



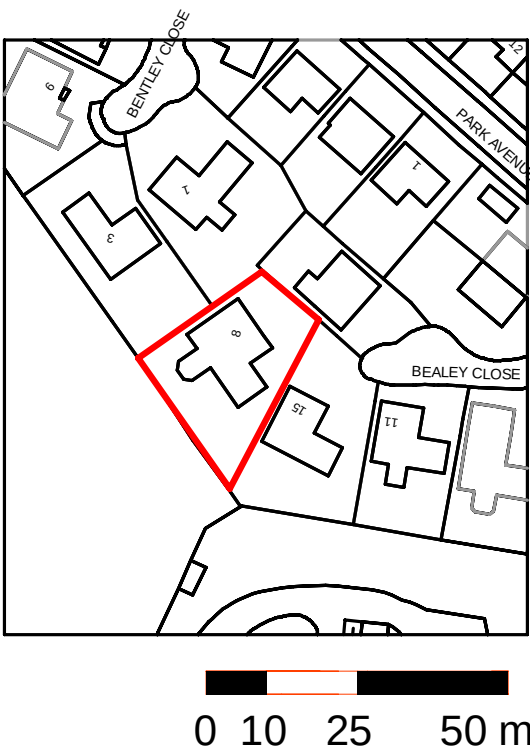

1 SITE LOCATION PLAN
SCALE: 1 : 1250

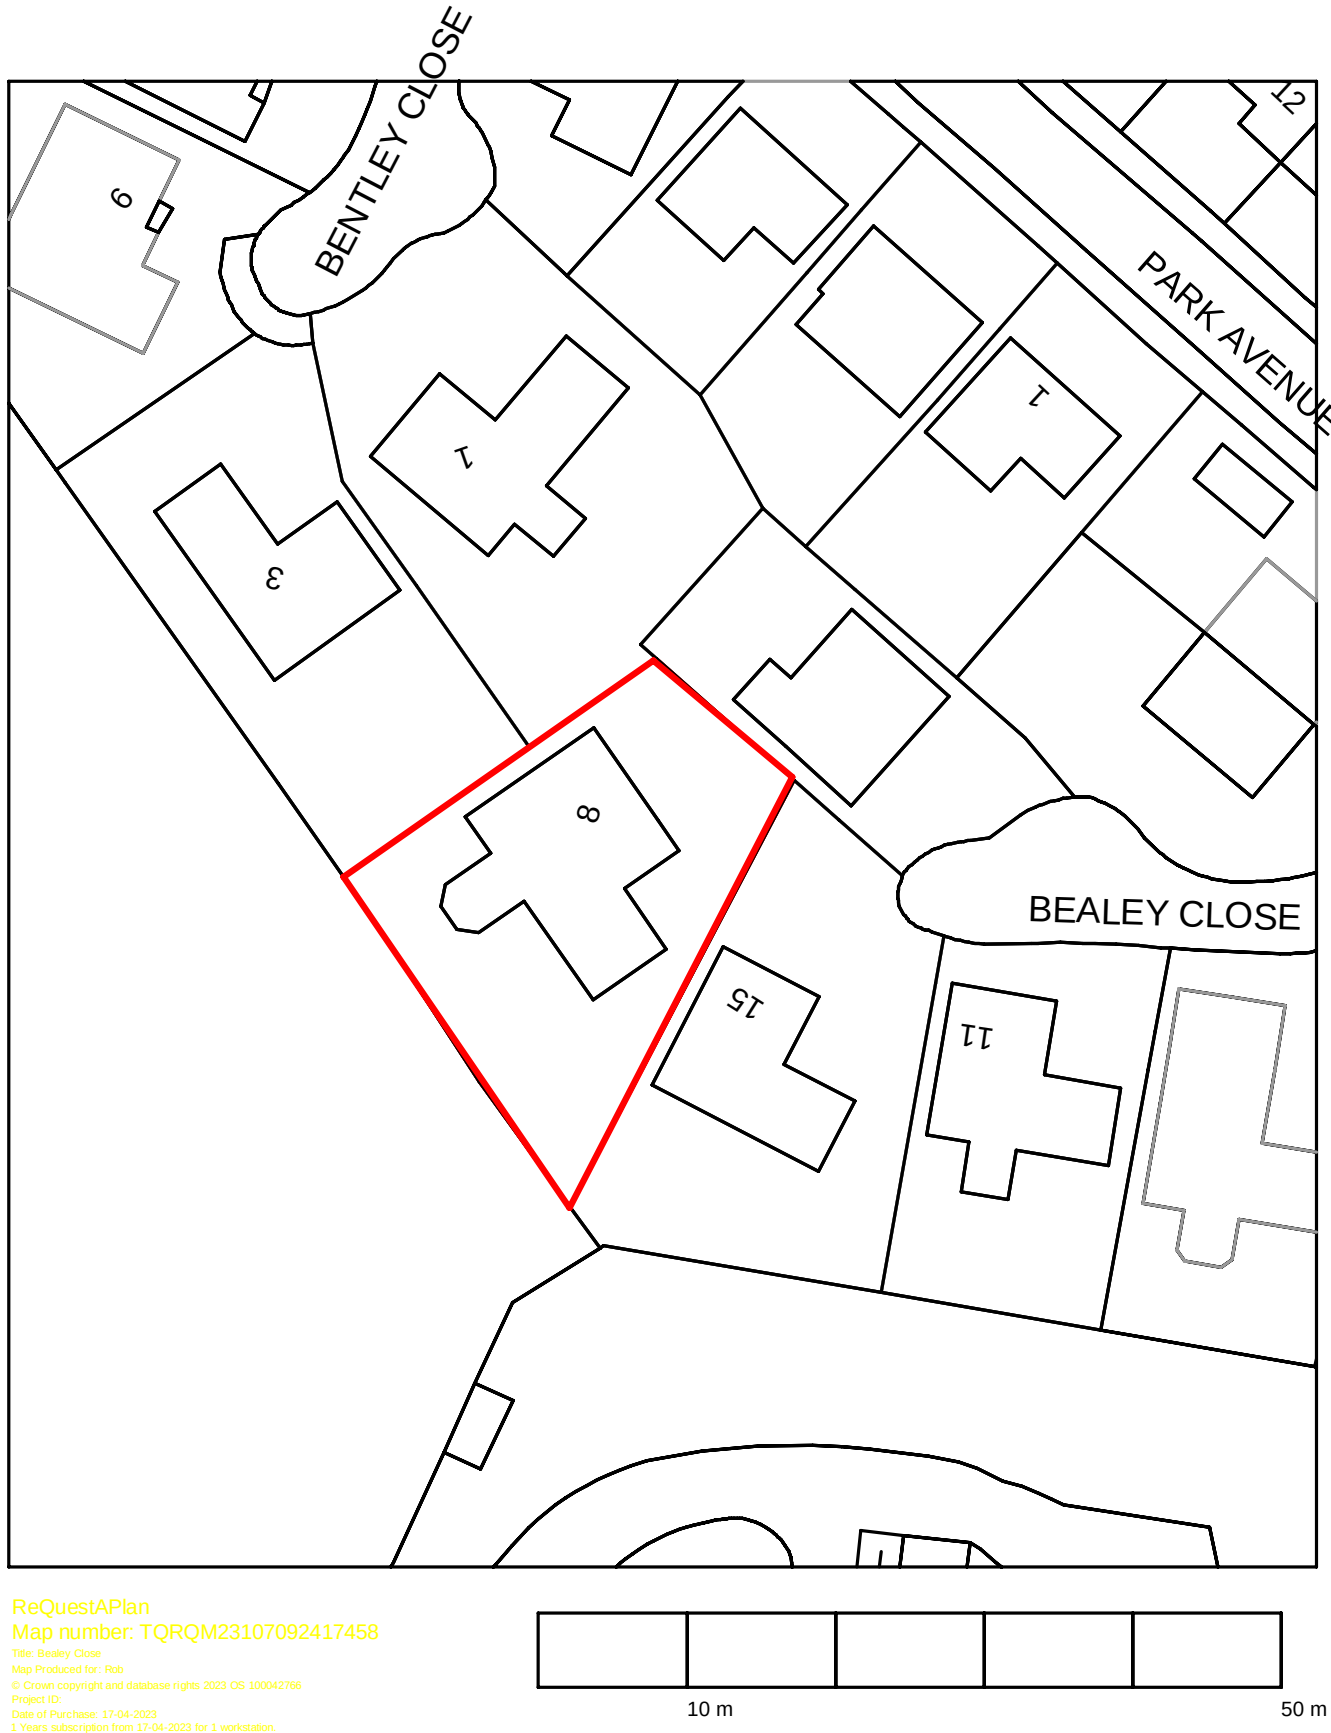

ReQuestAPIan
Map number: TQRQM23107092417458
Map produced for: 100
© Crown copyright and database rights 2023 OS 100047016
Map data ©
Date of this issue: 17/04/23
3 years' validity from 17/04/2023 for 1 year's validity

2 SITE PLAN
SCALE: 1 : 500

PROJECT:
8 BEALEY CLOSE

RADCLIFFE, MANCHESTER	
DATE:	08/10/22
PROJECT NO	1008
REVISION	DATE
P1 ISSUED FOR COMMENT	17/04/23

NOTES:
This drawing is to be read in conjunction with all relevant specifications and drawings issued.
The contractor is to check and verify all building and site dimensions and check levels before work commences and/or carrying out materials.
Any measurements shall be reported to the Contract Administrator (C/A) immediately.
This drawing may not be reproduced or part reproduced without the express consent of the project manager.
DO NOT SCALE THIS DRAWING. CHECK ALL DIMENSIONS ON SITE.

NOT FOR CONSTRUCTION

SITE PLAN /
LOCATION PLAN

SCALE: As indicated

A1.0

DRAWN BY: D.SWIFT