


1 PROPOSED BUILDING LAYOUT


Scale: 1:50

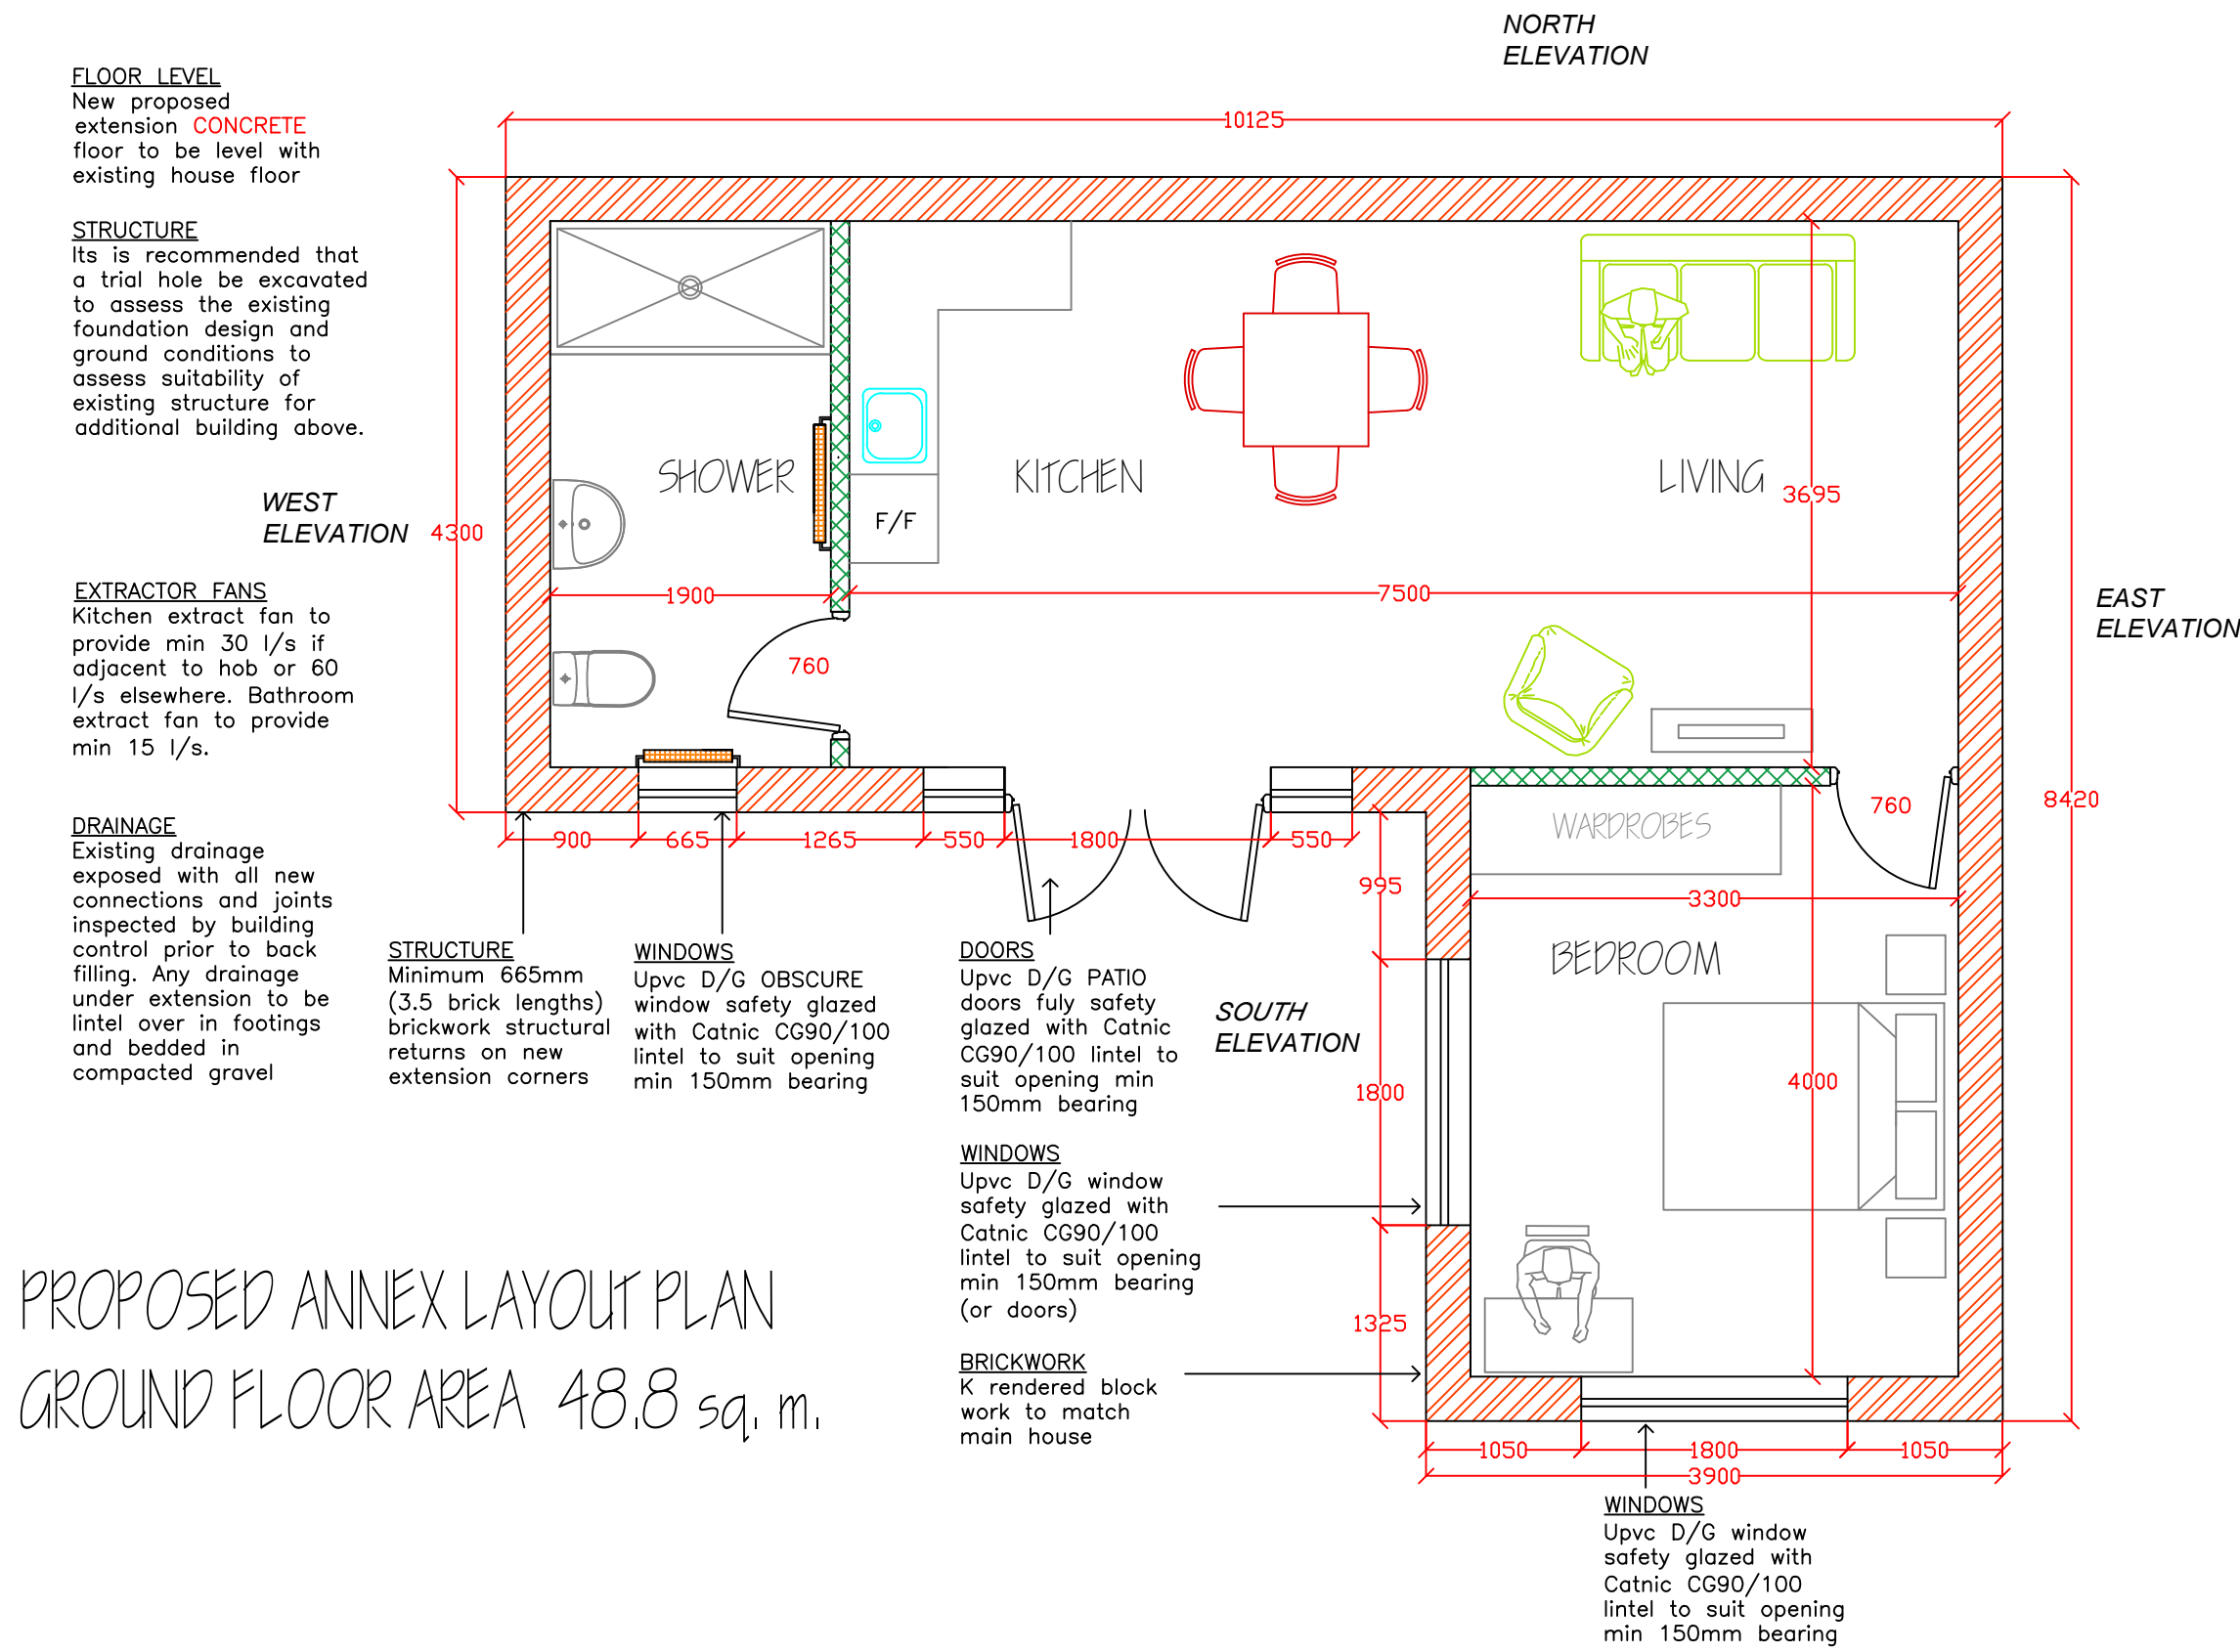

PROPOSED ANNEX LAYOUT PLAN
GROUND FLOOR AREA 48.8 sq. m.

2 PROPOSED BUILDING ELEVATIONS

Scale: 1:100

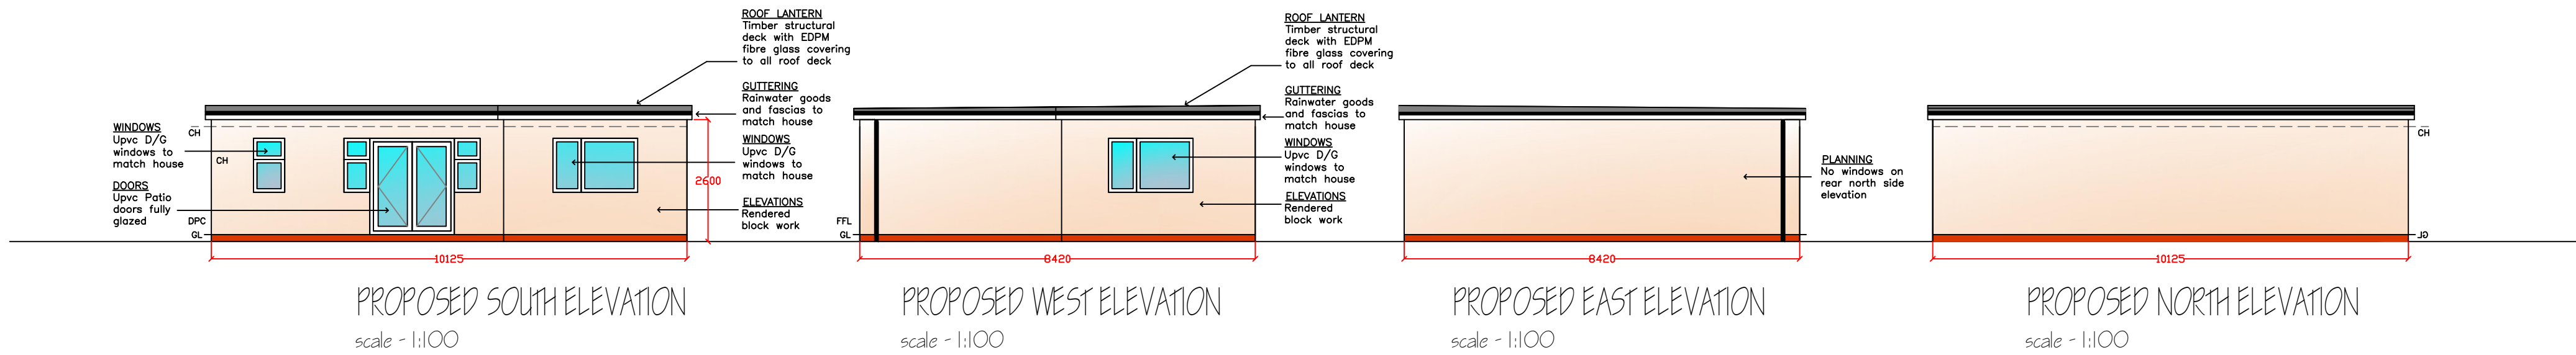

3 PROPOSED LOCATION PLAN

Scale: 1:1250



4 PROPOSED SITE PLAN

Scale: 1:200



1:25  0.5m 0 0.5m 1m 1.5m 2m 2.5m 1:50  1m 0 1m 2m 3m 4m 5m 1:100  2m 0 2m 4m 6m 8m 10m	 Joseph@kdbservicesltd.com www.kdbservicesltd.com	REV DATE DESCRIPTION BY VE	
	A JUL'25 PLANNING-ISSUE J.A.L PP		
DRAWING: PROPOSED ANNEX LAYOUTS & ELEVATIONS			
CLIENT: Ashley Kennell	SCALE: AS SHOWN @ A1		
PROJECT: Whipney House, Whipney Lane, Greenmount, BL8 4HT NEW ANNEX	DATE: JULY 2025	DRAWN BY: JAL	
	DWG No: 002	REVISION: B	