

1


ALL PARTS OF THIS DRAWING ARE COPYRIGHT OF KOB SERVICES LTD NOVEMBER 2025 AND SHOULD NOT BE REPRODUCED IN ANY PART - ALL RIGHTS RESERVED

ω


This site plan shows the layout of Whipney House and the Proposed Annex. Whipney House is an orange-colored building at the top left. To its right is a grey-colored driveway containing four car symbols. Further right is the Proposed Annex, a grey-colored building with a red outline. A pink line connects Whipney House to the Proposed Annex. The area between the driveway and the Proposed Annex is labeled 'Whipney House Garden'. A green area at the bottom is labeled 'Whipney House Garden'. A dotted area at the bottom right is labeled 'Stable'. A scale of 1:200 is indicated in the top right corner.

2


PROPOSED ANNEX LAYOUT PLAN
GROUND FLOOR AREA 48.8 sq. m

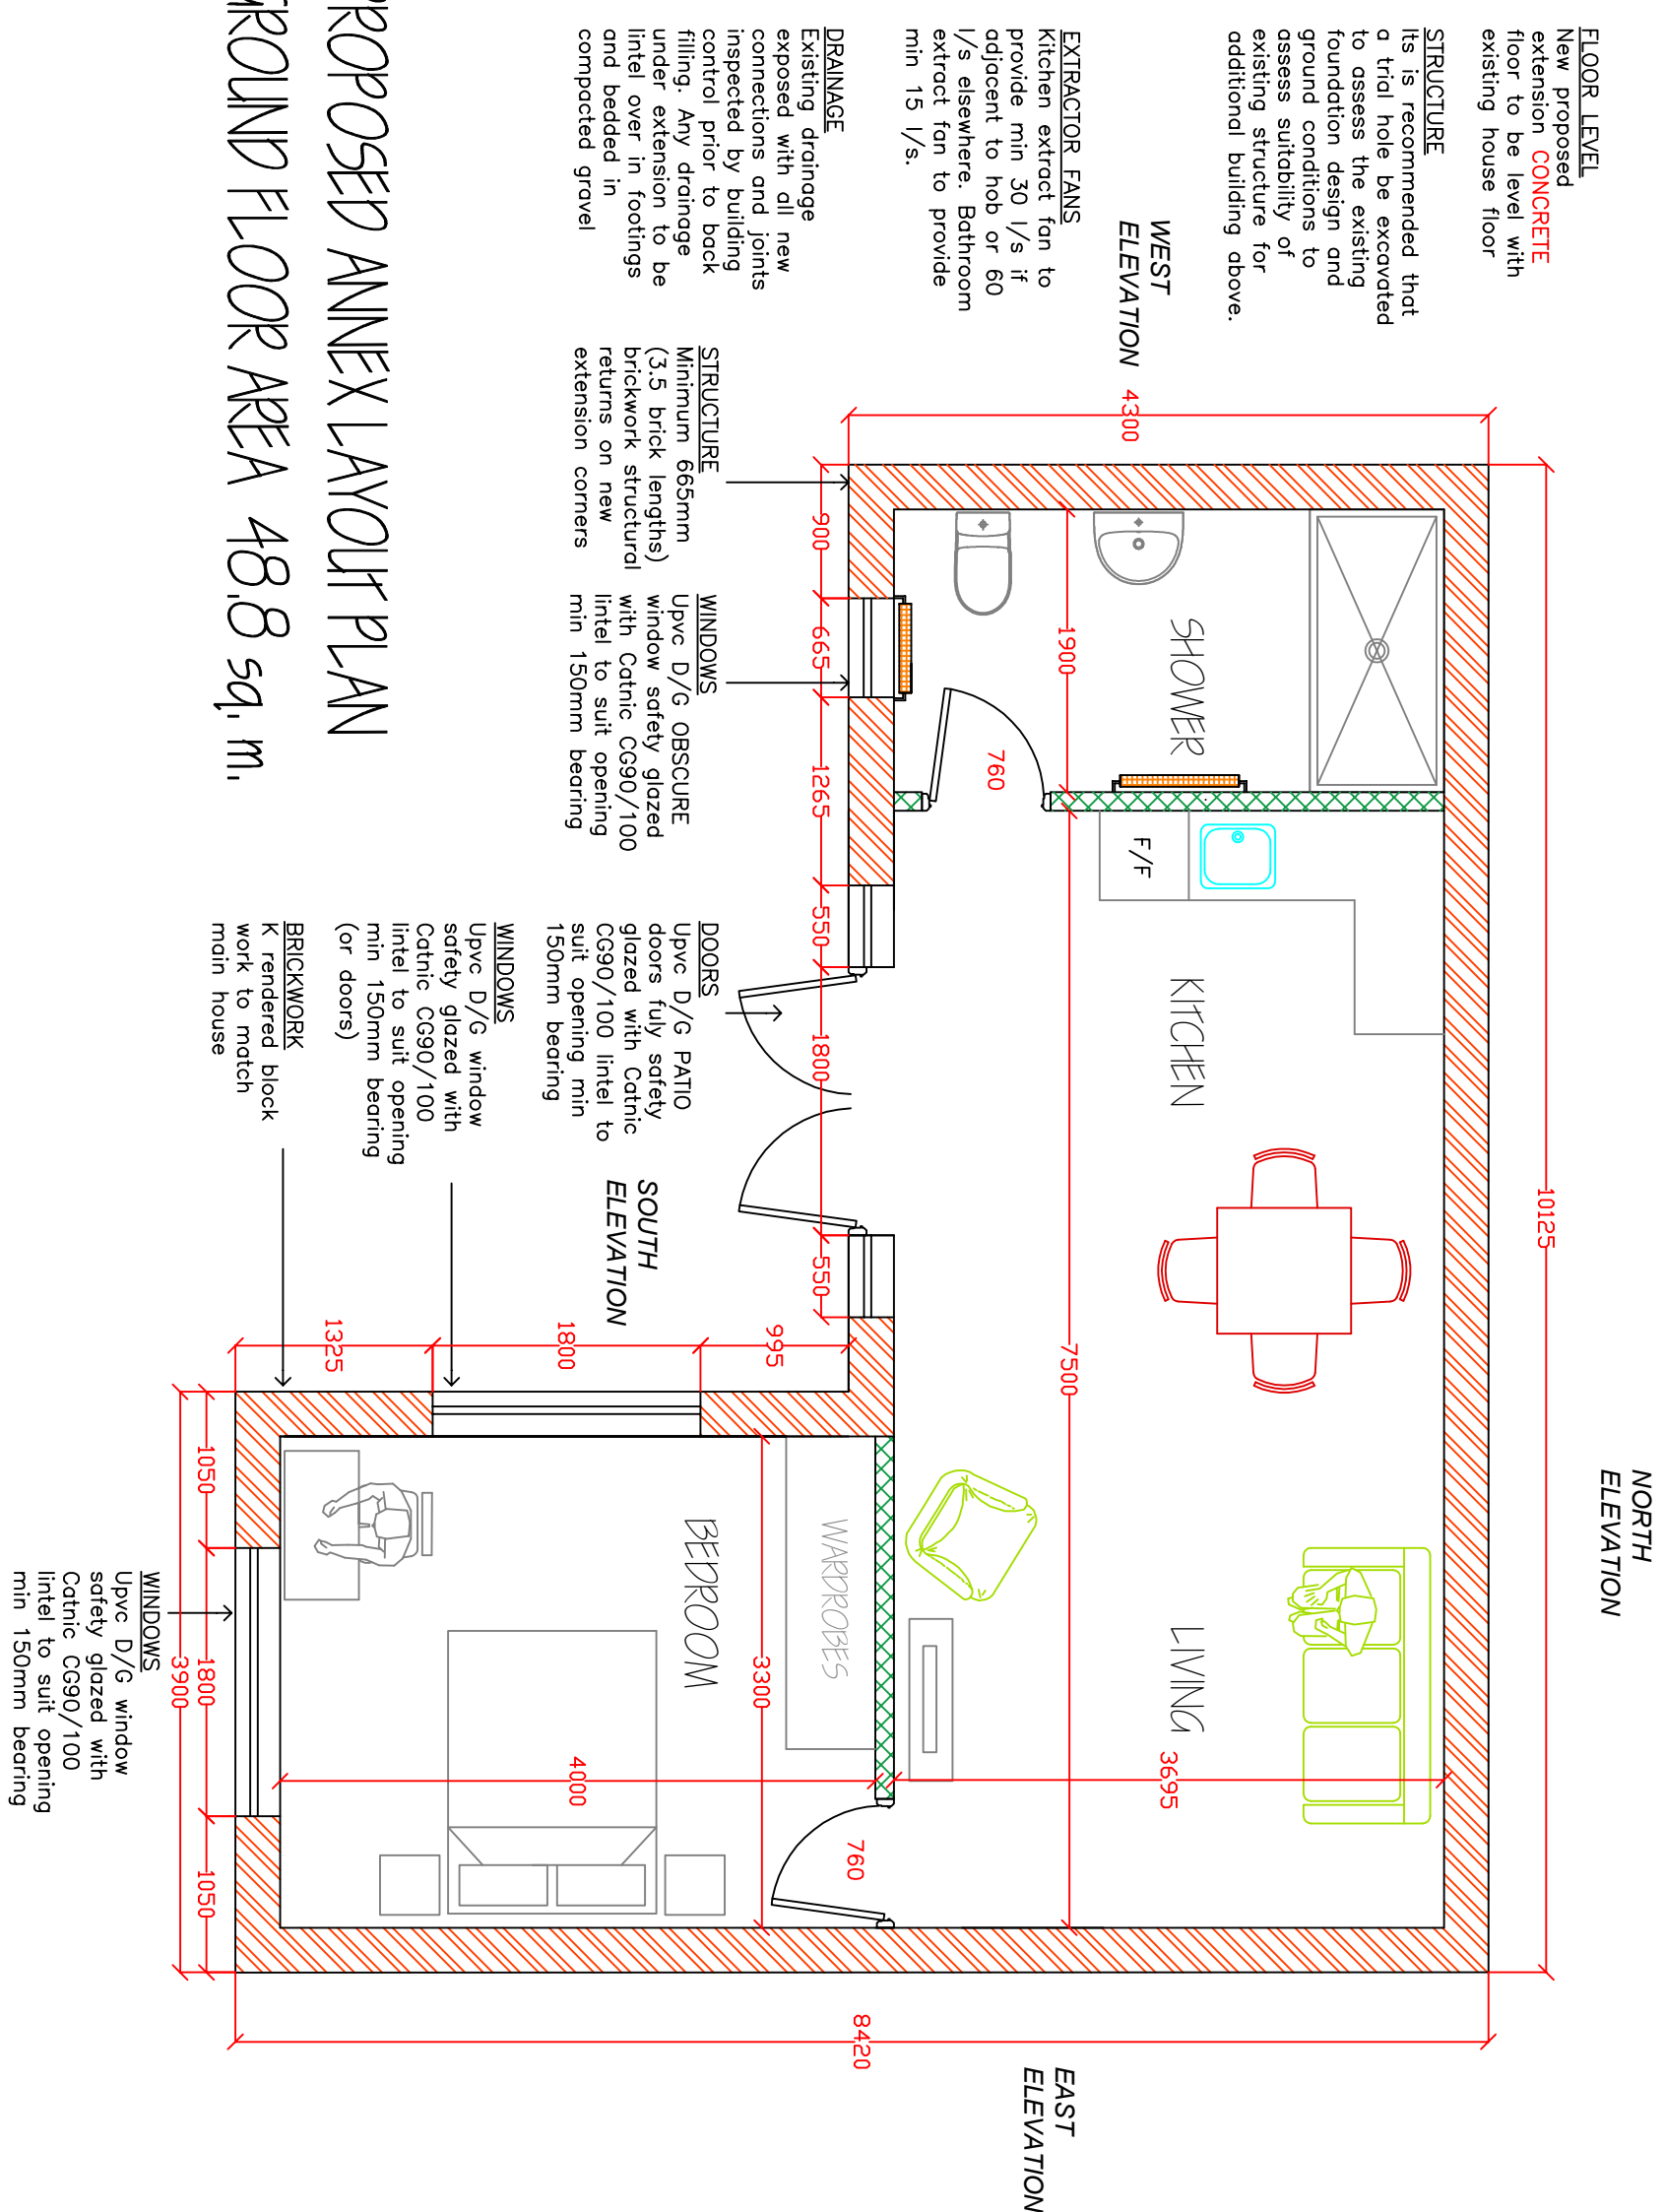


scale - 1:100

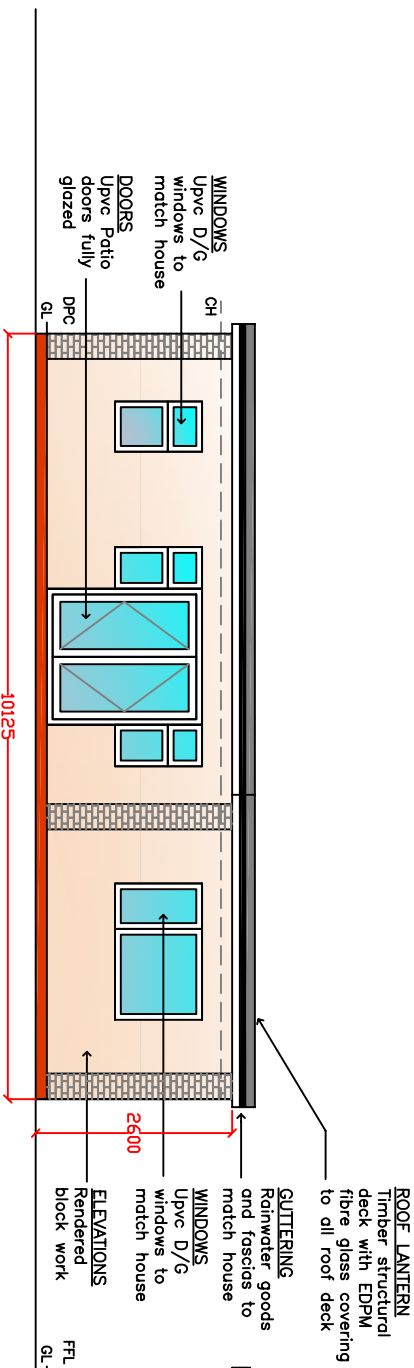


scale - 1:100

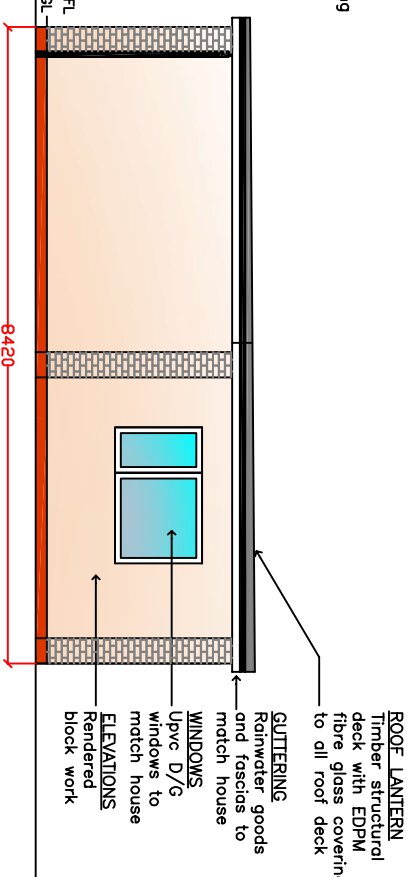

scale - 1:100

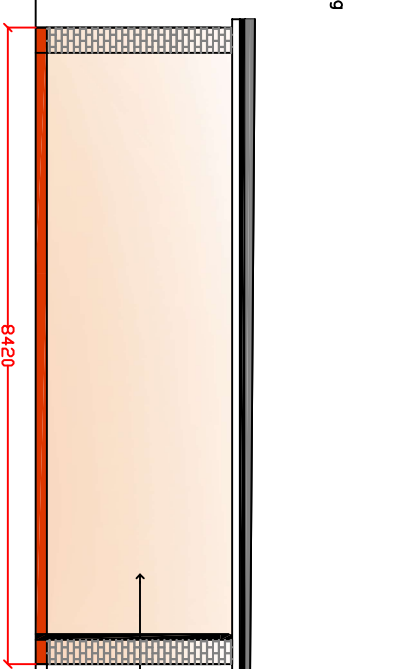

scale - 1:100

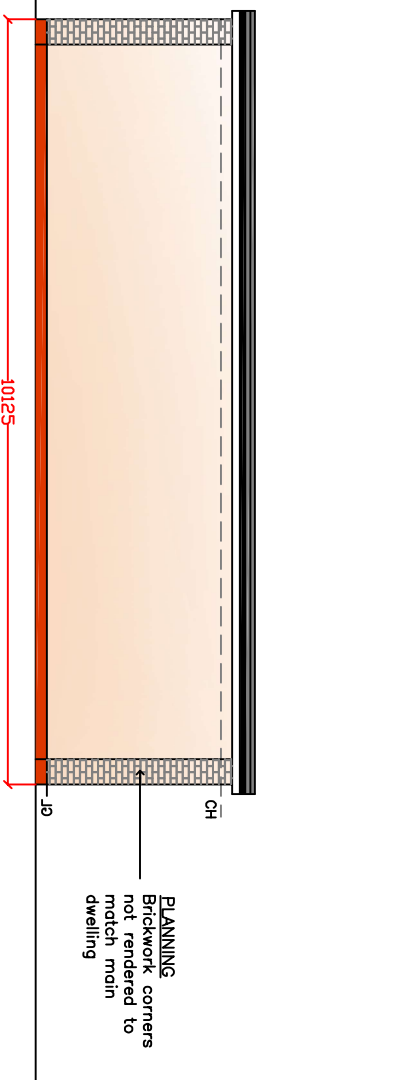

 KADB SERVICES LTD joseph@kadbseviceltd.com www.kadbseviceltd.com		CLIENT: Ashley Kennell		PROJECT: Whimprey House, Whimprey Lane, Greenmount, BL6 4HT NEW ANNEX	
DRAWING PROPOSED ANNEX LAYOUTS & ELEVATIONS		SCALE: AS SHOWN @ A1		DATE: NOV 2025	
DWG No. 002		DRAWN BY: JAL		REVISION: B	