




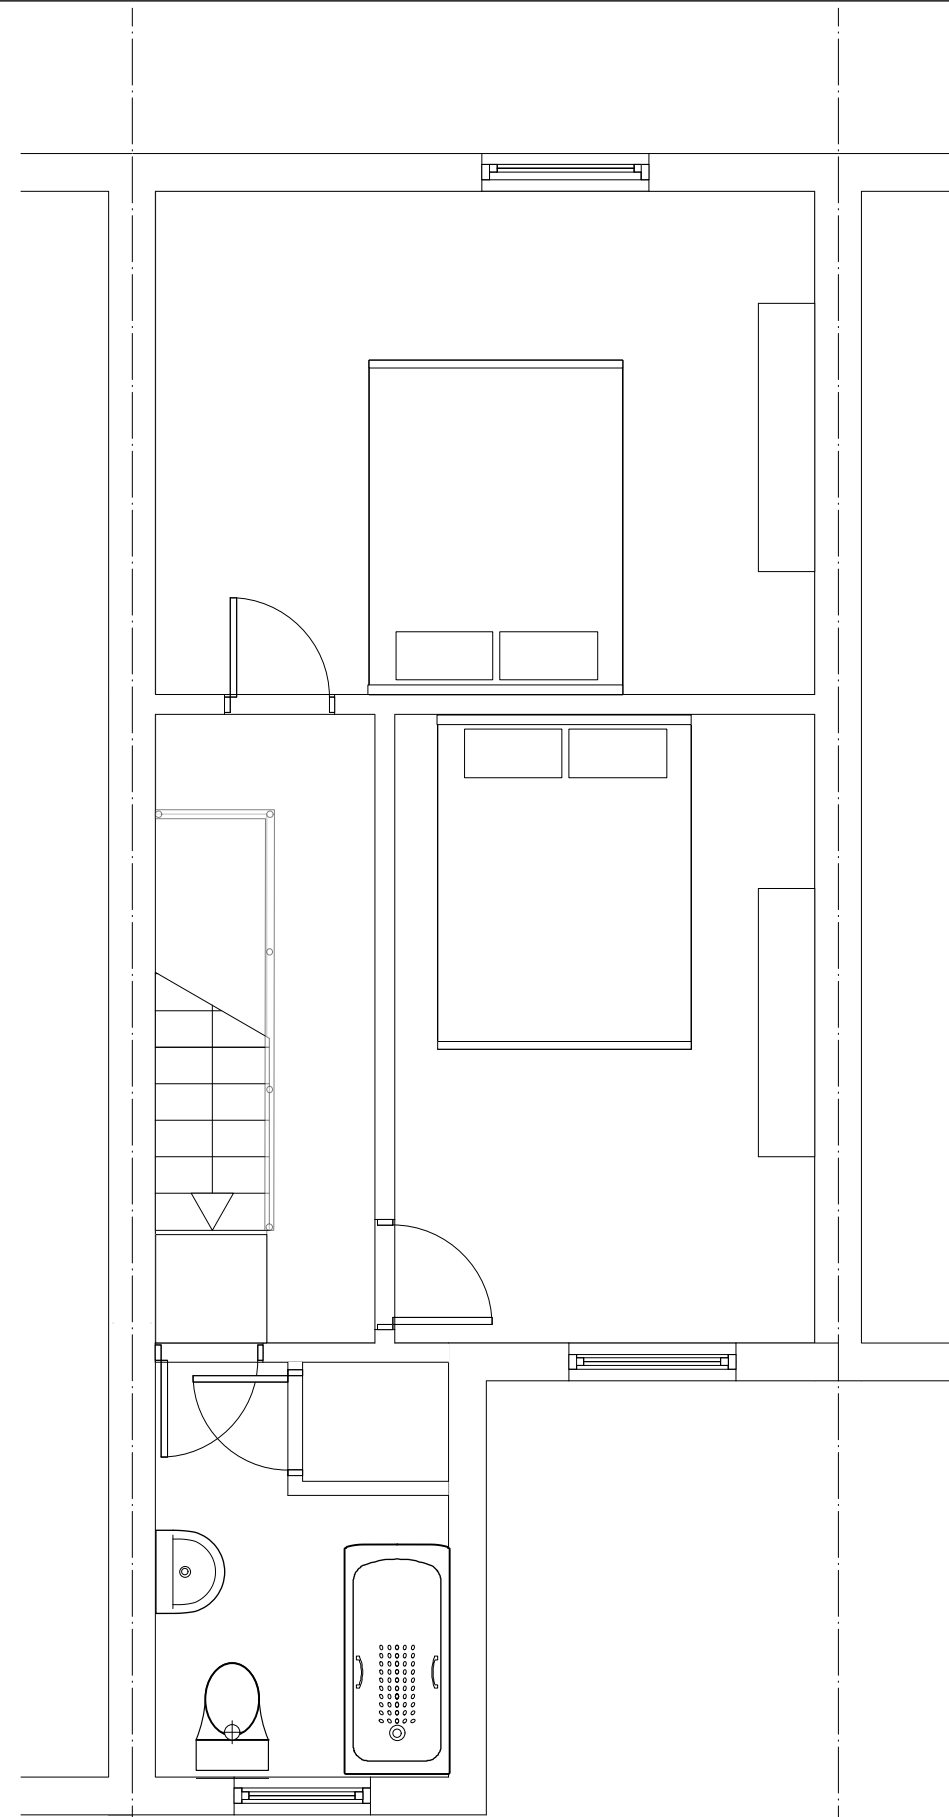

Existing Plan (First Floor)
Scale: 1:50

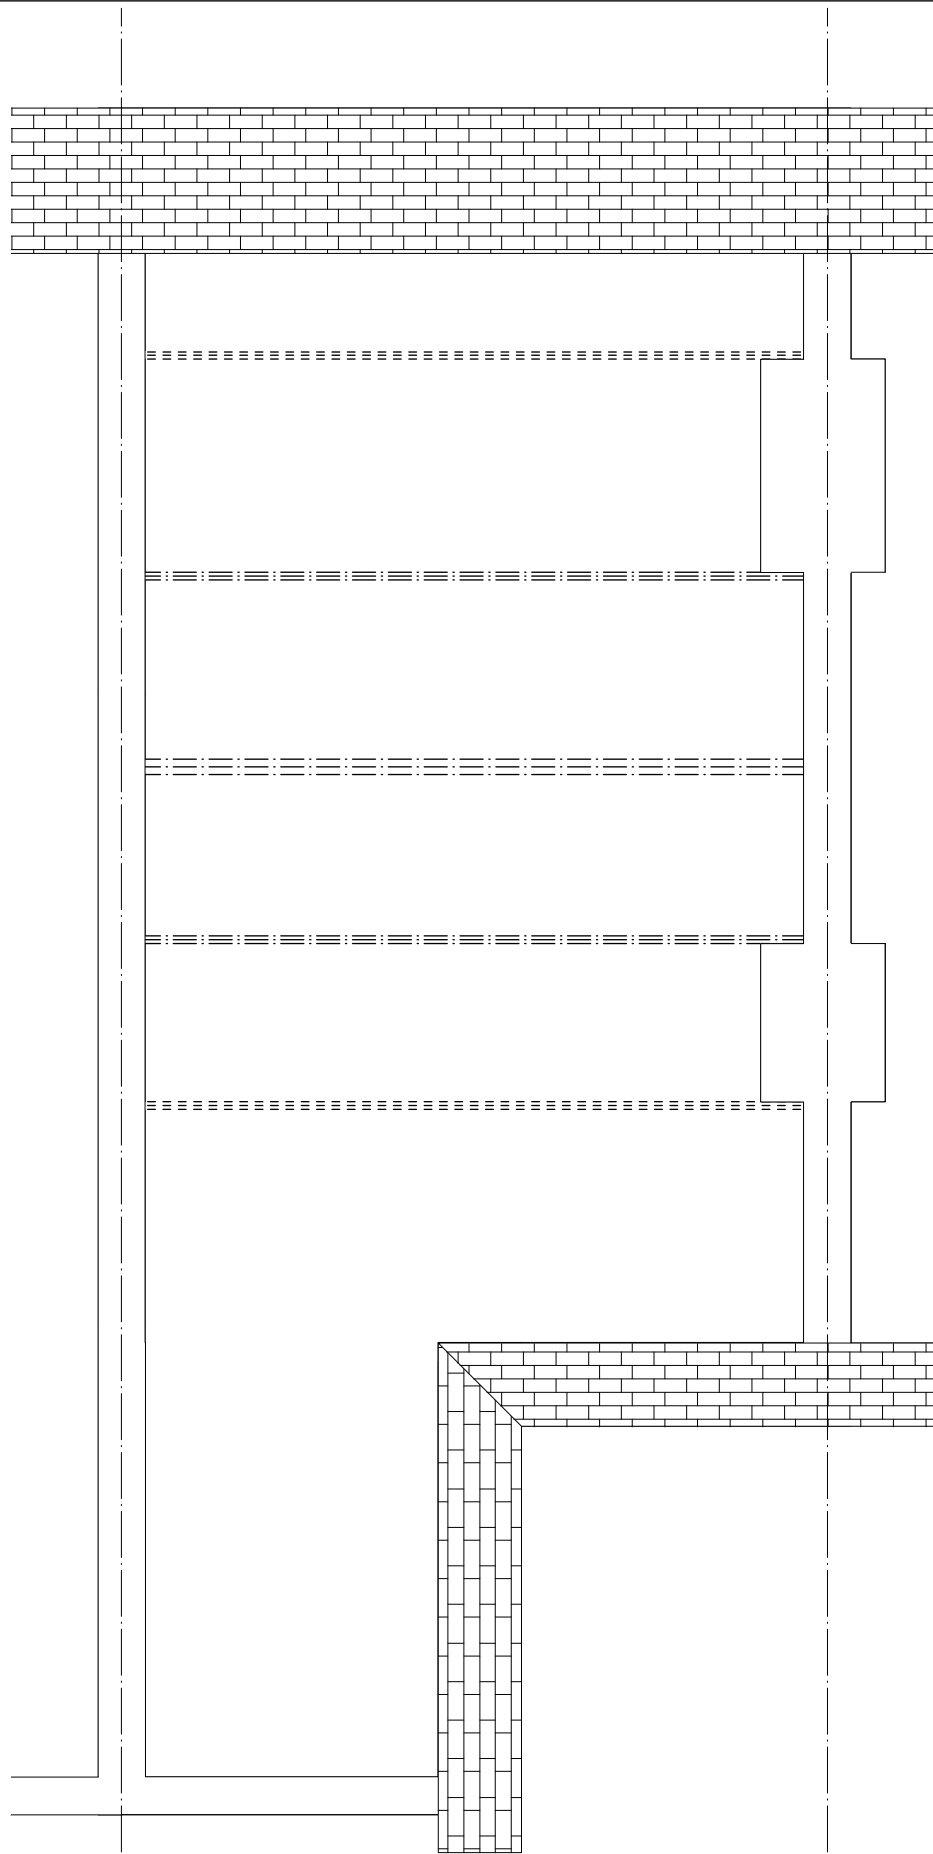


Existing Plan (Loft)
Scale: 1:50

 

Rev.:	Date:	Dr. By:	Revisions:		
LAWFUL DEVELOPMENT					
 Loop Systems Limited Upper 28-30 King Street, Manchester, M32 8AE Tel: 0161 839 9613 Email: info@loopsystems.co.uk Web: www.loopsystems.co.uk					
Project ref:	Title:				
341	5 Egerton Street				
Drawing Title:					
Existing Plans					
Scale:	Size:	Date:	Original by:	Drawing no.:	Rev.:
1:50	A3	NOV 21	JLS	002	.
Subject to all local authority & statutory approvals. Do not scale from drawing. Work to figured dimensions. Check all dimensions on site. In the event of any discrepancy refer query to architect.					
(C) Copyright					




Existing Front Elevation
Scale: 1:50

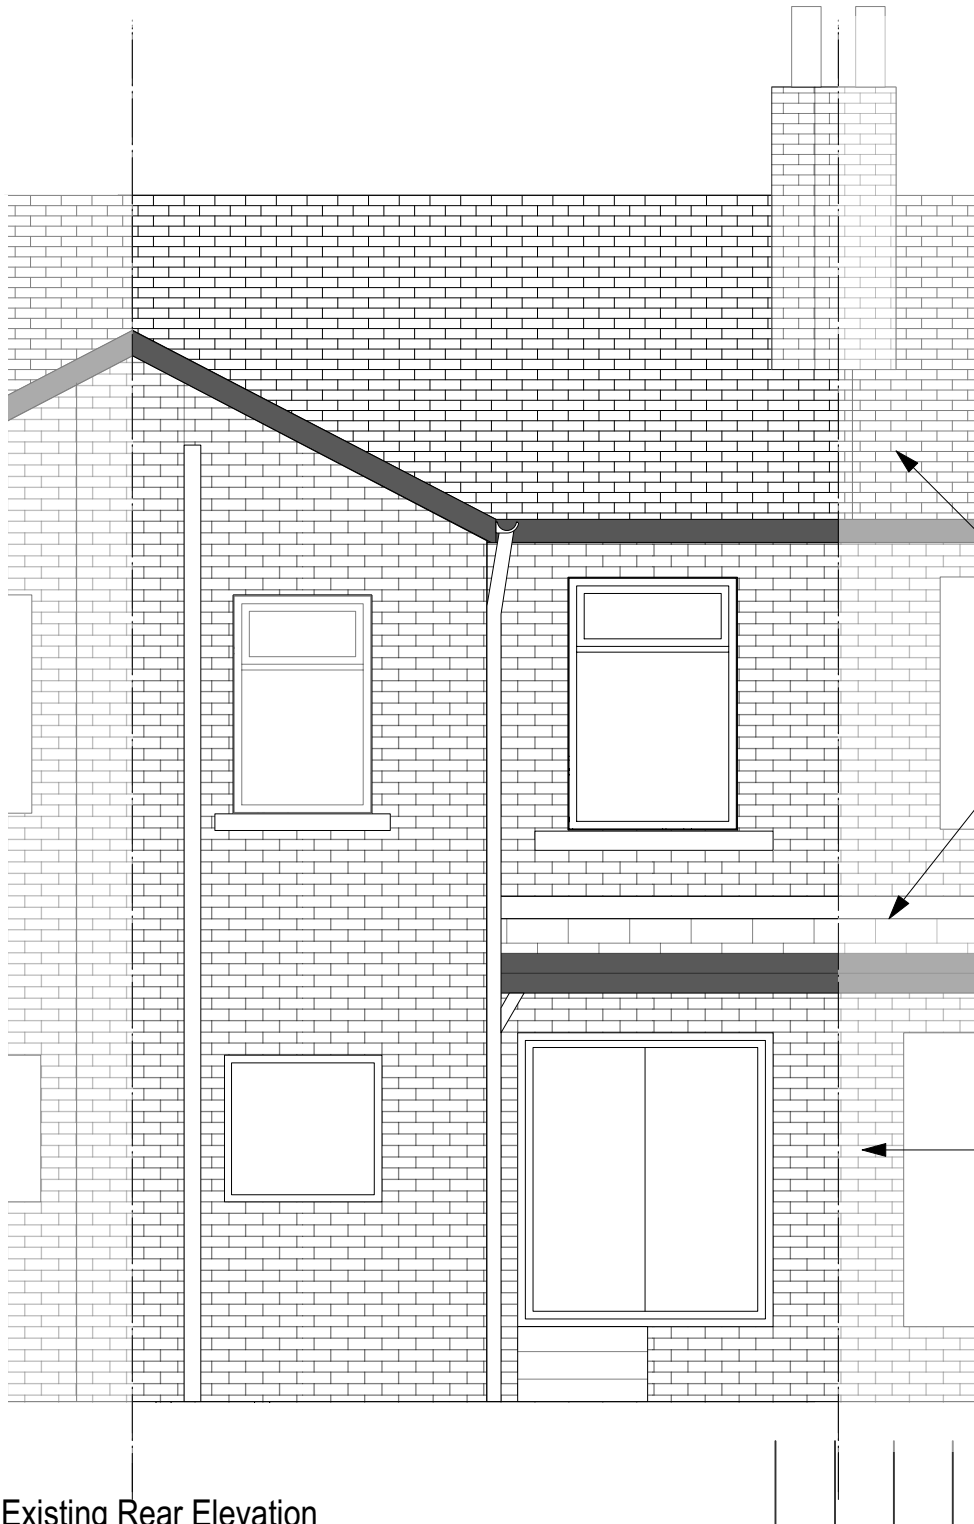


Existing Rear Elevation
Scale: 1:50

Existing slate roofs

Existing brick

 


Rev.:	Date:	Dr. By:	Revisions:		
LAWFUL DEVELOPMENT					
 Loop Systems Limited Upper 28-30 King Street, Manchester, M32 8AE Tel: 0161 839 9613 Email: info@loopsystems.co.uk Web: www.loopsystems.co.uk					
Project ref:		Title:			
341		5 Egerton Street			
Drawing Title:					
Existing Elevations					
Scale:	Size:	Date:	Original by:	Drawing no.:	Rev.:
1:50	A3	NOV 21	JLS	003	.
Subject to all local authority & statutory approvals. Do not scale from drawing. Work to figured dimensions. Check all dimensions on site. In the event of any discrepancy refer query to architect.					
(C) Copyright					

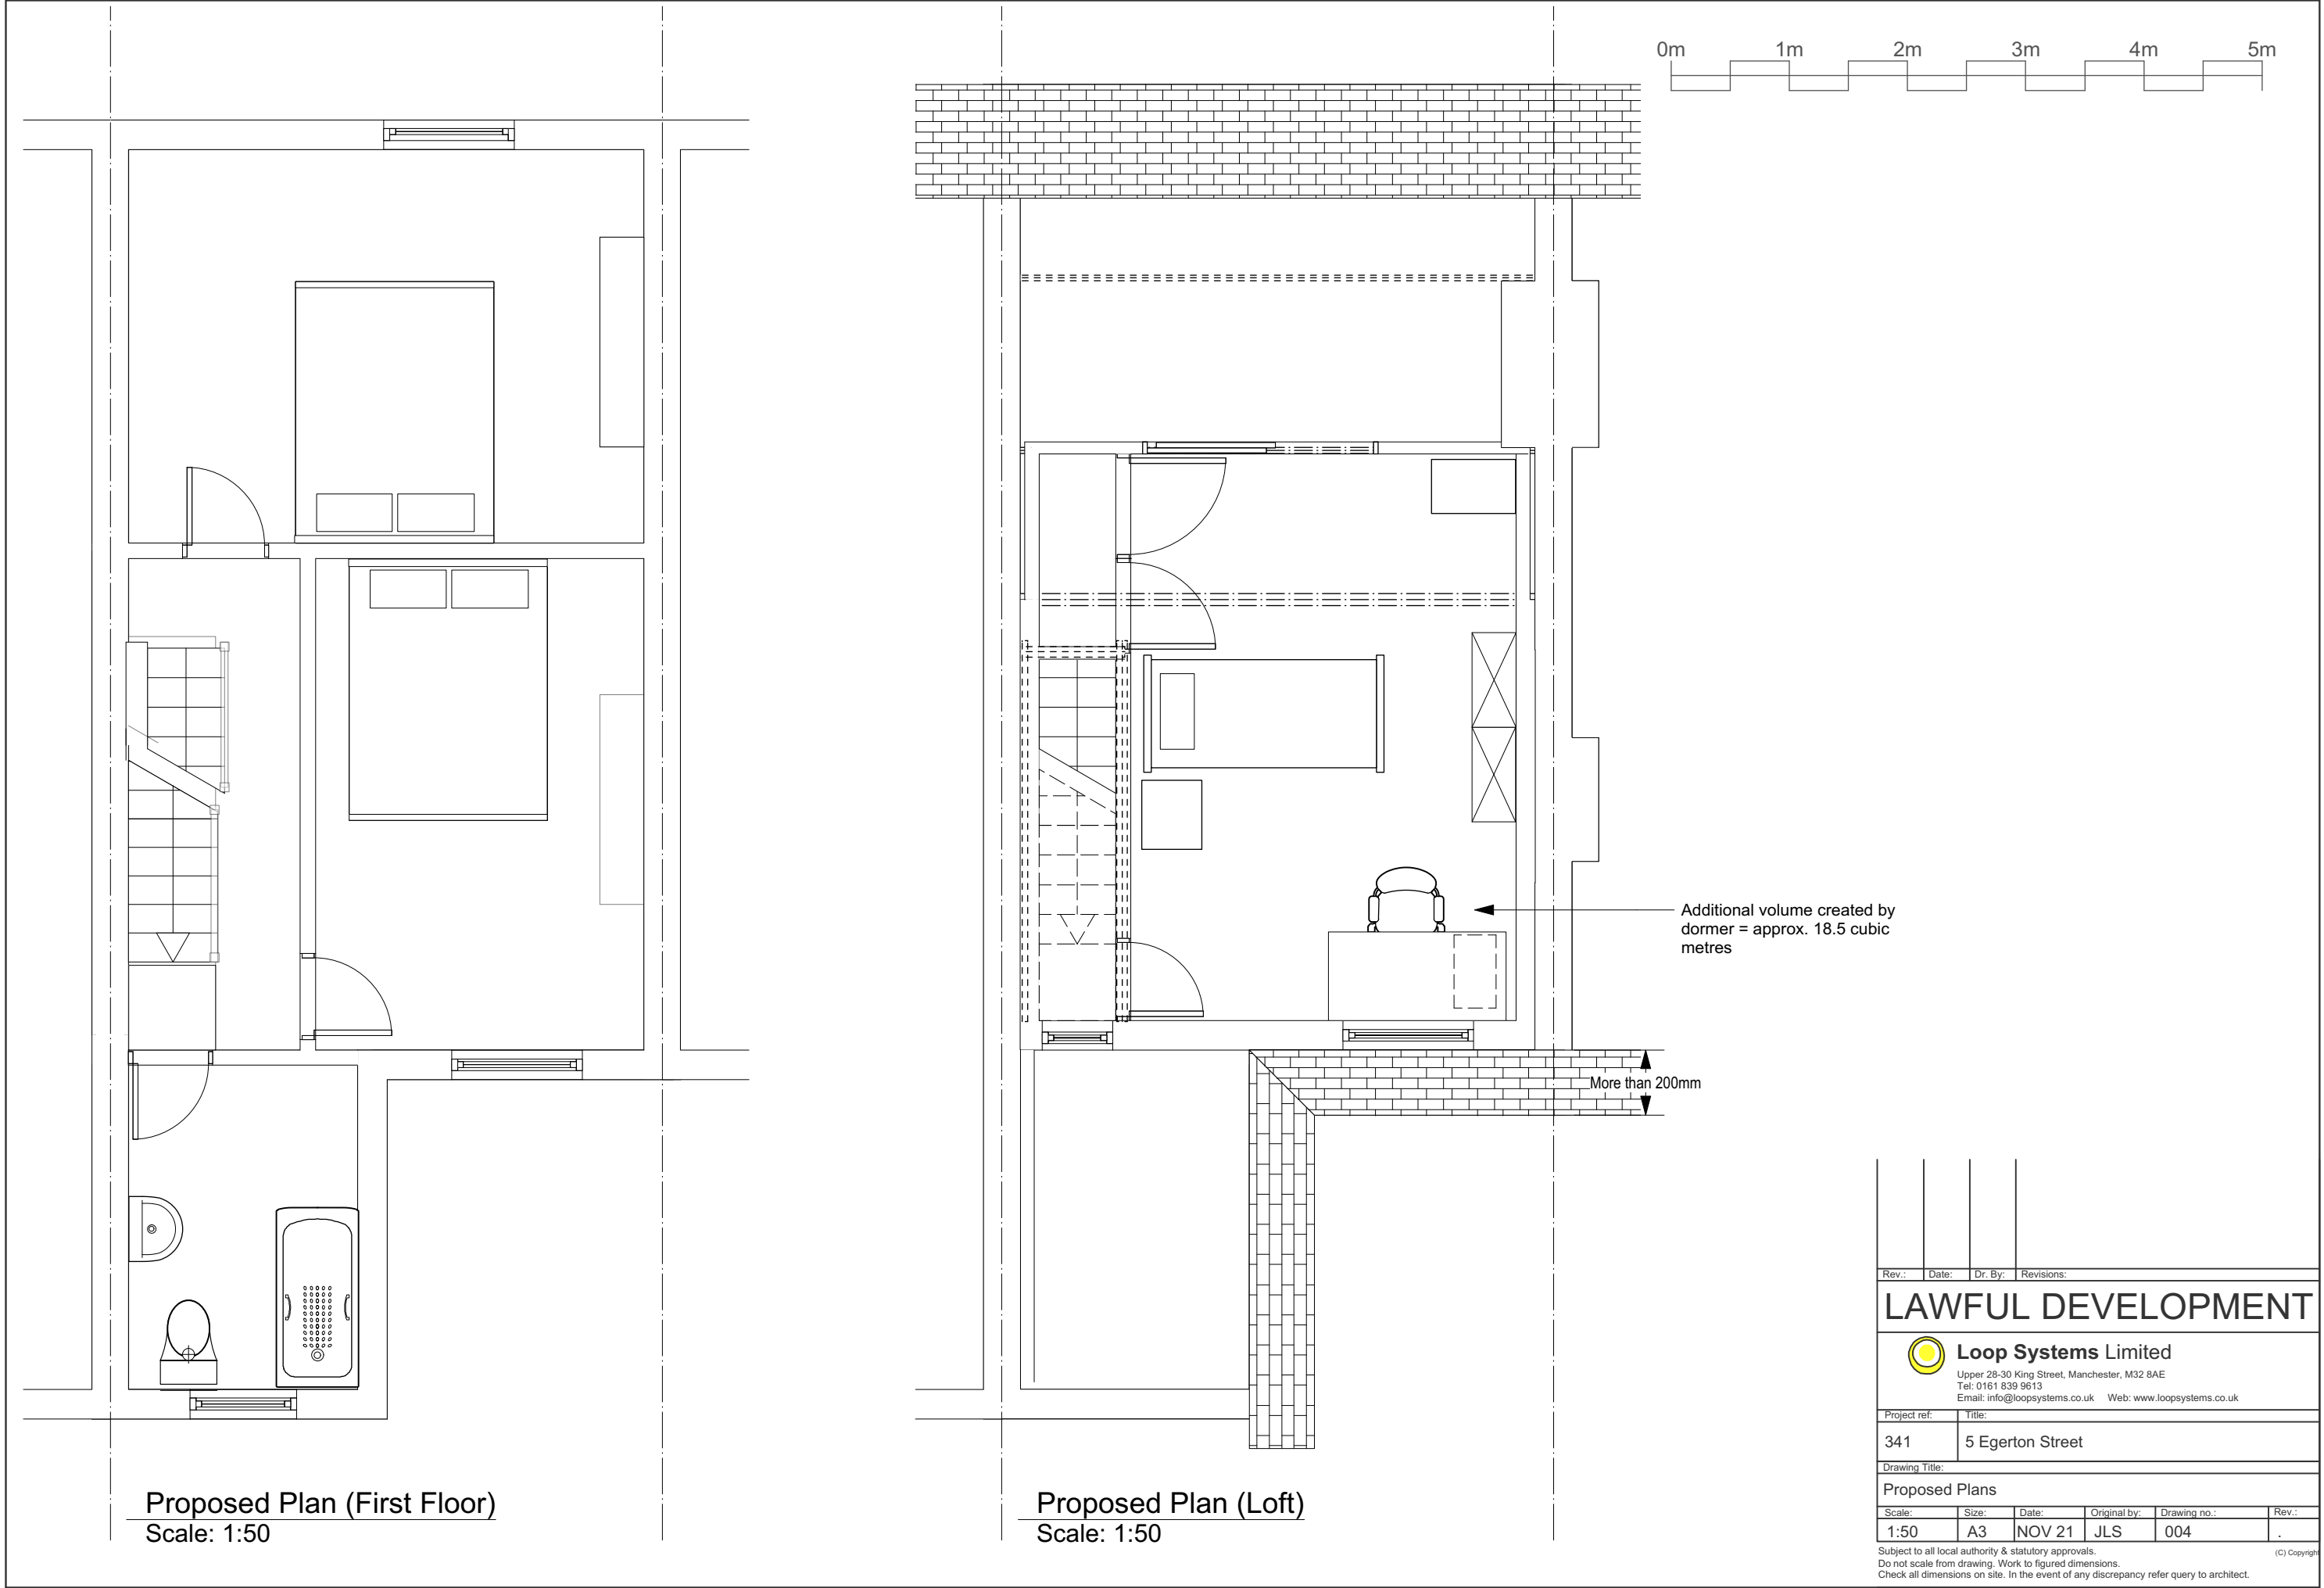




Proposed Front Elevation
Scale: 1:50

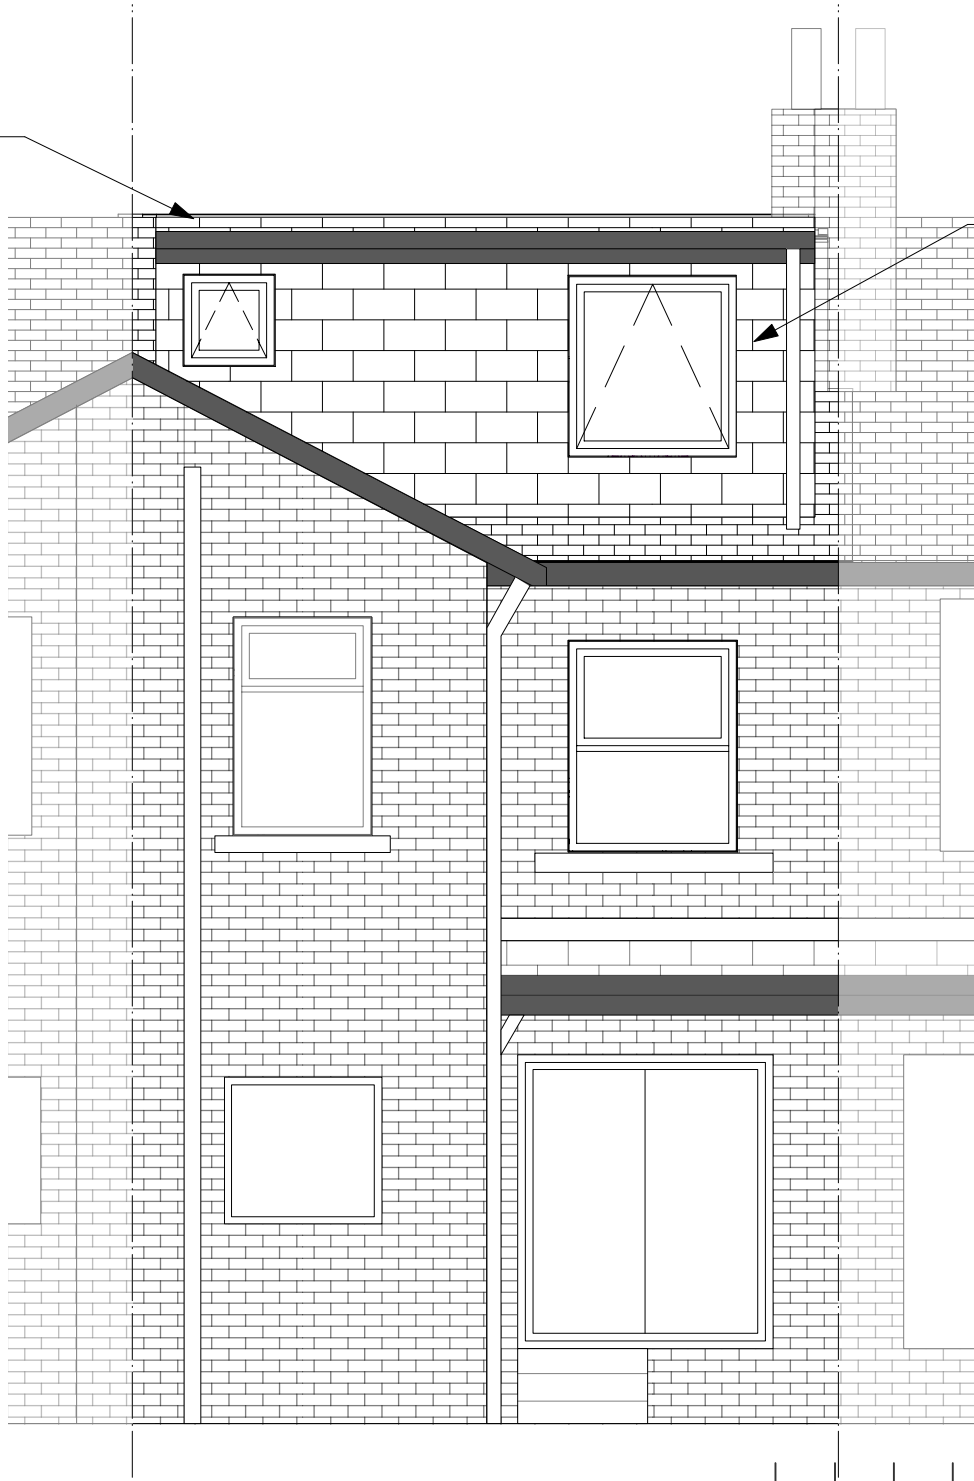

Proposed Rear Elevation
Scale: 1:50

 

Rev.:	Date:	Dr. By:	Revisions:		
LAWFUL DEVELOPMENT					
 Loop Systems Limited Upper 28-30 King Street, Manchester, M32 8AE Tel: 0161 839 9613 Email: info@loopsystems.co.uk Web: www.loopsystems.co.uk					
Project ref:		Title:			
341		5 Egerton Street			
Drawing Title:					
Proposed Elevations					
Scale:	Size:	Date:	Original by:	Drawing no.:	Rev.:
1:50	A3	NOV 21	JLS	005	.
Subject to all local authority & statutory approvals. Do not scale from drawing. Work to figured dimensions. Check all dimensions on site. In the event of any discrepancy refer query to architect.					