

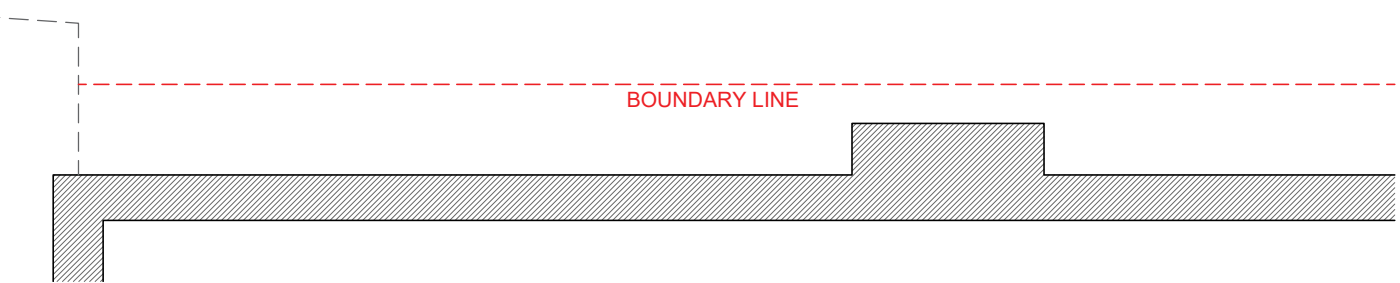
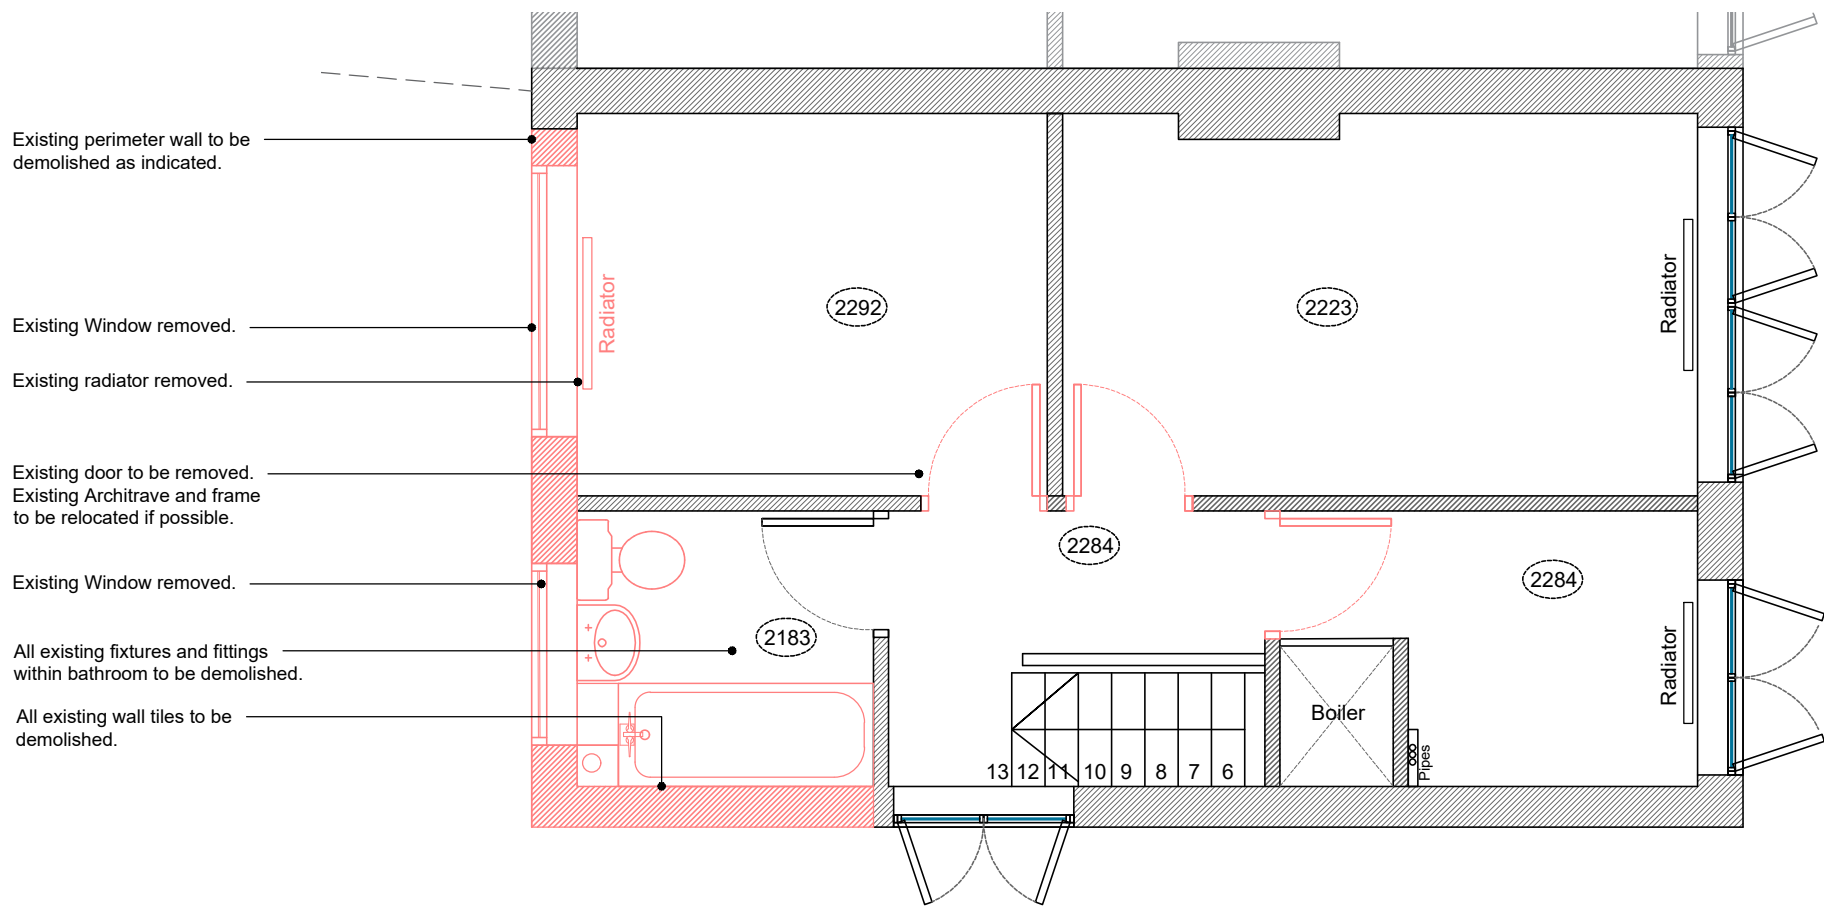




KEY	
	Existing Walls
	Demolitions

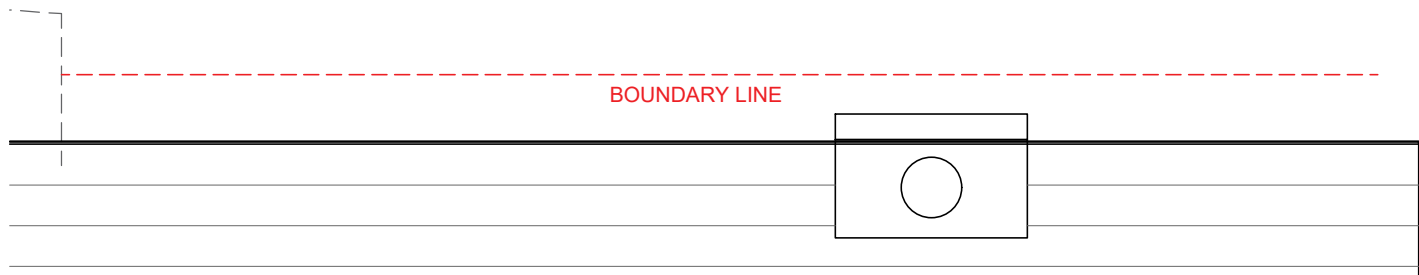



FIRST FLOOR PLAN
SCALE 1:50 @ A3

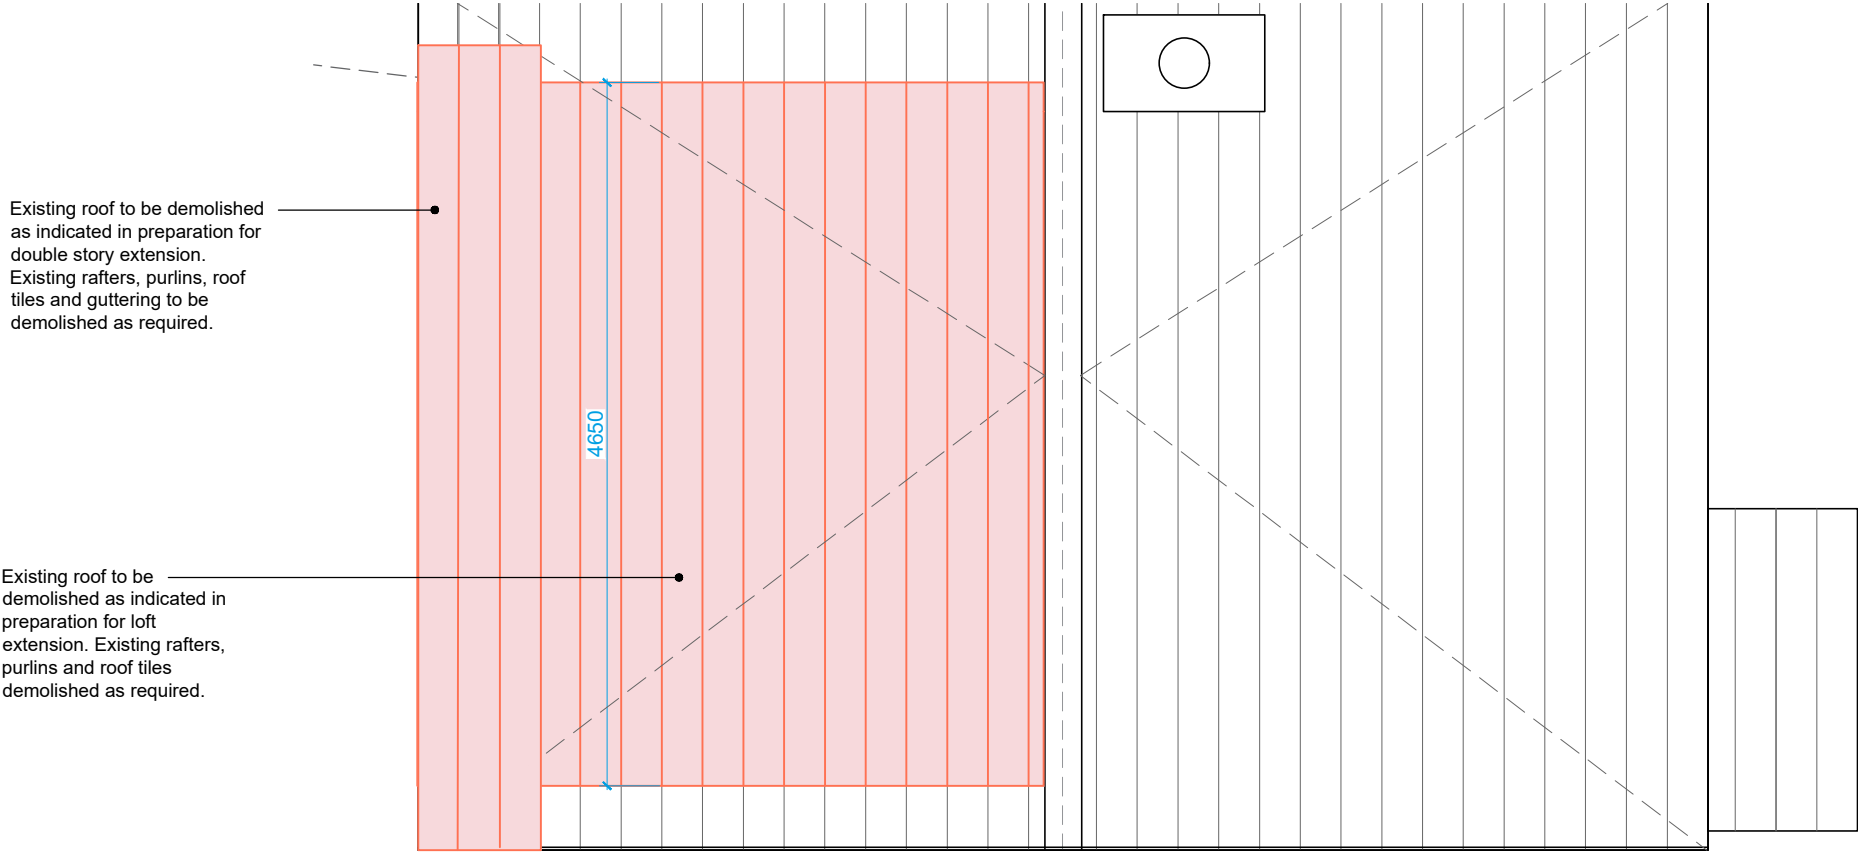

ROOF PLAN
SCALE 1:50 @ A3

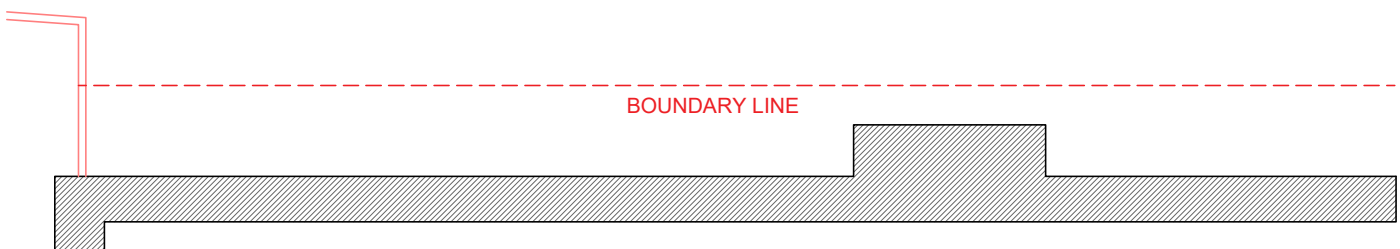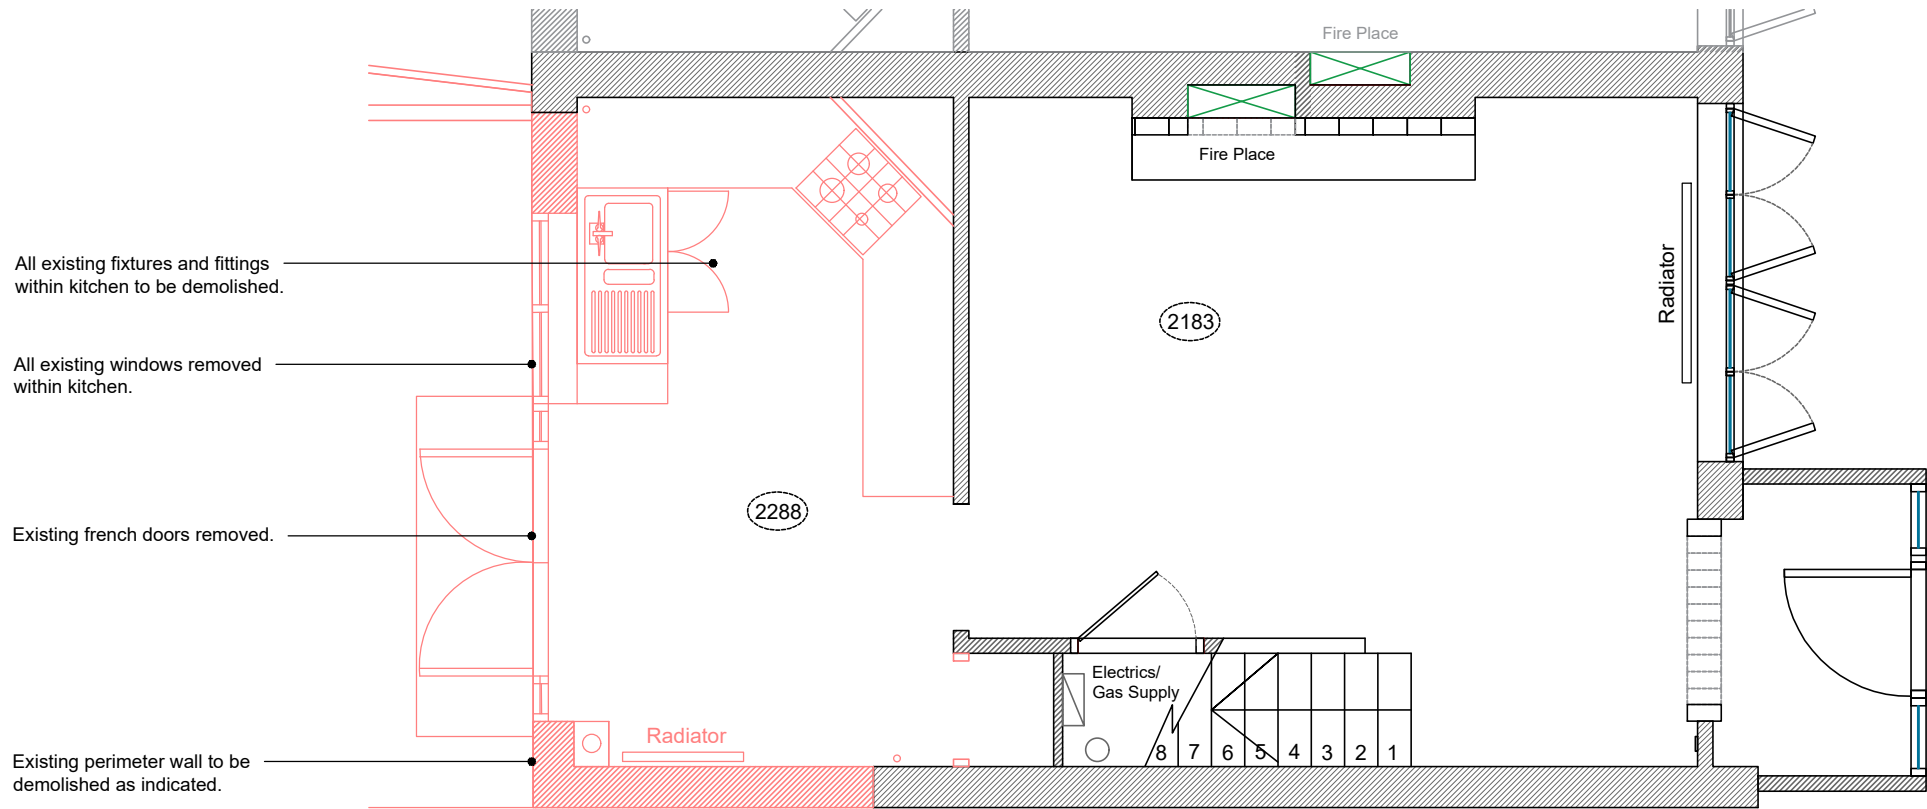

GROUND FLOOR PLAN
SCALE 1:50 @ A3

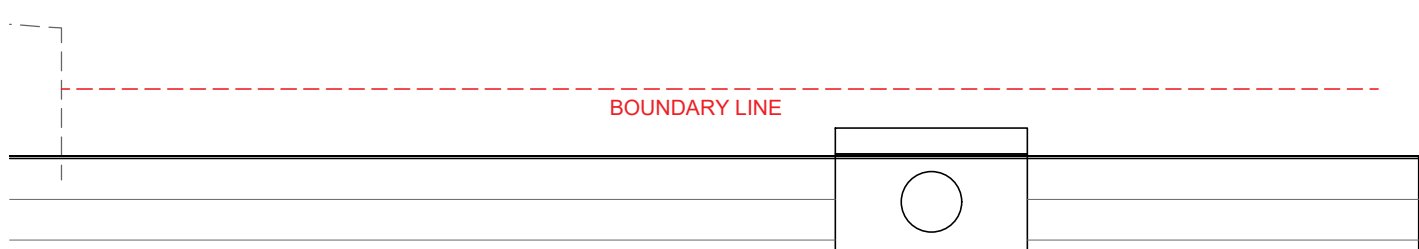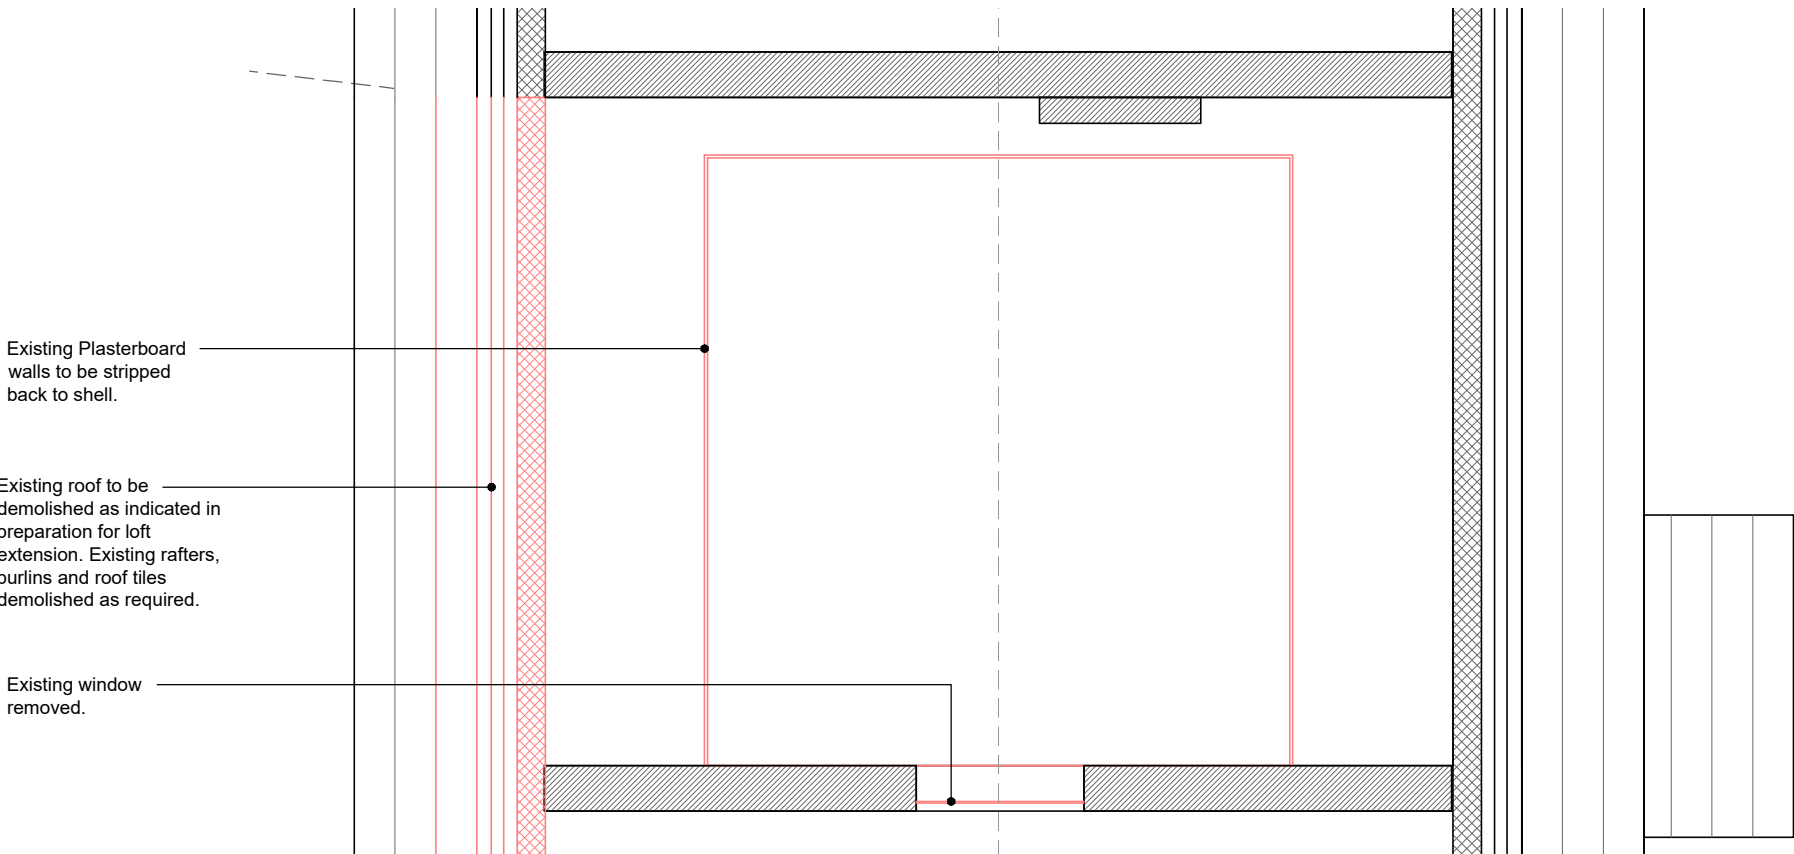

LOFT PLAN
SCALE 1:50 @ A3

0.1	28.11.22	Amends to Dormer Location.			JF
Rev	Date	Description			Initial
Project	32 Thornfield Road, Bury				
Territory	UK				
Title	Demolitions				
Stage	PLANNING				
Date	21/08/2022	Drawn	J.F	Checked	---
Scale	1:50 @A1				
Dwg. No.	JF_100_01	Rev			0.1