

- NOTES
- This drawing is copyright. No unauthorised copying of drawing without the express permission of the architect.

Do not scale from prints. Use figure dimensions only.

Contractors to check all dimensions on site prior to commencement of works.


All works to be carried out in accordance with current statutory Health and Safety Regulations.

This drawing is to be read in conjunction with all relevant consultants' and / or specialists' drawings / documents and any discrepancies or variations are to be notified to the architect before affected work commences.
- REV.


AMENDMENTS

DATE

Proposed West Elevation

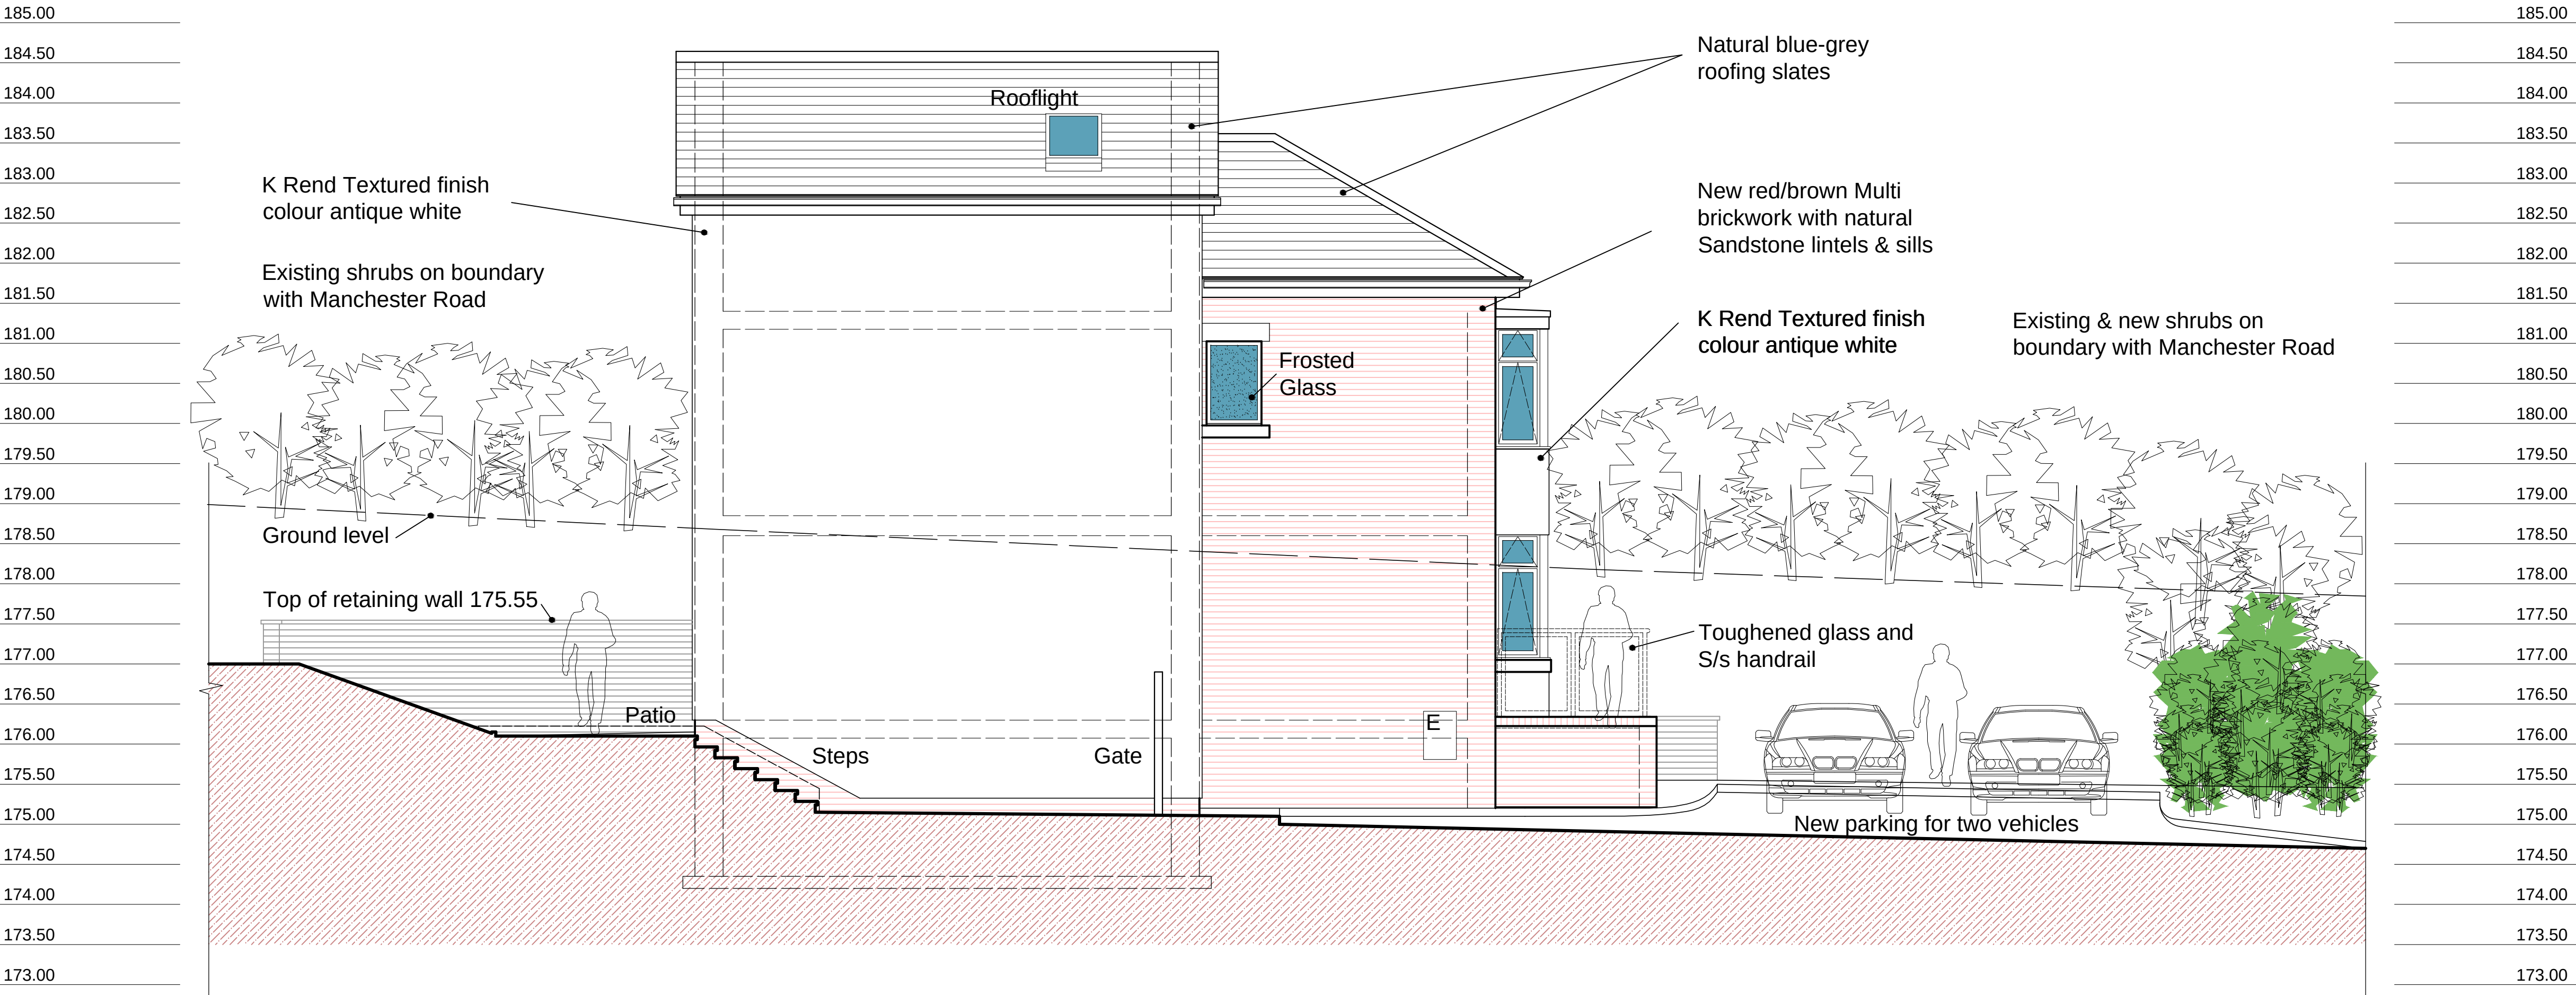

Proposed Elevations @1:50

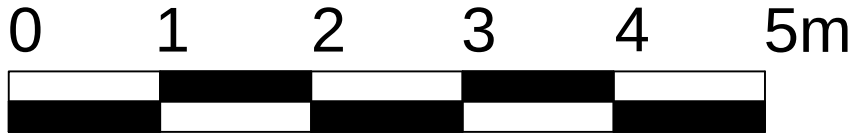

Project	PROPOSED NEW DWELLING: 99 BURY NEW ROAD RAMSBOTTOM, BURY BL0 0BZ
Drawing	PROPOSED ELEVATIONS 3 OF 3
Client	MR S. MORT
Dwn. By	NP
Scale	1:50 @ A1
Drg. No.	23-08-48
Drg. Size	A1
Date	SEPTEMBER 2023