
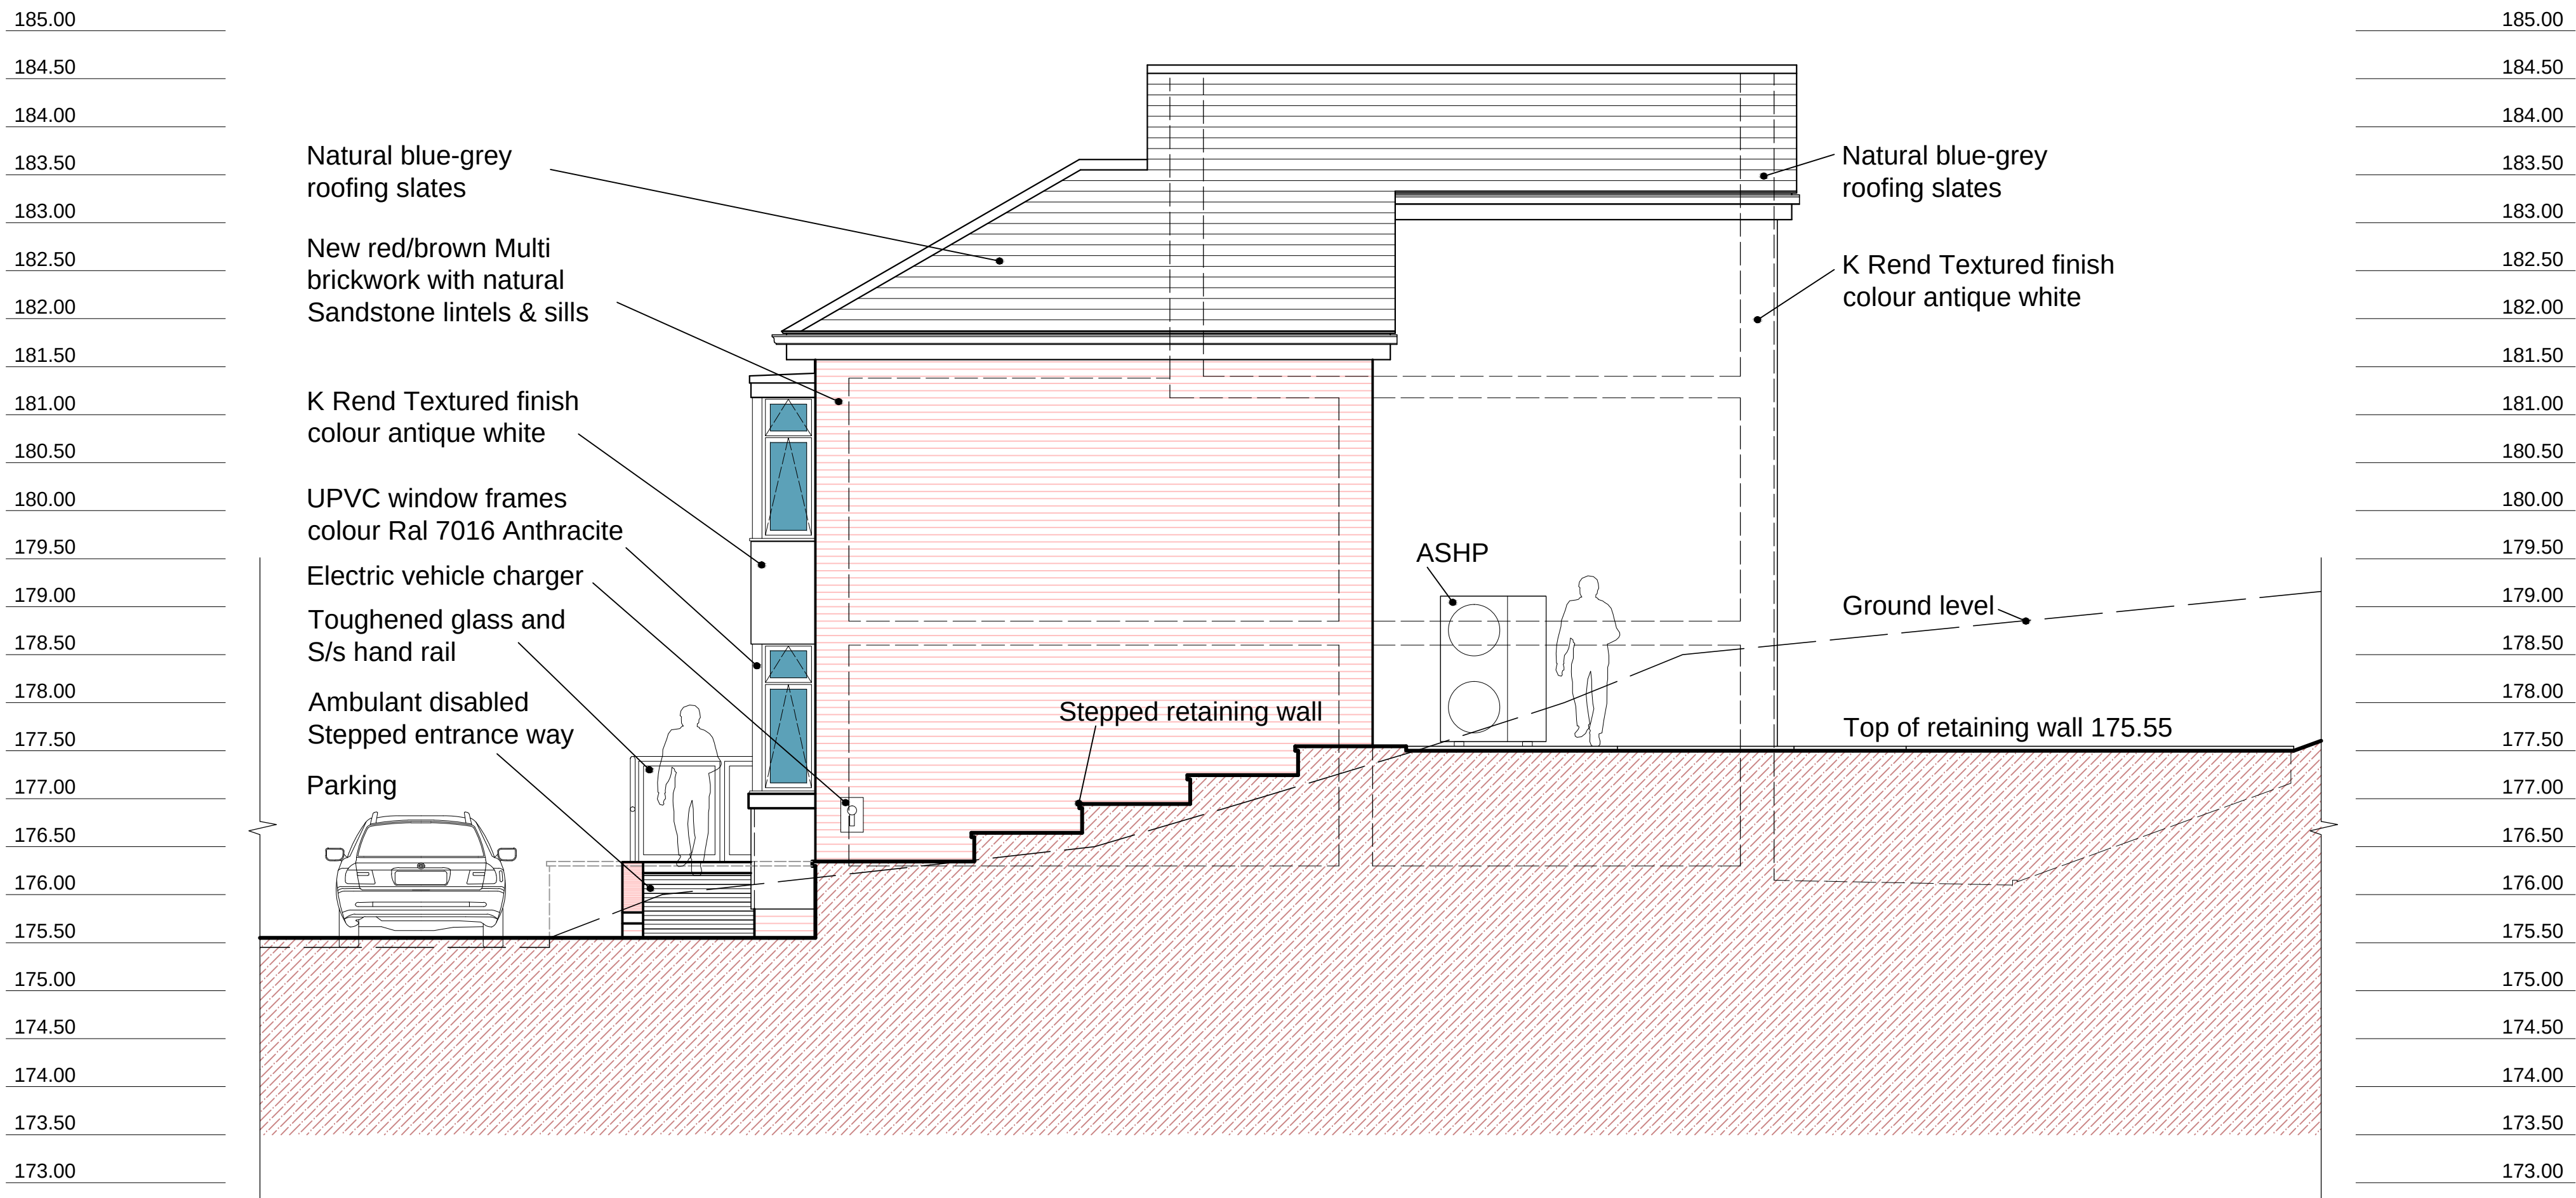


Proposed East Elevation from Manchester Road

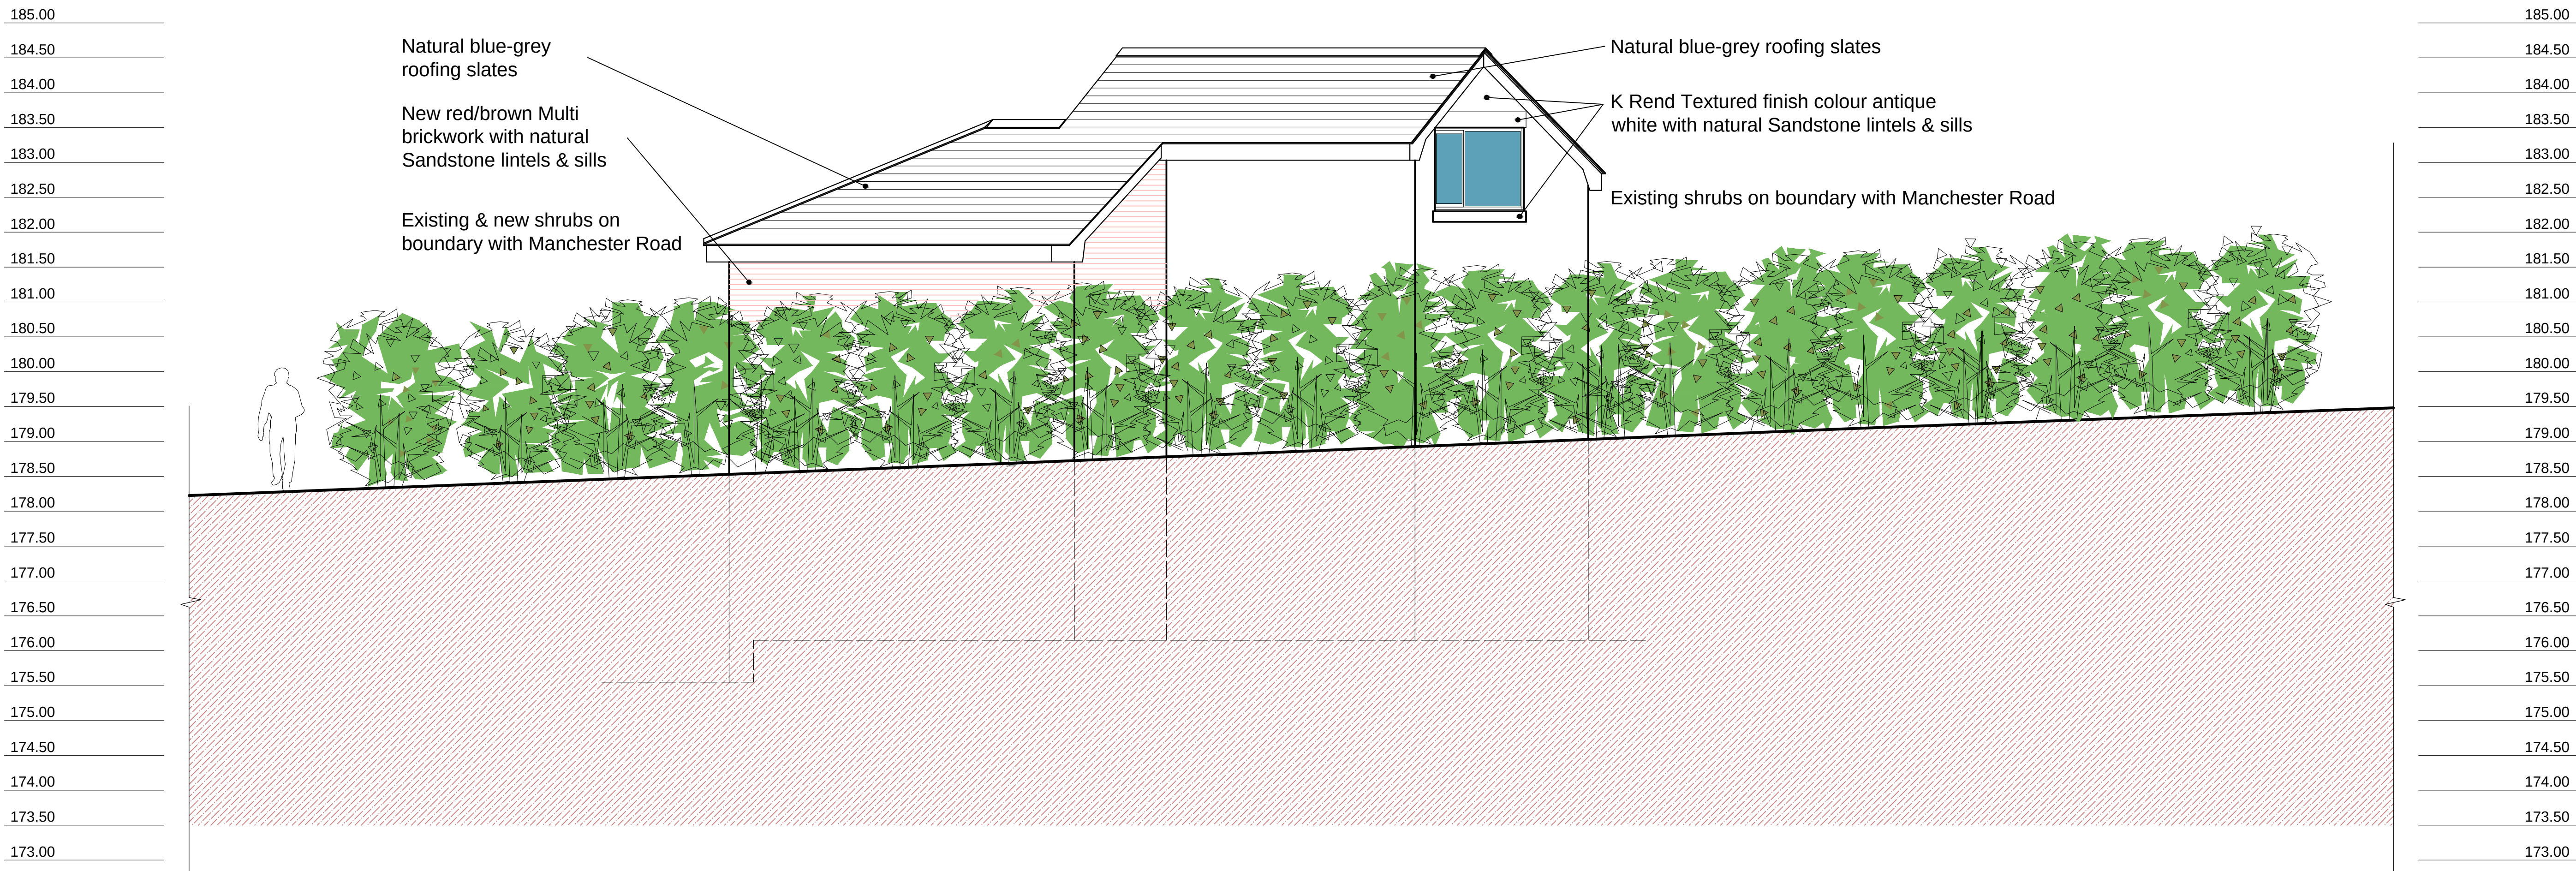

- NOTES**
- This drawing is copyright. No unauthorised copying of drawing without the express permission of the architect.
 - Do not scale from prints. Use figure dimensions only.
 - Contractors to check all dimensions on site prior to commencement of works.
 - All works to be carried out in accordance with current statutory Health and Safety Regulations.
 - This drawing is to be read in conjunction with all relevant consultants' and / or specialists' drawings / documents and any discrepancies or variations are to be notified to the architect before affected work commences.

REV.	AMENDMENTS	DATE
------	------------	------

Project	PROPOSED NEW DWELLING: 99 BURY NEW ROAD RAMSBOTTOM, BURY BL0 0BZ
Drawing	PROPOSED ELEVATIONS 2 OF 3
Client	MR S. MORT
Dwn. By	NP
Scale	1:50 @ A1
Drg. No.	23-08-47
Drg. Size	A1
Date	SEPTEMBER 2023

Proposed East Elevation

Proposed Elevations @1:50

