


Rev	Revision note	Date	Signature	Checked
P1	Issued for Planning	14.04.25	EB	MT

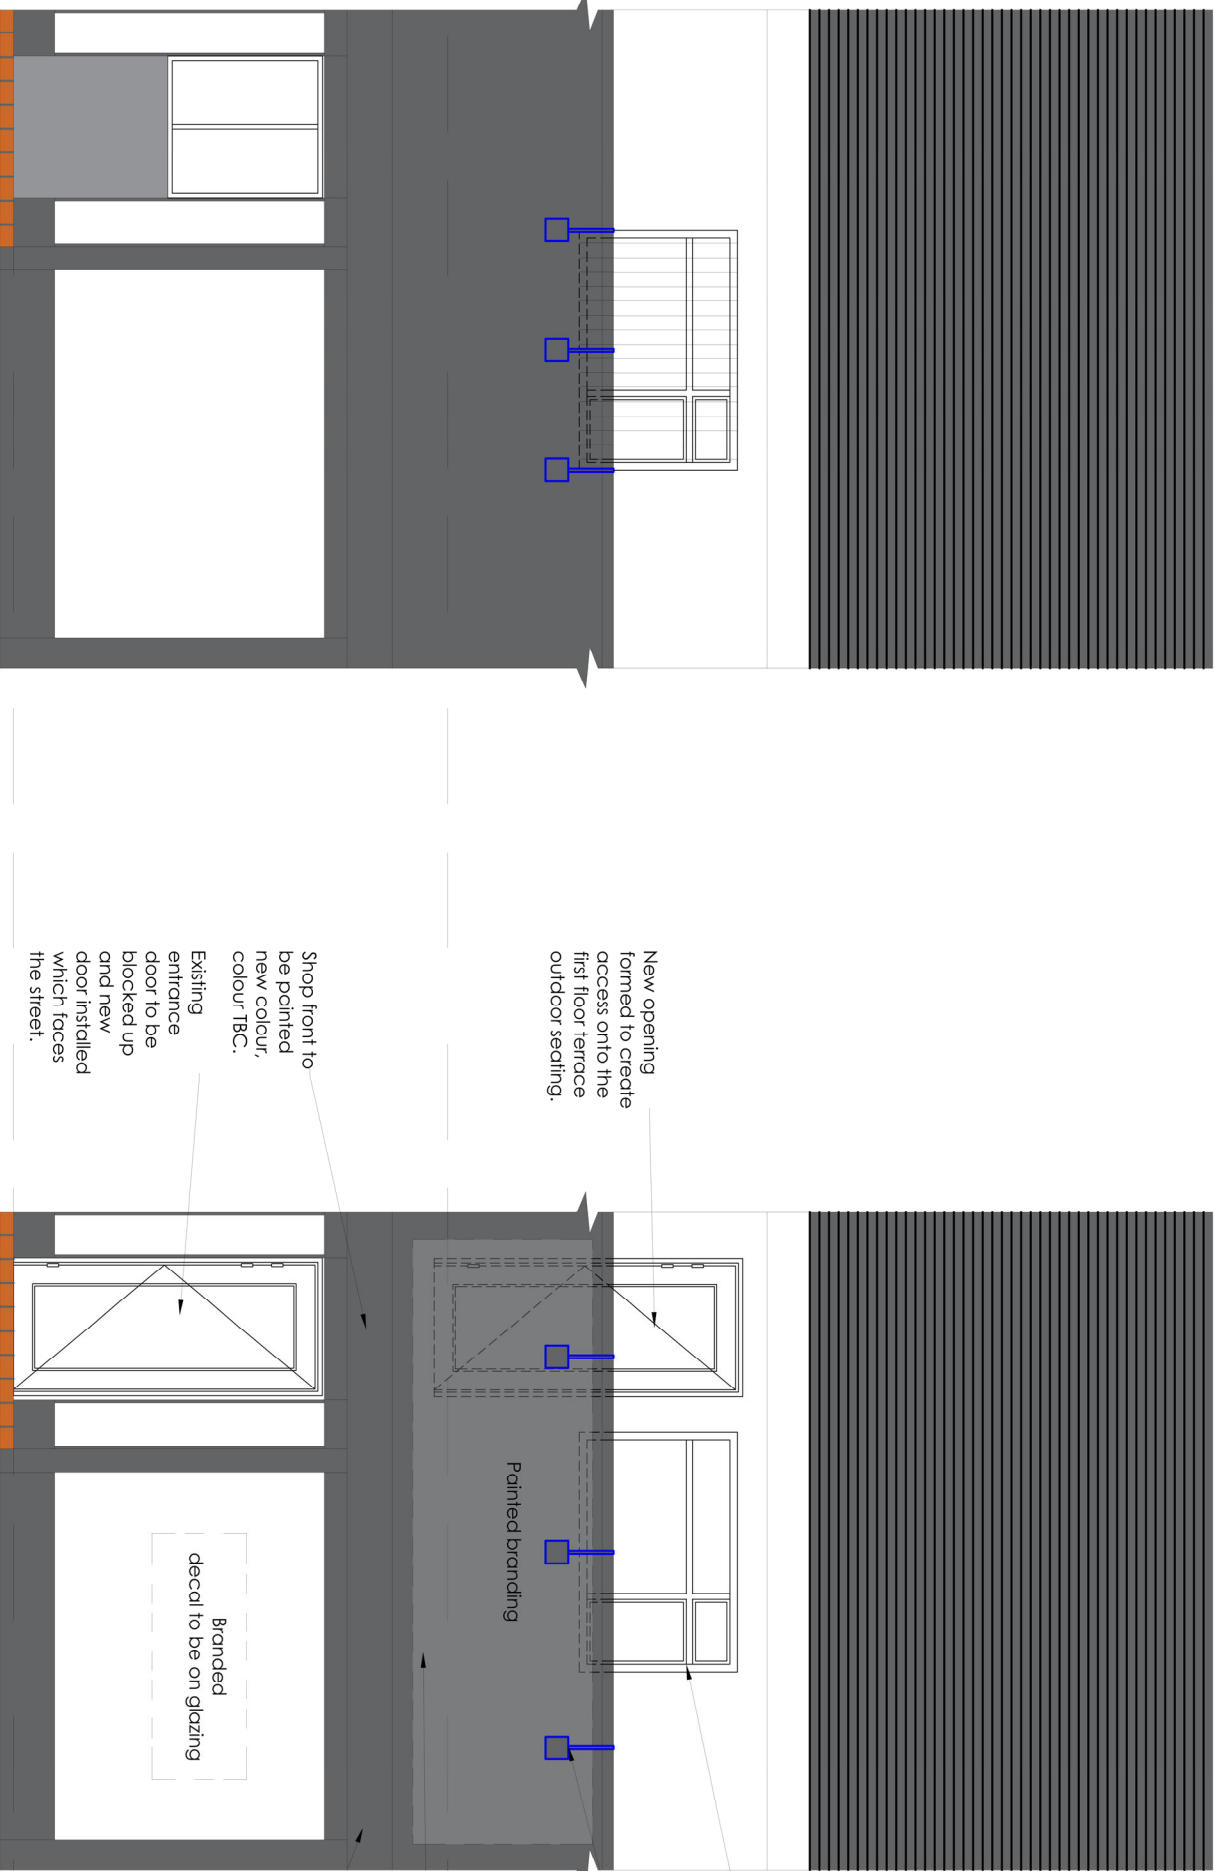

Existing Front Elevation
Scale 1:50

Proposed Front Elevation
Scale 1:50

Please note: these drawings are based on a rough site measure and should not be used for construction. Everything should be checked/measured on site prior to any works commencing.

DESIGN TONIC
Out of this world spaces

designtonicld.co.uk				hello@designtonicld.co.uk			
Itemref	Quantity	Title/Name, designation, material, dimension etc		Article No./Reference	Scale		
Designed by	DT	Checked by	Approved by - date	Filename	Date	1:50	
EB		XXX		3000	14.04.2025		
THE_CELLAR_DOOR				EXISTING_AND_PROPOSED_FRONT_ELEVATION			
DN0001				Revision	Sheet		
THECELLARDOOR,BURYNEWRD,PRESTWICH,M251AF				P1	1		