




Copyright of this drawing is vested in BM Architectural and it must not be copied or reproduced without written consent. Figure dimensions only are to be taken from this drawing. DO NOT SCALE OFF THIS DRAWING. If in doubt, ask.
All contractors must visit the site and be responsible for taking and checking all dimensions relative to their work. BM Architectural are not the architect of any variation between drawings and the conditions.
Electronic data drawings issued as 'read only' and should not be interpreted for measurement.
All dimensions and levels should be 'read only' from these values stated in text, on the drawings.

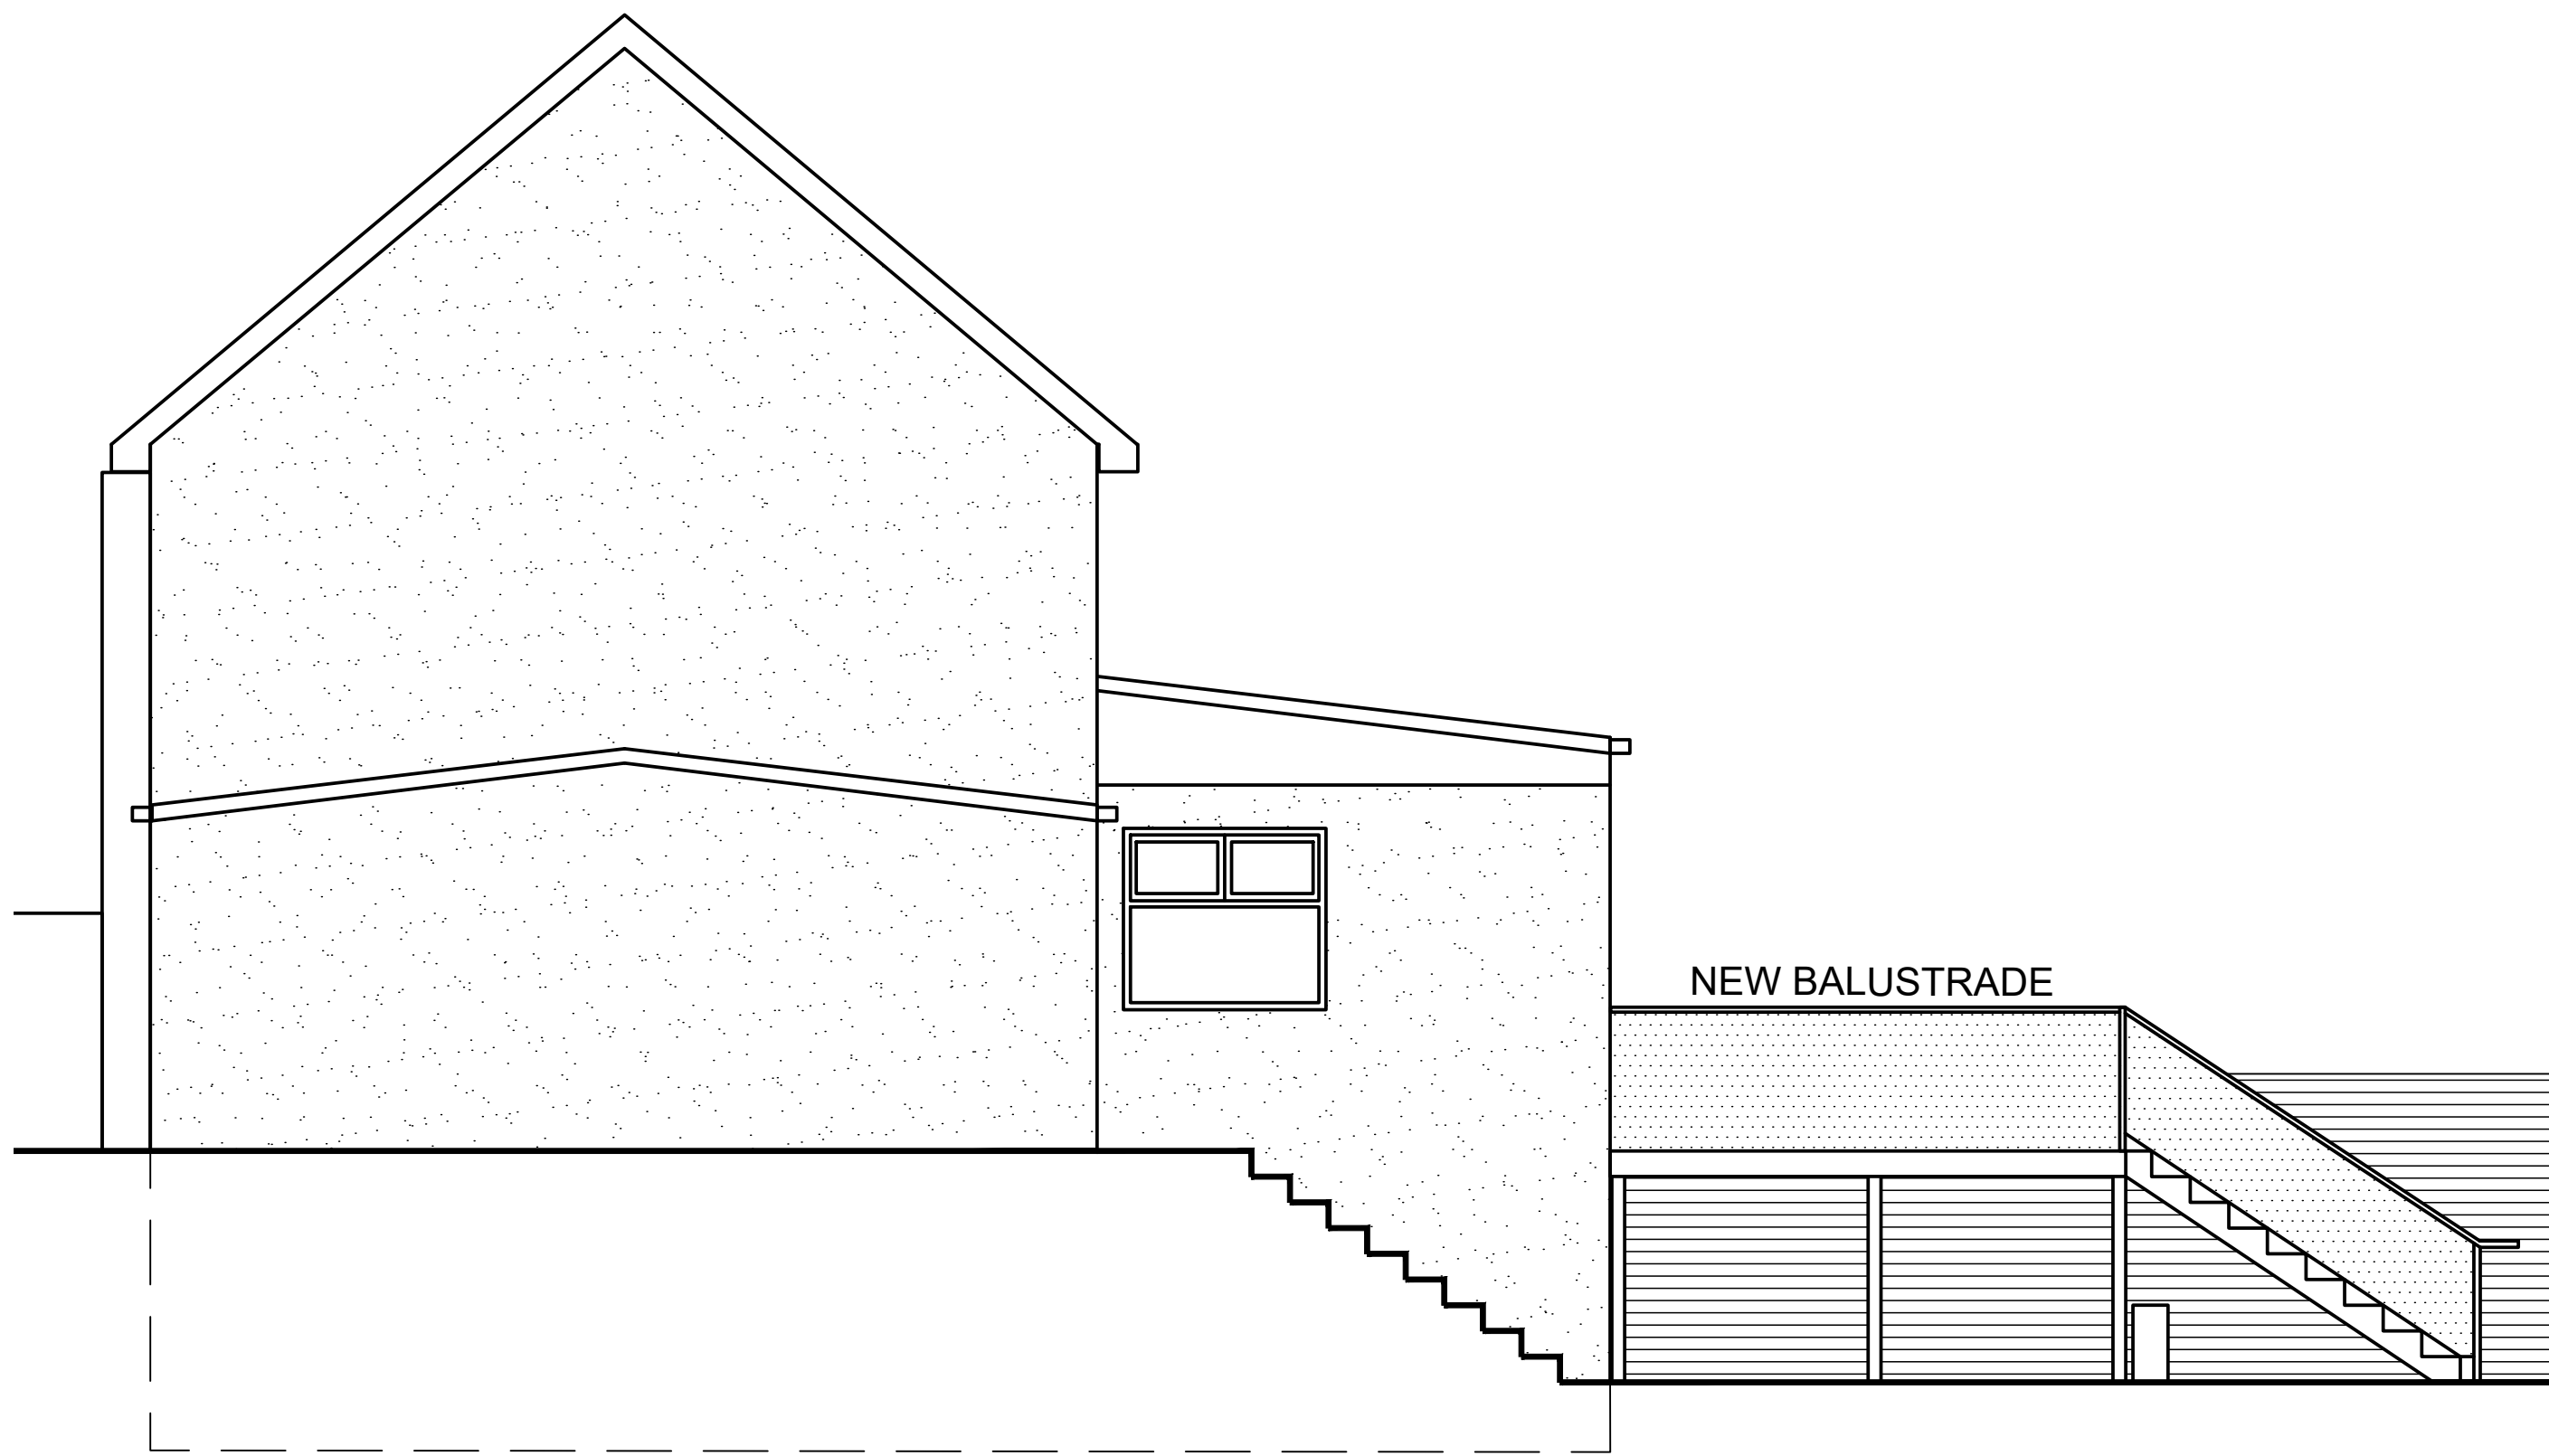

SIDE ELEVATION 1

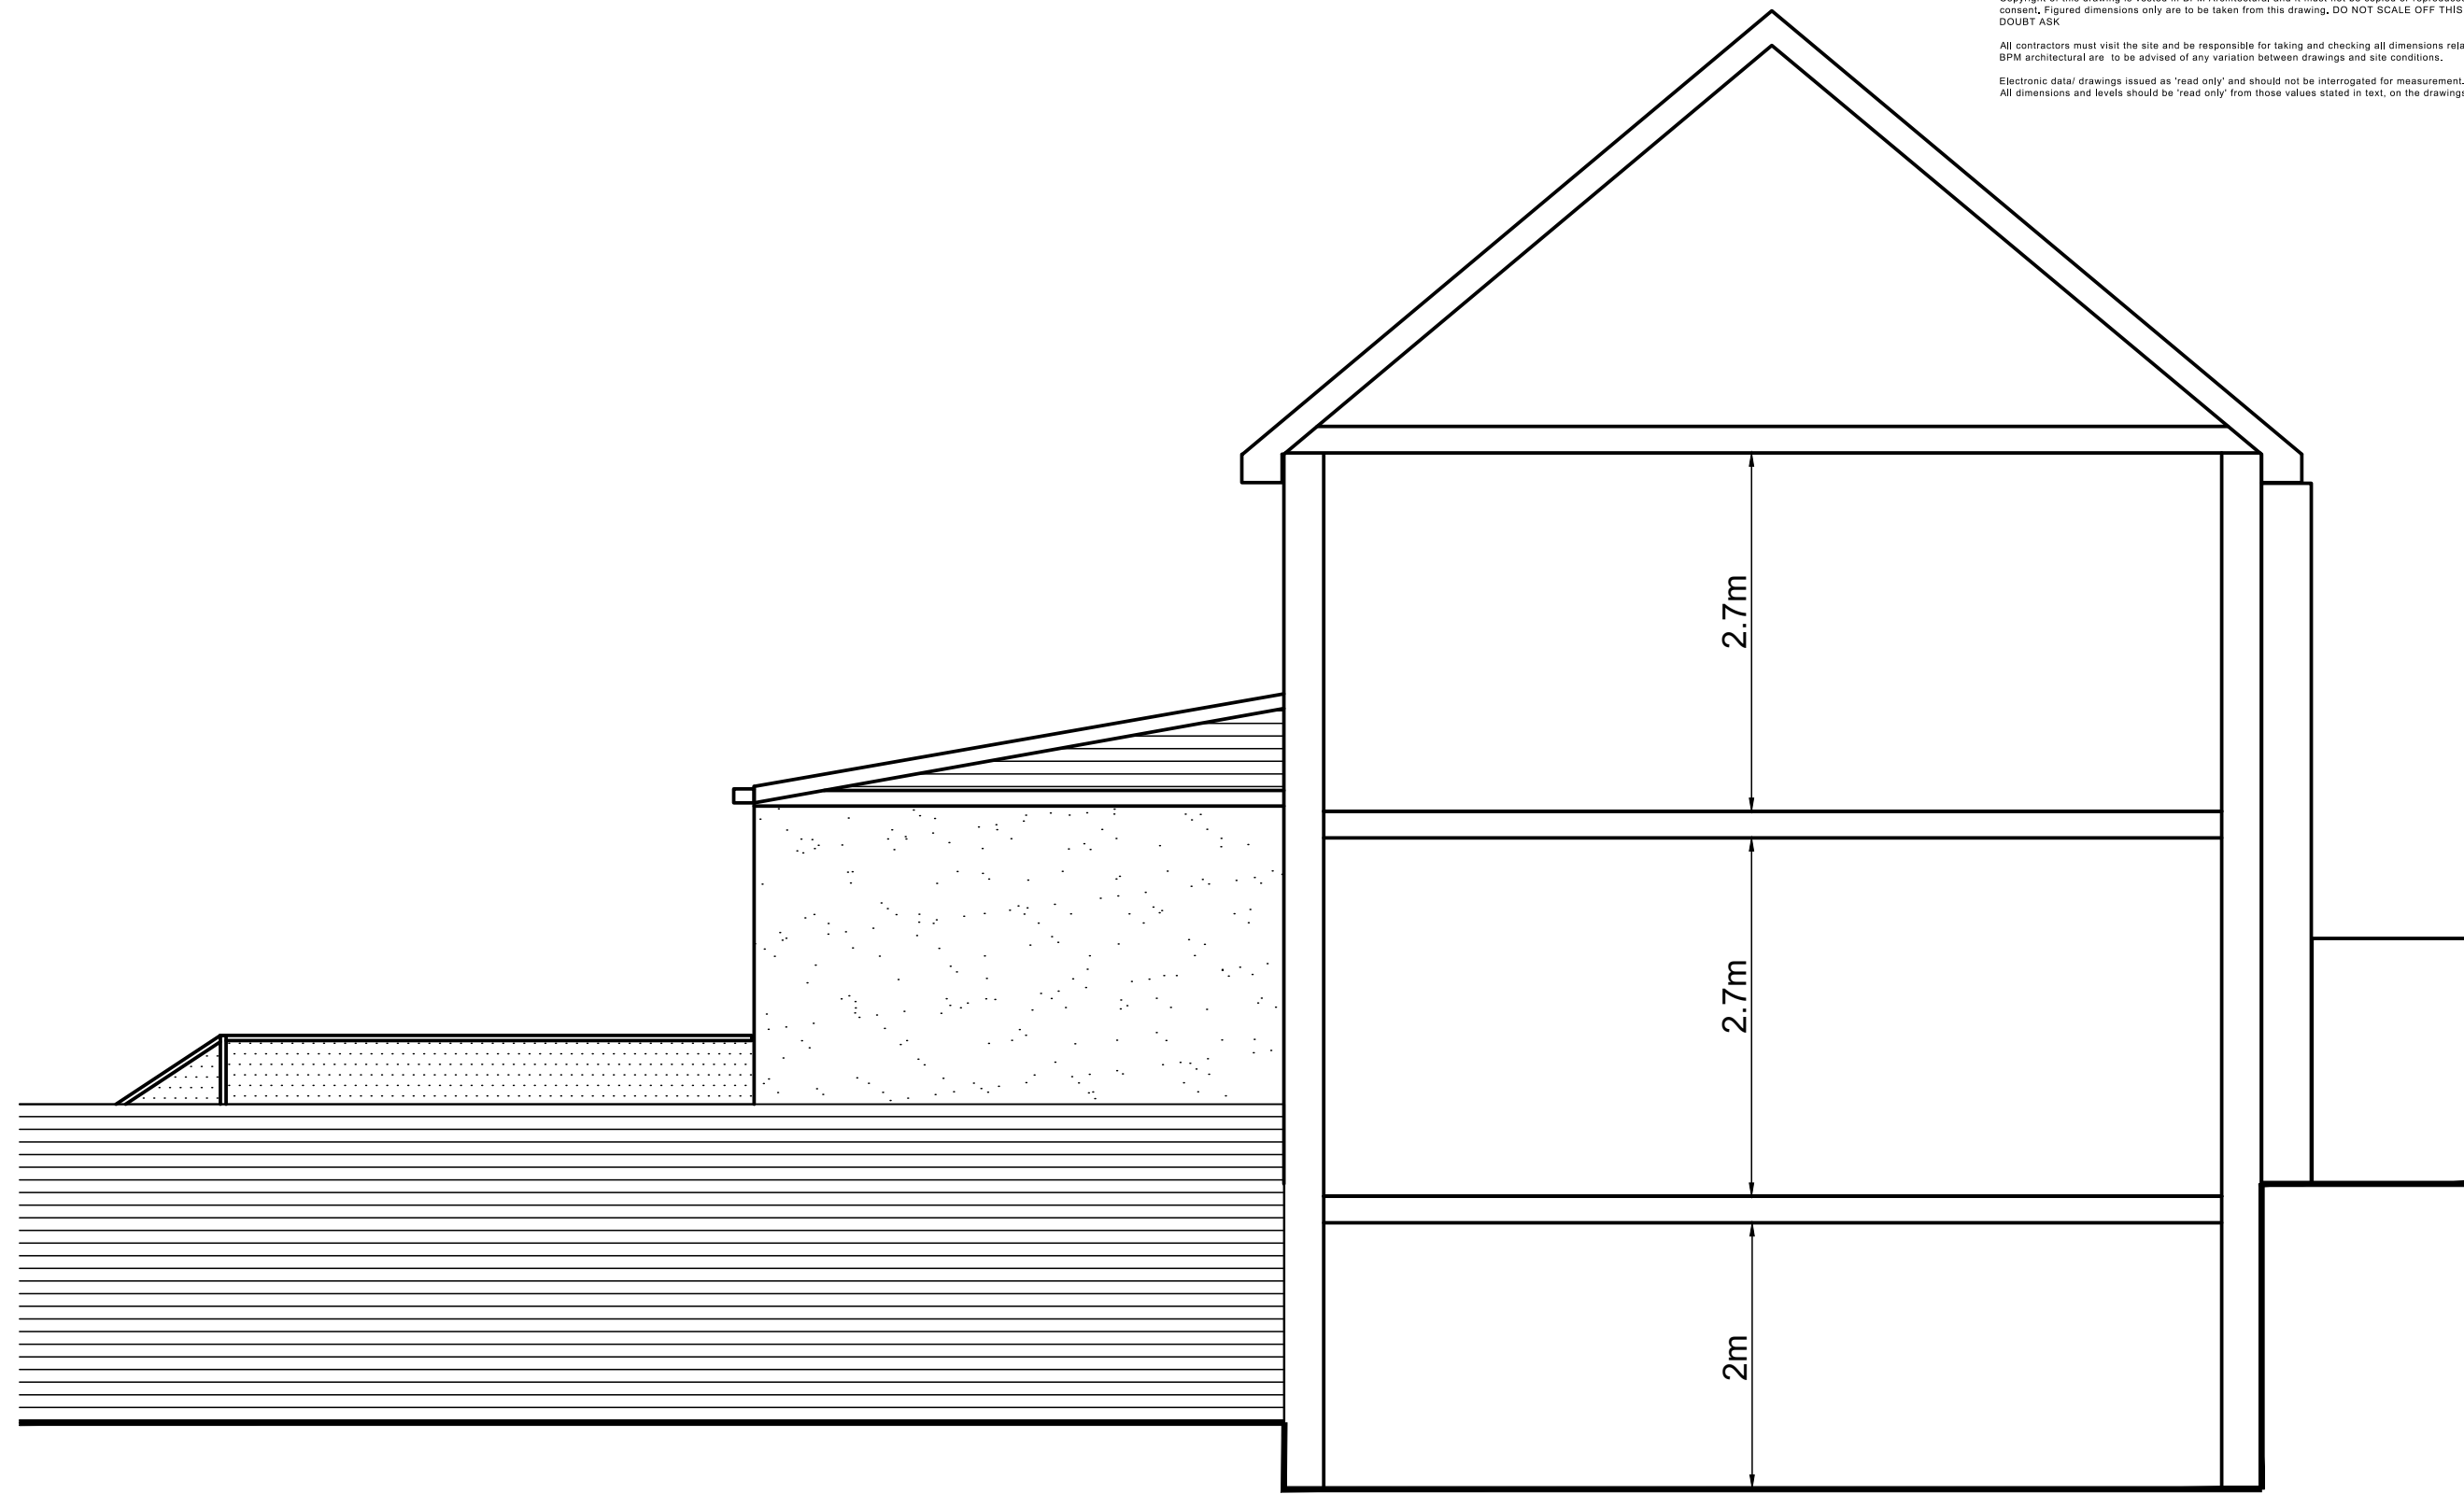

SIDE ELEVATION 2

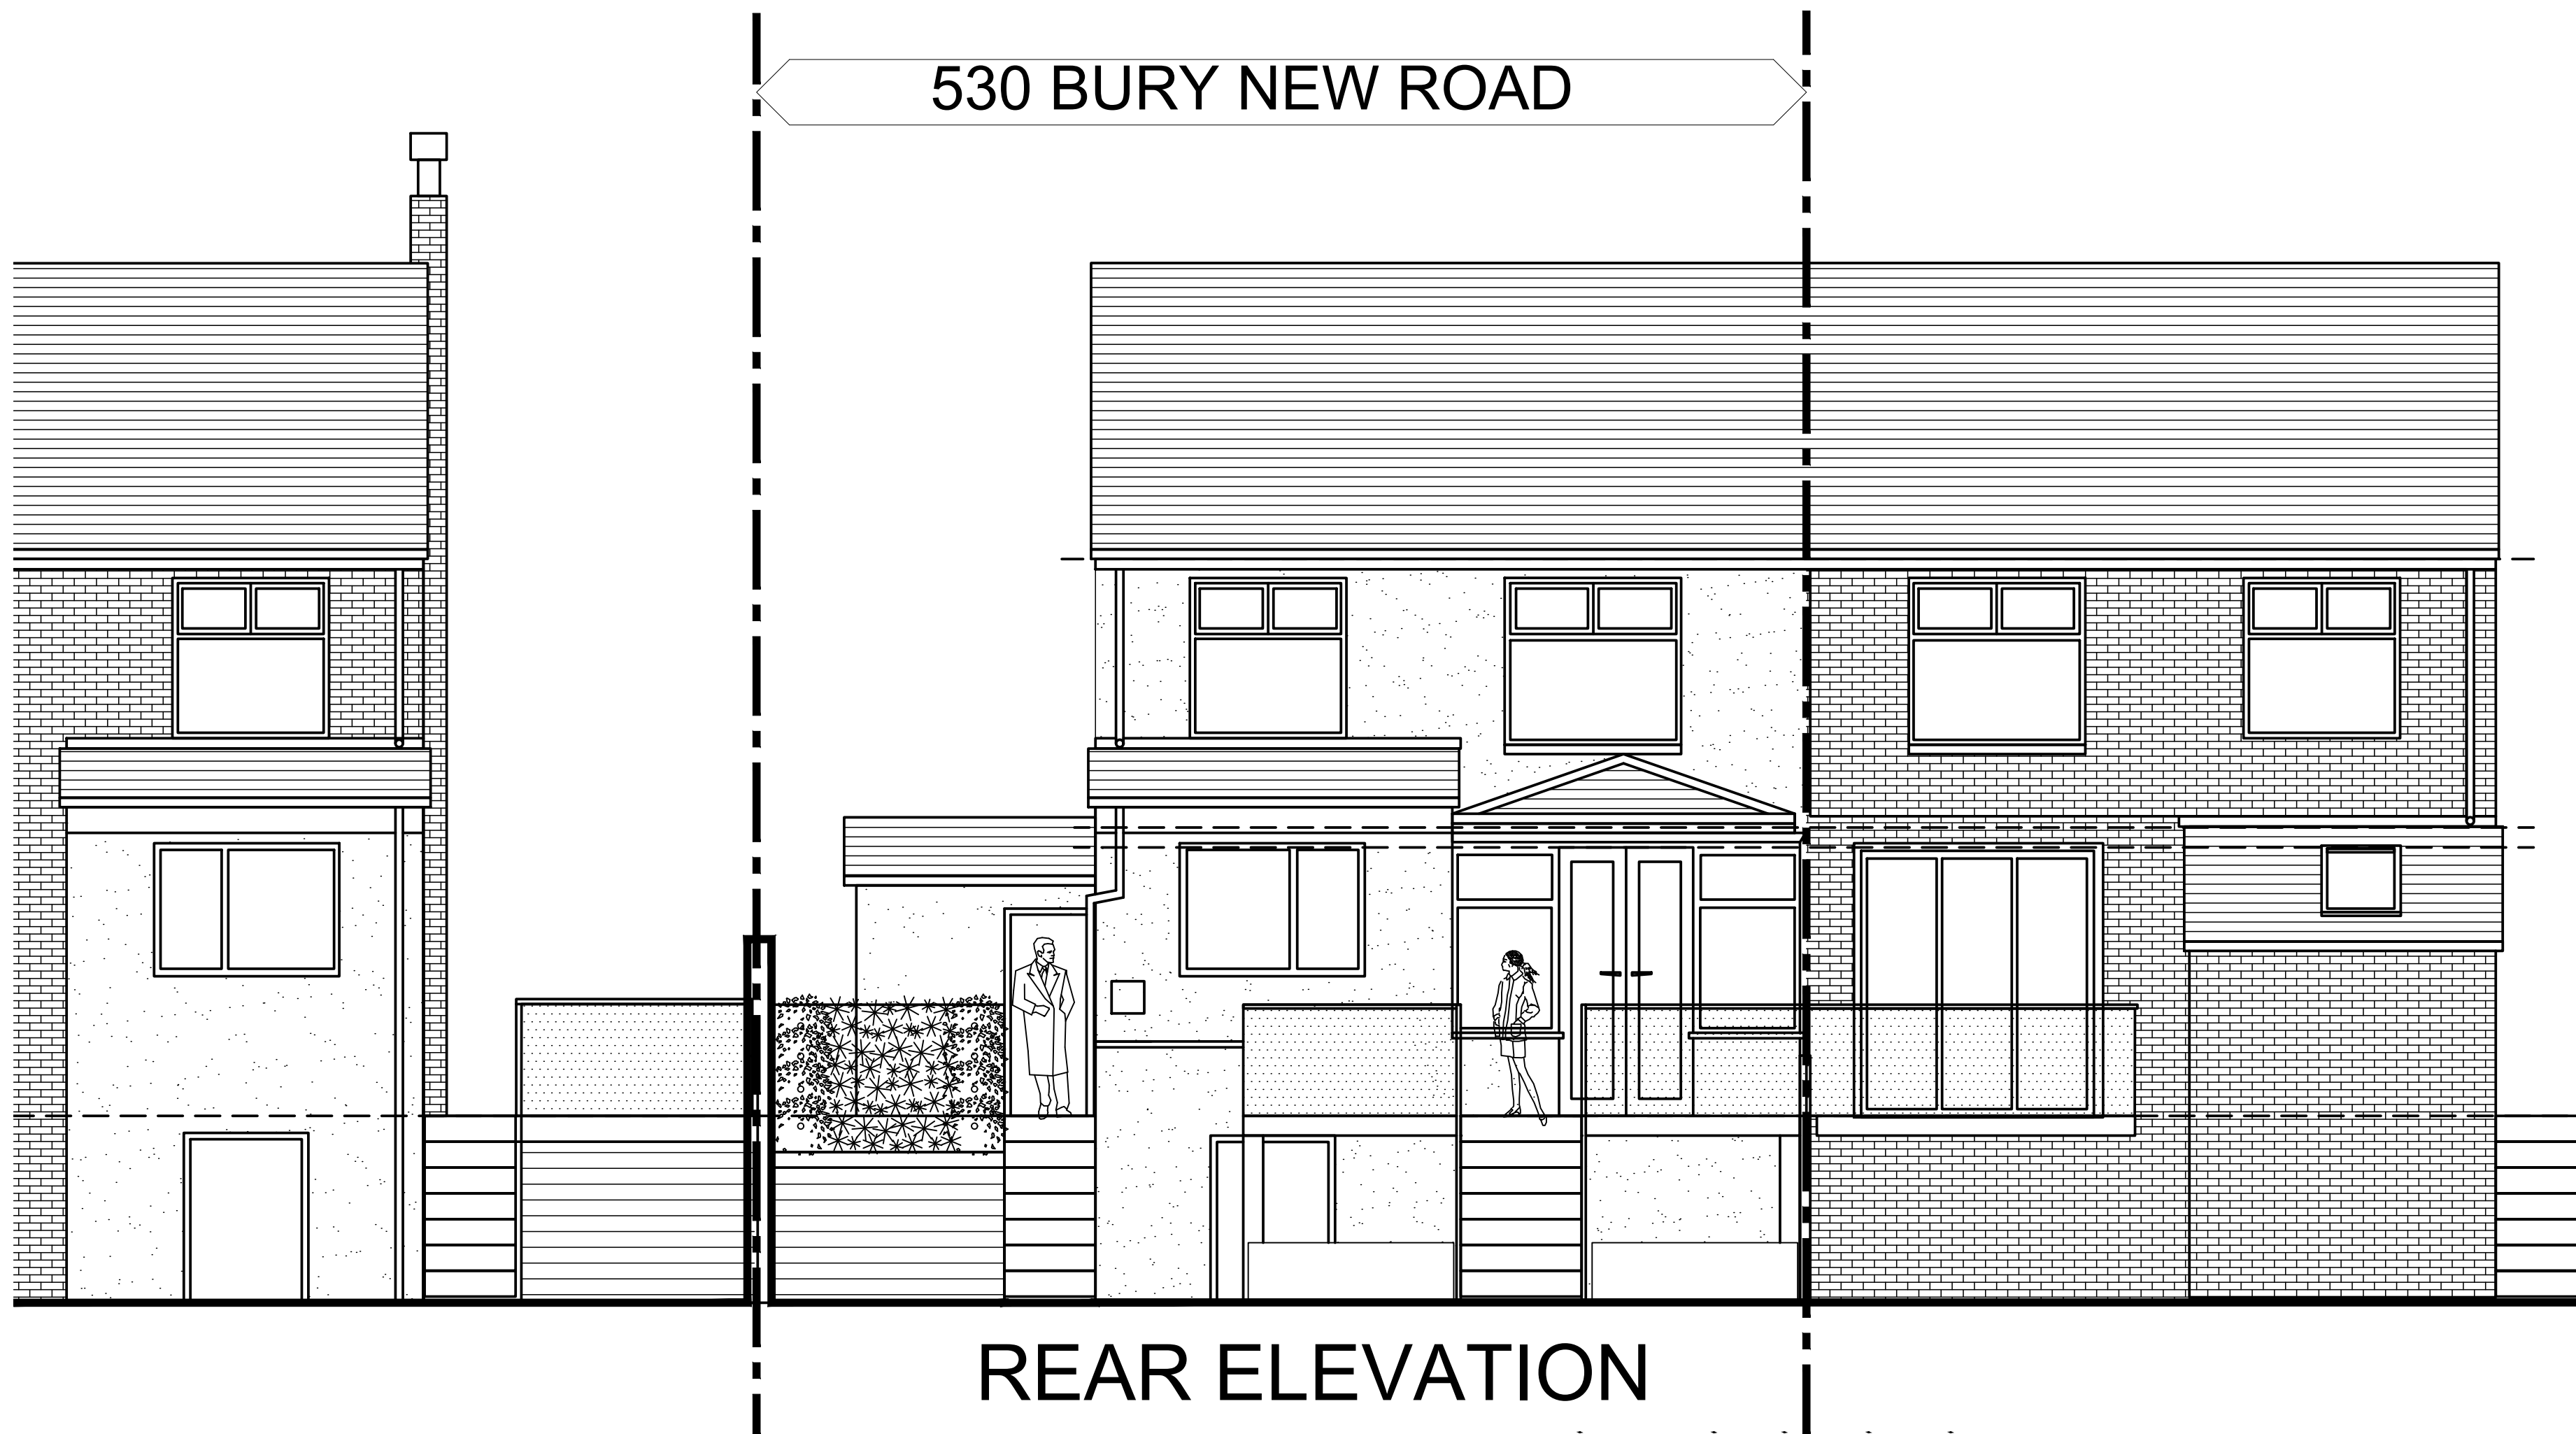

REAR ELEVATION

REV: DATE: DETAILS:

BM ARCHITECTURAL DESIGNS
APARTMENT 8
224 GREAT CLOWES STREET
SALFORD M7 2ZS
email: benjamin.maguire10@gmail.com

PROJECT: 530 BURY NEW ROAD,
PRESTWICH, BURY,
MANCHESTER M7 2ZS

TITLE: PROPOSED ELEVATIONS

CLIENT: MR. NIKKIL BINOV

SCALE: 1:50 @A1 DATE: 04/ 2022 DRAWN: BM

STATUS: PLANNING

DRAWING NO: BM0422/BURY/PL4 REV: