



Notes: This drawing is the copyright Paddock Johnson Partnership Limited and may not be used without their prior written consent.
Written dimensions to be taken in preference to scaled dimensions.
Due to the inaccuracies of scanning, scanned images should not be scaled.

REV:	DATE:	DESCRIPTION:	BY:
A	08.12.20.	all elevations added and colour	MK
B	03.02.21.	overall dimensions and areas added	MK
C	19.02.21.	bathroom and wc switched	MK

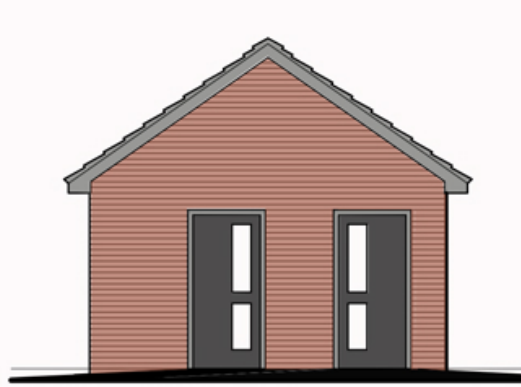


entrance gable elevation

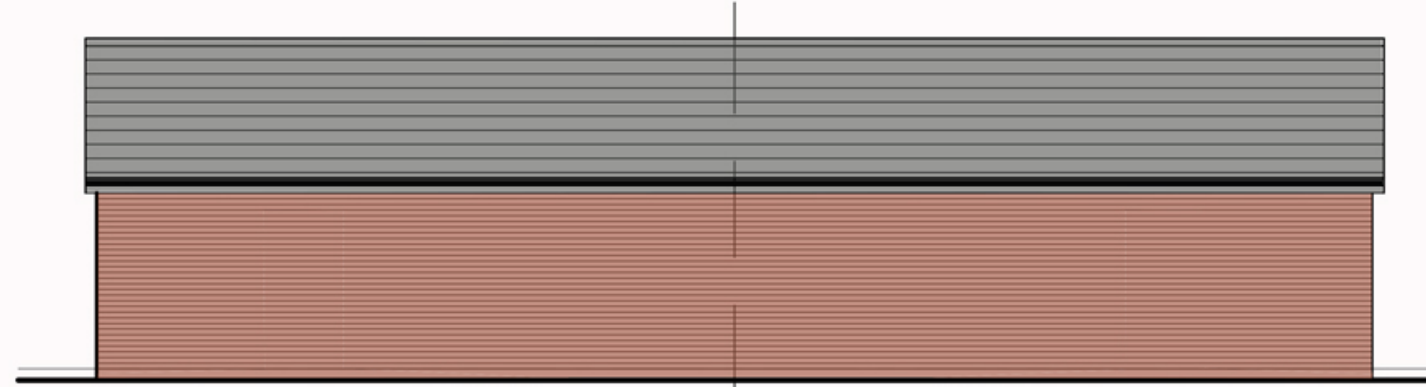


rear elevation



front elevation

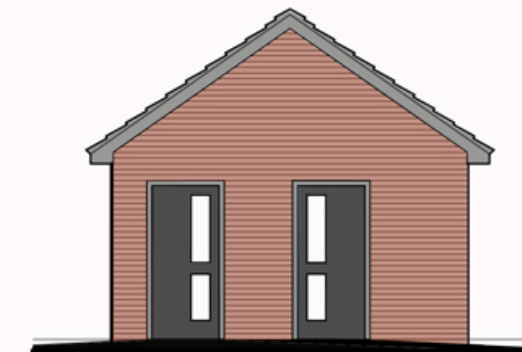

entrance gable elevation

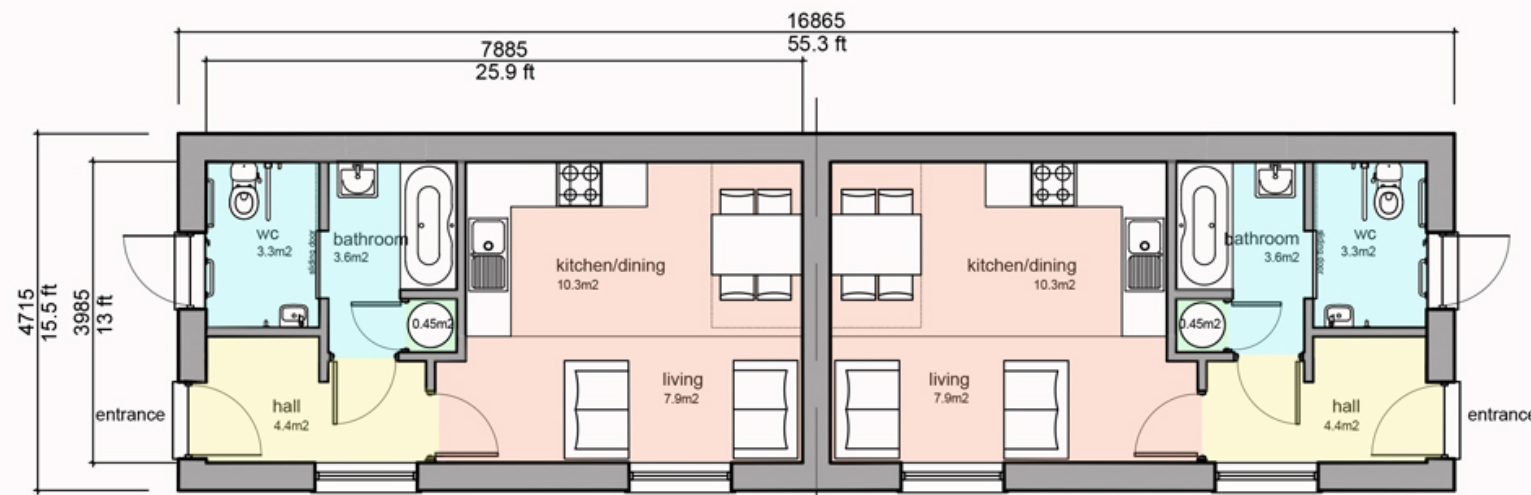

utility block plan
31.4 m2/338 ft2



CLIENT: Bury Council

PROJECT: Fernhill Gypsy and Traveller Site Redevelopment
Every Street, Bury

DRAWING TITLE: Utility Block Plan and Elevations

DRAWING NUMBER: **19144-103-C**

SCALE: 1:100@A3

DATE: 03.12.20.

STATUS: **For Information**

BY: MK

CHECKED: SH

Studio 2, The Lyceum,
Bath Street, Port Sunlight,
Merseyside, CH62 4UJ
0151 643 1234
Info@paddockjohnson.com
www.paddockjohnson.com
Paddock Johnson Partnership
Limited. Registered in England
and Wales. No. 06684275

**PADDOCK
JOHNSON**