



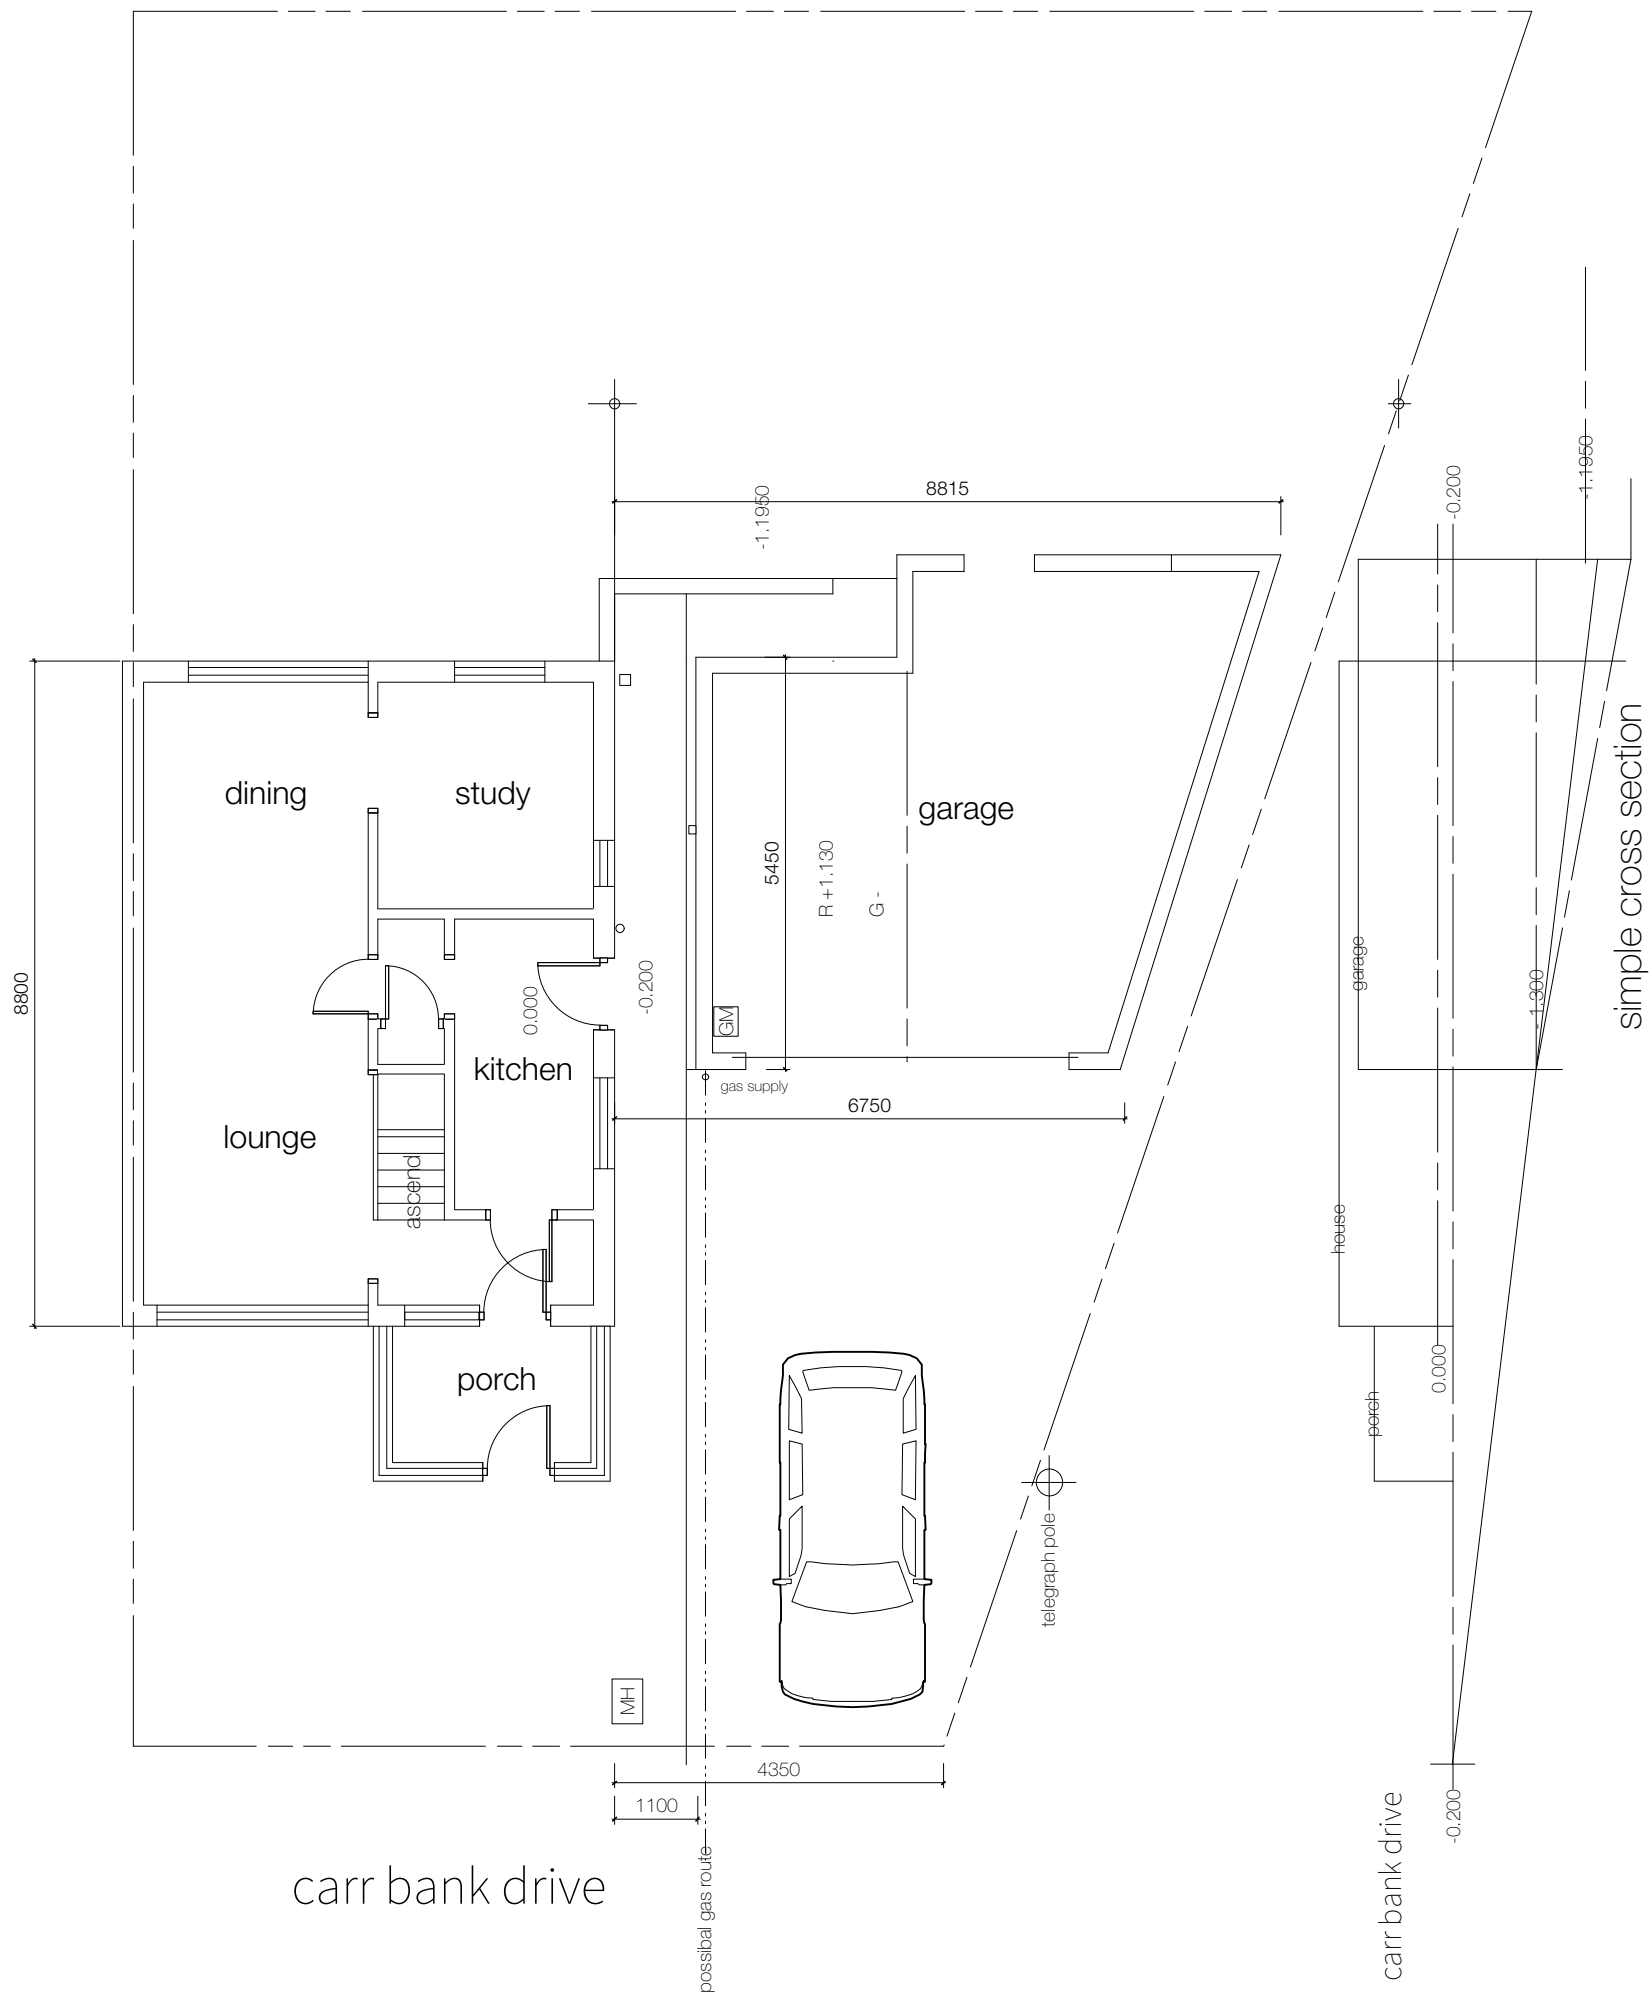

1 ES existing ground floor + site plan
1:100

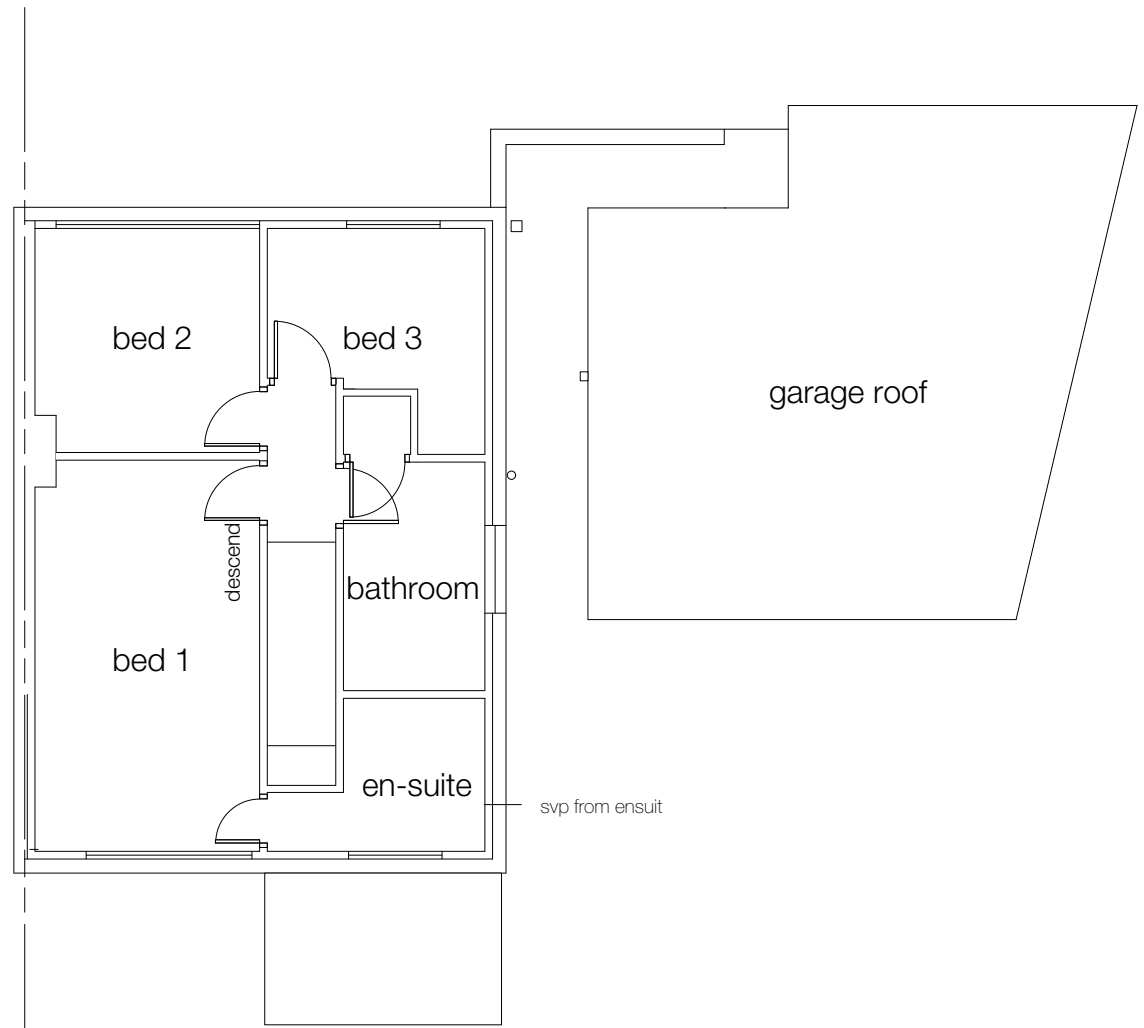

2 ES existing first floor plan
1:100

A3

opm design
° digital architects °

rev A: april 2019: dimension to back edge of existing pavement

Client: 9 carr bank drive ramsbottom	Title: existing ground & first floor plan
Scale: 1:100 Date: Feb 2019	Drg Nr: K1806/22 ES r: A