

THIS DRAWING IS PROTECTED BY COPYRIGHT AND MUST NOT BE COPIED OR REPRODUCED WITHOUT THE WRITTEN CONSENT OF HAWTHORN ESTATES LIMITED. NO DIMENSIONS ARE TO BE SCALED FROM THIS DRAWING. ALL DIMENSIONS AND SIZES TO BE CHECKED ON SITE. NORTH POINTS SHOWN ARE INDICATIVE. ©

SITE SPECIFIC HAZARDS

IN ACCORDANCE WITH THE REQUIREMENTS OF THE CDM REGULATIONS 2015 THE FOLLOWING SIGNIFICANT RESIDUAL HAZARDS HAVE NOT BEEN DESIGNED OUT OF THIS PROJECT AND MUST BE TAKEN INTO CONSIDERATION BY CONTRACTORS PLANNING TO UNDERTAKE THE WORKS SHOWN ON THIS DRAWING:

KEY

PATCH REPAIRED TARMAC

TARMAC JOINT

MORTARED STONE WALLS

SCRUB GRASSED VERGE & HEDGE

TREE

KERBS

DAMAGED KERBS





KERB OBSCURED BY MUD & GRAVEL

CONCRETE

POTHOLE

SUNKEN TARMAC

PHOTOGRAPH LOCATION / DIRECTION & NUMBER

 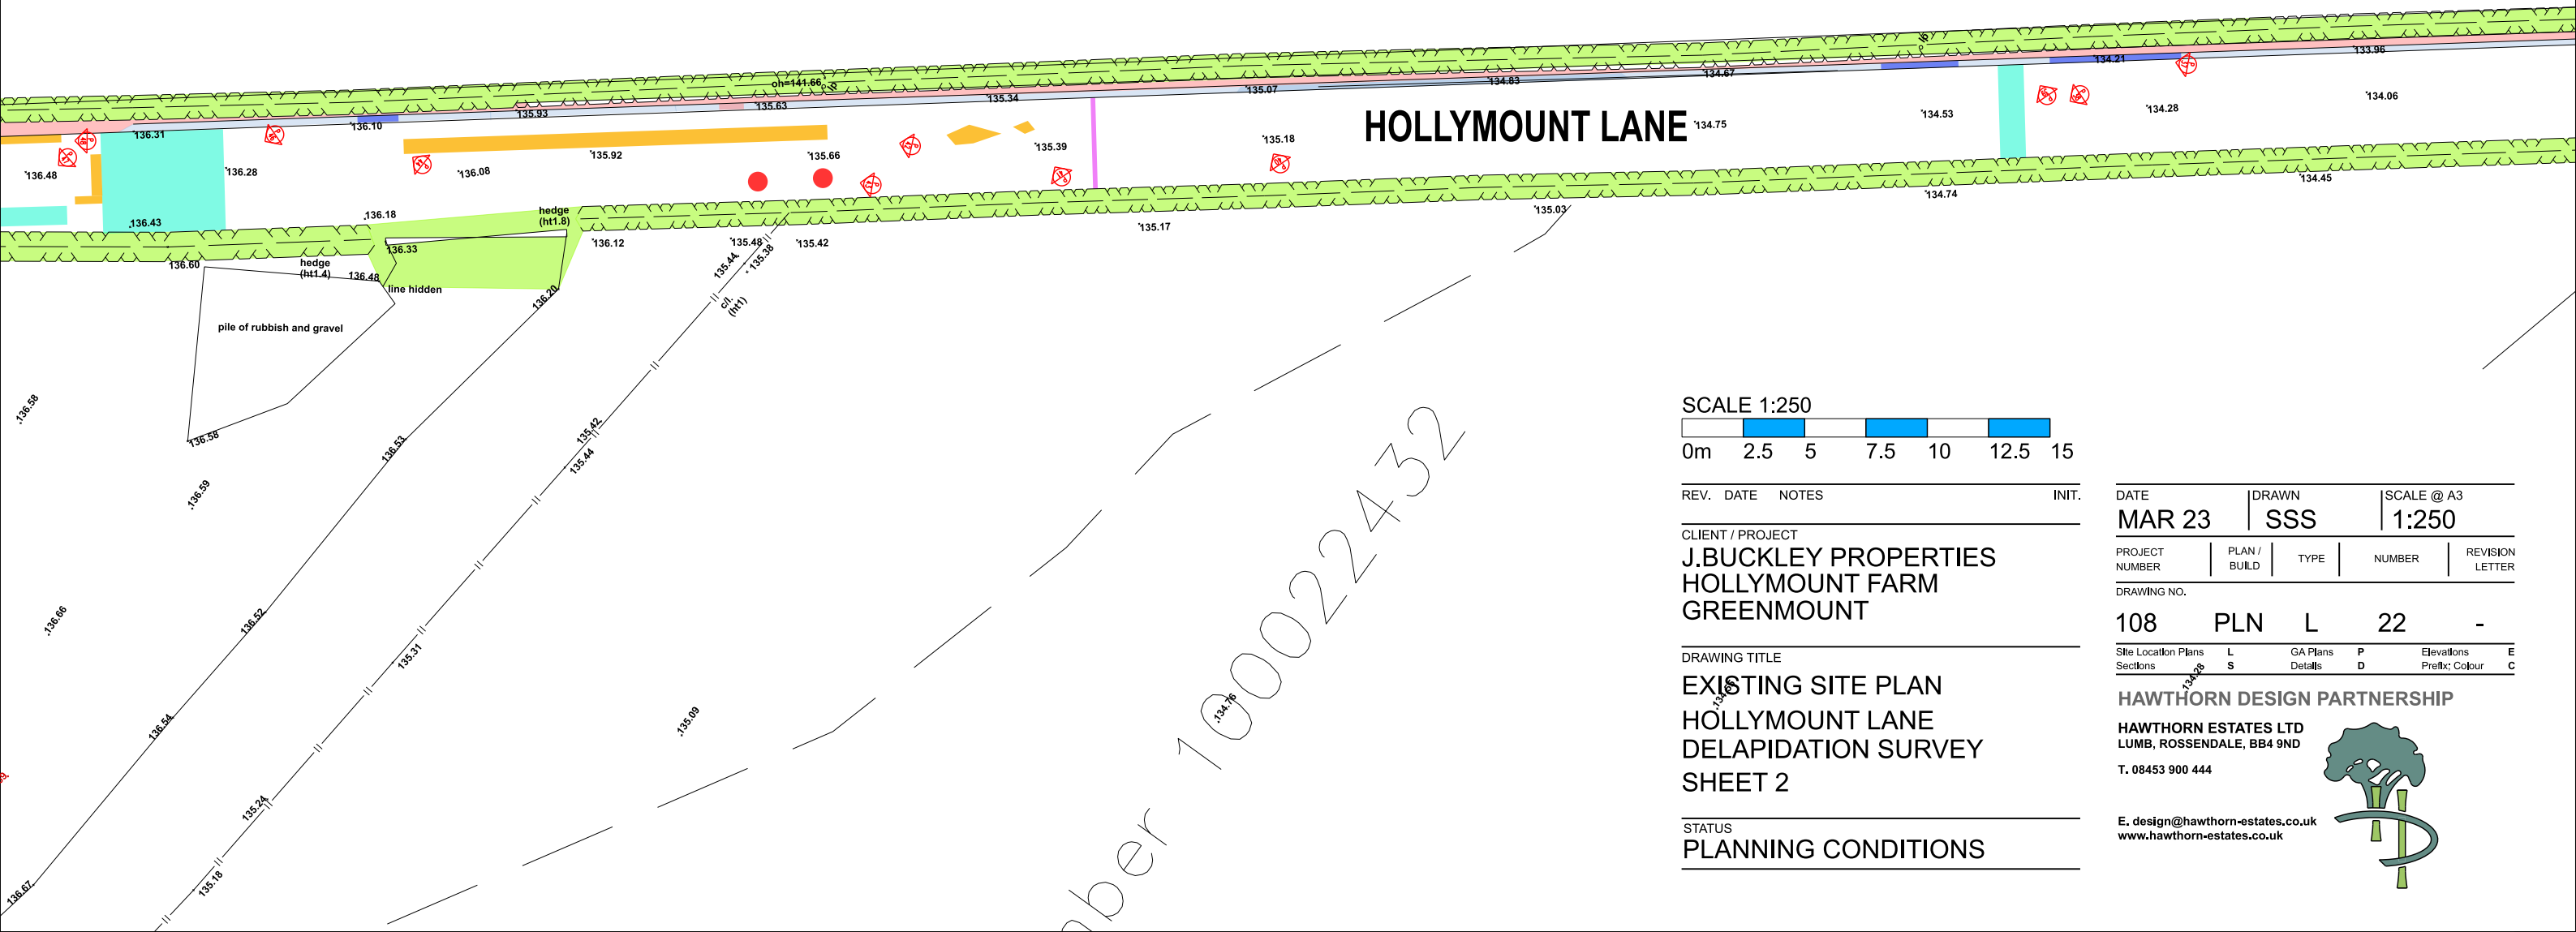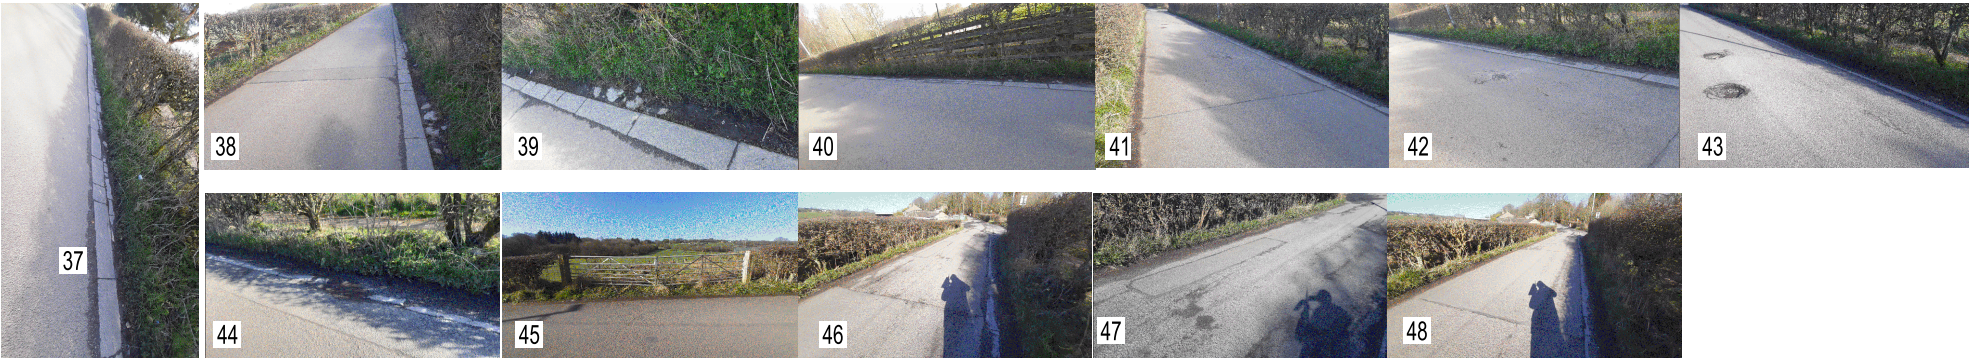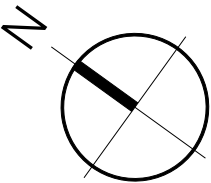

REV.	DATE	NOTES	INIT.
CLIENT / PROJECT			
J.BUCKLEY PROPERTIES			
HOLLYMOUNT FARM			
GREENMOUNT			
DRAWING TITLE			
EXISTING SITE PLAN			
HOLLYMOUNT LANE			
DELAPIDATION SURVEY			
SHEET 2			
STATUS			
PLANNING CONDITIONS			

DATE	DRAWN		SCALE @ A3	
MAR 23	SSS		1:250	
PROJECT NUMBER	PLAN / BUILD	TYPE	NUMBER	REVISION LETTER
108	PLN	L	22	-
Site Location Plans	L	GA Plans	P	Elevations
Sections	S	Details	D	Prefix: Colour
DRAWING NO.				
HAWTHORN DESIGN PARTNERSHIP				
HAWTHORN ESTATES LTD				
LUMB, ROSSENDALE, BB4 9ND				
T. 08453 900 444				
E. design@hawthorn-estates.co.uk				
www.hawthorn-estates.co.uk				

