



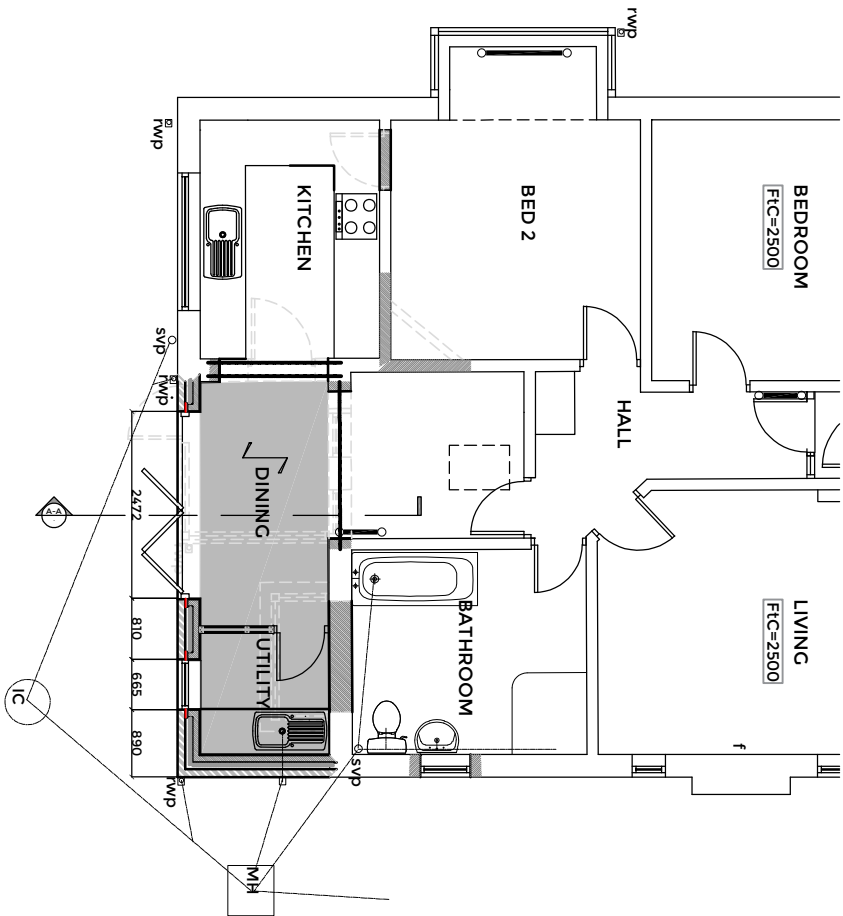

PROPOSED GROUND FLOOR PLAN 1:100


Floor area = 8.5m²

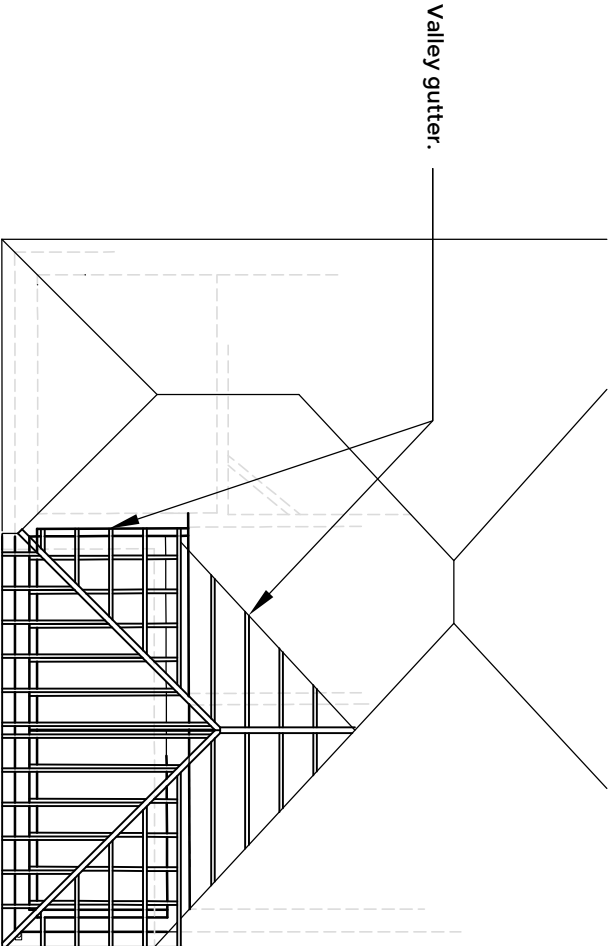

PROPOSED ROOF STRUCTURE PLAN 1:100


Rafters:
Span=3.2m. 47X195mm @ 450mm ctrs.
C16.
Ceiling joists:
Span=1.7m. 47X120mm@ 450mm ctrs.
C16.
Ridge and hips:
200X75mm. C16
Dragon tie to corner if required.

Remove chimney stack, breast, fireplace etc and make good all surfaces/ structure.

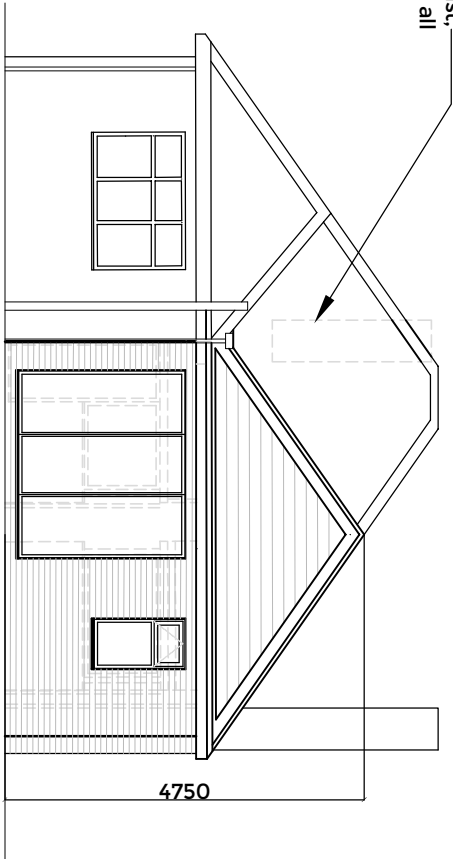


PROPOSED REAR ELEVATION 1 1:100

Obscure glass to bathroom window.

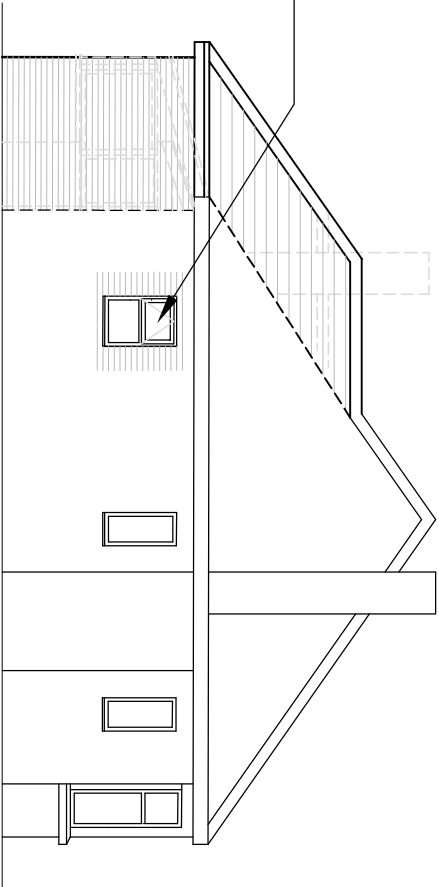

PROPOSED SIDE ELEVATION 1 1:100

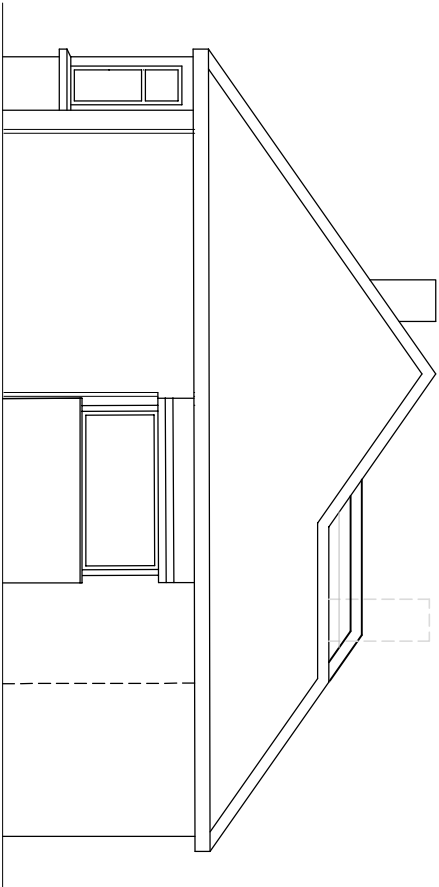

PROPOSED SIDE ELEVATION 1 1:100

This drawing is ©TECH:D Ltd and is not to be copied, reproduced or re-distributed either in whole or in part without the prior permission of the originator. The originator shall have no responsibility for any liability, loss, cost, damage or expense arising from or relating to any use of this document other than for its intended purpose on this project. This drawing shall be read in conjunction with all other relevant drawings, specifications and associated documentation. Any discrepancies, errors or omissions are to be reported to the originator before proceeding with work. This drawing is for Local Authority submission only. The client is to seek approval from the land freeholder and all parties who may have an interest in the land. All materials shall be suitable for their purpose and installed in strict accordance with the manufacturers instructions. All workmanship and materials to comply with Building regulations, British standards, Codes of practice and NHBC requirements where relevant. The contractor is to comply with the CDM regulations. All dimensions are to be checked on site by the contractor prior to proceeding with any work.

NOTES / KEY:

- Radiator.
- Rainwater pipe. Cu=Cully soil & vent pipe.
- svp

FtC=2760

- Boiler.
- Manhole/ inspection chamber.
- Elec meter+ dist board.

- Gas meter
- Fire
- Timber floor joists span. If known. sf=solid floor

Architectural Designer

27 Oakham Chase, Bury BL8 1XJ

T: 07889 767628 E: info@techd.co.uk

www.techd.co.uk


client
MR & MRS P BARTON, 16
MIDDLETON DR, BURY,
BL9 8DS.

Project
REAR SINGLE STOREY
EXTENSION.

status Building Regs

drawing
PROPOSED PLAN &
ELEVATIONS.

L.A. Bury MBC date MAY 22
drawn by DD. scale 1:100@A3

 

1:100

dwg no 22-04.01 02. rev.