




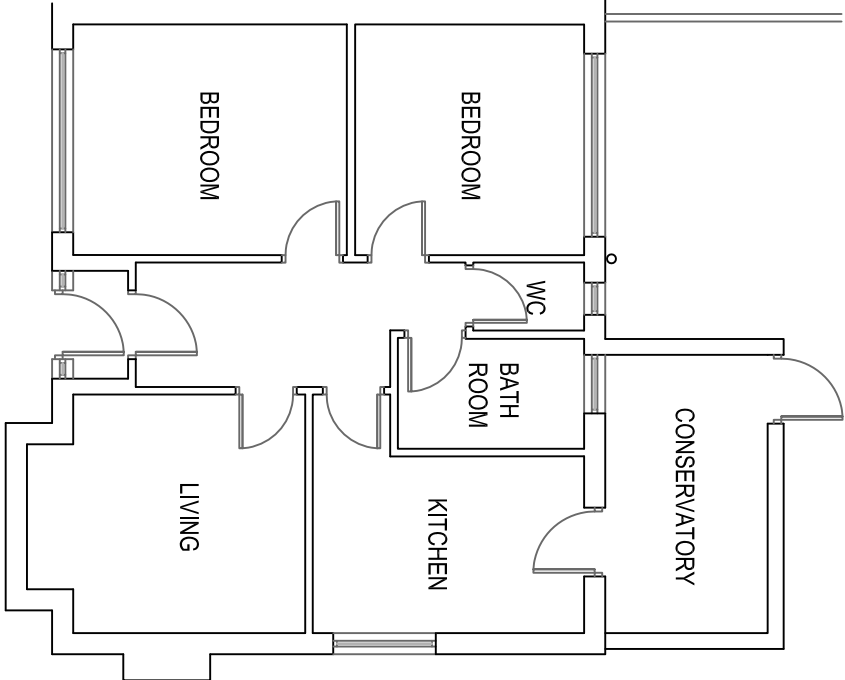


EXISTING GF PLAN 1:100

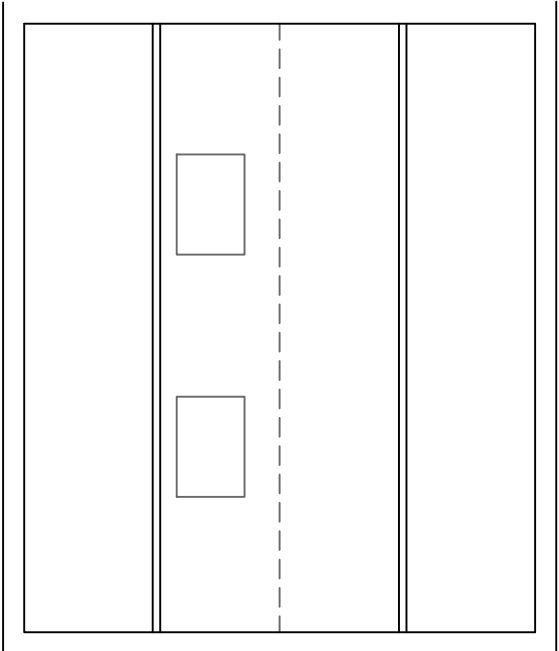


EXISTING LOFT PLAN 1:100

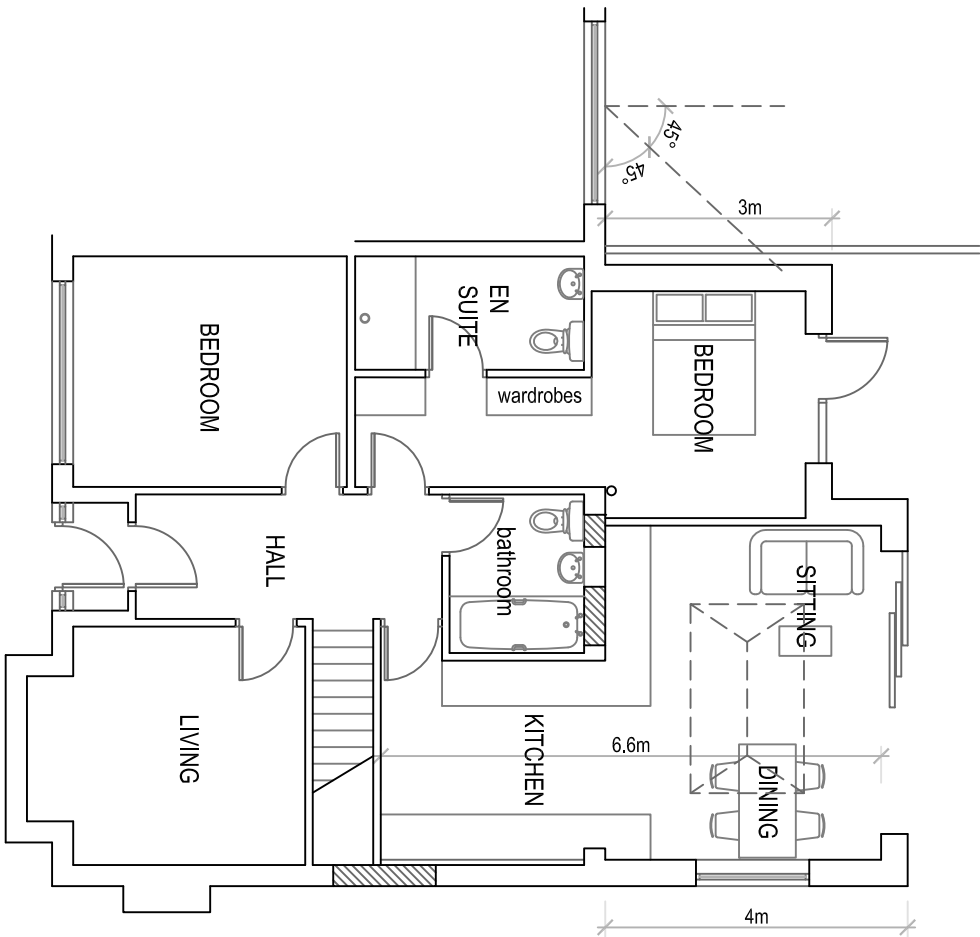


PROPOSED GF PLAN 1:100

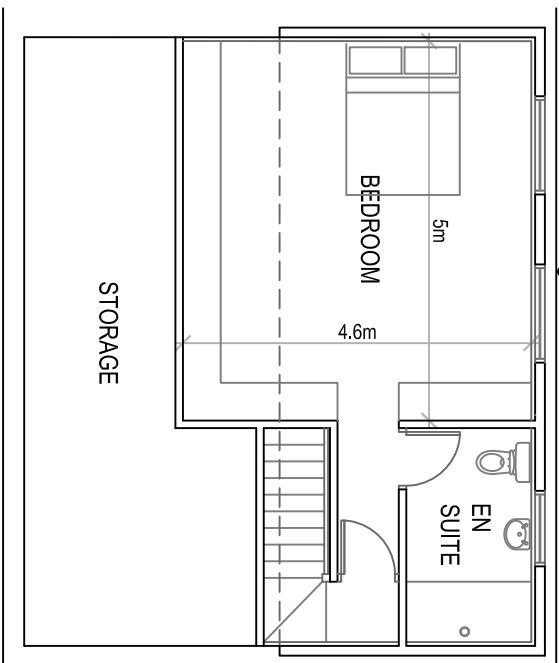


PROPOSED FF PLAN 1:100

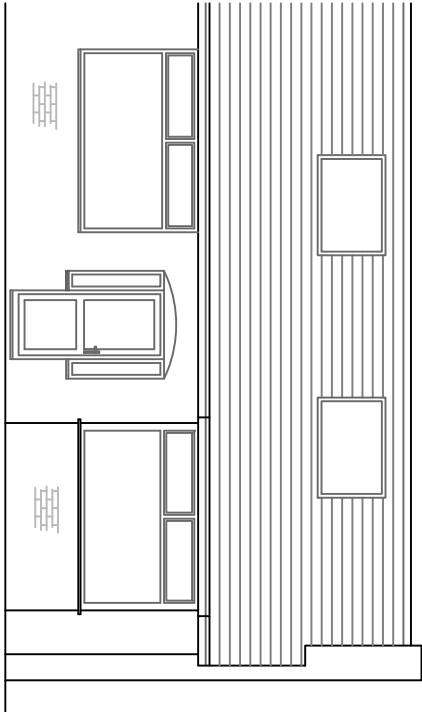


EXISTING FRONT ELEVATION 1:100

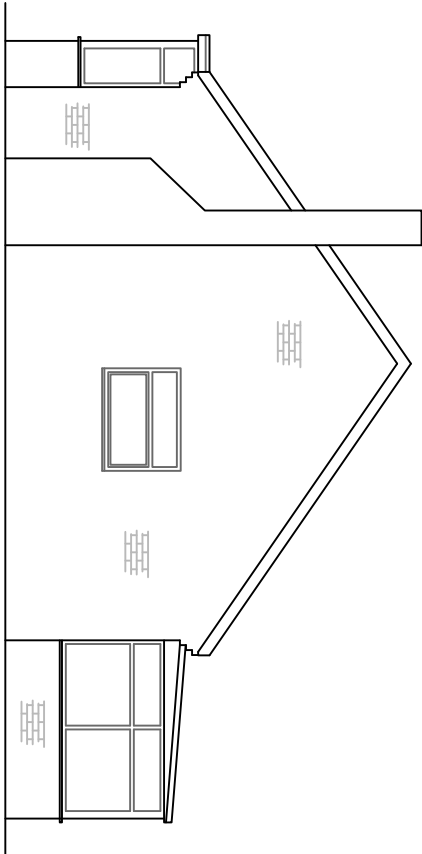


EXISTING SIDE ELEVATION 1:100

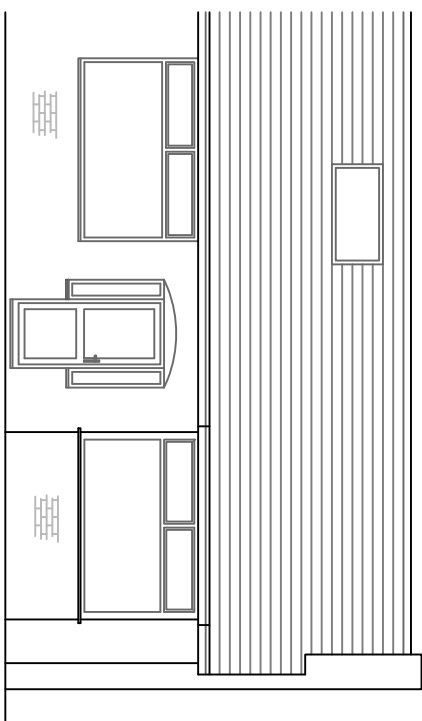


PROPOSED FRONT ELEVATION 1:100

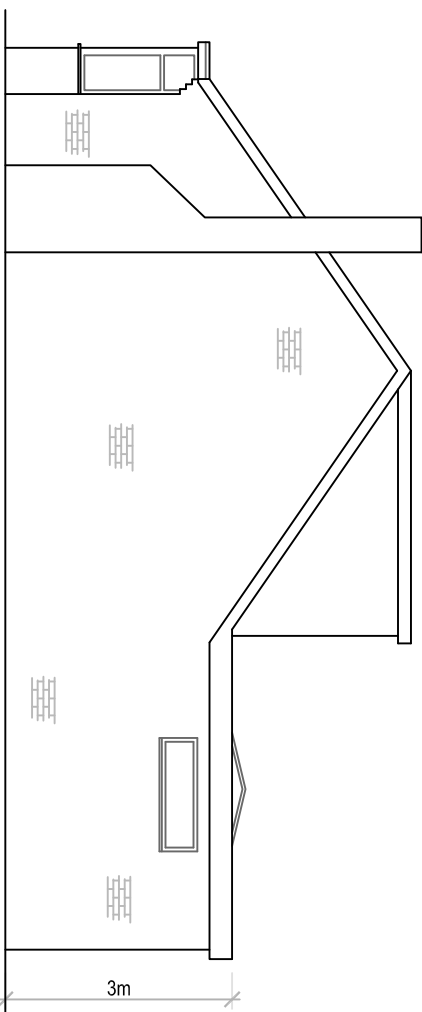


PROPOSED SIDE ELEVATION 1:100

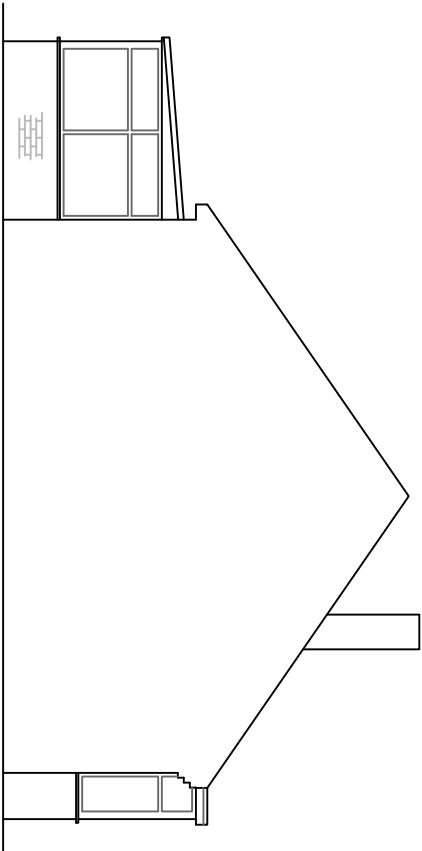


EXISTING SIDE ELEVATION 1:100

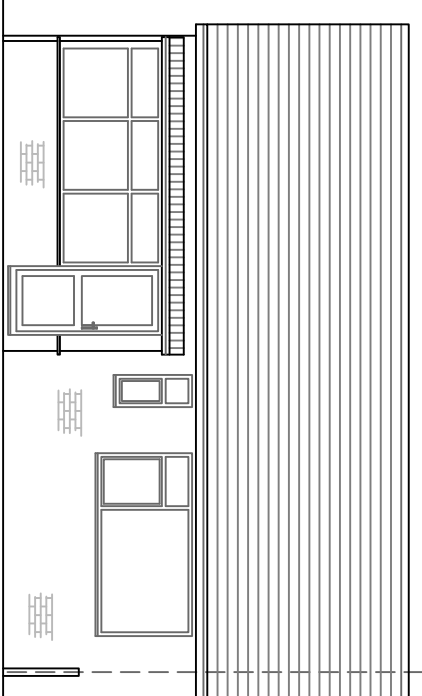


EXISTING REAR ELEVATION 1:100

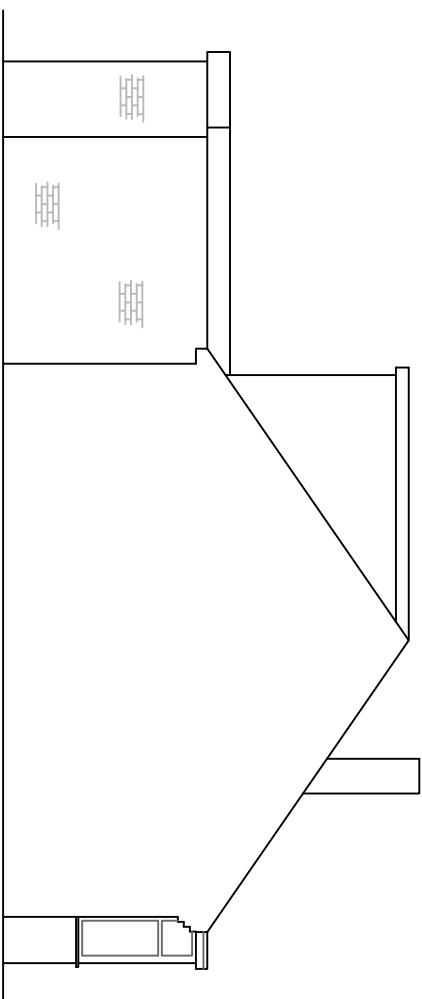




PROPOSED SIDE ELEVATION 1:100

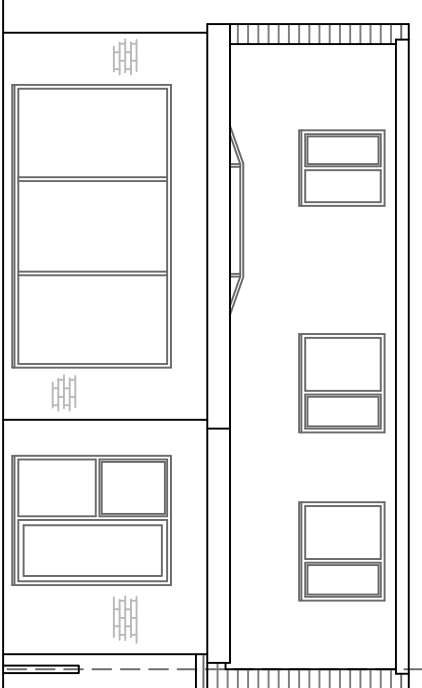



PROPOSED REAR ELEVATION 1:100

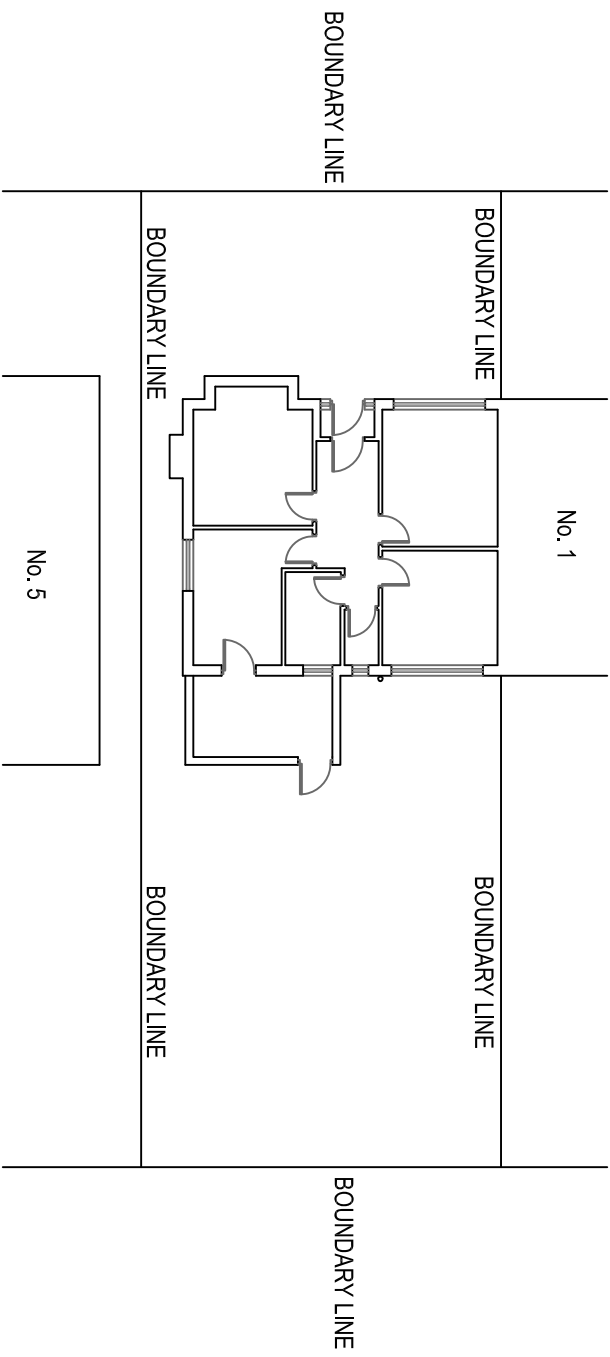

EXISTING SITE PLAN 1:200

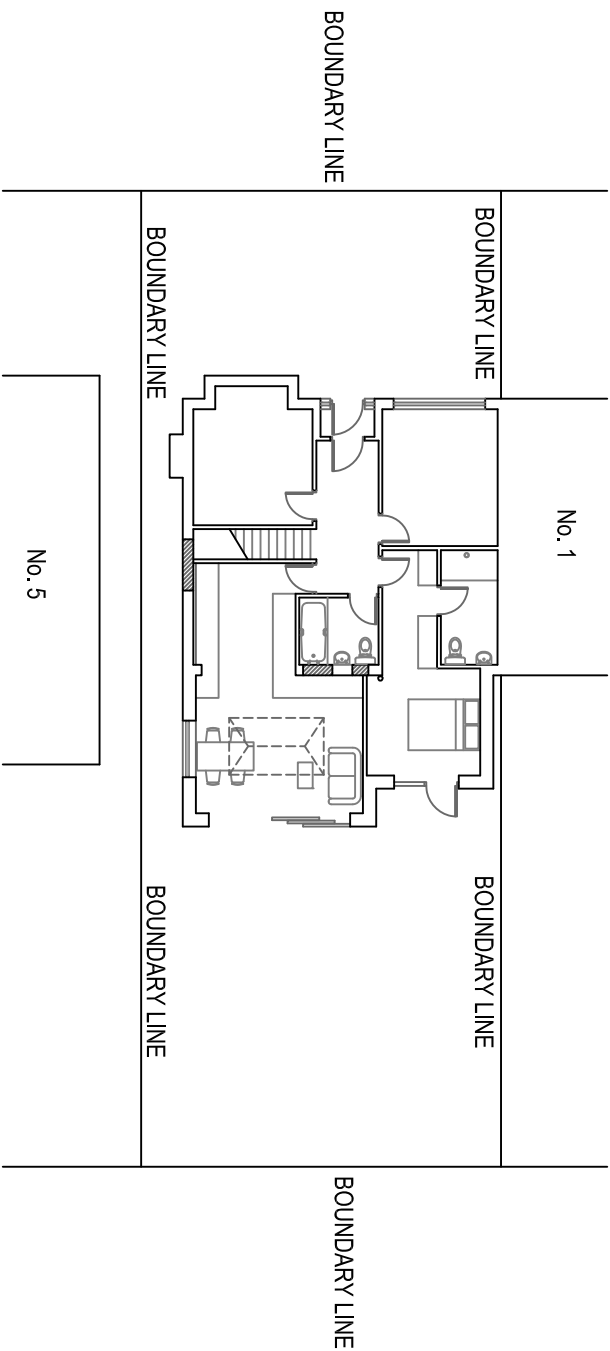 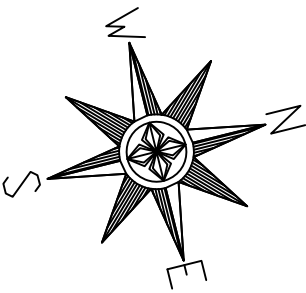

PROPOSED SITE PLAN 1:200

 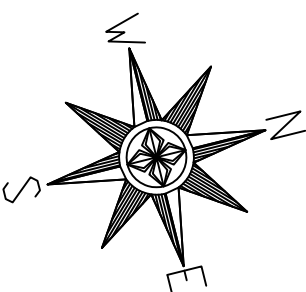

REV 8 General amendments
REV A General amendments

3 Wingate Drive
Whitefield
M45 7GX

**Existing & Proposed Plans
& Elevations**
Drawn: CDW
Scale: 1:100 & 200 @ A1
Date: March 2026

3197_WHL_01_Planning_Rev_B

CDWP
CD Wilkinson Plans

tel: 07967 522401 email: chris@cdwilkinsonplans.co.uk
5 Highmeadow, Manchester, M26 1YN