




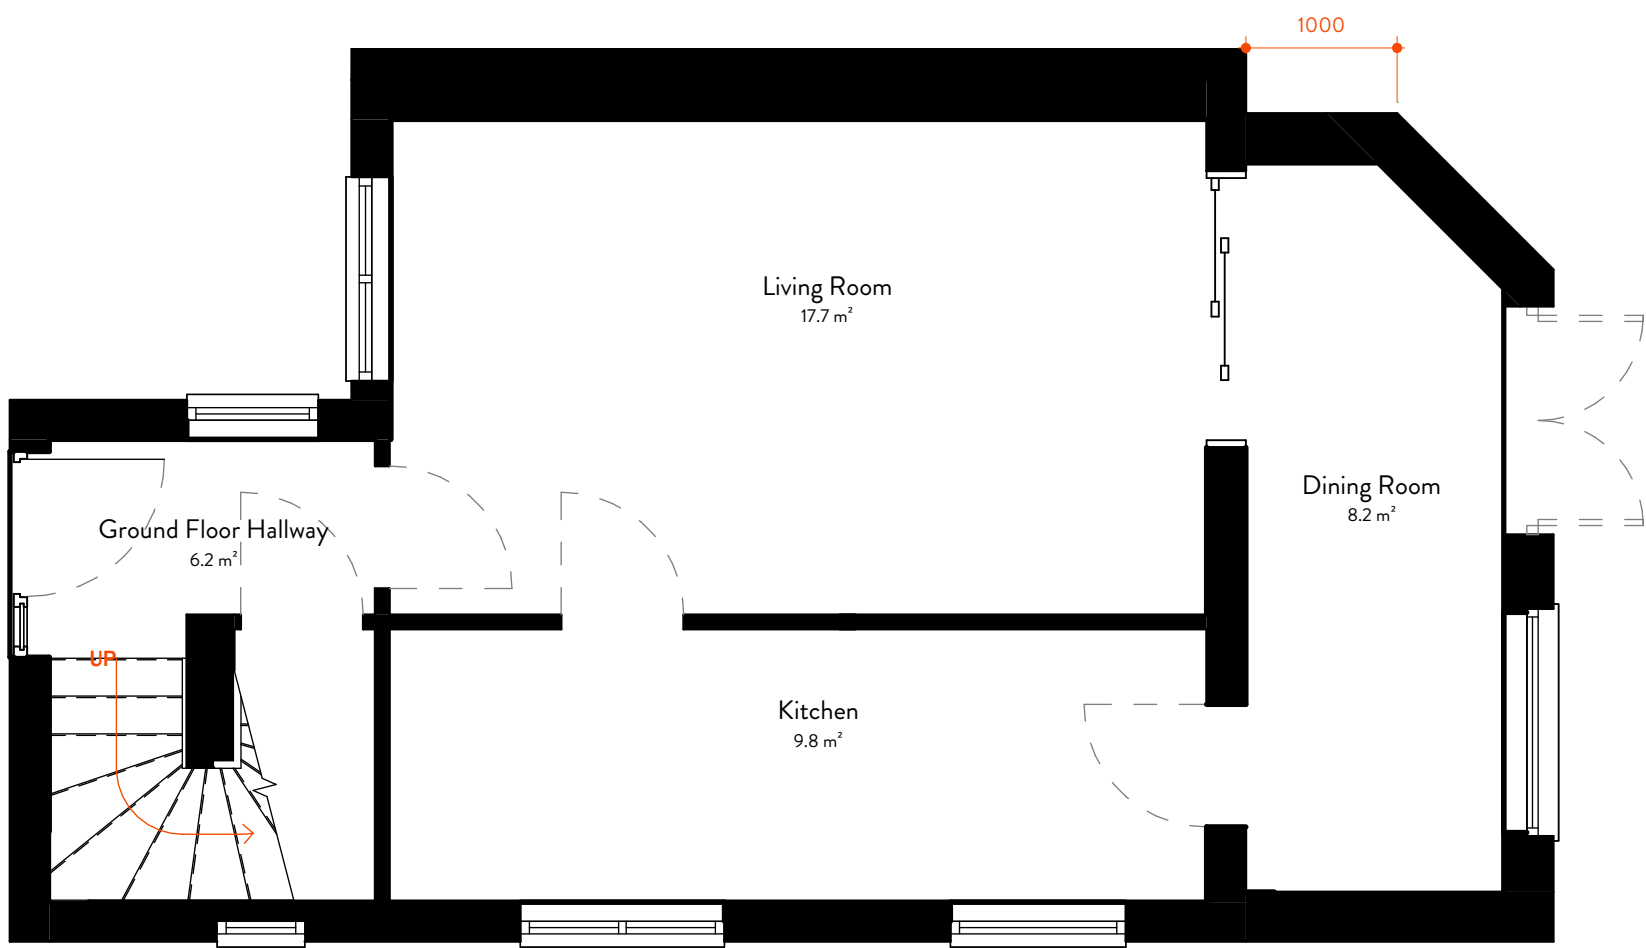


1 Ground Floor - Proposed
1 : 50

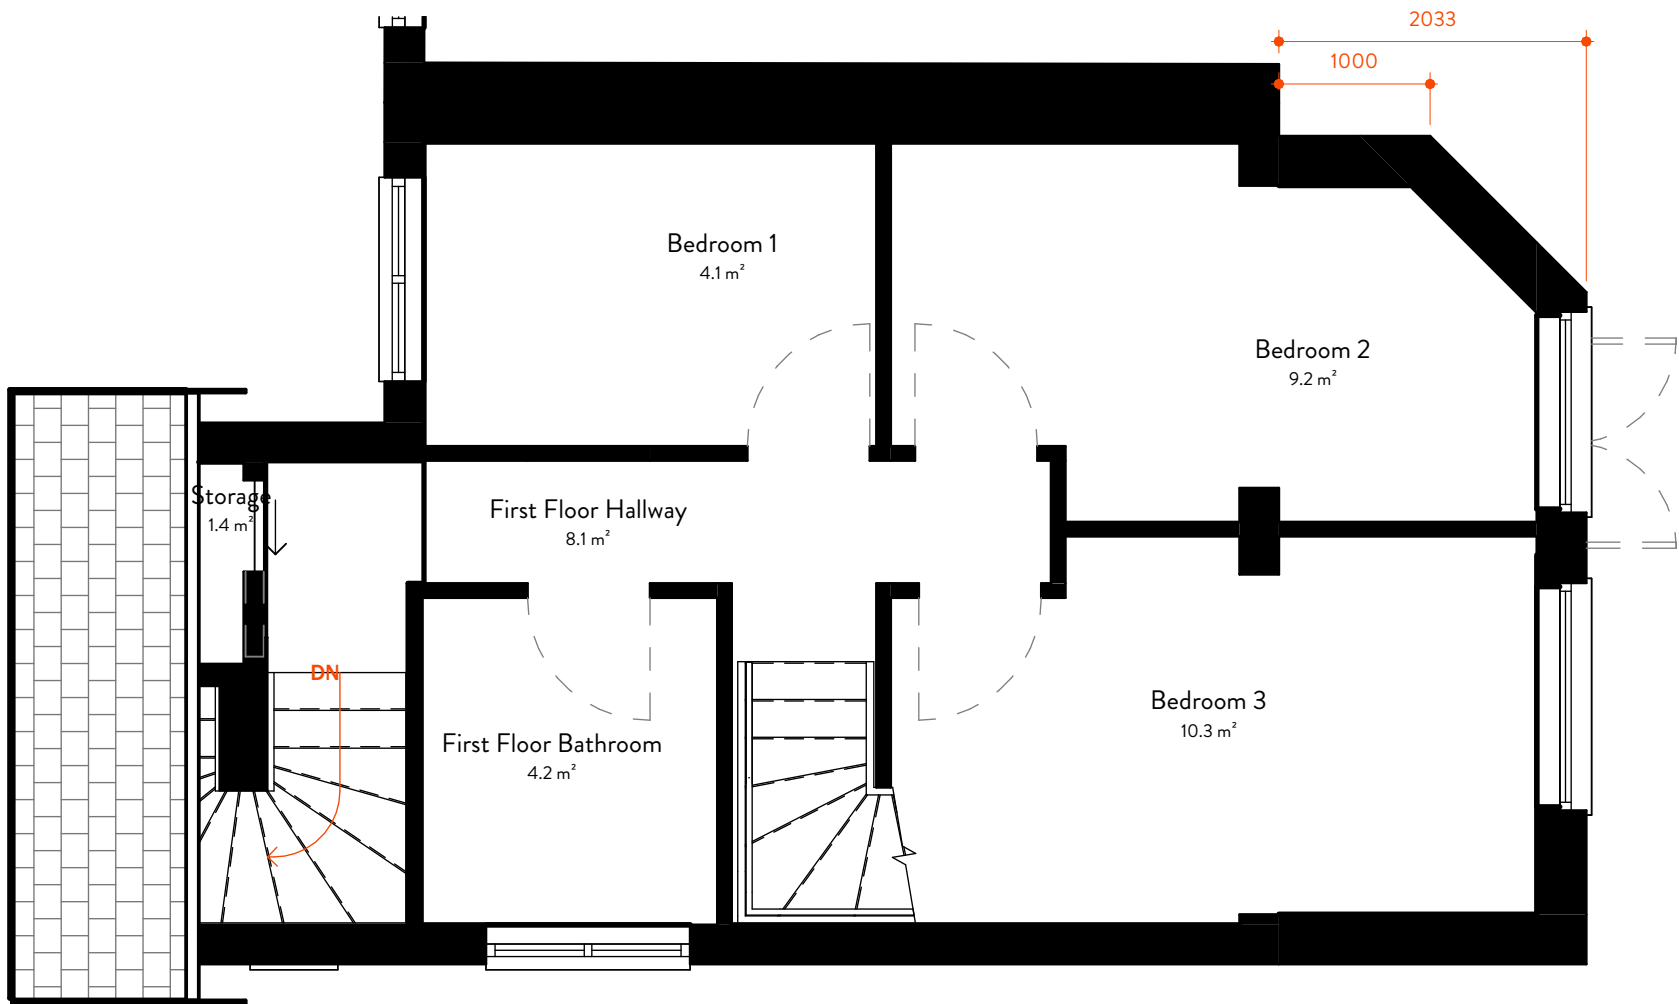


2 First Floor - Proposed
1 : 50

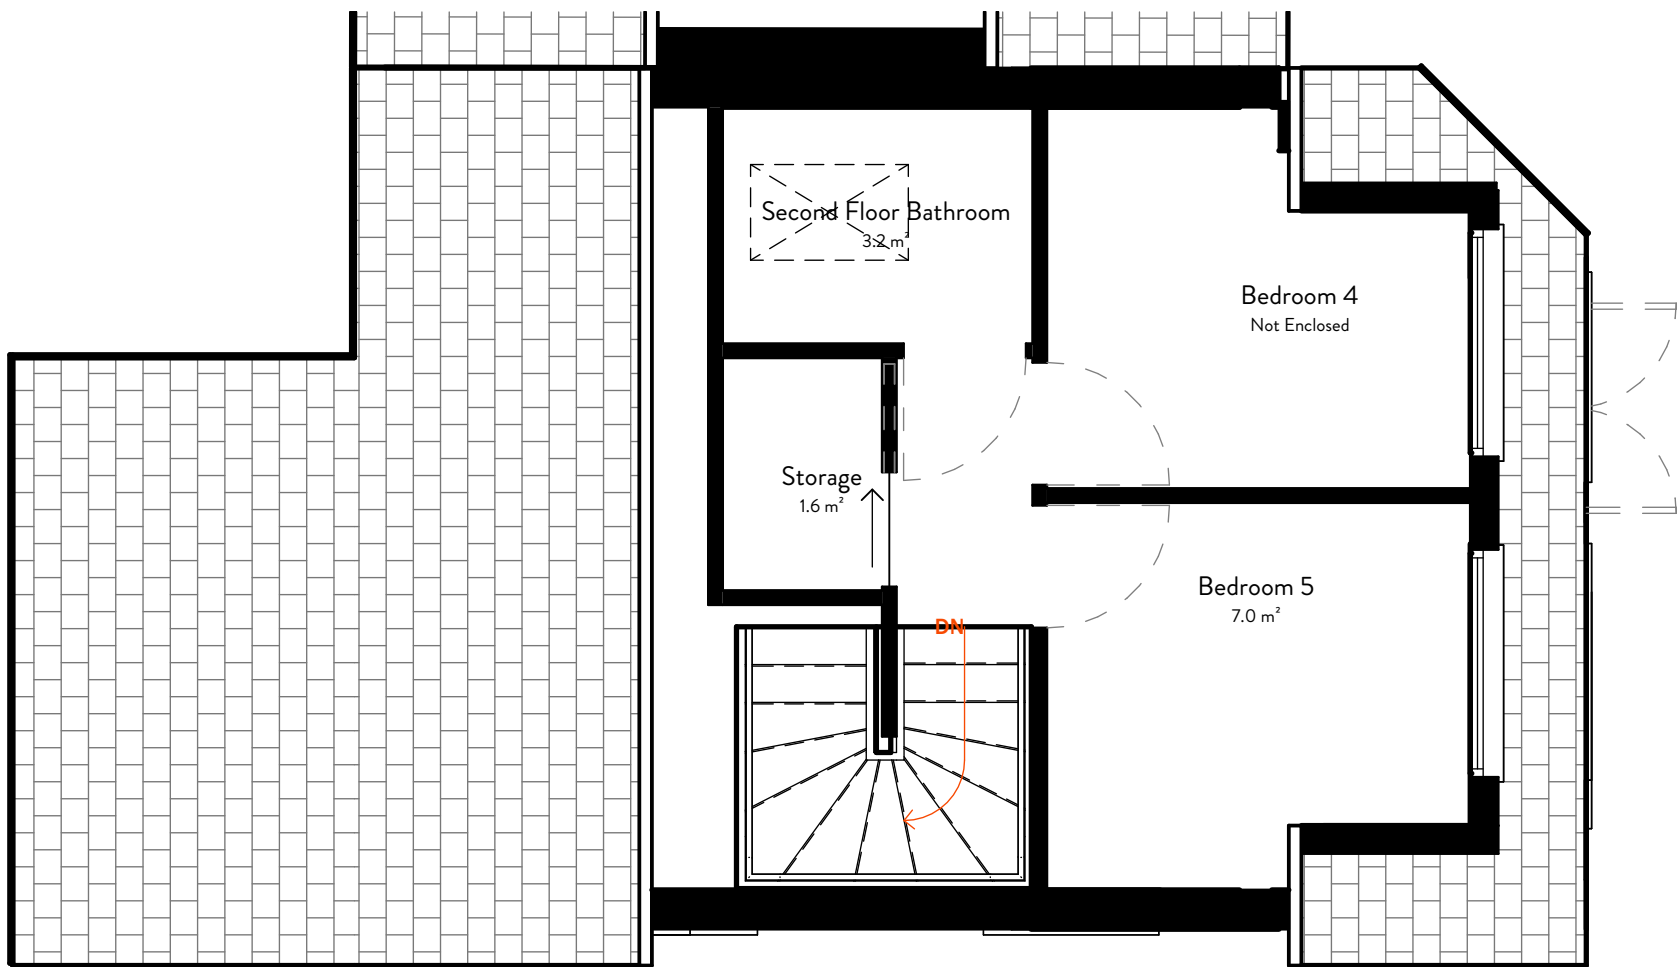

3 Second Floor - Proposed
1 : 50

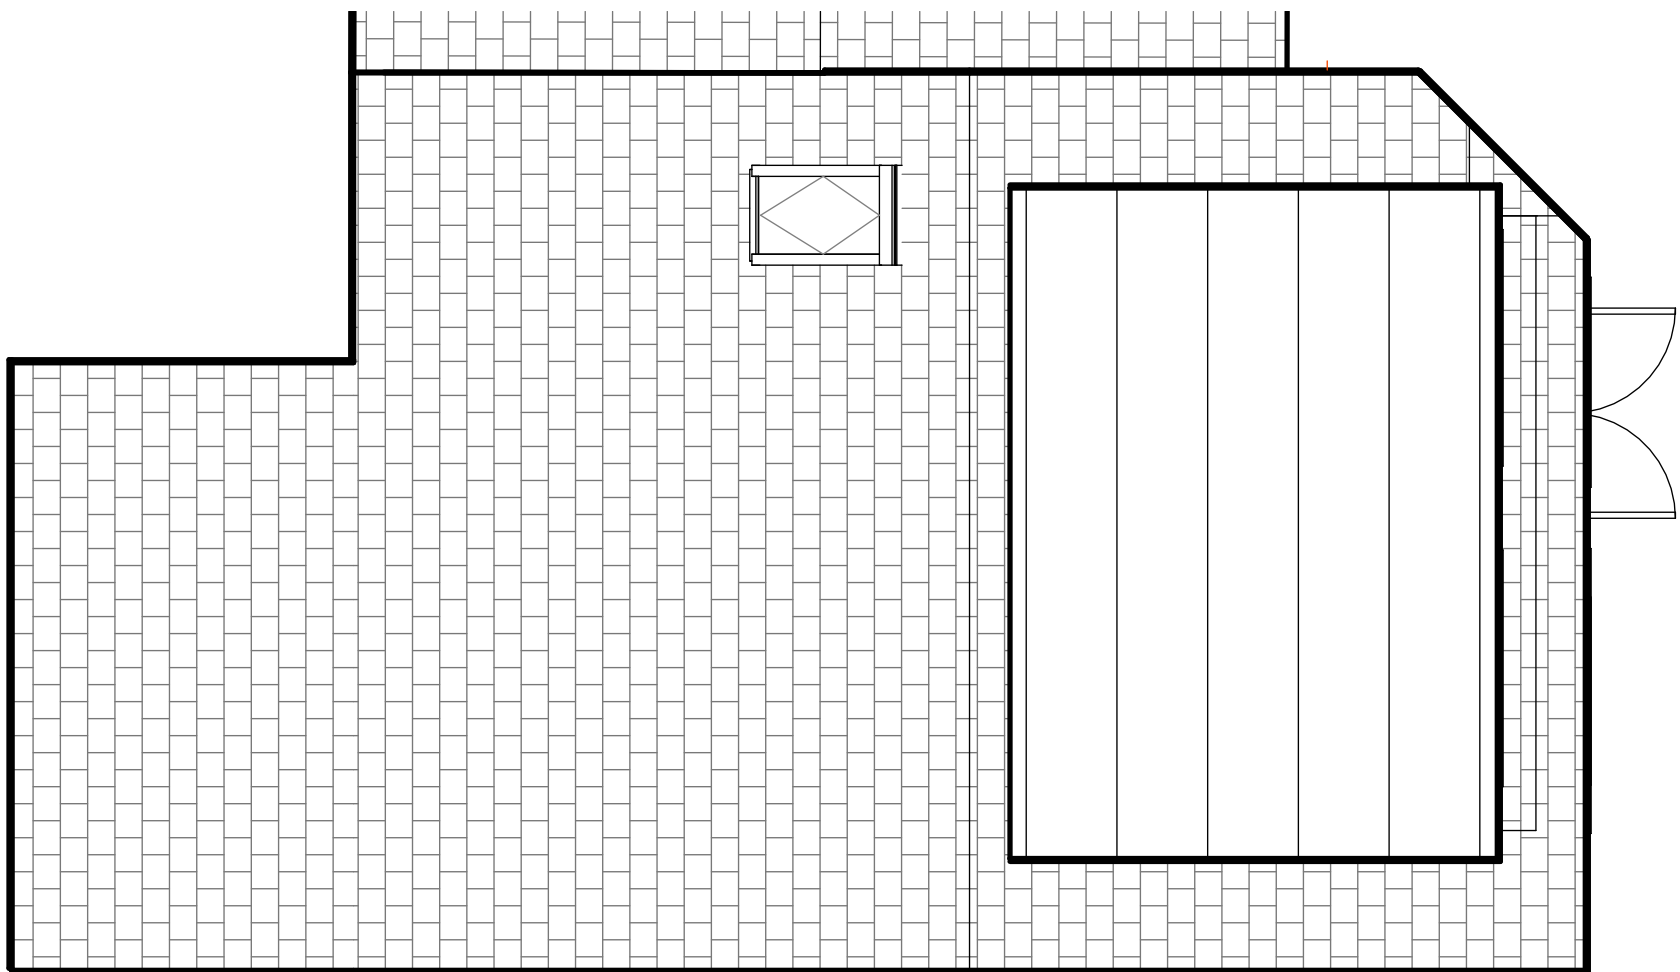

4 Second Floor Roof Plan - Proposed
1 : 50

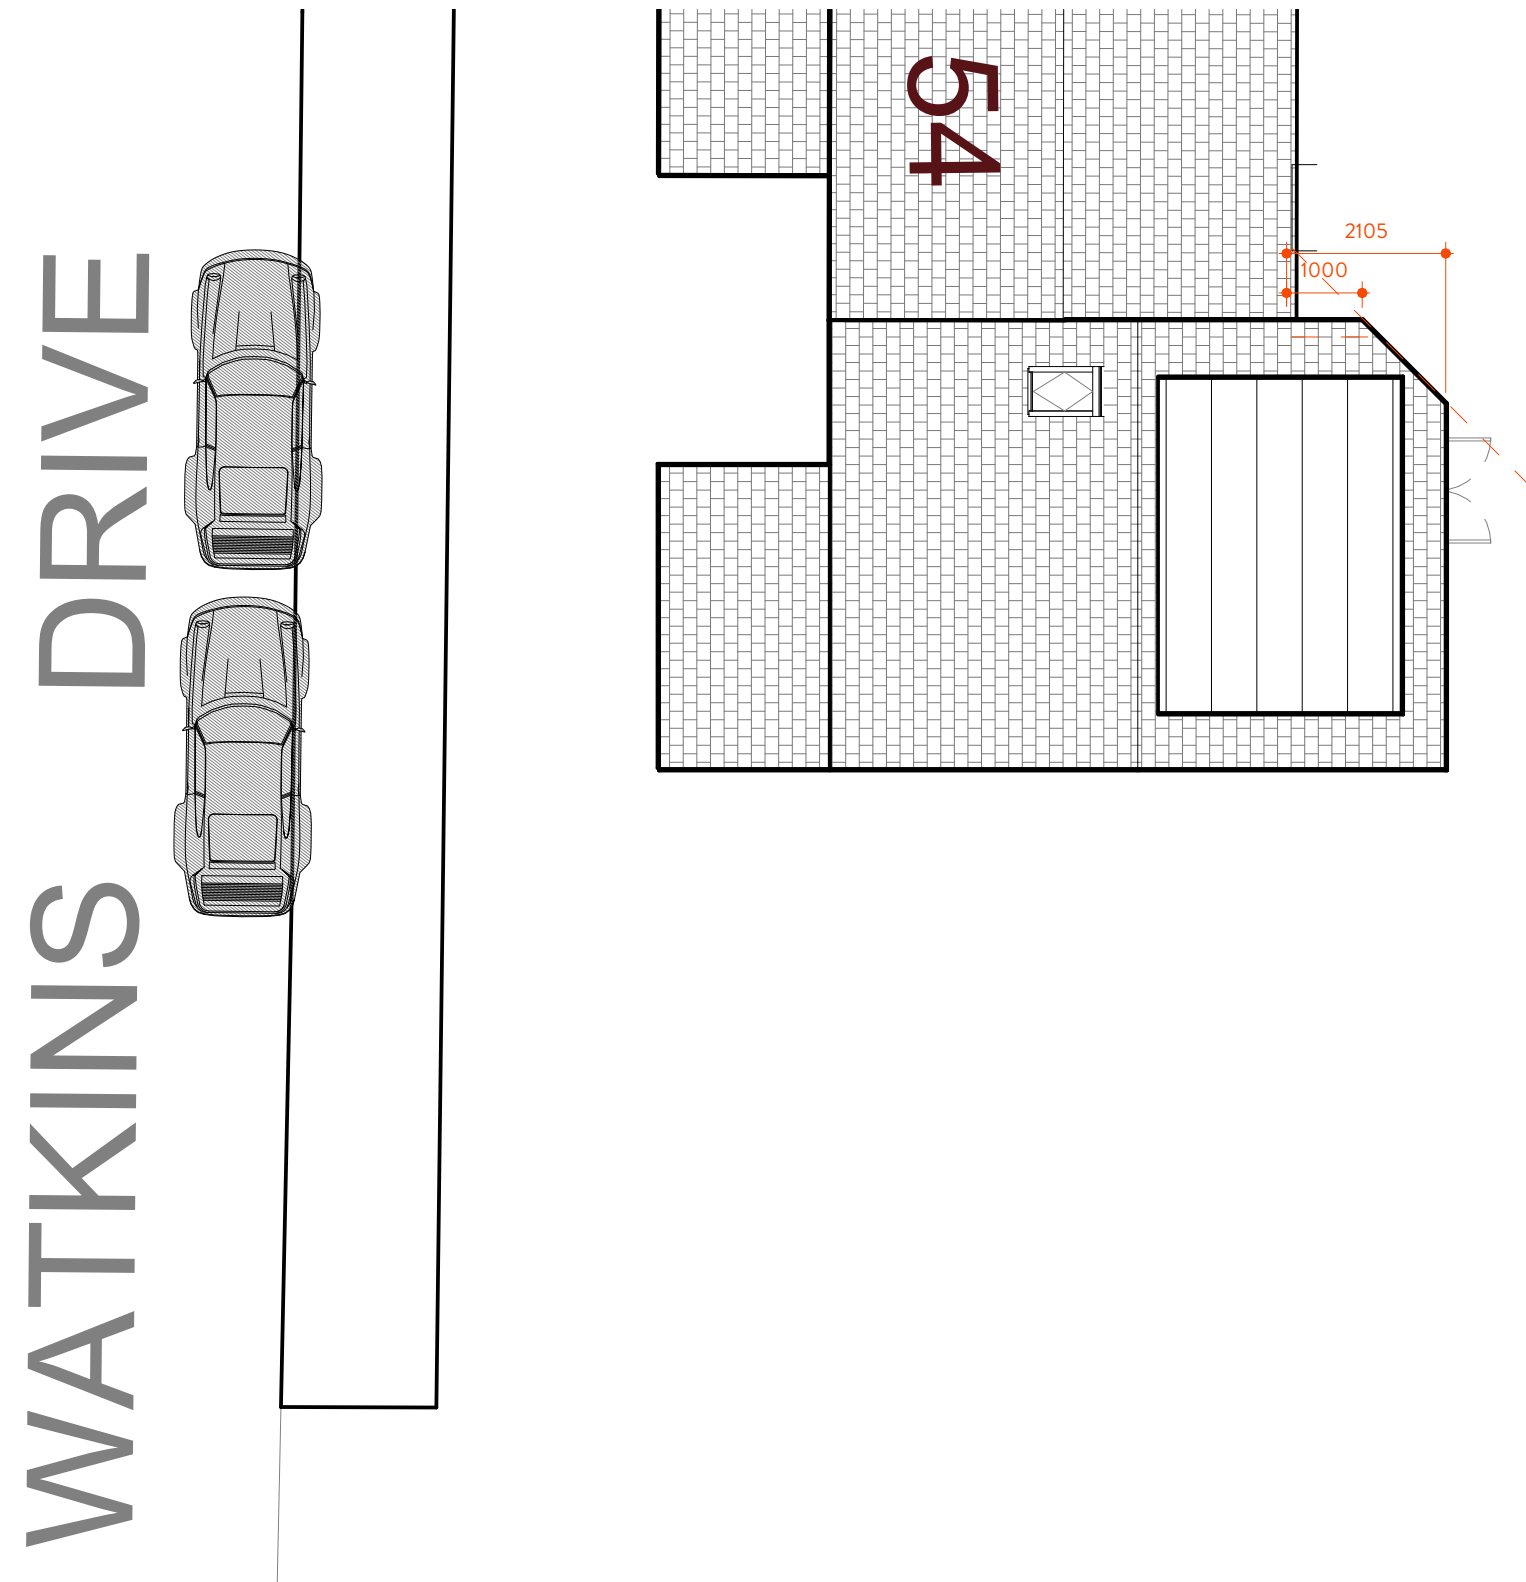

6 Block Plan - Proposed
1 : 100

Project No. JC 100



ISSUED FOR
PLANNING

REV	DETAILS	DATE
PL6	AMMENDED TO P.O. COMMENTS	30 06 22

Planning Notes:

Project North:

DRAWN BY: AL CHKD BY: JC
SCALE: As indicated DATE: 31 12 21

DRAWING TITLE:

PROPOSED PLANS

A1.2

NOTES:
THIS DRAWING IS COPYRIGHT AND IS SENT TO YOU IN CONFIDENCE. IT MUST NOT BE COPIED, USED OR DISCLOSED IN WHOLE OR IN PART TO THIRD PARTIES WITHOUT OUR WRITTEN PERMISSION. IT REMAINS THE PROPERTY OF JC DESIGN GROUP AND MUST BE RETURNED ON REQUEST.