


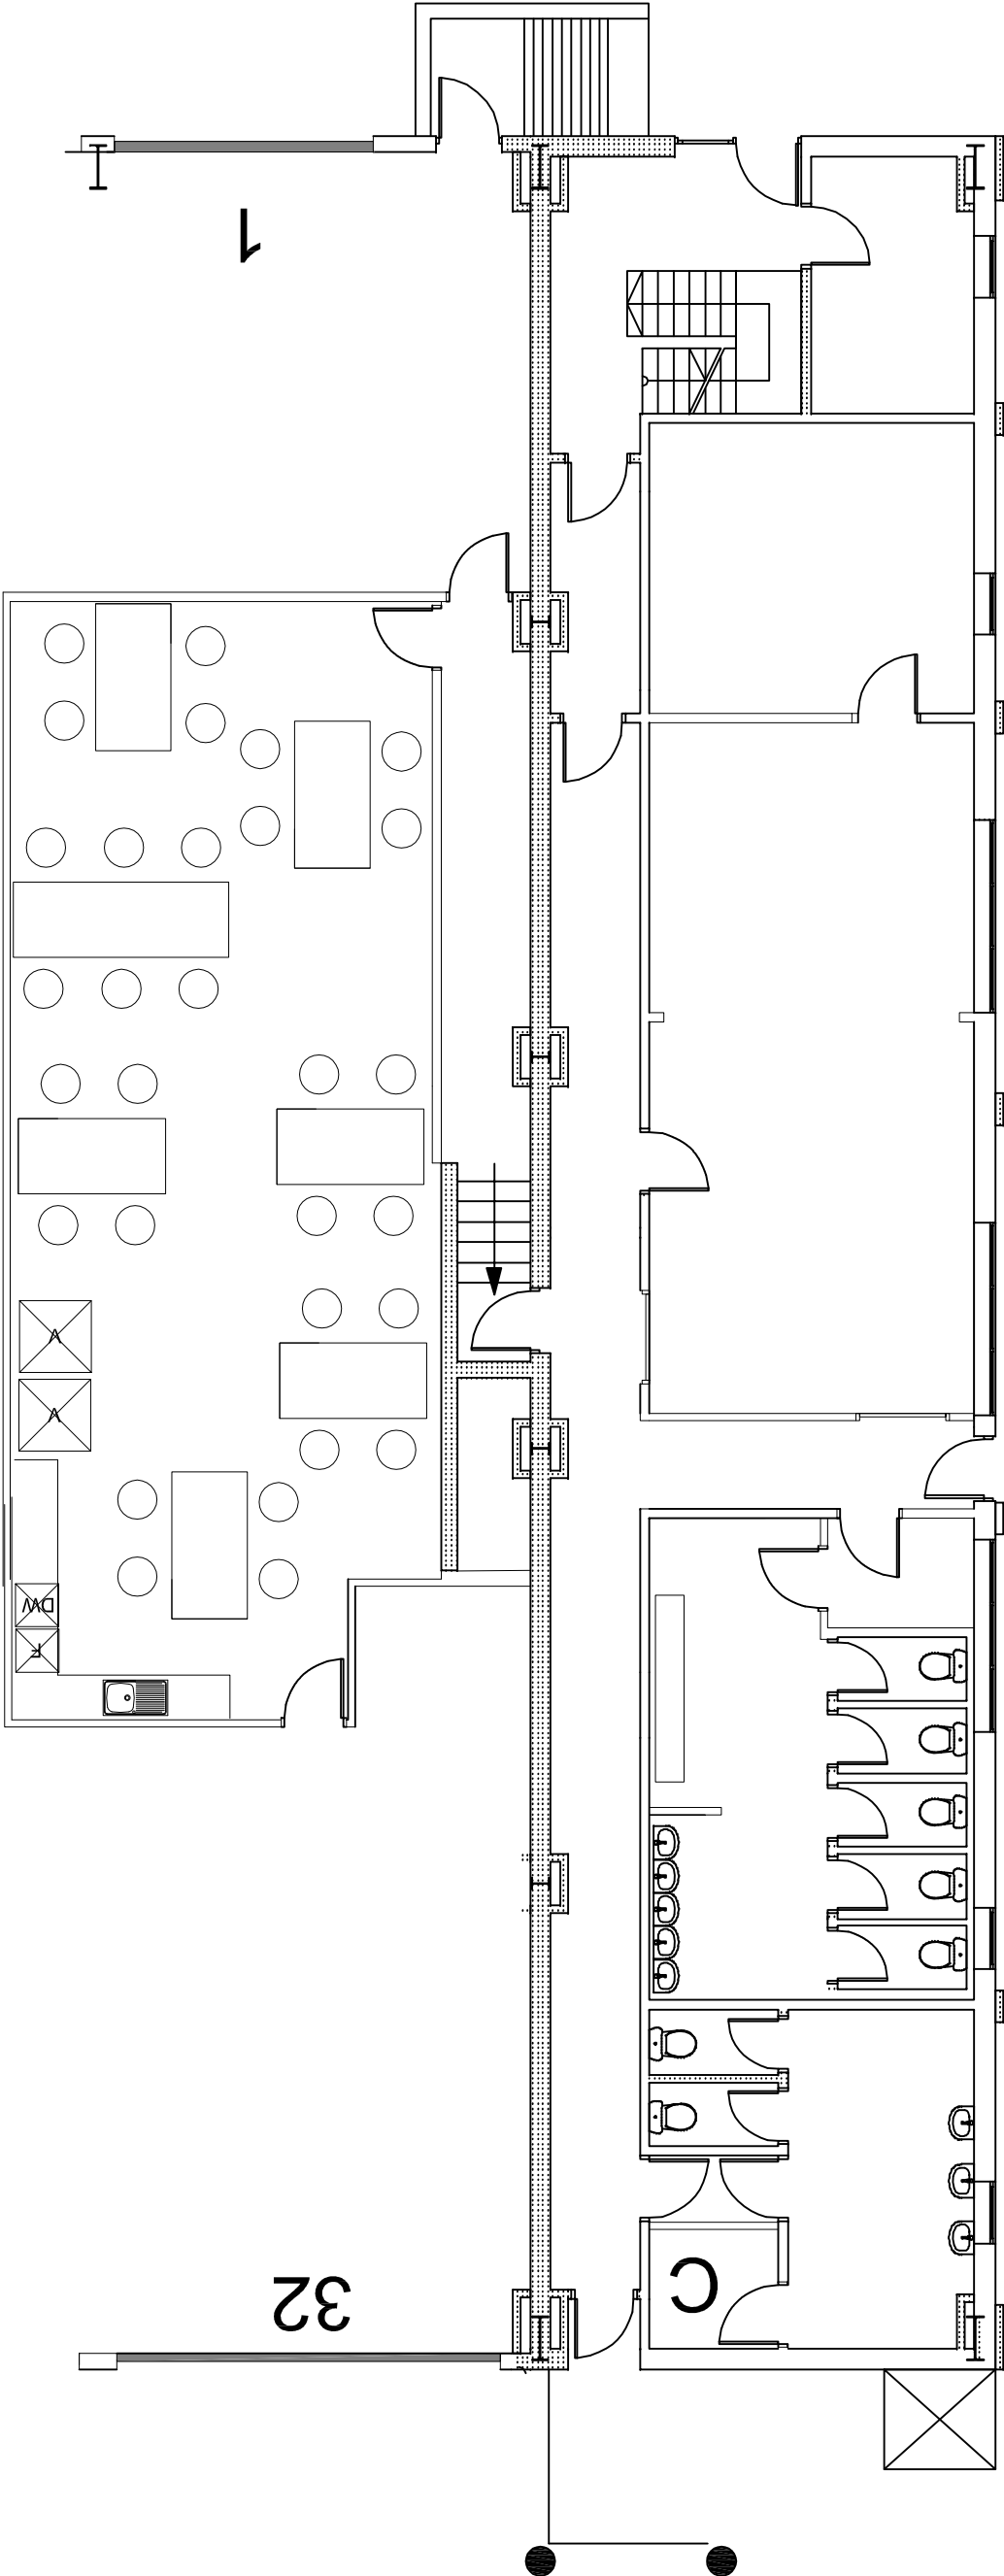

Proposed Lower Office floor Plan
1-100

Proposed lower
floor offices



6th June 2022

Version 1

All dims mm

Drawing No.

BUR005

Geodis Bldg,
Roach Bank Rd,
Bury
BL9 8RQ

Stuart Adair
stuart.adair@thedx.co.uk



DELIVERED EXACTLY™

1:100 @ A3