


DO NOT SCALE FROM THIS DRAWING.
This drawing is to be read in conjunction with all related drawings. All dimensions must be checked and verified on site before commencing any work or material production. The originator should be notified immediately of any discrepancy.





Ronson
building design

Tel: 07926826016
craig@ronsonbuildingdesign.co.uk

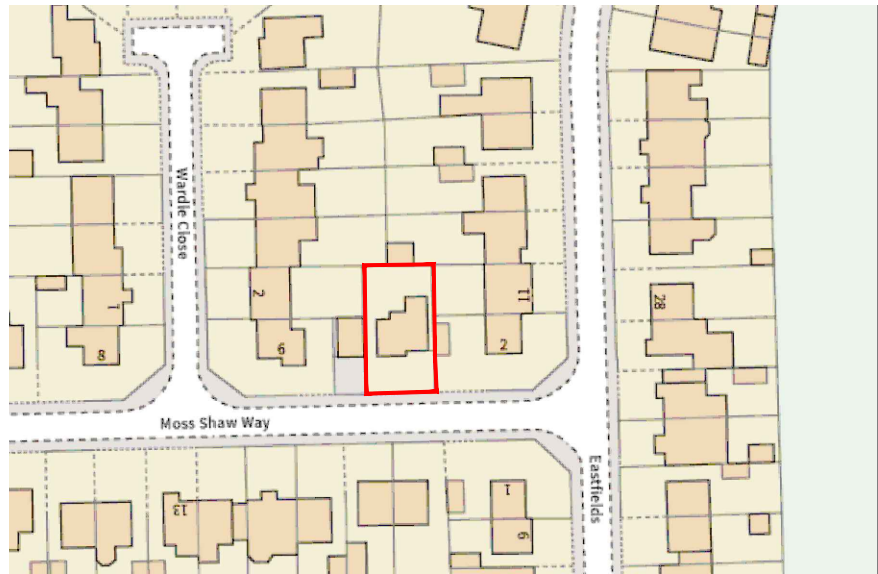


Location Plan (Scale - 1:1250)
0m 10 20 30 40 50 60m

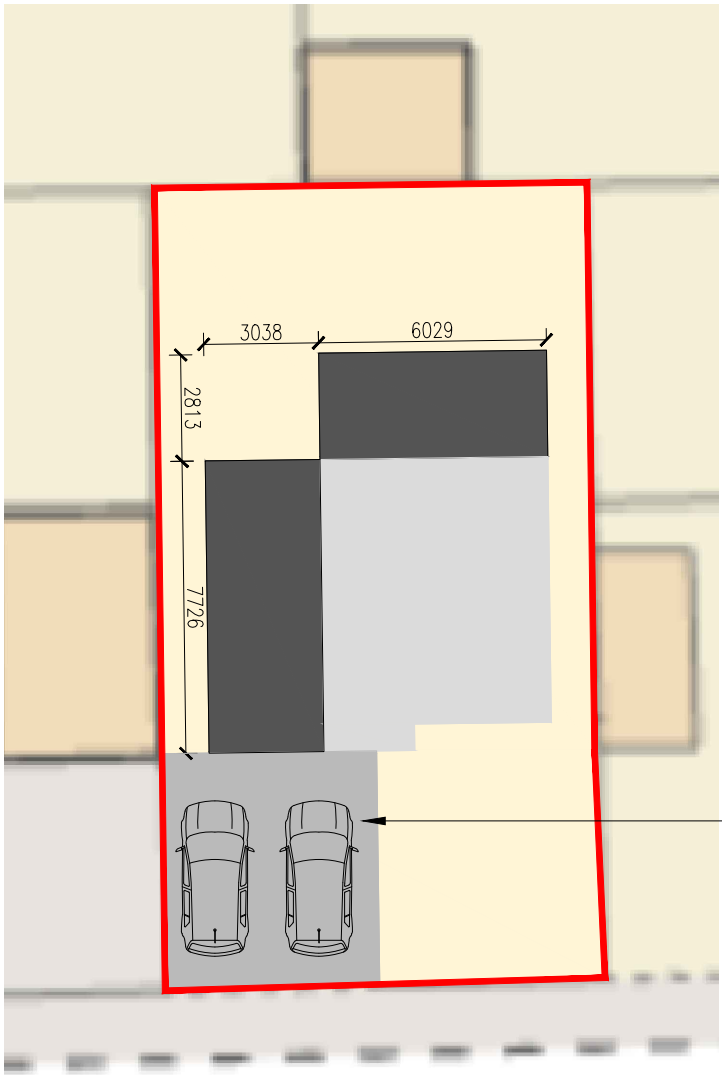 

Site Plan (Scale - 1:200)
0m 2 4 6 8 10m

24.03.22				Parking provisions added.			
Rev		Date		Description			
Issued For : INFORMATION PURPOSES ONLY							
Client							
-							
Project							
4 Moss Shaw Way							
Radcliffe							
M26 4QH							
Scheme - Drawing Title							
Location & Site Plan							
-/		01		A		Date 16-02-2022	
Project No.		Drawing No.		Revision		Scale As Noted @	

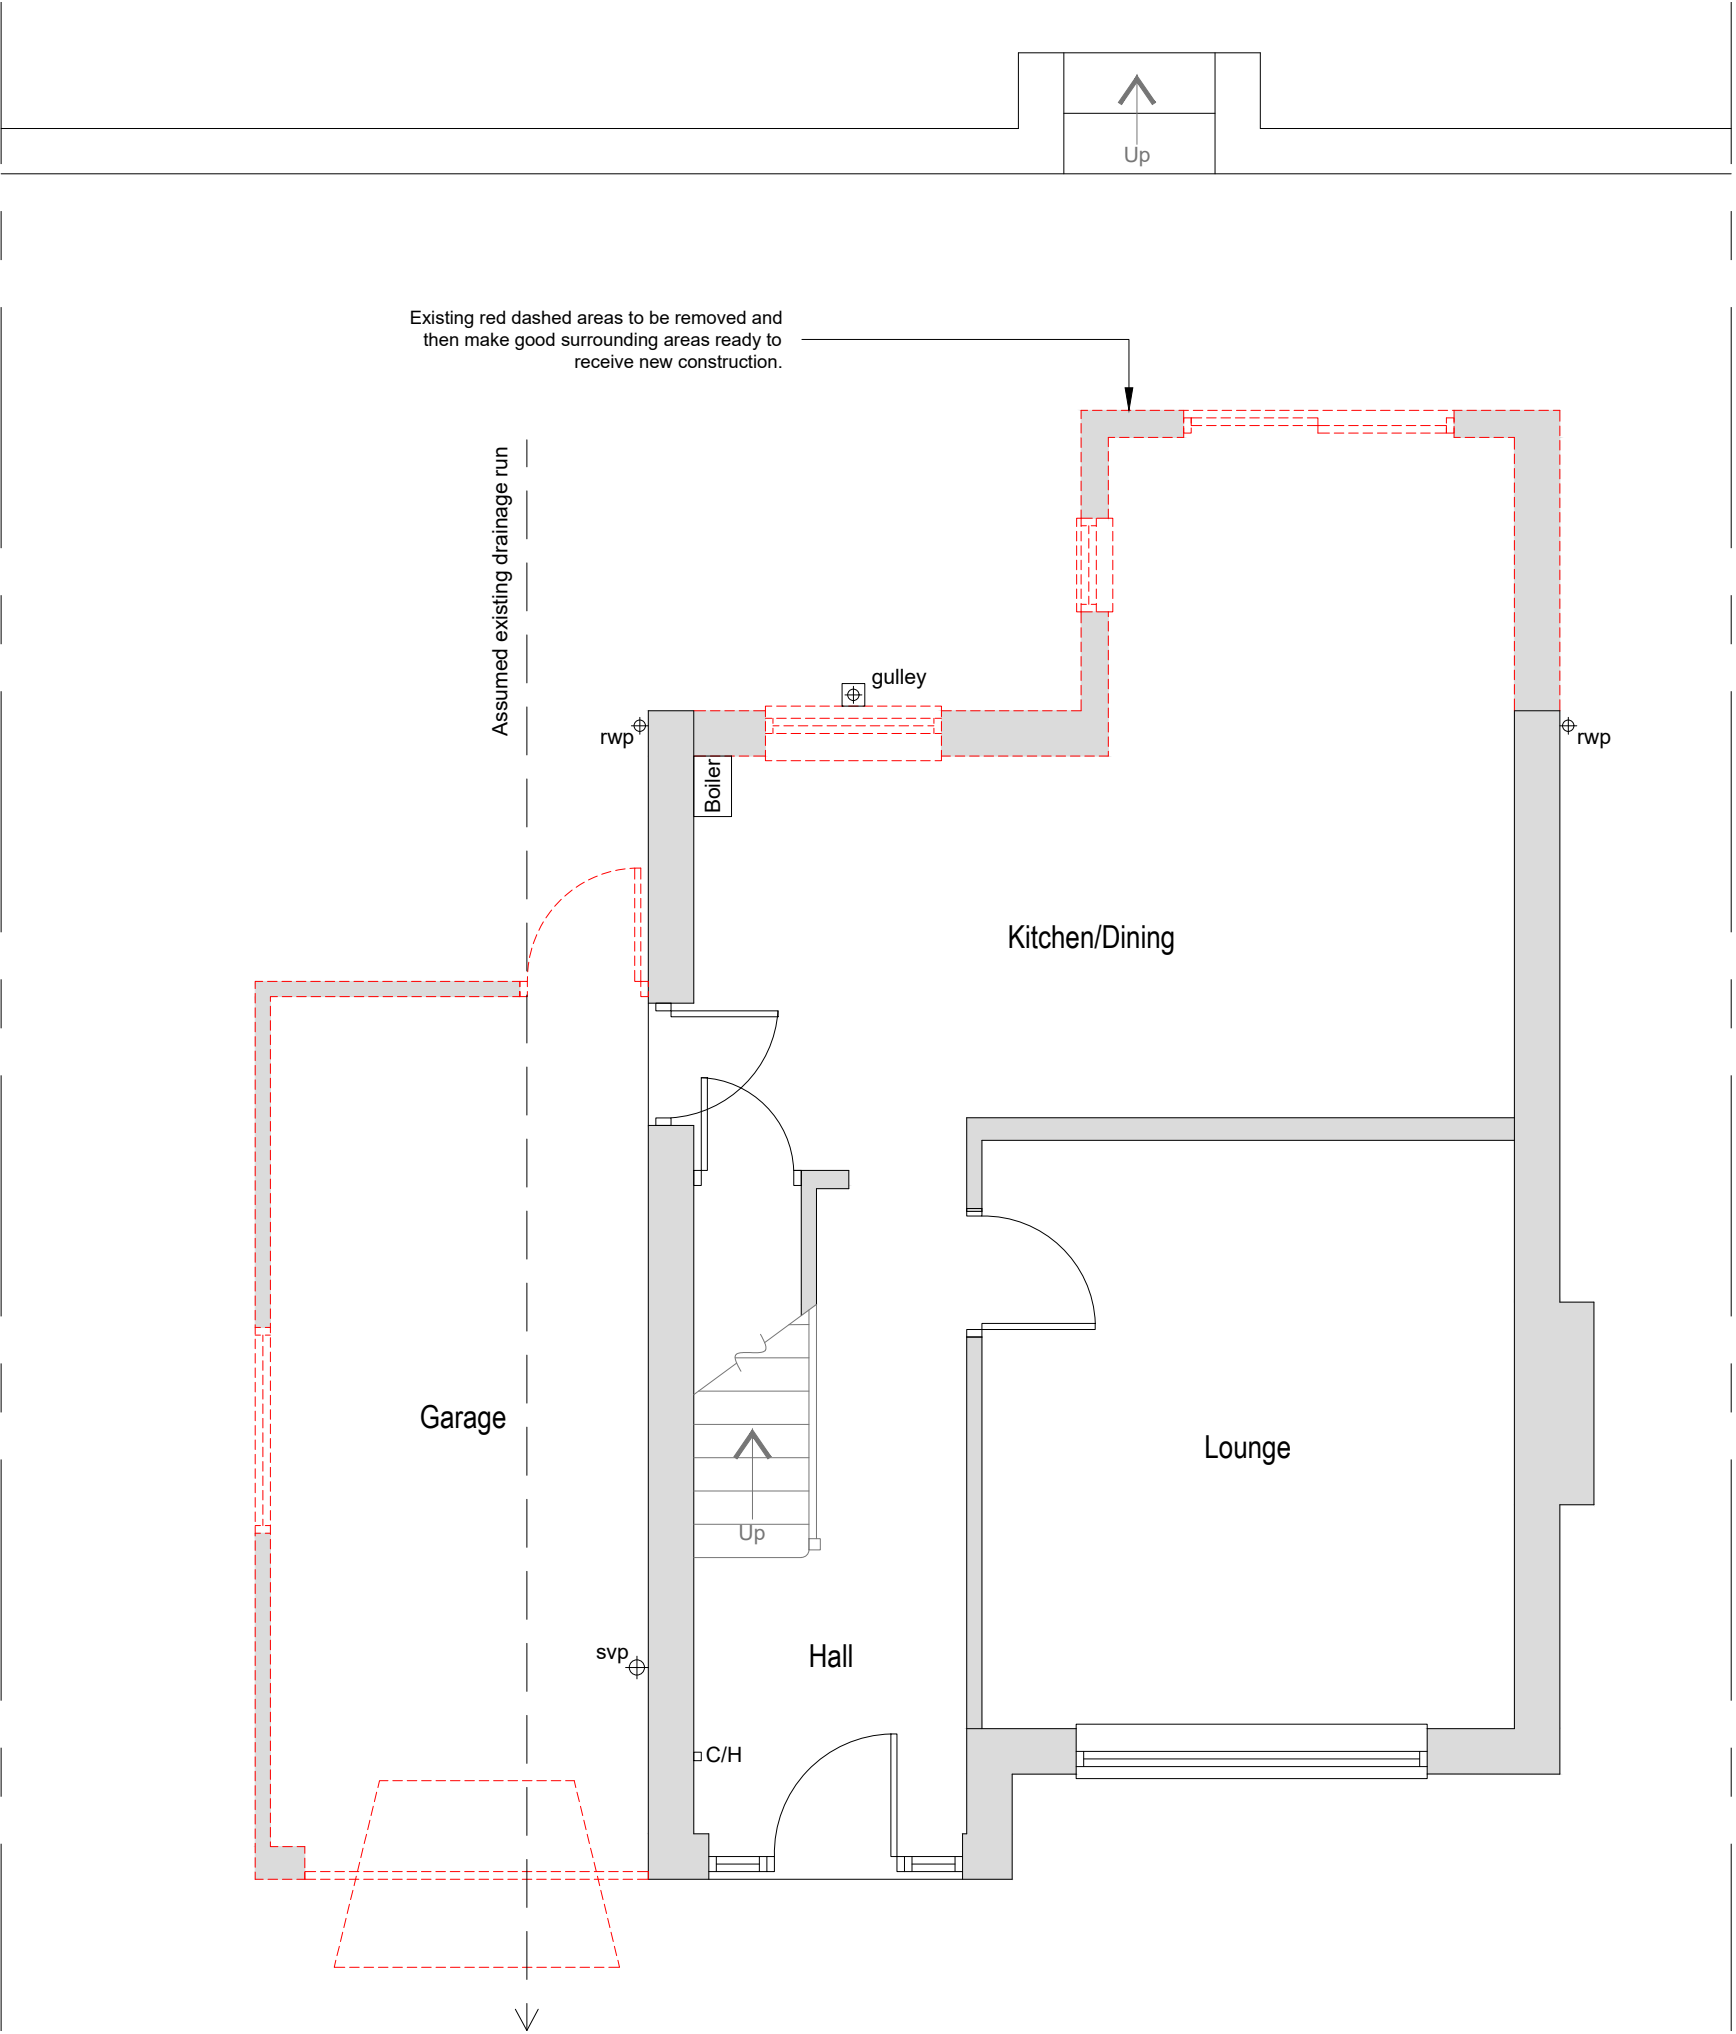

DO NOT SCALE FROM THIS DRAWING.
This drawing is to be read in conjunction with all related drawings. All dimensions must be checked and verified on site before commencing any work or material production. The originator should be notified immediately of any discrepancy.

Ronson
building design
Tel: 07926826016
craig@ronsonbuildingdesign.co.uk

Rev	Date	Description
Issued For : INFORMATION PURPOSES ONLY		
Client -		
Project 4 Moss Shaw Way Radcliffe M26 4QH		
Scheme - Drawing Title Existing Plans		
-/	02	Date 16-02-2022
Project No.	Drawing No.	Revision Scale 1:100 @A3

DO NOT SCALE FROM THIS DRAWING.
This drawing is to be read in conjunction with all related drawings. All dimensions must be checked and verified on site before commencing any work or material production. The originator should be notified immediately of any discrepancy.



Ronson
building design

Tel: 07926826016
craig@ronsonbuildingdesign.co.uk




Existing Front Elevation



Existing Side Elevation




Existing Rear Elevation

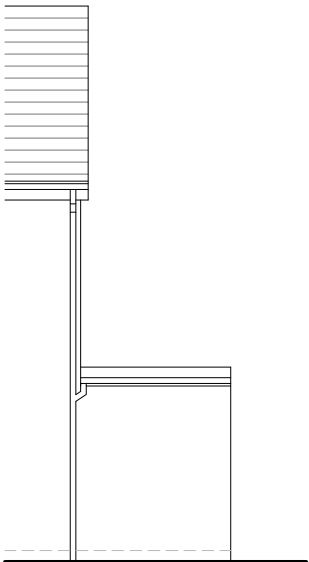

Existing Side Elevation



A24.03.22Side elevation added.		
Rev	Date	Description
Issued For : INFORMATION PURPOSES ONLY		
Client		
-		
Project		
4 Moss Shaw Way Radcliffe M26 4QH		
Scheme - Drawing Title		
Existing Elevations		
-/	03A	Date16-02-2022
Project No.	Drawing No.	RevisionScale1:100 @A3

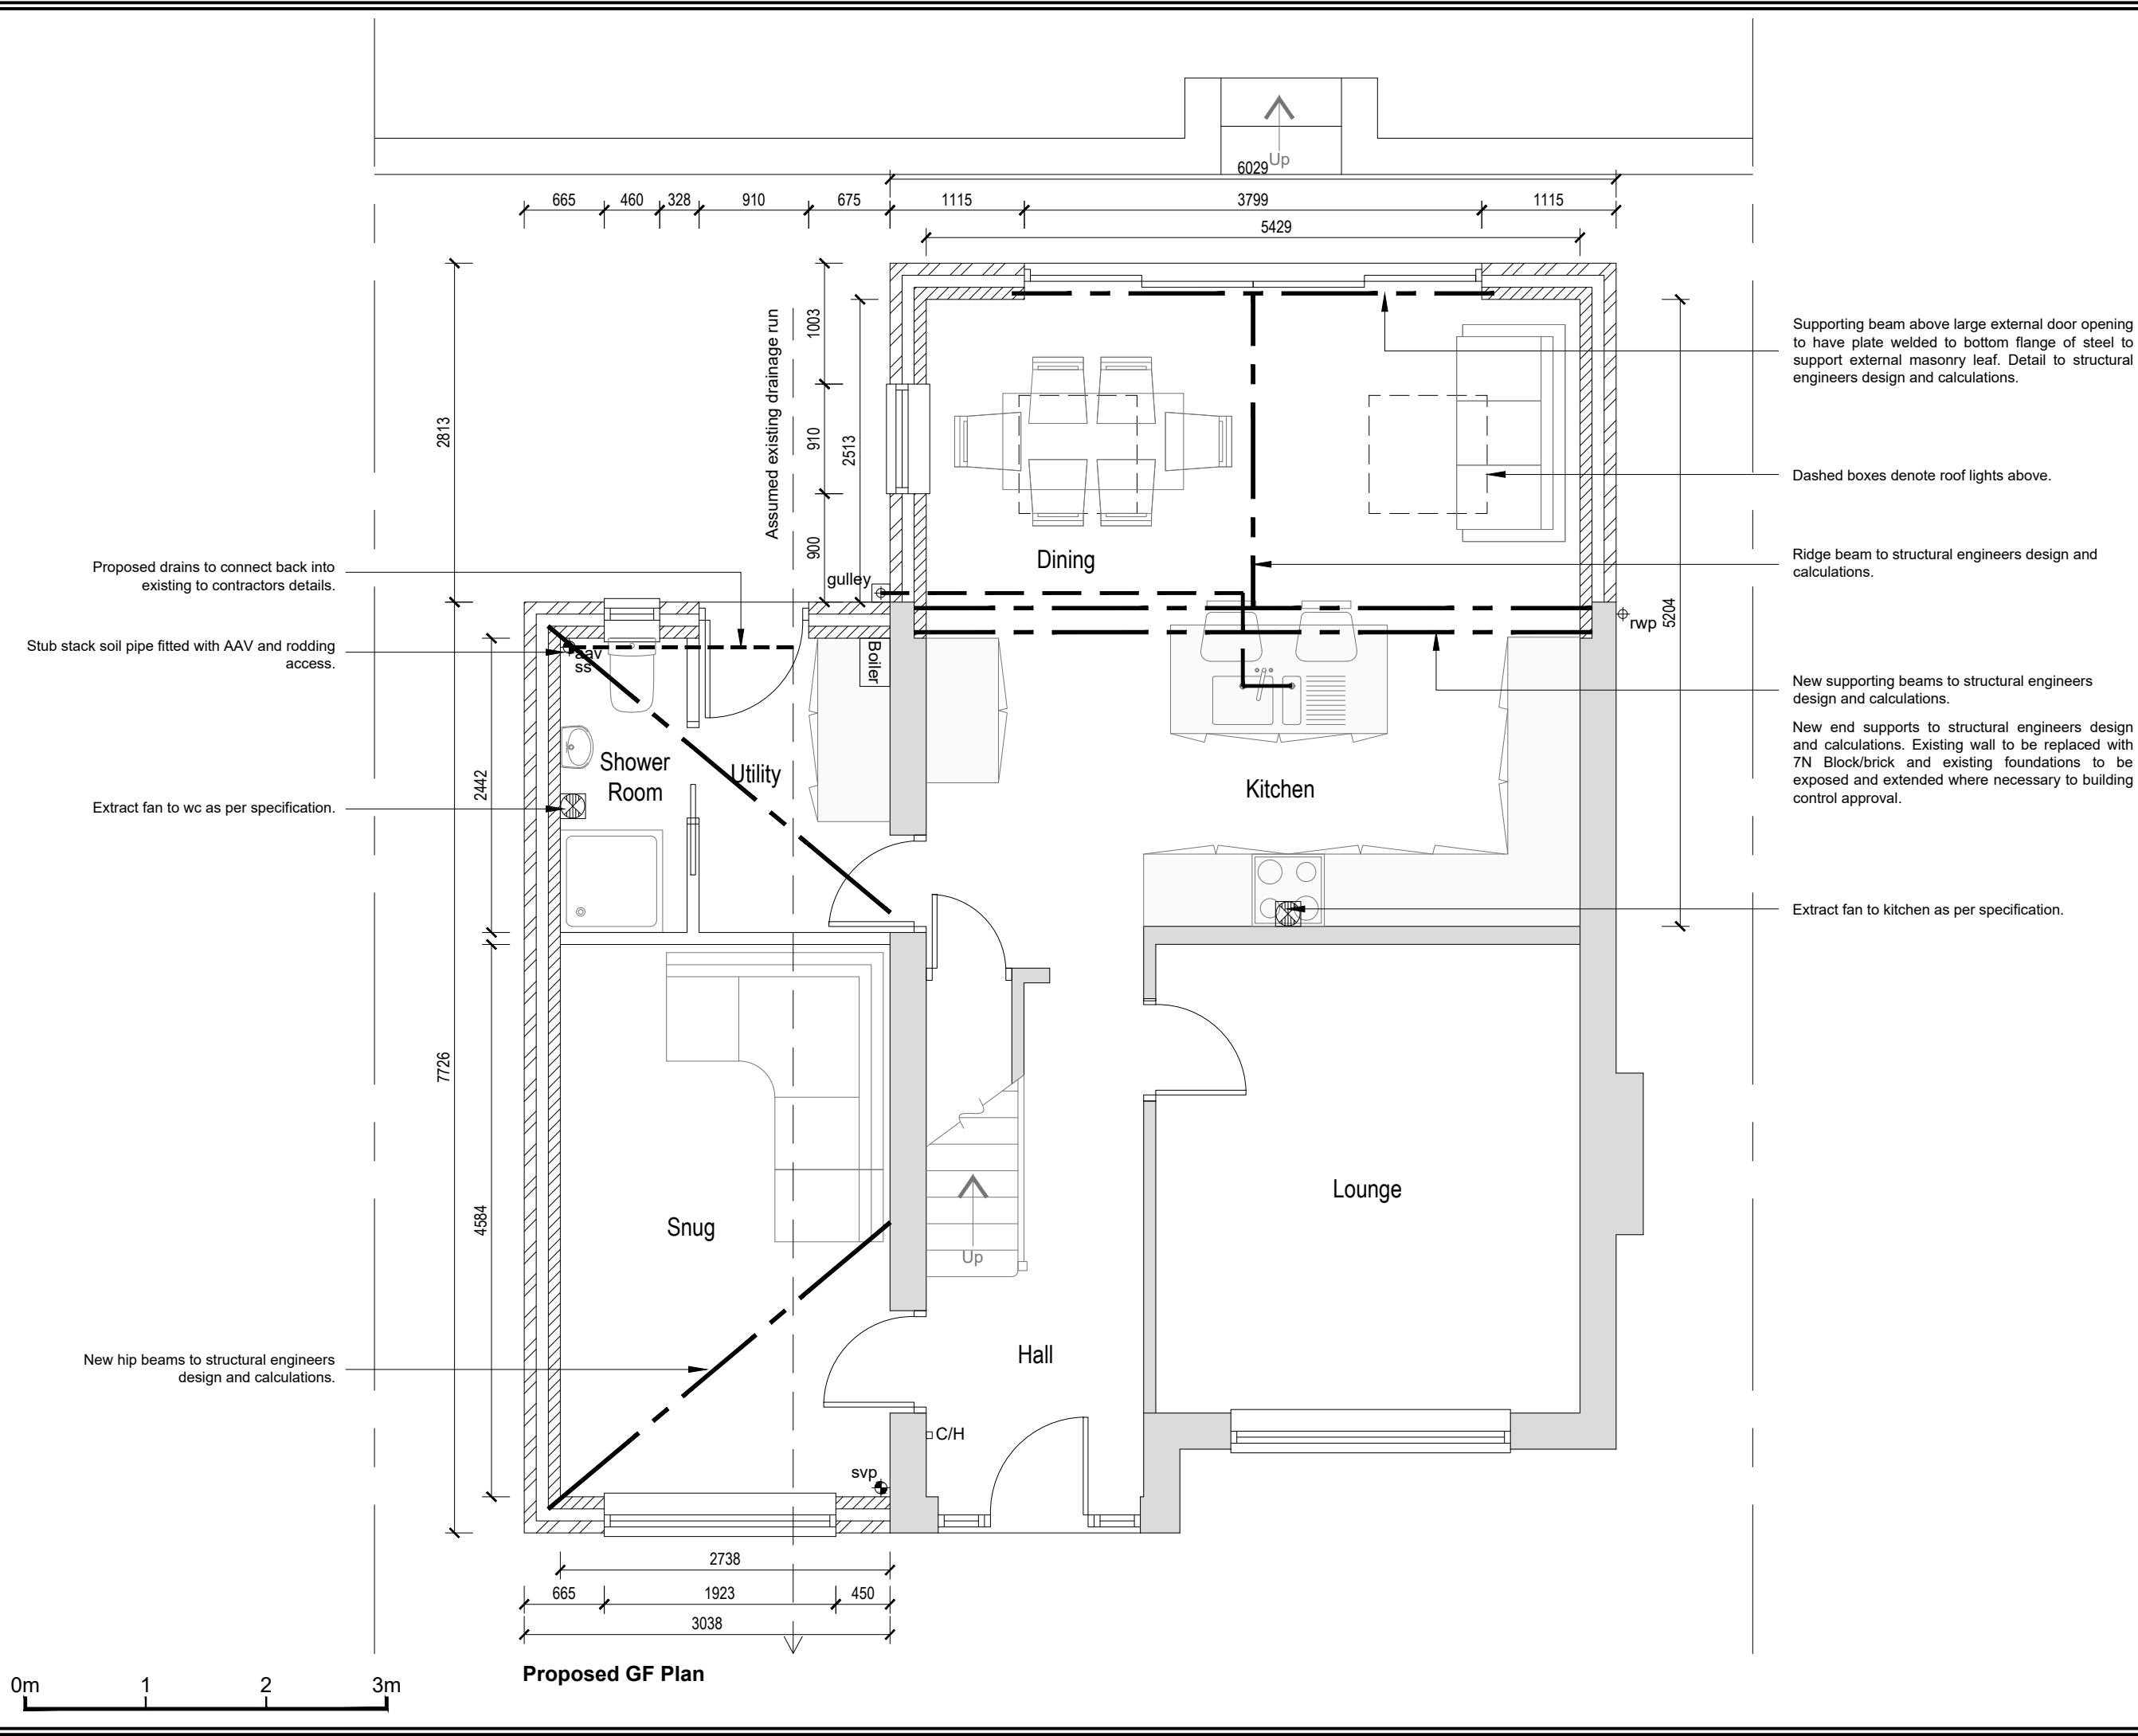

DO NOT SCALE FROM THIS DRAWING.
This drawing is to be read in conjunction with all related drawings. All dimensions must be checked and verified on site before commencing any work or material production. The originator should be notified immediately of any discrepancy.



Ronson
building design

Tel: 07926826016
craig@ronsonbuildingdesign.co.uk

Supporting beam above large external door opening to have plate welded to bottom flange of steel to support external masonry leaf. Detail to structural engineers design and calculations.

Dashed boxes denote roof lights above.

Ridge beam to structural engineers design and calculations.

New supporting beams to structural engineers design and calculations.

New end supports to structural engineers design and calculations. Existing wall to be replaced with 7N Block/brick and existing foundations to be exposed and extended where necessary to building control approval.

Extract fan to kitchen as per specification.

Proposed drains to connect back into existing to contractors details.

Stub stack soil pipe fitted with AAV and rodding access.

Extract fan to wc as per specification.

New hip beams to structural engineers design and calculations.

Rev	Date	Description
Issued For : INFORMATION PURPOSES ONLY		
Client -		
Project 4 Moss Shaw Way Radcliffe M26 4QH		
Scheme - Drawing Title Proposed Plans		
-/	04	Date 16-02-2022
Project No.	Drawing No.	Revision
		Scale 1:50 @A3

DO NOT SCALE FROM THIS DRAWING.
This drawing is to be read in conjunction with all related drawings. All dimensions must be checked and verified on site before commencing any work or material production. The originator should be notified immediately of any discrepancy.



Ronson
building design

Tel: 07926826016
craig@ronsonbuildingdesign.co.uk




Proposed Front Elevation



Proposed Side Elevation



Proposed Rear Elevation

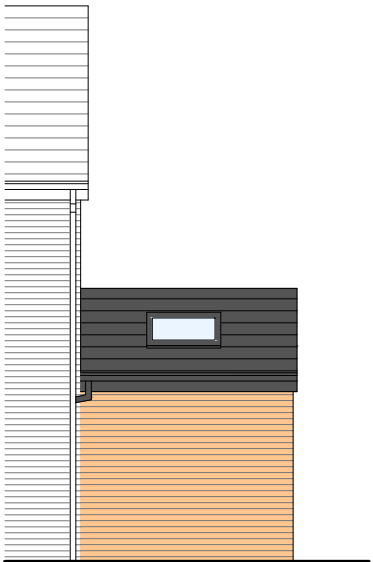

Proposed Side Elevation



A24.03.22Side elevation added.		
Rev	Date	Description
Issued For : INFORMATION PURPOSES ONLY		
Client		
-		
Project		
4 Moss Shaw Way Radcliffe M26 4QH		
Scheme - Drawing Title		
Proposed Elevations		
-/	05	A
Project No.	Drawing No.	Revision
Date		16-02-2022
Scale		1:100 @A3