



DEMOLITION DRAWINGS

FLOOR PLANS AND ELEVATIONS



DEMOLITION BASEMENT FLOOR PLAN

1 : 100

IKETECTURE
RIBA CHARTERED ARCHITECTS

Revision Date Description Author

STAGE 3
PLANNING

Client

MR A ADESANYA

Project address

SUR CHURCH, RADCLIFFE,
MANCHESTER, M26 1JE

Date 09 JUN 22 Scale 1 : 100

THE CONTRACTOR IS
RESPONSIBLE FOR CHECKING
DIMENSIONS, TOLERANCES AND
REFERENCES.


IKETECTURE TO BE NOTIFIED IN
WRITING OF ANY DISCREPANCIES
BEFORE PROCEEDING WITH THE
WORKS ON SITE OR OFF-SITE
FABRICATION.

DO NOT SCALE FROM DRAWINGS.
FIGURED DIMENSIONS TO BE
WORKED TO IN ALL CASES.

THIS IS A COPYRIGHT DRAWING,
NOT TO BE COPIED OR
REPRODUCED WITHOUT THE
WRITTEN PERMISSION FROM
IKETECTURE.

DEMOLITION
BASEMENT
FLOOR PLAN

Project no.	Drawing no.	Rev.
305	C.01	

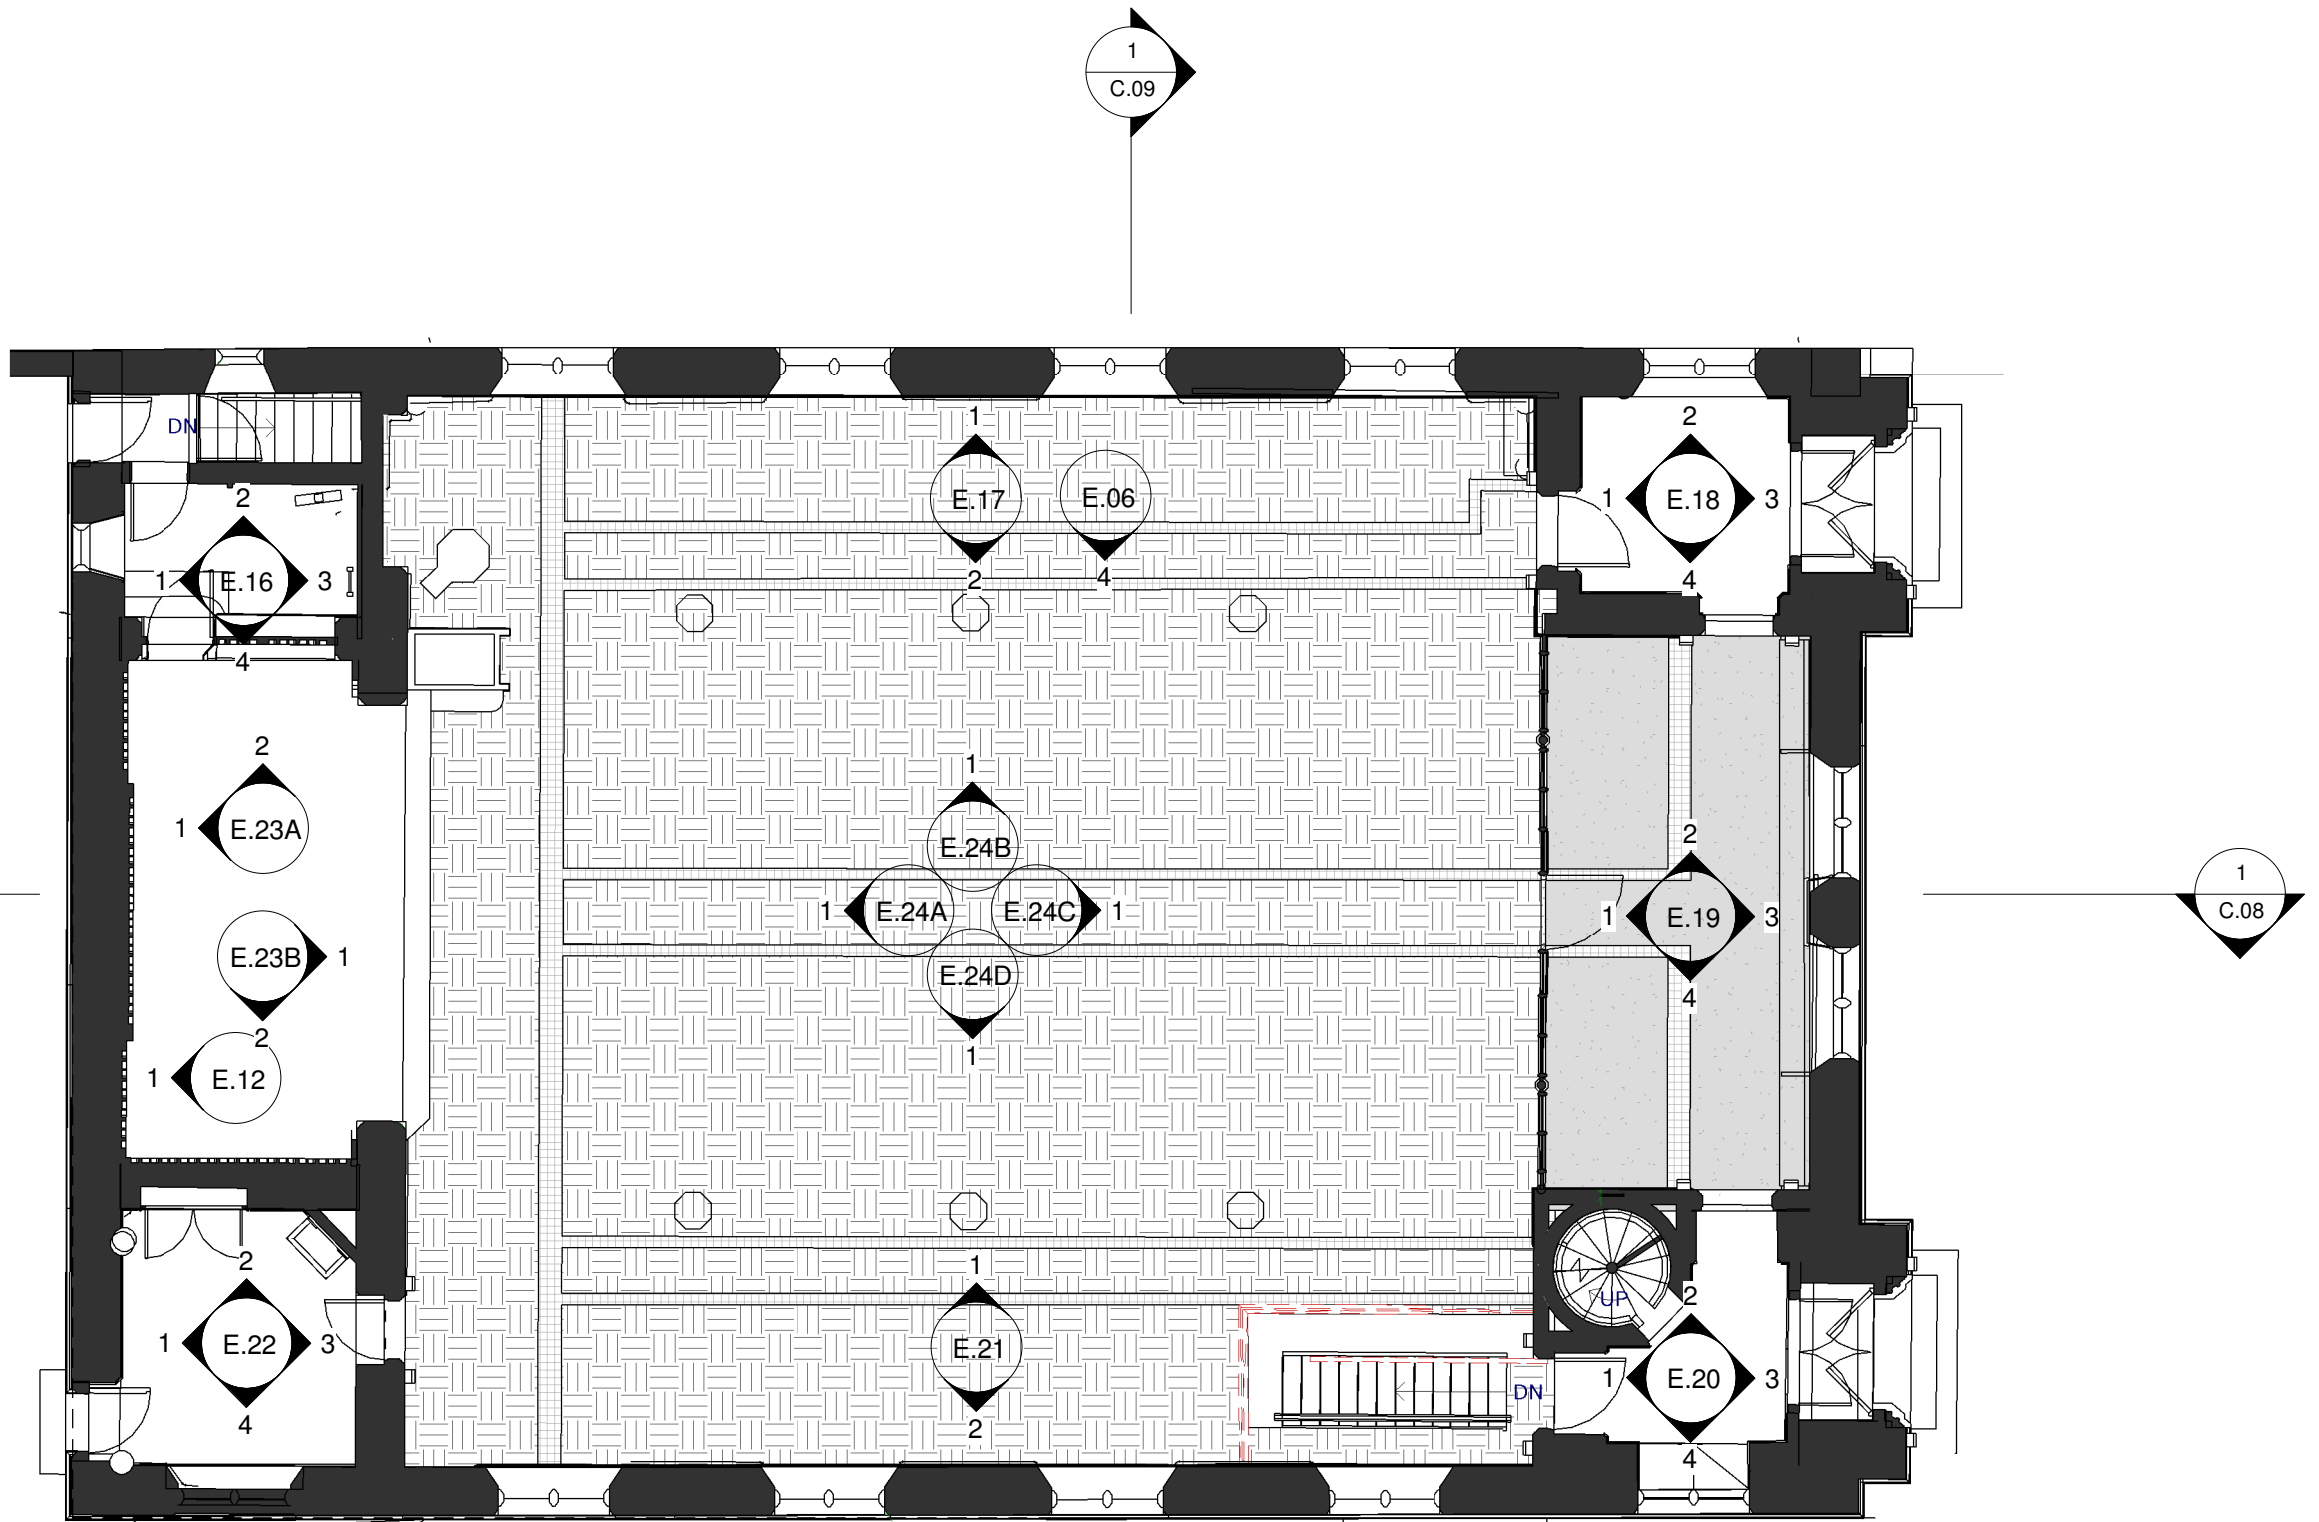

DEMOLITION GROUND FLOOR PLAN

1 : 100

IKECTURE
RIBA CHARTERED ARCHITECTS

Revision Date Description Author

STAGE 3
PLANNING

Client
MR A ADESANYA

Project address
**SUR CHURCH, RADCLIFFE,
MANCHESTER, M26 1JE**

Date **09 JUN 22** Scale **1 : 100**

THE CONTRACTOR IS
RESPONSIBLE FOR CHECKING
DIMENSIONS, TOLERANCES AND
REFERENCES.


IKECTURE TO BE NOTIFIED IN
WRITING OF ANY DISCREPANCIES
BEFORE PROCEEDING WITH THE
WORKS ON SITE OR OFF-SITE
FABRICATION.

DO NOT SCALE FROM DRAWINGS.
FIGURED DIMENSIONS TO BE
WORKED TO IN ALL CASES.

THIS IS A COPYRIGHT DRAWING,
NOT TO BE COPIED OR
REPRODUCED WITHOUT THE
WRITTEN PERMISSION FROM
IKECTURE.

DEMOLITION
GROUND FLOOR
PLAN

Project no.	Drawing no.	Rev.
305	C.02	

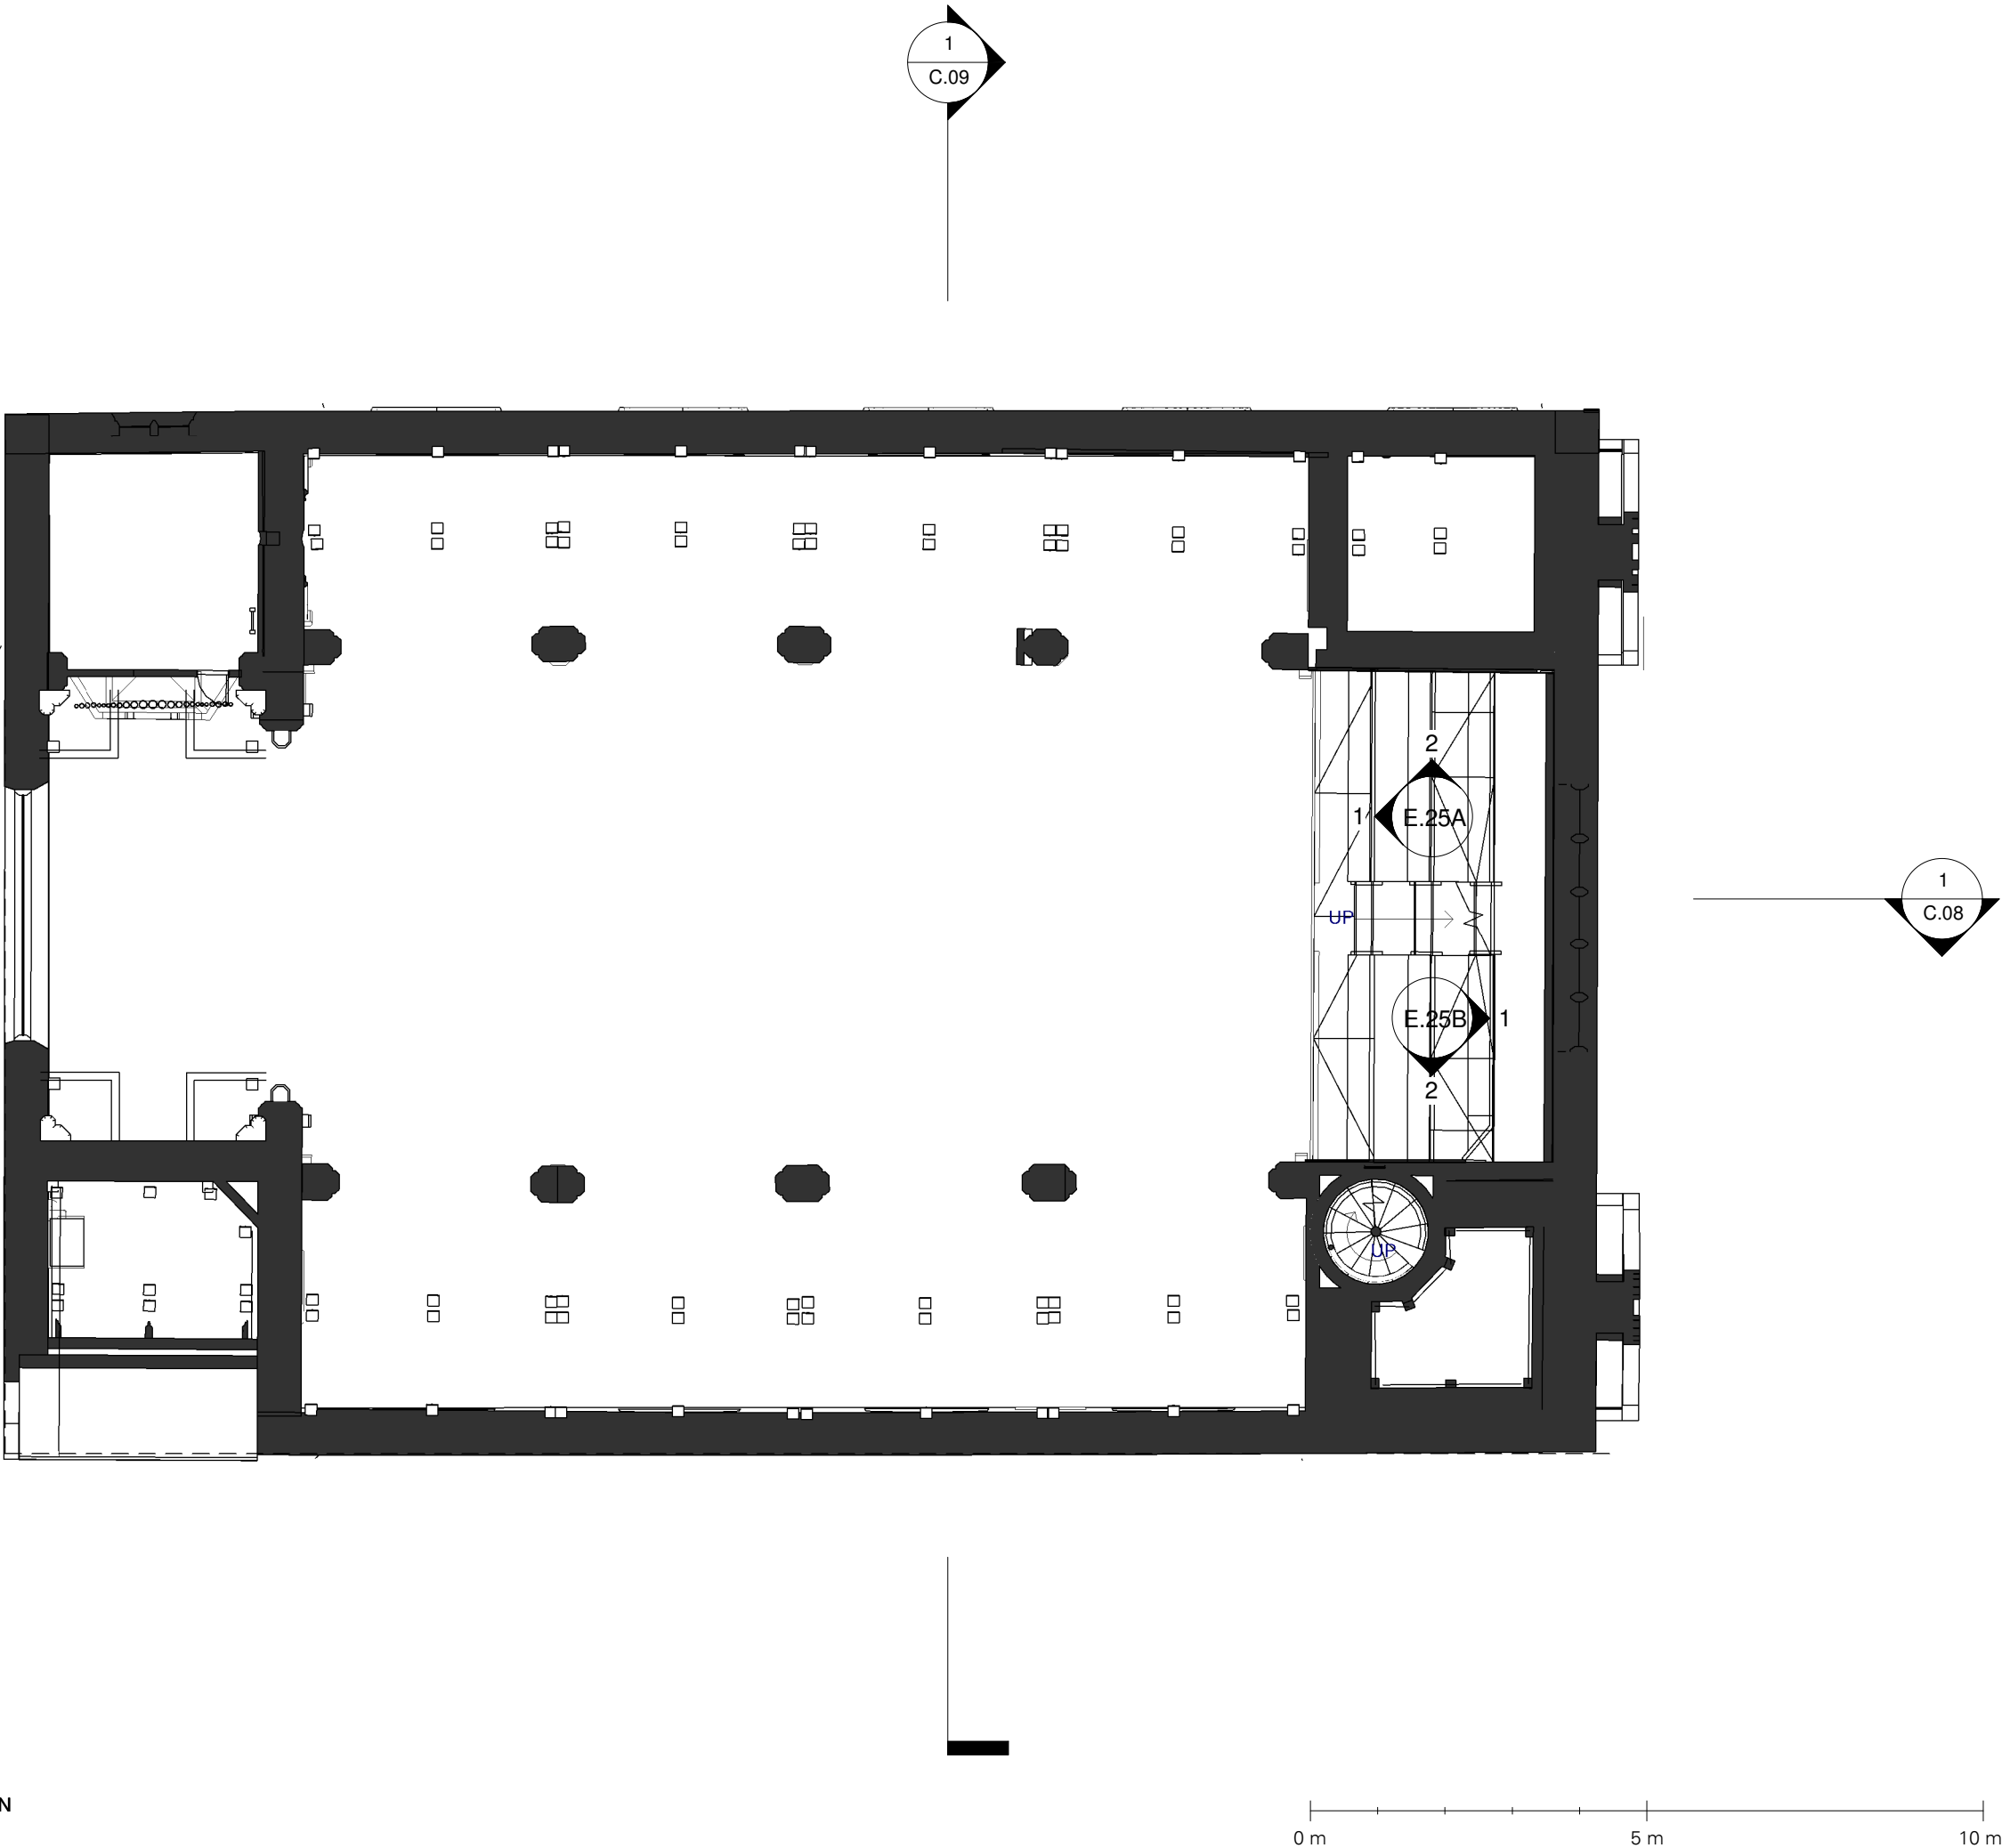

IKETECTURE
RIBA CHARTERED ARCHITECTS

Revision Date Description Author

STAGE 3
PLANNING

Client
MR A ADESANYA

Project address
**SUR CHURCH, RADCLIFFE,
MANCHESTER, M26 1JE**

Date **09 JUN 22** Scale **1 : 100**

THE CONTRACTOR IS
RESPONSIBLE FOR CHECKING
DIMENSIONS, TOLERANCES AND
REFERENCES.

IKETECTURE TO BE NOTIFIED IN
WRITING OF ANY DISCREPANCIES
BEFORE PROCEEDING WITH THE
WORKS ON SITE OR OFF-SITE
FABRICATION.

DO NOT SCALE FROM DRAWINGS.
FIGURED DIMENSIONS TO BE
WORKED TO IN ALL CASES.

THIS IS A COPYRIGHT DRAWING,
NOT TO BE COPIED OR
REPRODUCED WITHOUT THE
WRITTEN PERMISSION FROM
IKETECTURE.

**DEMOLITION
MEZZANINE
FLOOR PLAN**

Project no.	Drawing no.	Rev.
305	C.03	



IKETECTURE
RIBA CHARTERED ARCHITECTS

Revision Date Description Author

STAGE 3
PLANNING

Client
MR A ADESANYA

Project address
SUR CHURCH, RADCLIFFE,
MANCHESTER, M26 1JE

Date 09 JUN 22 Scale 1 : 200

THE CONTRACTOR IS
RESPONSIBLE FOR CHECKING
DIMENSIONS, TOLERANCES AND
REFERENCES.

IKETECTURE TO BE NOTIFIED IN
WRITING OF ANY DISCREPANCIES
BEFORE PROCEEDING WITH THE
WORKS ON SITE OR OFF-SITE
FABRICATION.

DO NOT SCALE FROM DRAWINGS.
FIGURED DIMENSIONS TO BE
WORKED TO IN ALL CASES.


THIS IS A COPYRIGHT DRAWING,
NOT TO BE COPIED OR
REPRODUCED WITHOUT THE
WRITTEN PERMISSION FROM
IKETECTURE.

DEMOLITION
FLANK
ELEVATION 01
(WALKER
STREET)

Project no. 305	Drawing no. C.06	Rev.
--------------------	---------------------	----------

DEMOLITION FLANK ELEVATION 01 (WALKER STREET)


1 : 200

 



DEMOLITION FLANK ELEVATION 02

1 : 200

 

IKETECTURE
RIBA CHARTERED ARCHITECTS

Revision Date Description Author

STAGE 3
PLANNING

Client
MR A ADESANYA

Project address
**SUR CHURCH, RADCLIFFE,
MANCHESTER, M26 1JE**

Date **09 JUN 22** Scale **1 : 200**

THE CONTRACTOR IS
RESPONSIBLE FOR CHECKING
DIMENSIONS, TOLERANCES AND
REFERENCES.


IKETECTURE TO BE NOTIFIED IN
WRITING OF ANY DISCREPANCIES
BEFORE PROCEEDING WITH THE
WORKS ON SITE OR OFF-SITE
FABRICATION.

DO NOT SCALE FROM DRAWINGS.
FIGURED DIMENSIONS TO BE
WORKED TO IN ALL CASES.

THIS IS A COPYRIGHT DRAWING,
NOT TO BE COPIED OR
REPRODUCED WITHOUT THE
WRITTEN PERMISSION FROM
IKETECTURE.

DEMOLITION
FLANK
ELEVATION 02

Project no.	Drawing no.	Rev.
305	C.07	

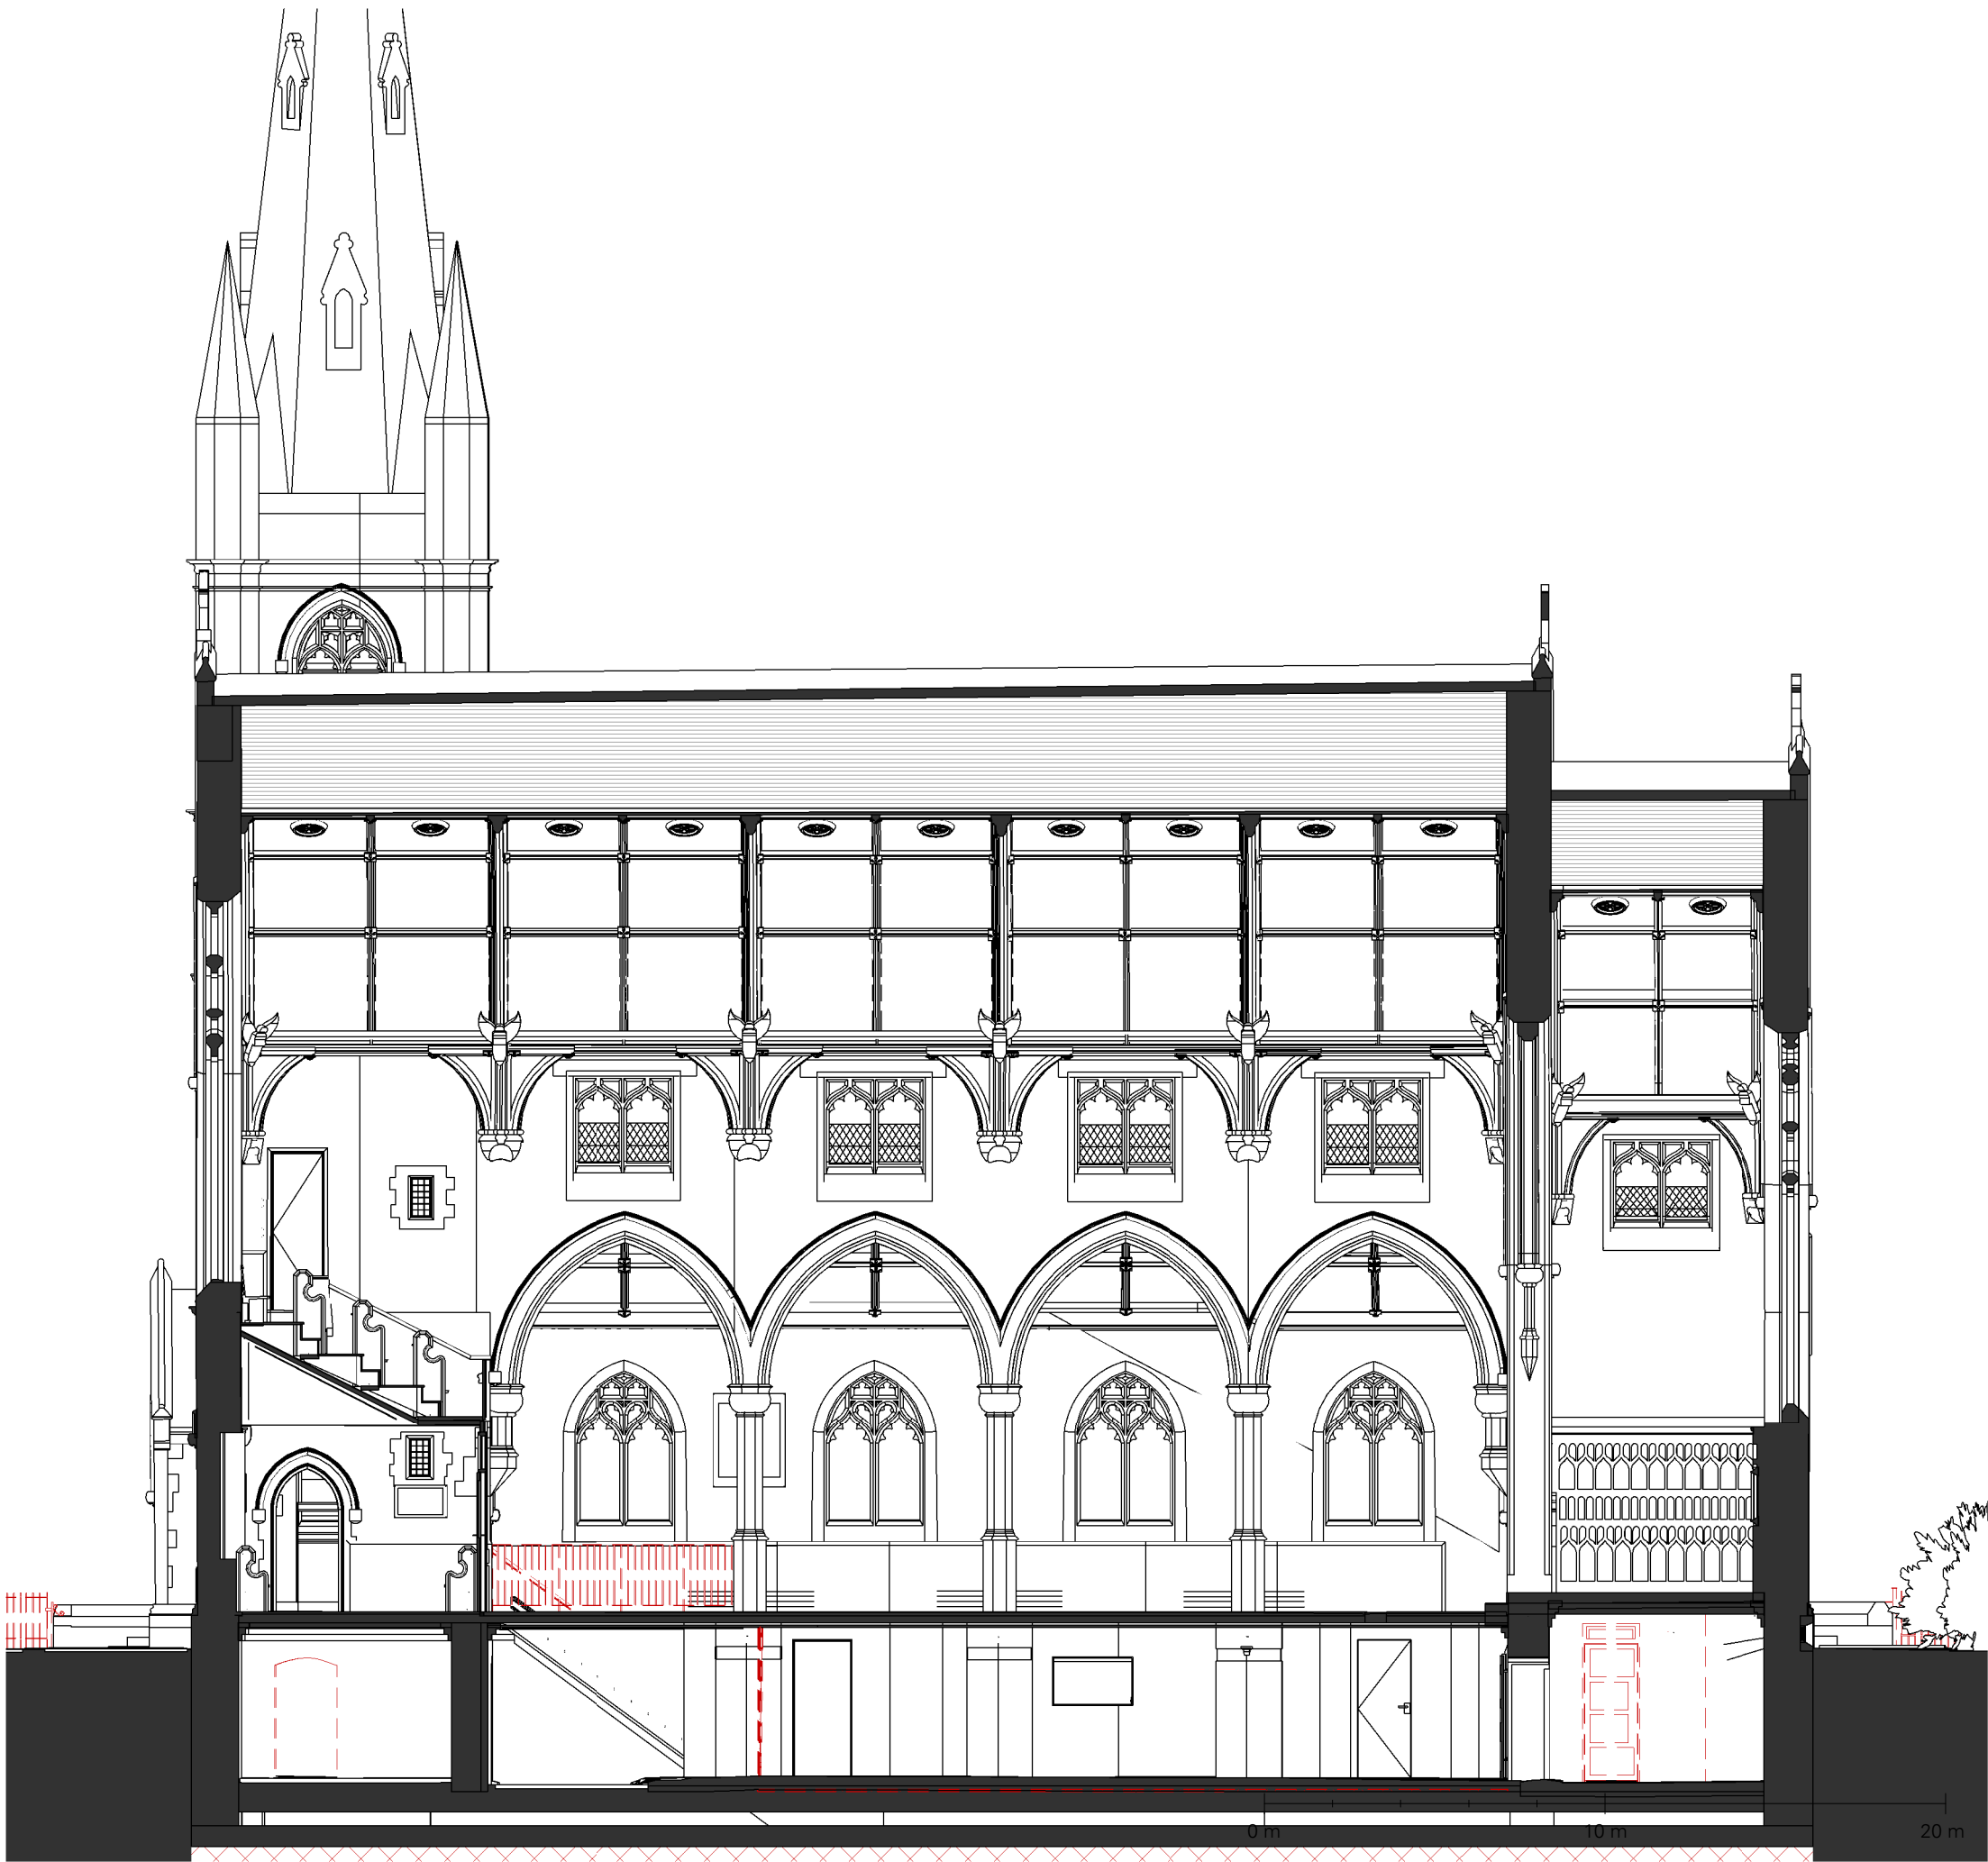

DEMOLITION LONG SECTION
1 : 100

IKETECTURE
RIBA CHARTERED ARCHITECTS

Revision Date Description Author

STAGE 3
PLANNING

Client
MR A ADESANYA

Project address
**SUR CHURCH, RADCLIFFE,
MANCHESTER, M26 1JE**

Date **09 JUN 22** Scale **1 : 100**

THE CONTRACTOR IS
RESPONSIBLE FOR CHECKING
DIMENSIONS, TOLERANCES AND
REFERENCES.


IKETECTURE TO BE NOTIFIED IN
WRITING OF ANY DISCREPANCIES
BEFORE PROCEEDING WITH THE
WORKS ON SITE OR OFF-SITE
FABRICATION.

DO NOT SCALE FROM DRAWINGS.
FIGURED DIMENSIONS TO BE
WORKED TO IN ALL CASES.

THIS IS A COPYRIGHT DRAWING,
NOT TO BE COPIED OR
REPRODUCED WITHOUT THE
WRITTEN PERMISSION FROM
IKETECTURE.

**DEMOLITION
LONG SECTION**

Project no.	Drawing no.	Rev.
305	C.08	

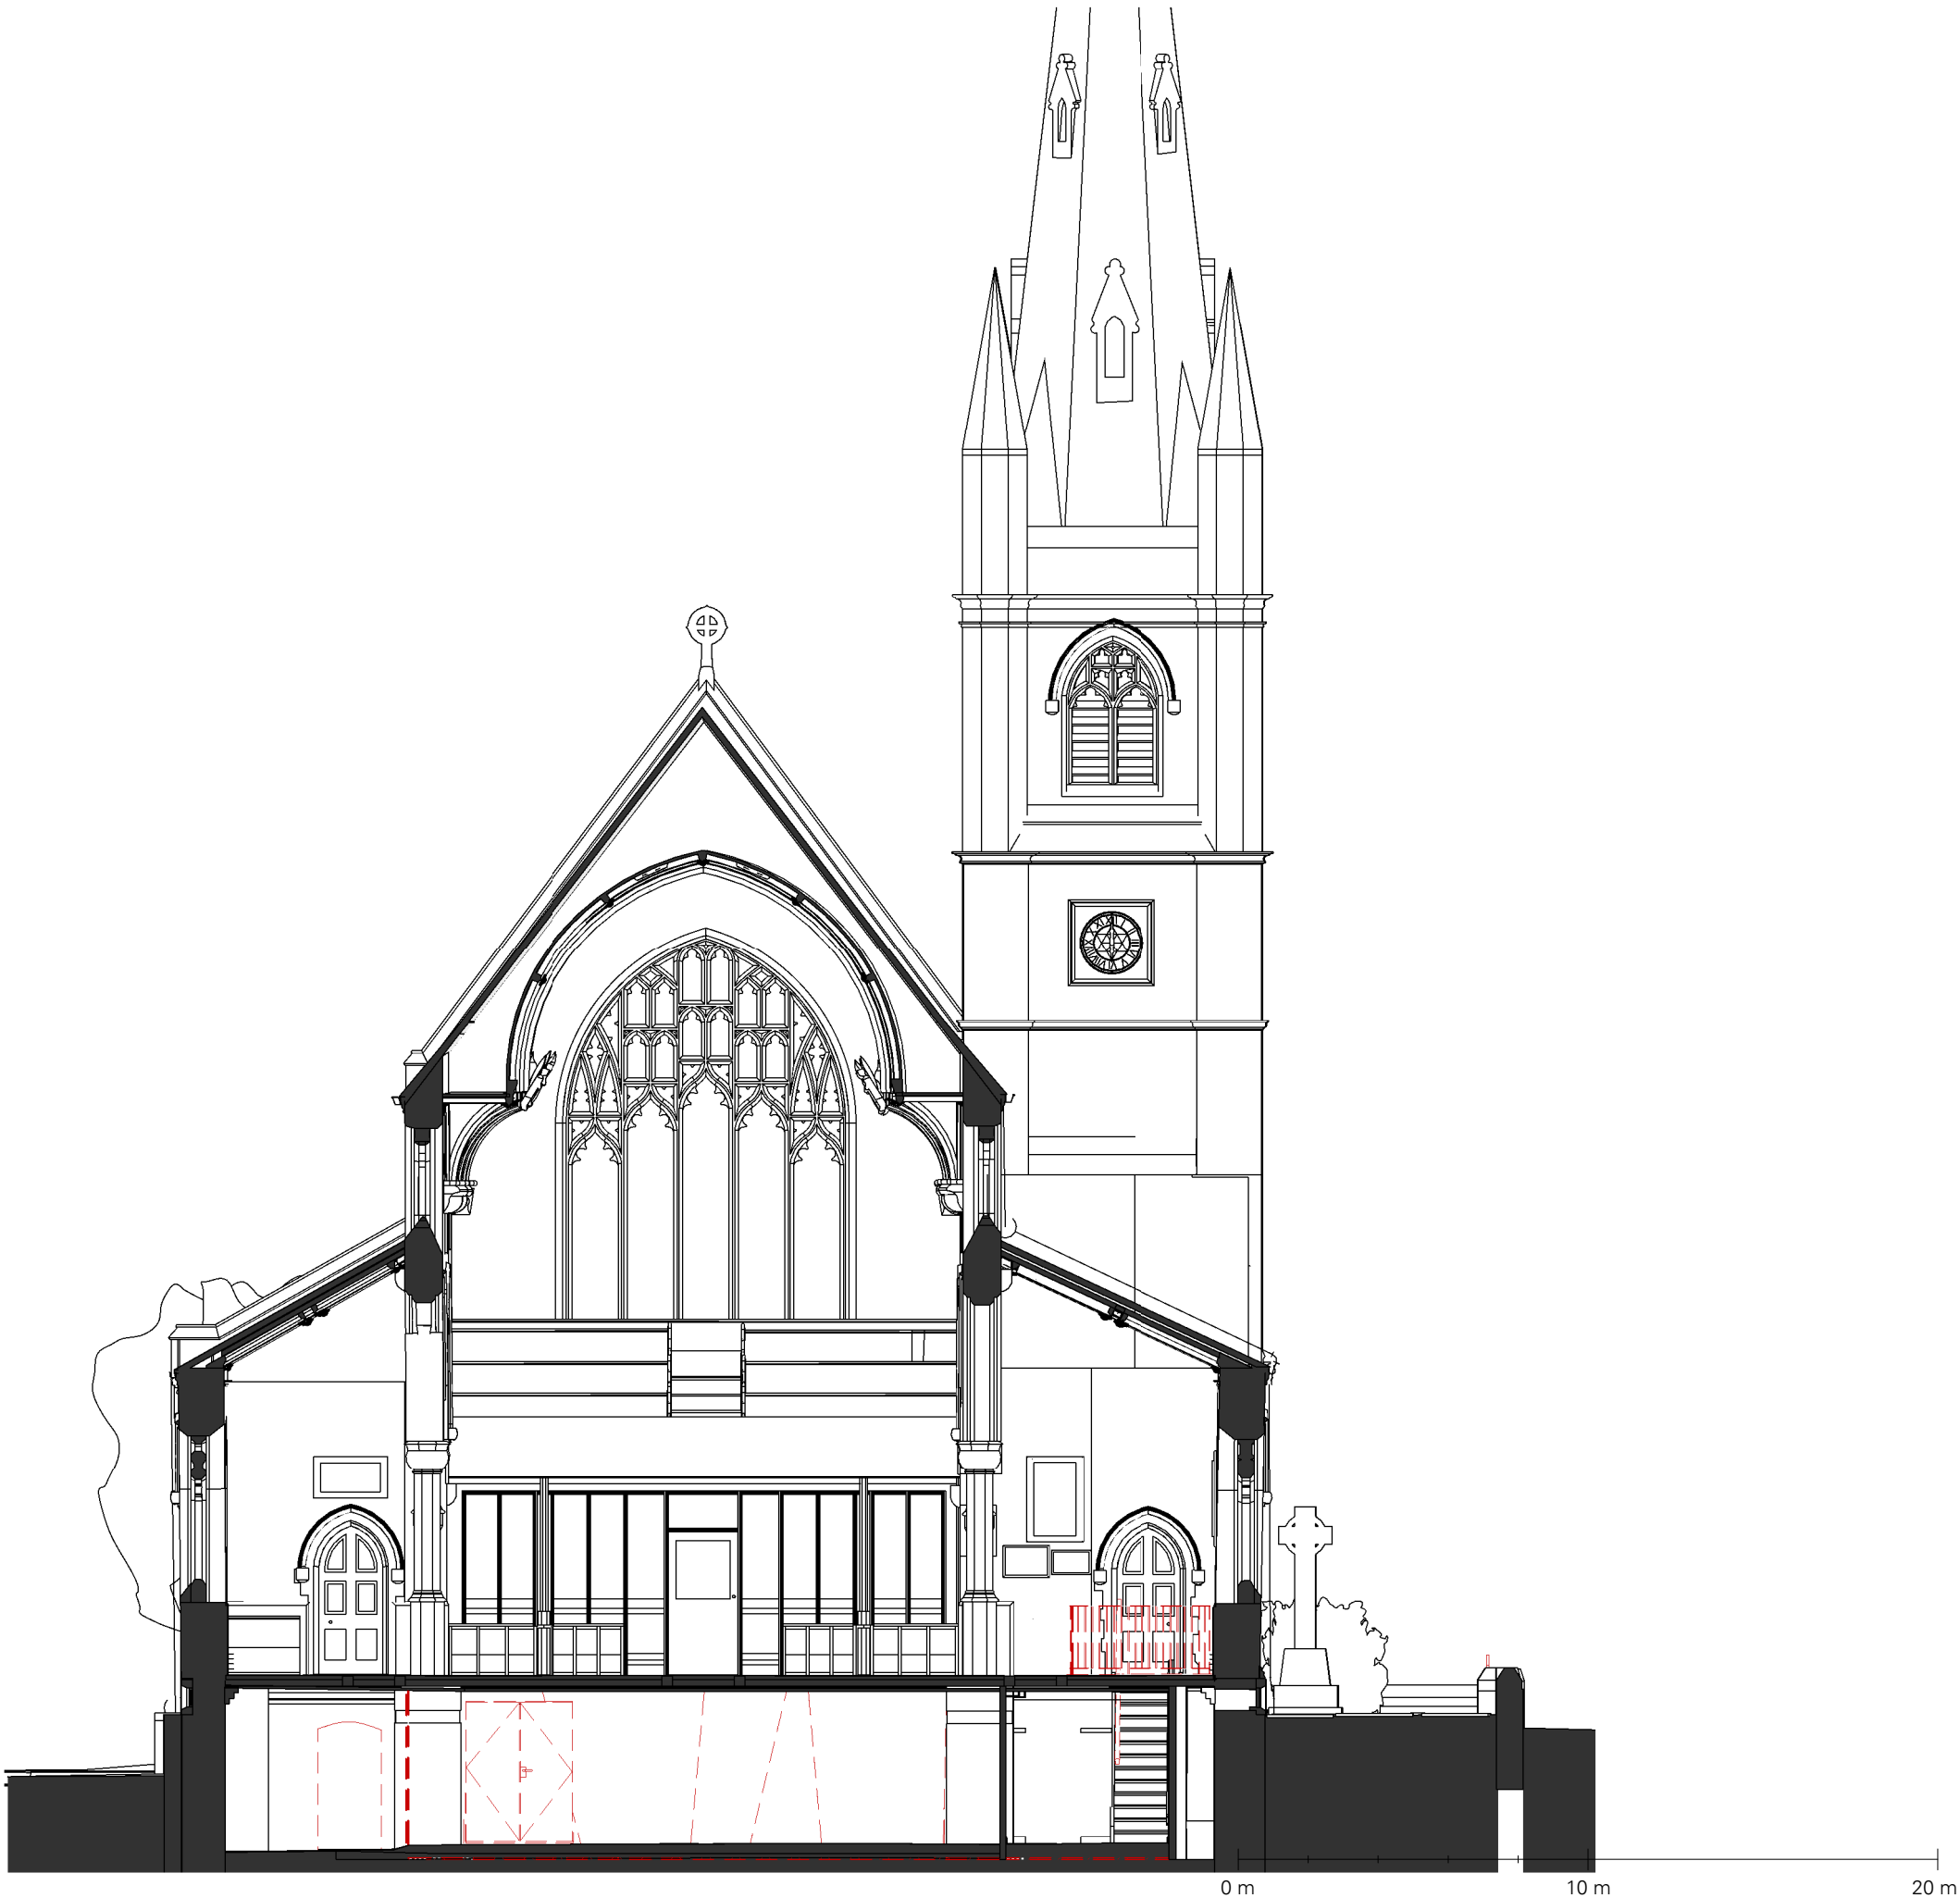

DEMOLITION SHORT SECTION

1 : 100

IKETECTURE
RIBA CHARTERED ARCHITECTS

Revision Date Description Author

STAGE 3
PLANNING

Client

MR A ADESANYA

Project address

SUR CHURCH, RADCLIFFE,
MANCHESTER, M26 1JE

Date **09 JUN 22** Scale **1 : 100**

THE CONTRACTOR IS
RESPONSIBLE FOR CHECKING
DIMENSIONS, TOLERANCES AND
REFERENCES.

IKETECTURE TO BE NOTIFIED IN
WRITING OF ANY DISCREPANCIES
BEFORE PROCEEDING WITH THE
WORKS ON SITE OR OFF-SITE
FABRICATION.

DO NOT SCALE FROM DRAWINGS.
FIGURED DIMENSIONS TO BE
WORKED TO IN ALL CASES.

THIS IS A COPYRIGHT DRAWING,
NOT TO BE COPIED OR
REPRODUCED WITHOUT THE
WRITTEN PERMISSION FROM
IKETECTURE.

DEMOLITION
SHORT SECTION

Project no. Drawing no. Rev.

305 **C.09**