






PROPOSED FRONT ELEVATION. 1:100

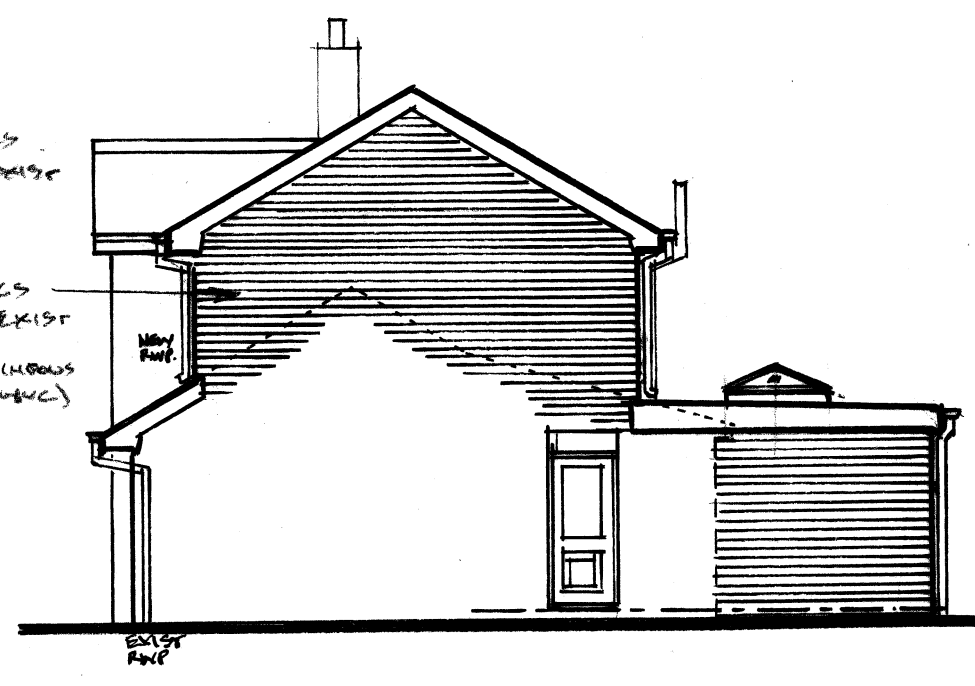


R.H. SIDE ELEVATION

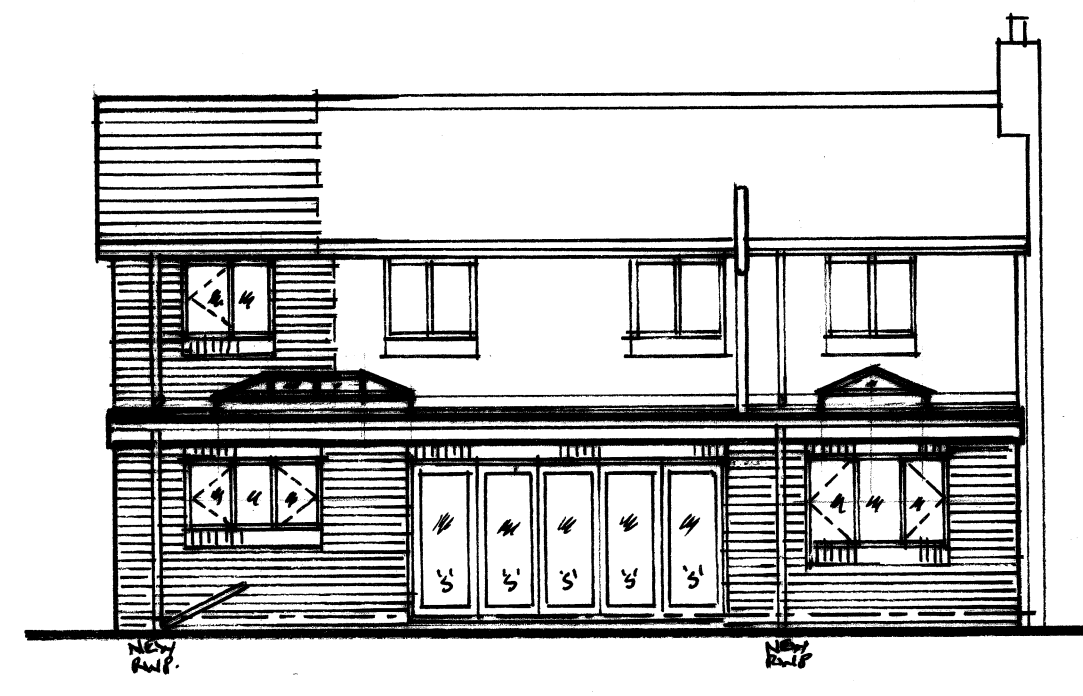


REAR ELEVATION

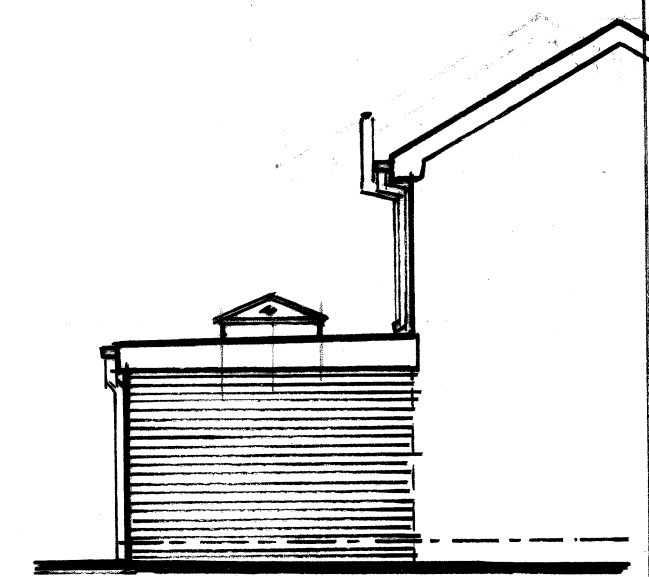


L.H. SIDE ELEVATION (PART)

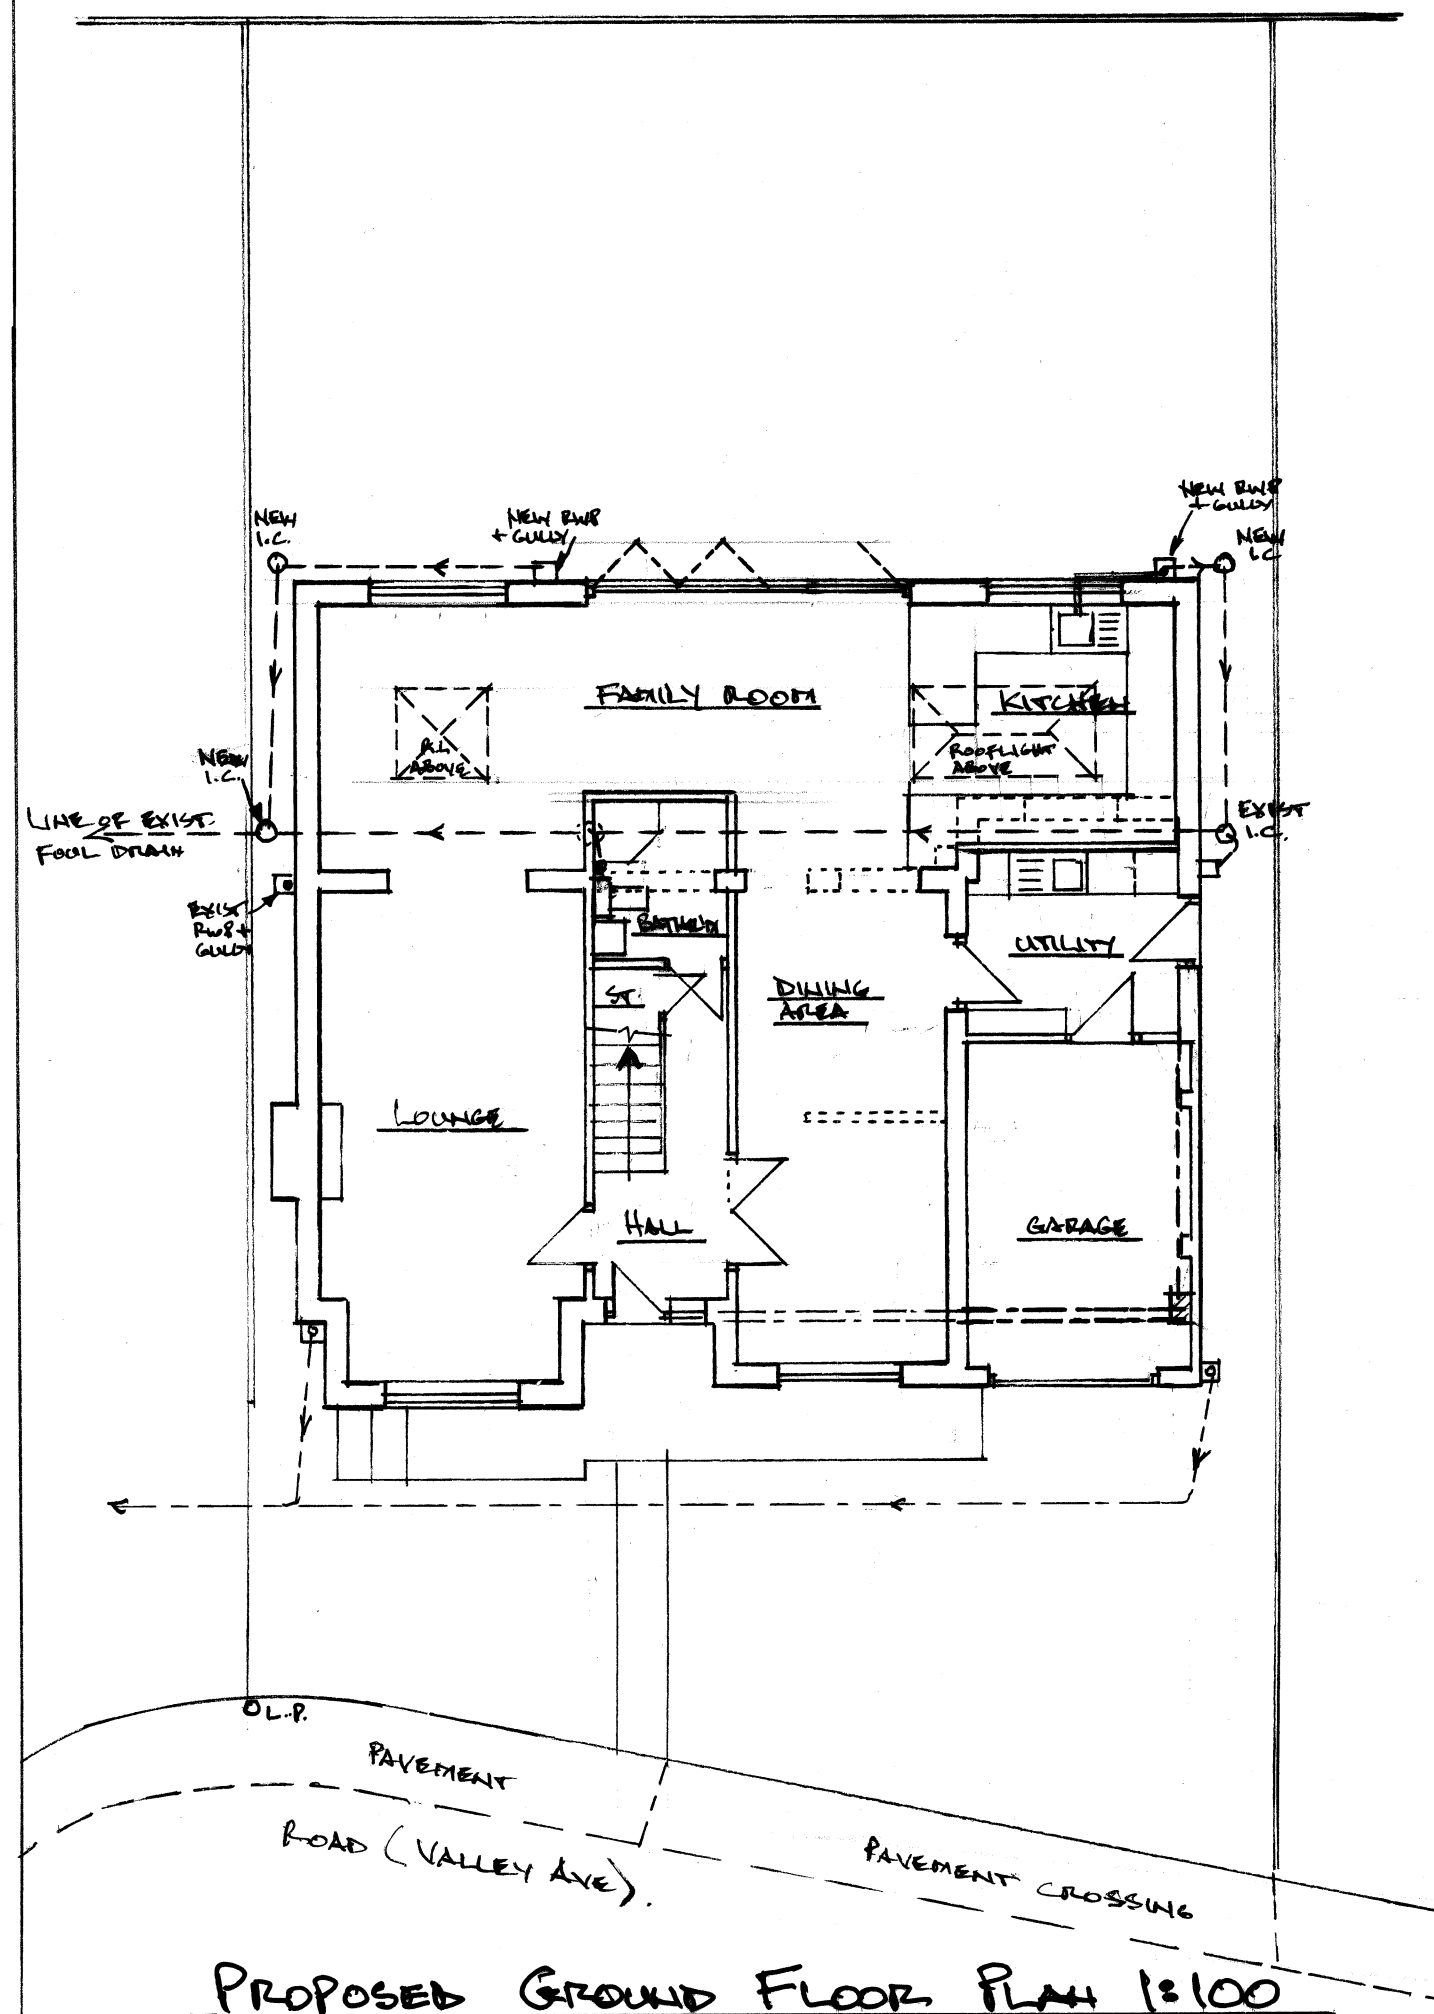

PROPOSED GROUND FLOOR PLAN 1:100

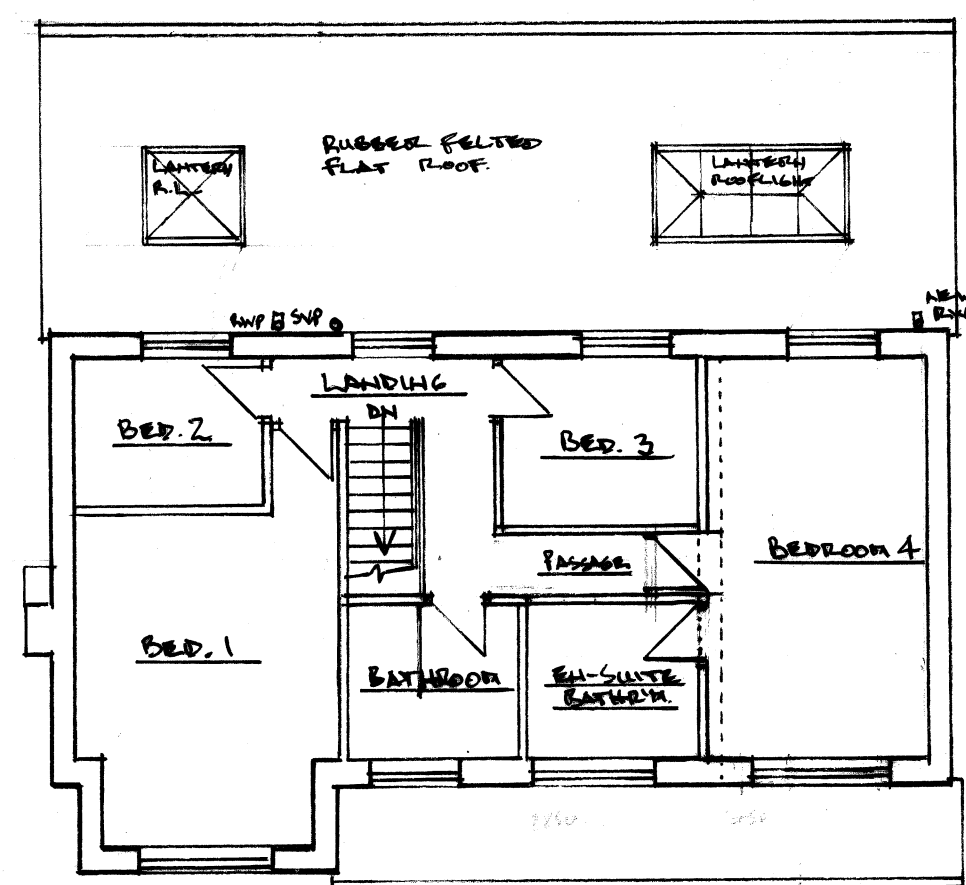

FIRST FLOOR PLAN

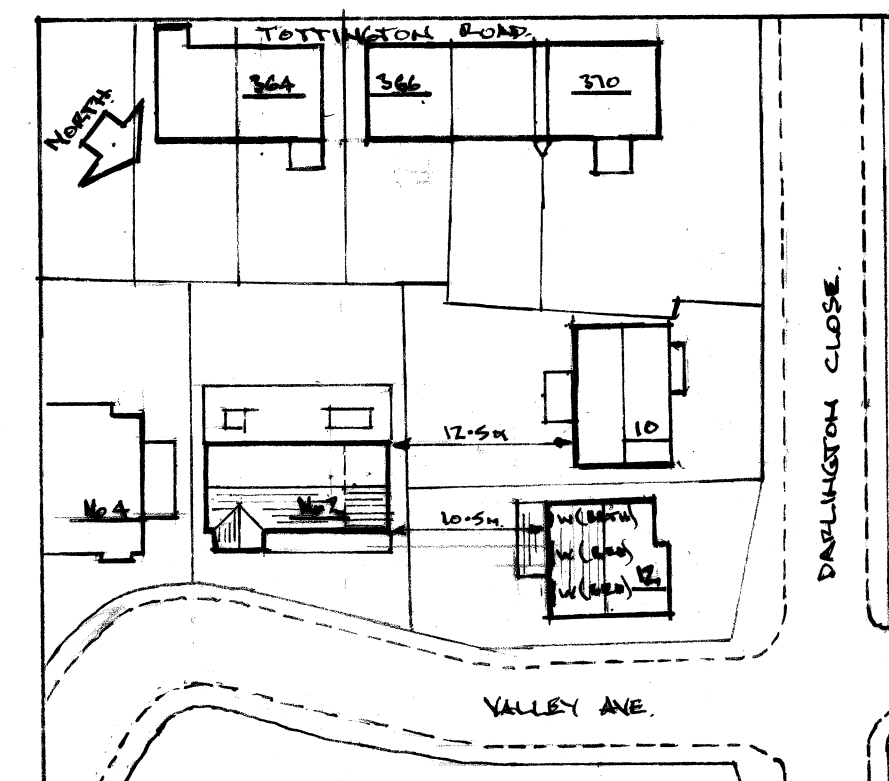

PROPOSED SITE PLAN. 1:500



Architectural & Building Services

NEIL BUTTERWORTH

Tel:  
Mobile: 07785 275483

89 Higher Ainsworth Road,  
Radcliffe, Manchester, M26 4JJ.

Job Title PROPOSED SINGLE STOREY REAR/FIRST FLOOR  
SIDE EXTENSIONS & INT. ALTERATIONS.  
AT 2 VALLEY AVE., BURY  
FOR MR & MRS L. BARLOW

Drawing Title PROPOSED PLANS & ELEVATIONS

Scale  
1:100

Date  
FEB 26

Drawn by  
N.B.

Drawing No.  
2

© copyright.