



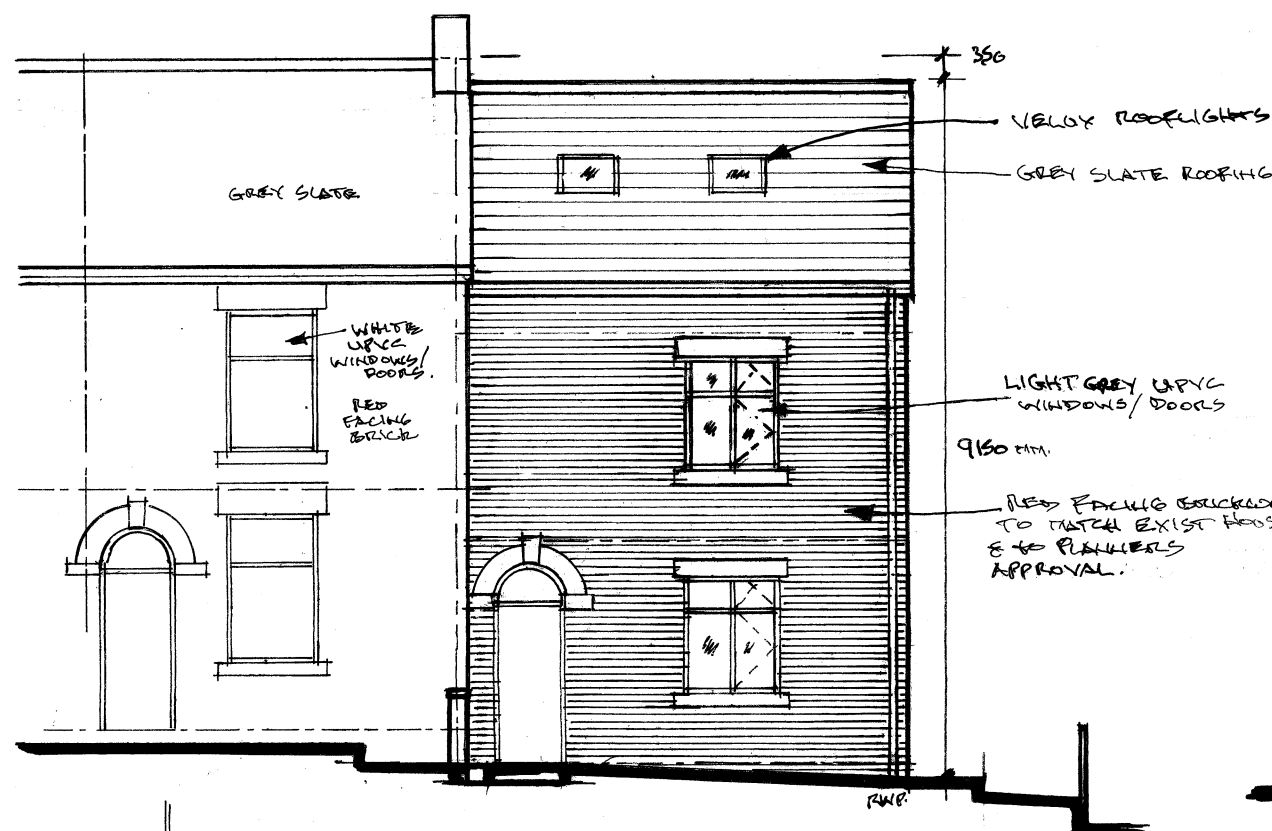

FRONT ELEVATION. A

1:100

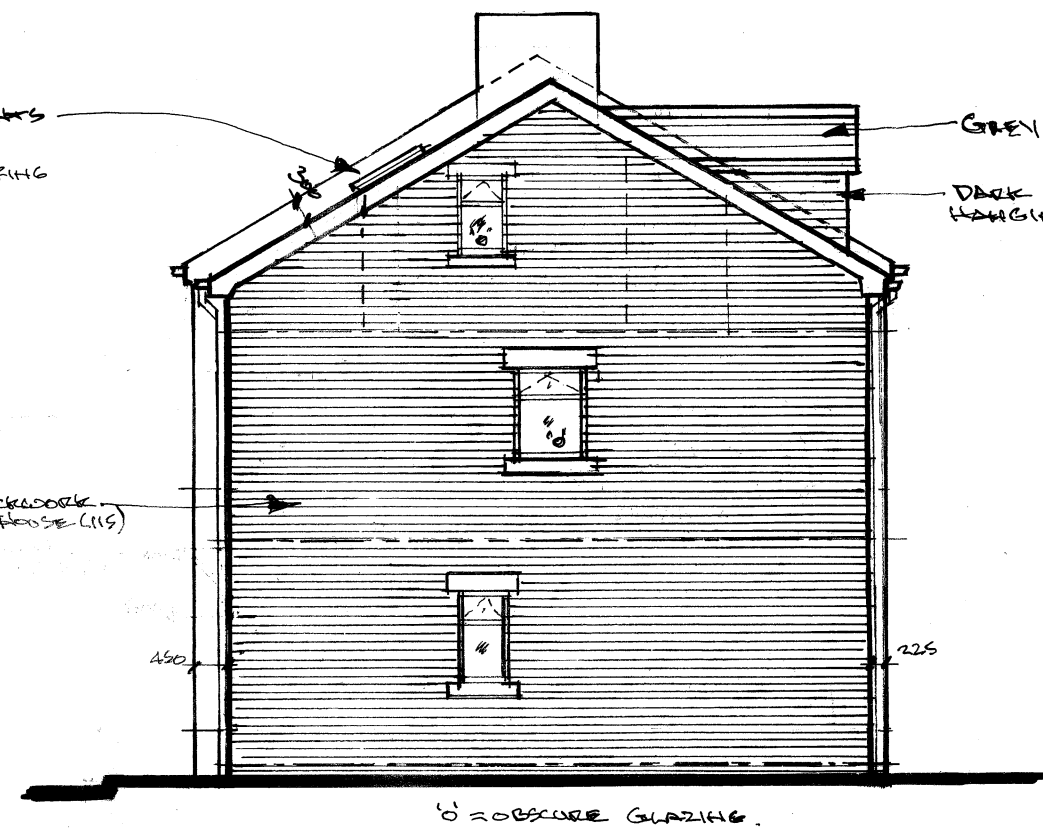

SIDE ELEVATION




REAR ELEVATION

REAR SIDE ELEV
SHOWING OPPOSITE
SIDE OF DORMER


SITE DETAILS

AREA = 202 m² (OF WHICH 30 m² TO BE
RETAINED BY NO.115, ON COMPLETION
OF WORK)
NEW HOUSE WILL COVER - 49.6 m²
VOLUME OF NEW HOUSE - 388 m³
TOTAL INTERNAL AREA - 119.4 m²

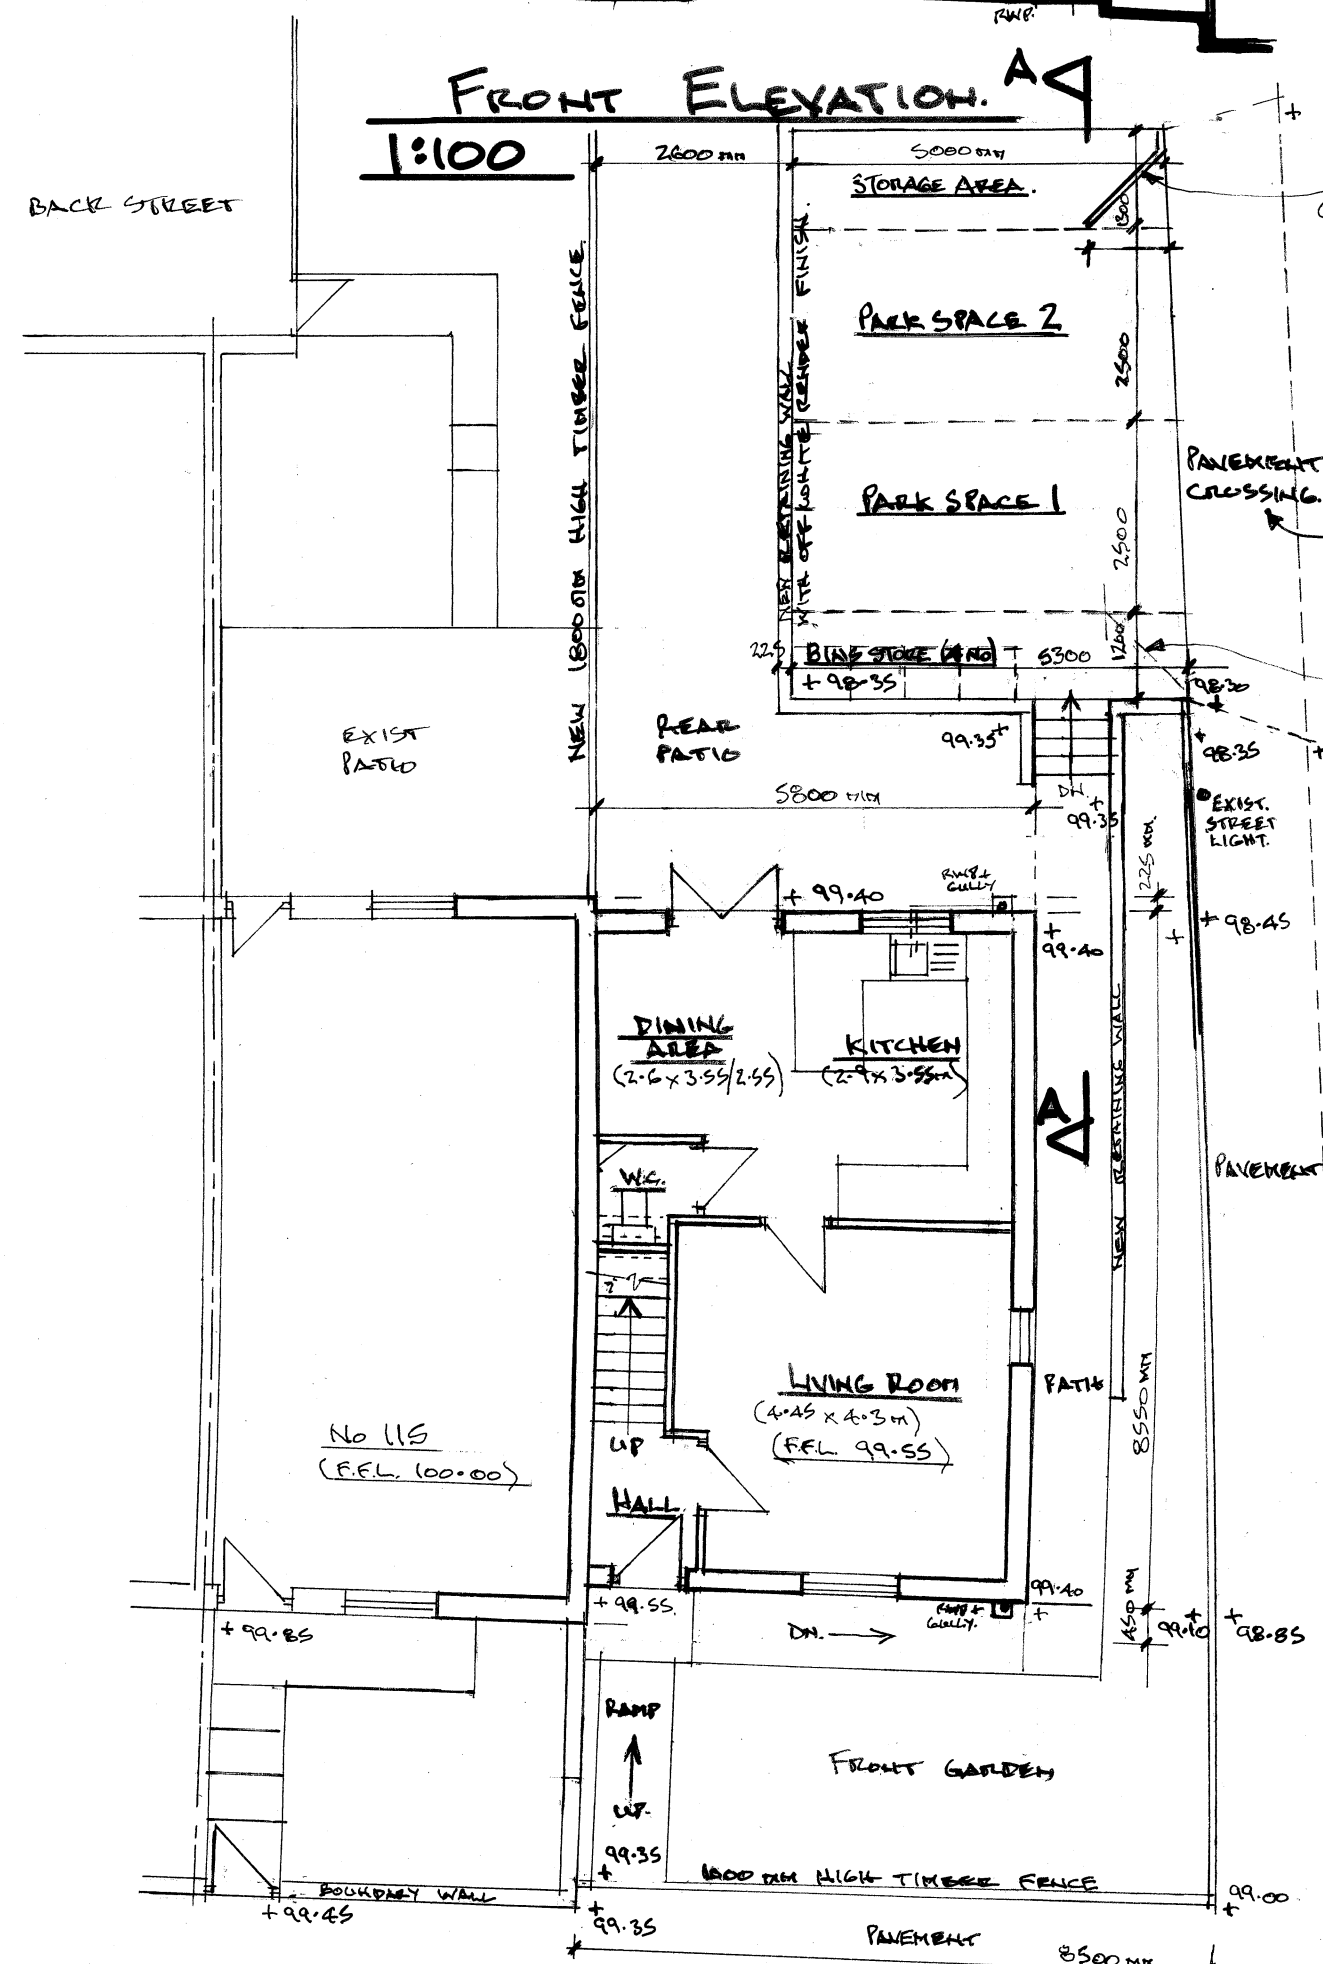


GROUND FLOOR PLAN (INT. AREA = 43.7 m²)
(+ PART SITE PLAN)


* SEE ADDITIONAL DRAWING No.3, FOR
SECTIONS THROUGH REAR GARDEN/PARKING AREA.

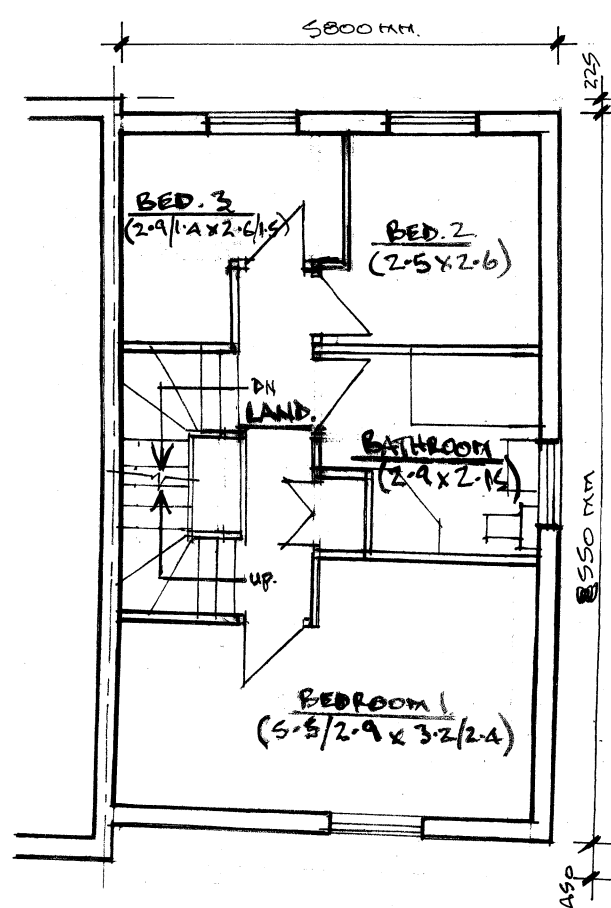

FIRST FLOOR PLAN
(INT. AREA = 43.7 m²)

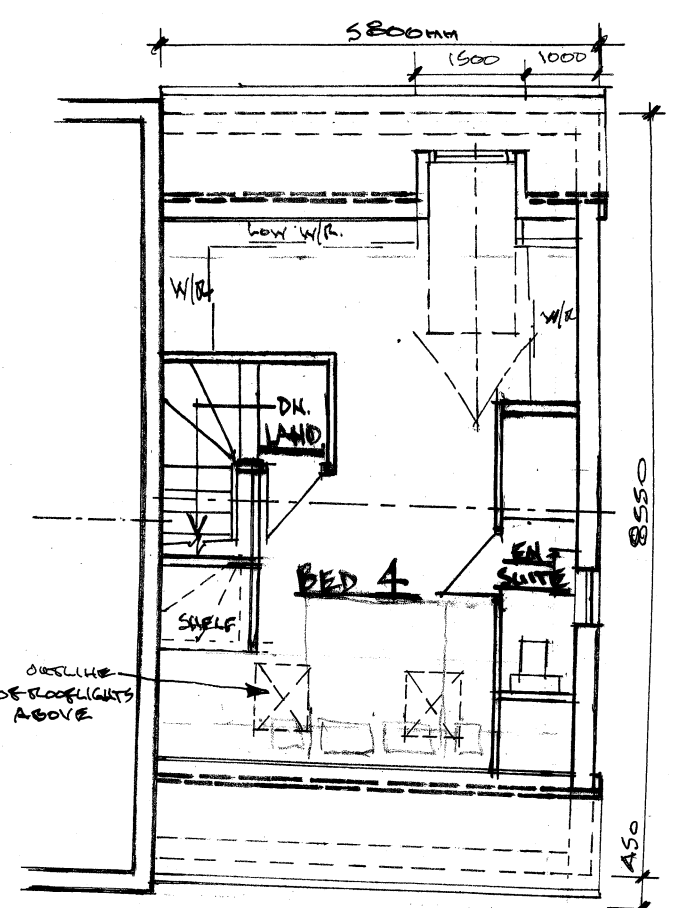

SECOND FLOOR PLAN
(INT. AREA = 32.0 m² (MIN. 1.5m HIGH))

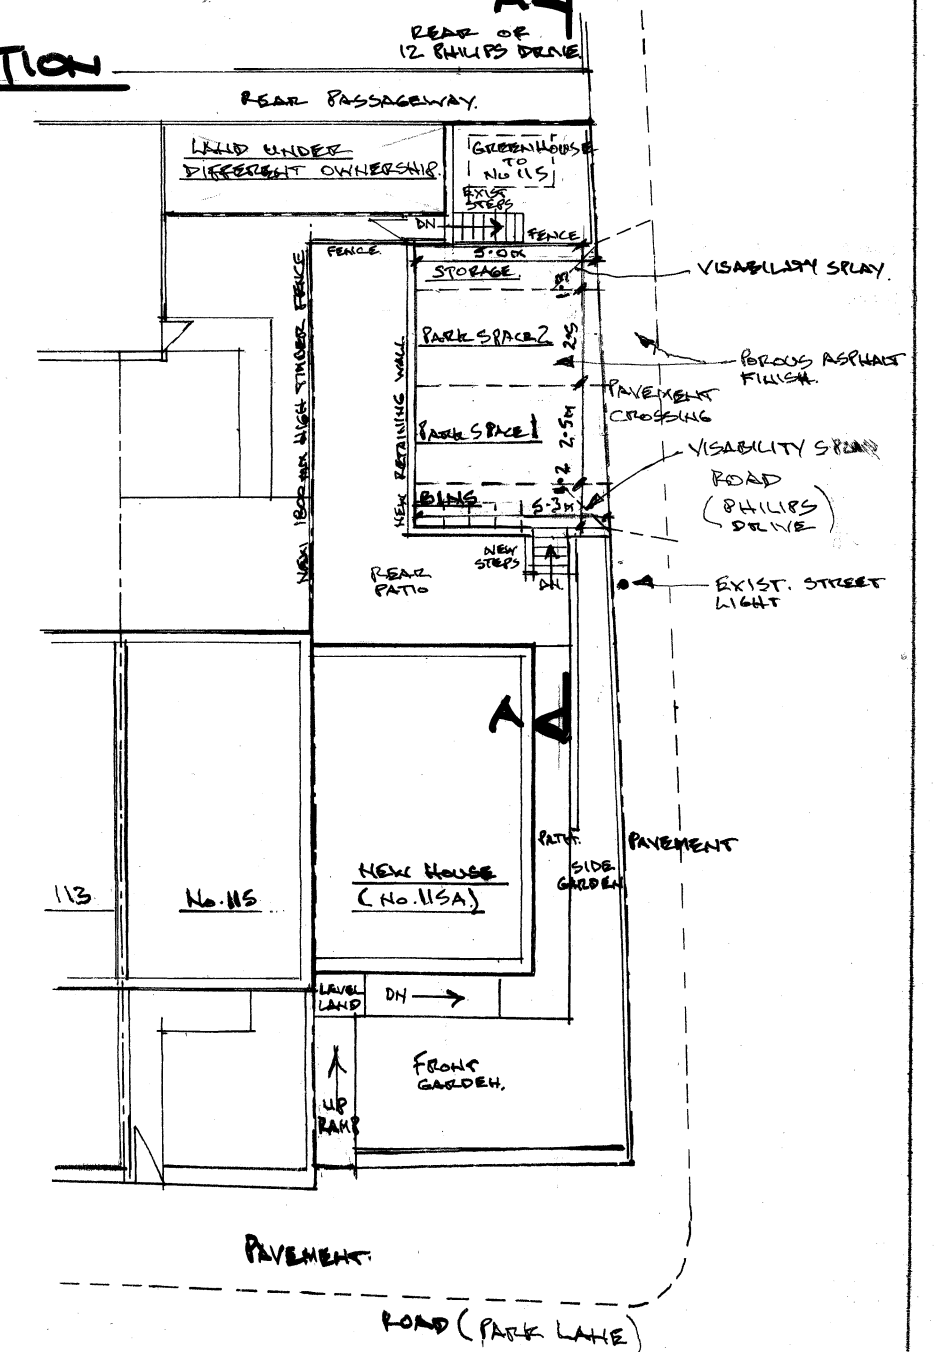

PROPOSED SITE PLAN. 1:200 (FULL)

REV. A - PARKING AREA AMENDED; STREET LIGHT SHOWN; INTERNAL 16.6-22
AREAS SHOWN; NOTE RE SECTIONS THROUGH SITE AT REAR. N.B.

Architectural & Building Services			
NEIL BUTTERWORTH			
Tel: 07785 275483			
89 Higher Ainsworth Road, Radcliffe, Manchester, M26 4JJ.			
Job Title PROPOSED NEW END TERRACED HOUSE (3 STOREY), IN SIDE GARDEN OF 115 PARK LANE, WHITEFIELD,			
Drawing Title PROPOSED PLANS, ELEVATIONS & SITE PLAN			
Scale	Date	Drawn by	Drawing No.
1:100	MAR. 22	N.B.	2 A