



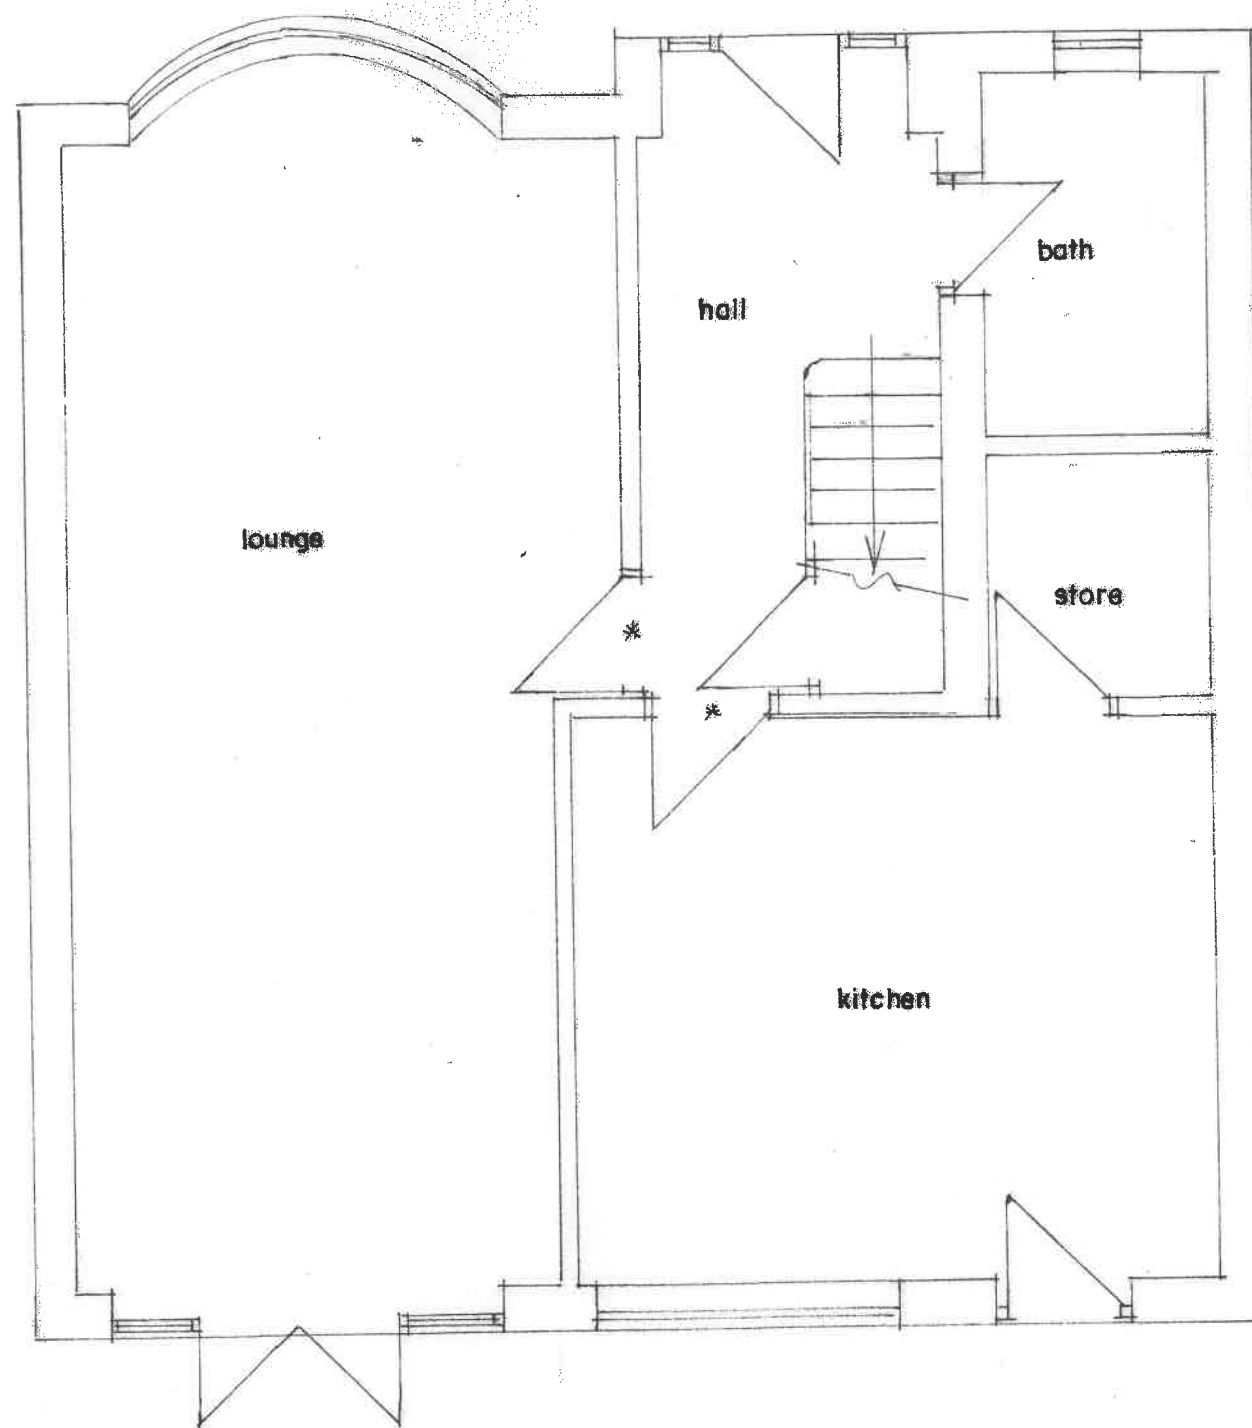

GROUND FLOOR PLAN
(PROPOSED)

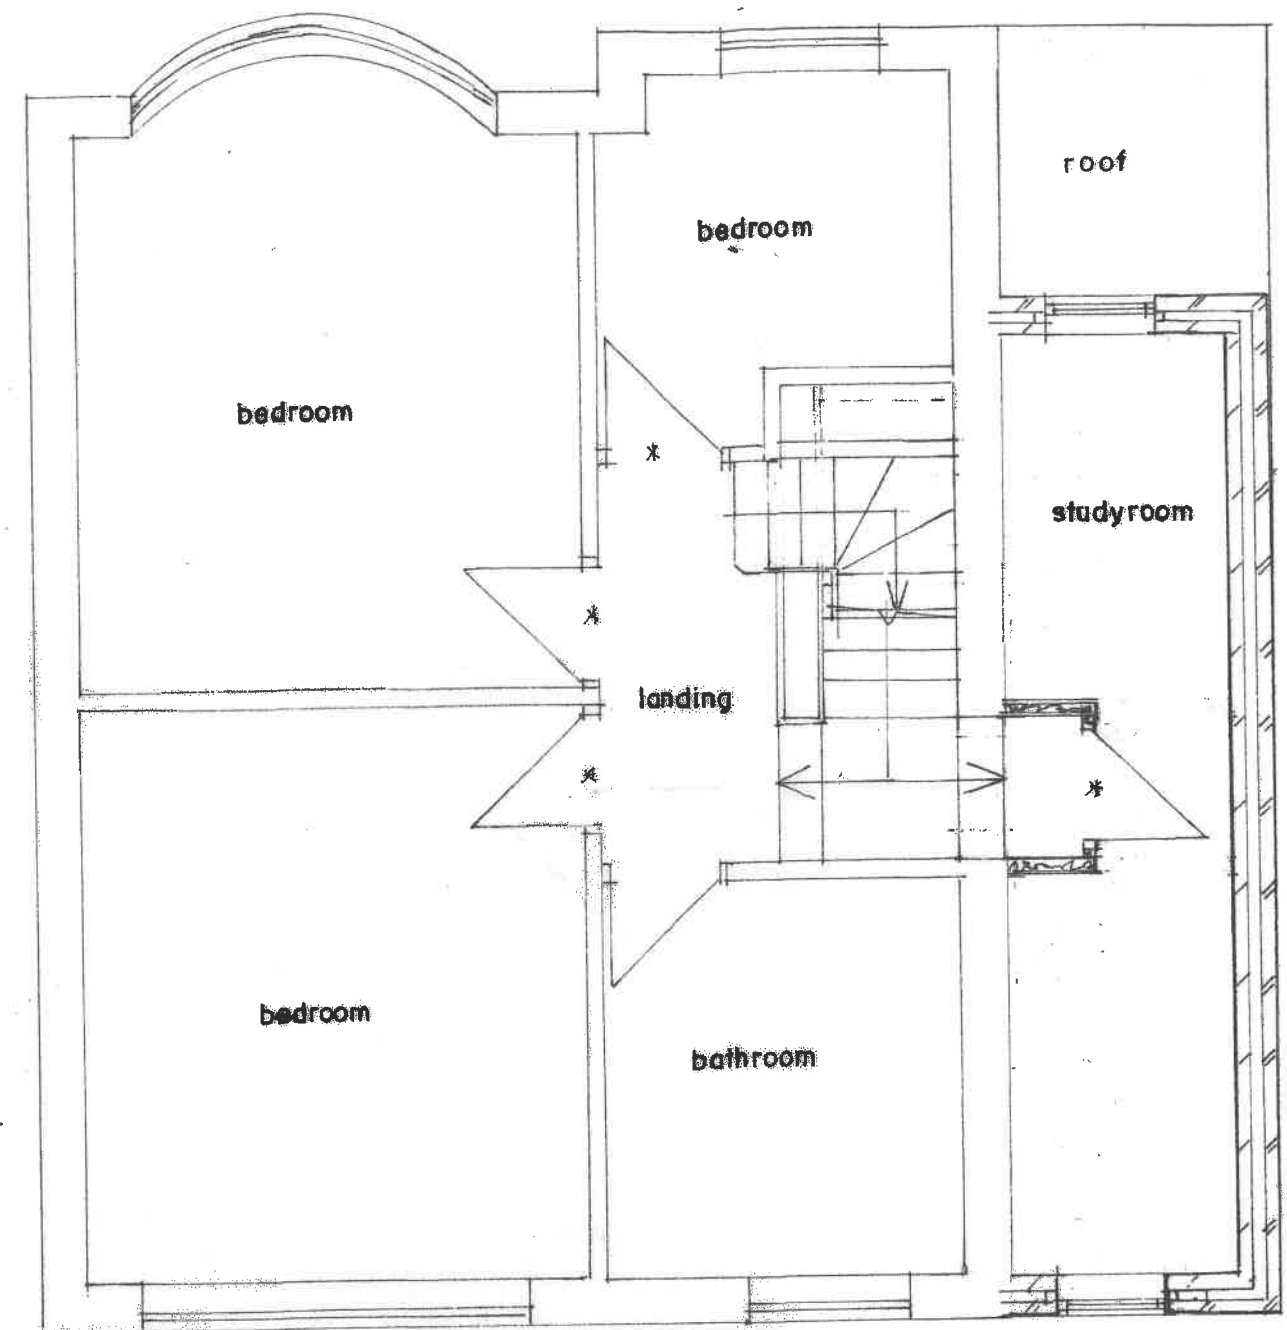

FIRST FLOOR PLAN
(PROPOSED)

BUILDING DESIGN SERVICES
M. FAROOQ
6 Stock Close, Shawclough, Rochdale OL12 6BB
Tel: 01706 712231 Mob: 07967605763

**PROPOSED FIRST FLOOR SIDE AND REAR
DORMER EXTENSION AT
589 MANCHESTER ROAD BURY BL9 9ST**

For: Mr M AZAM ASLAM

Plan Scale 1:50

1852/2