



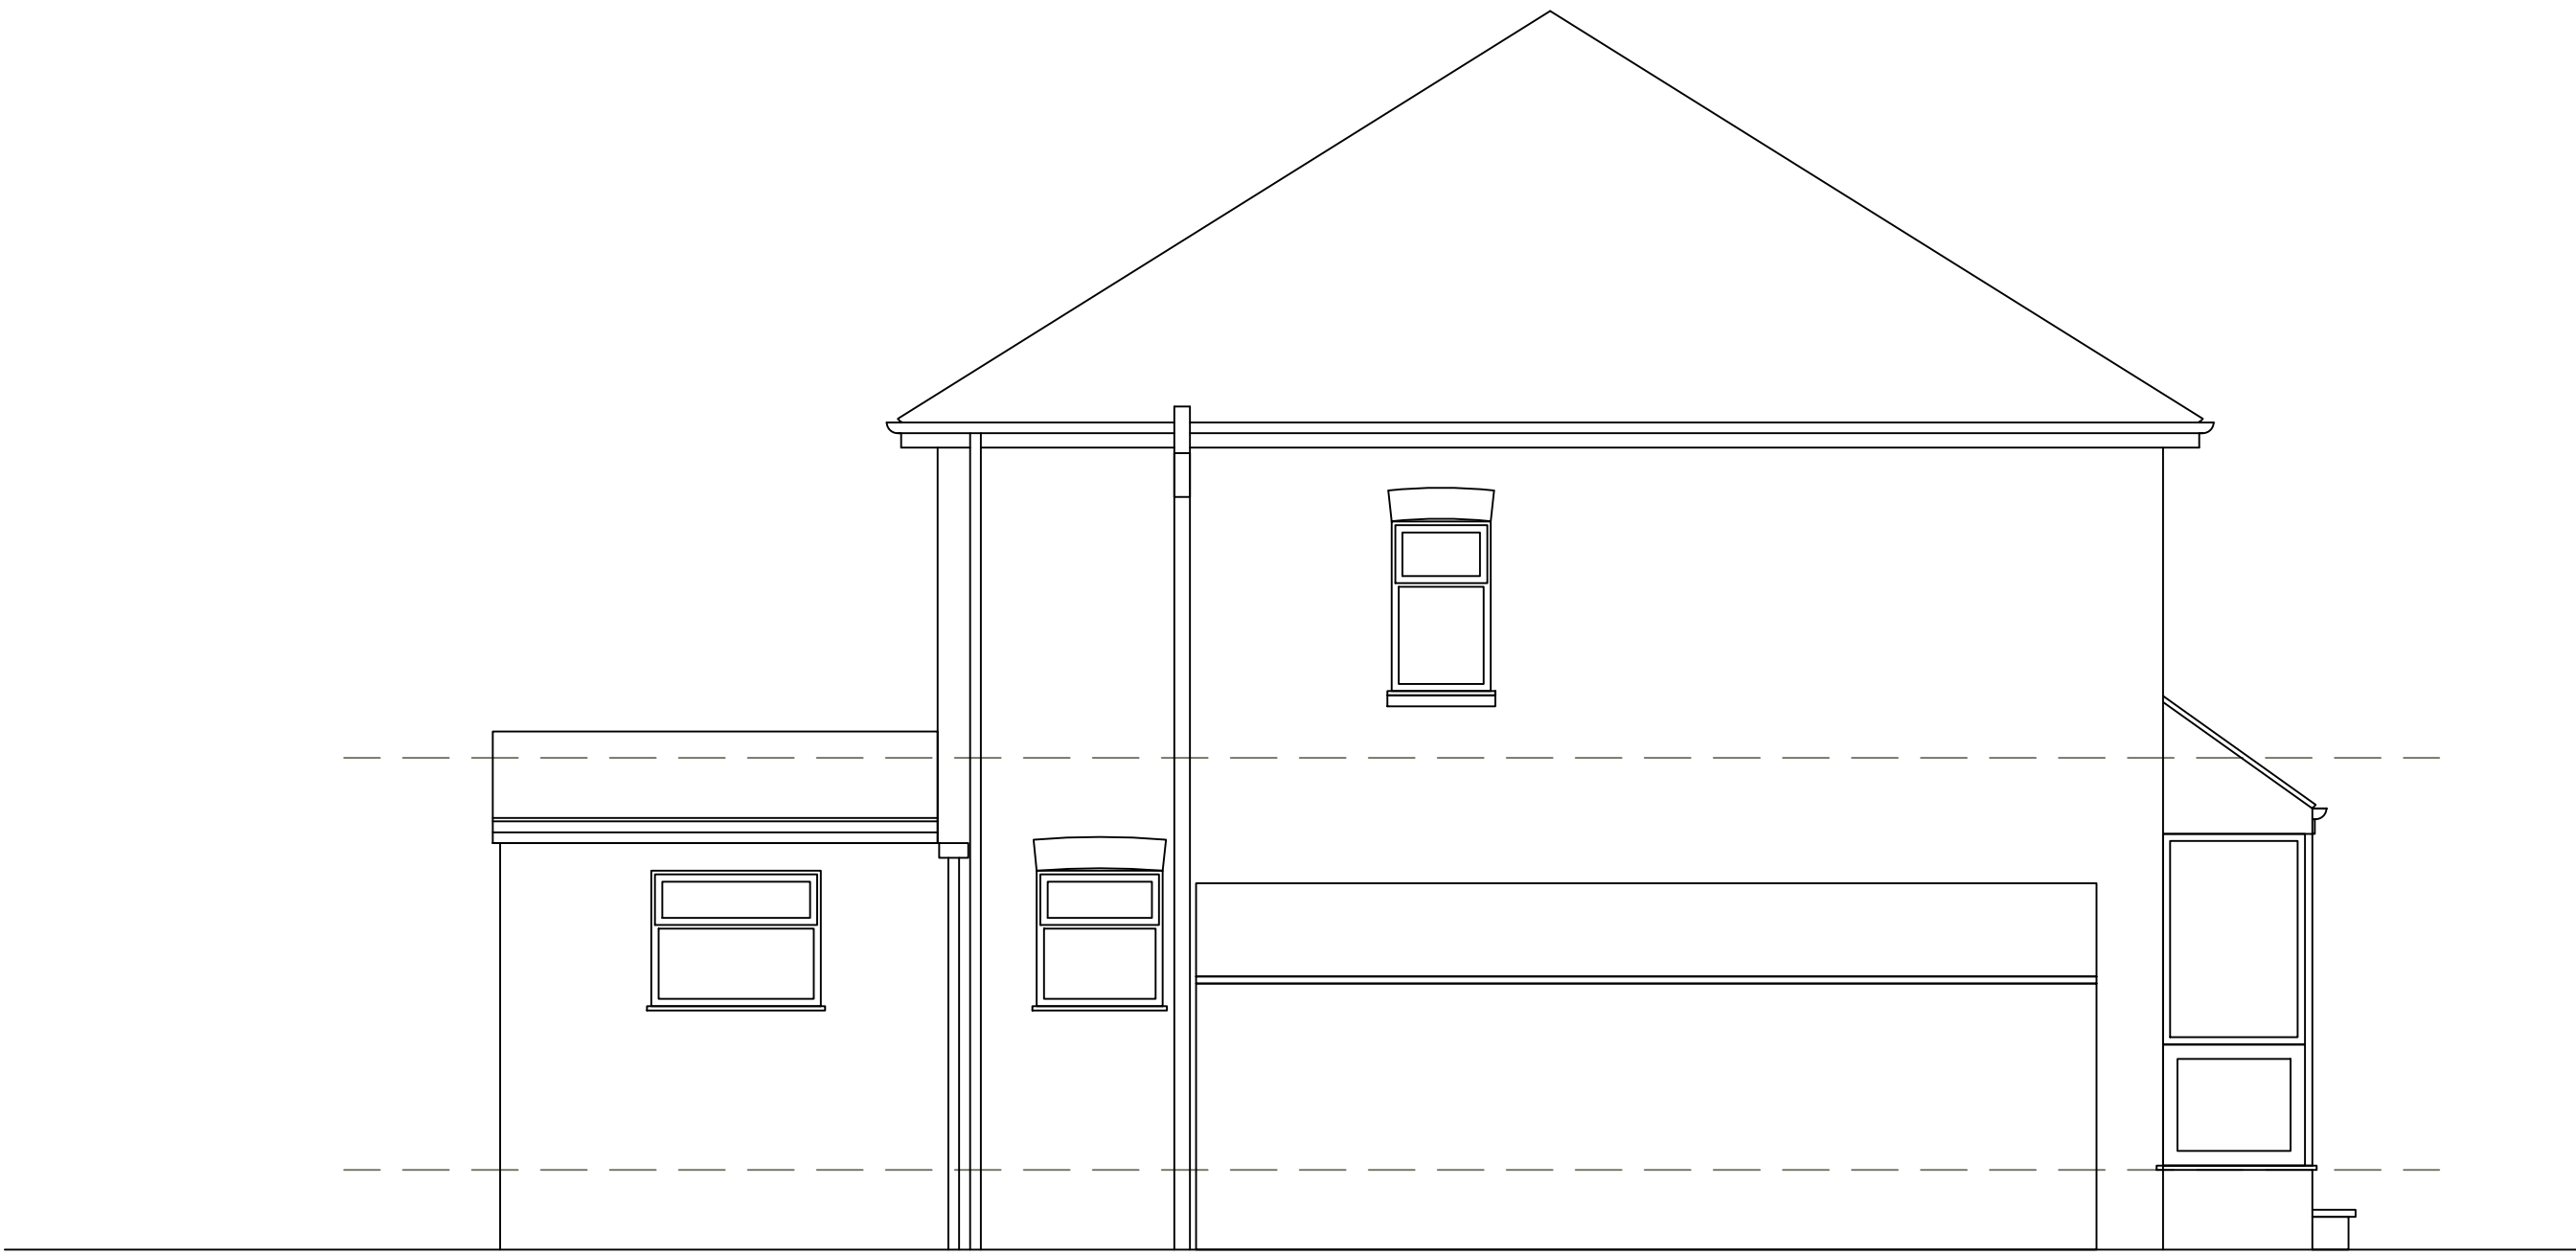


Existing Front Elevation
Scale 1:50



Proposed Side Elevation
Scale 1:50

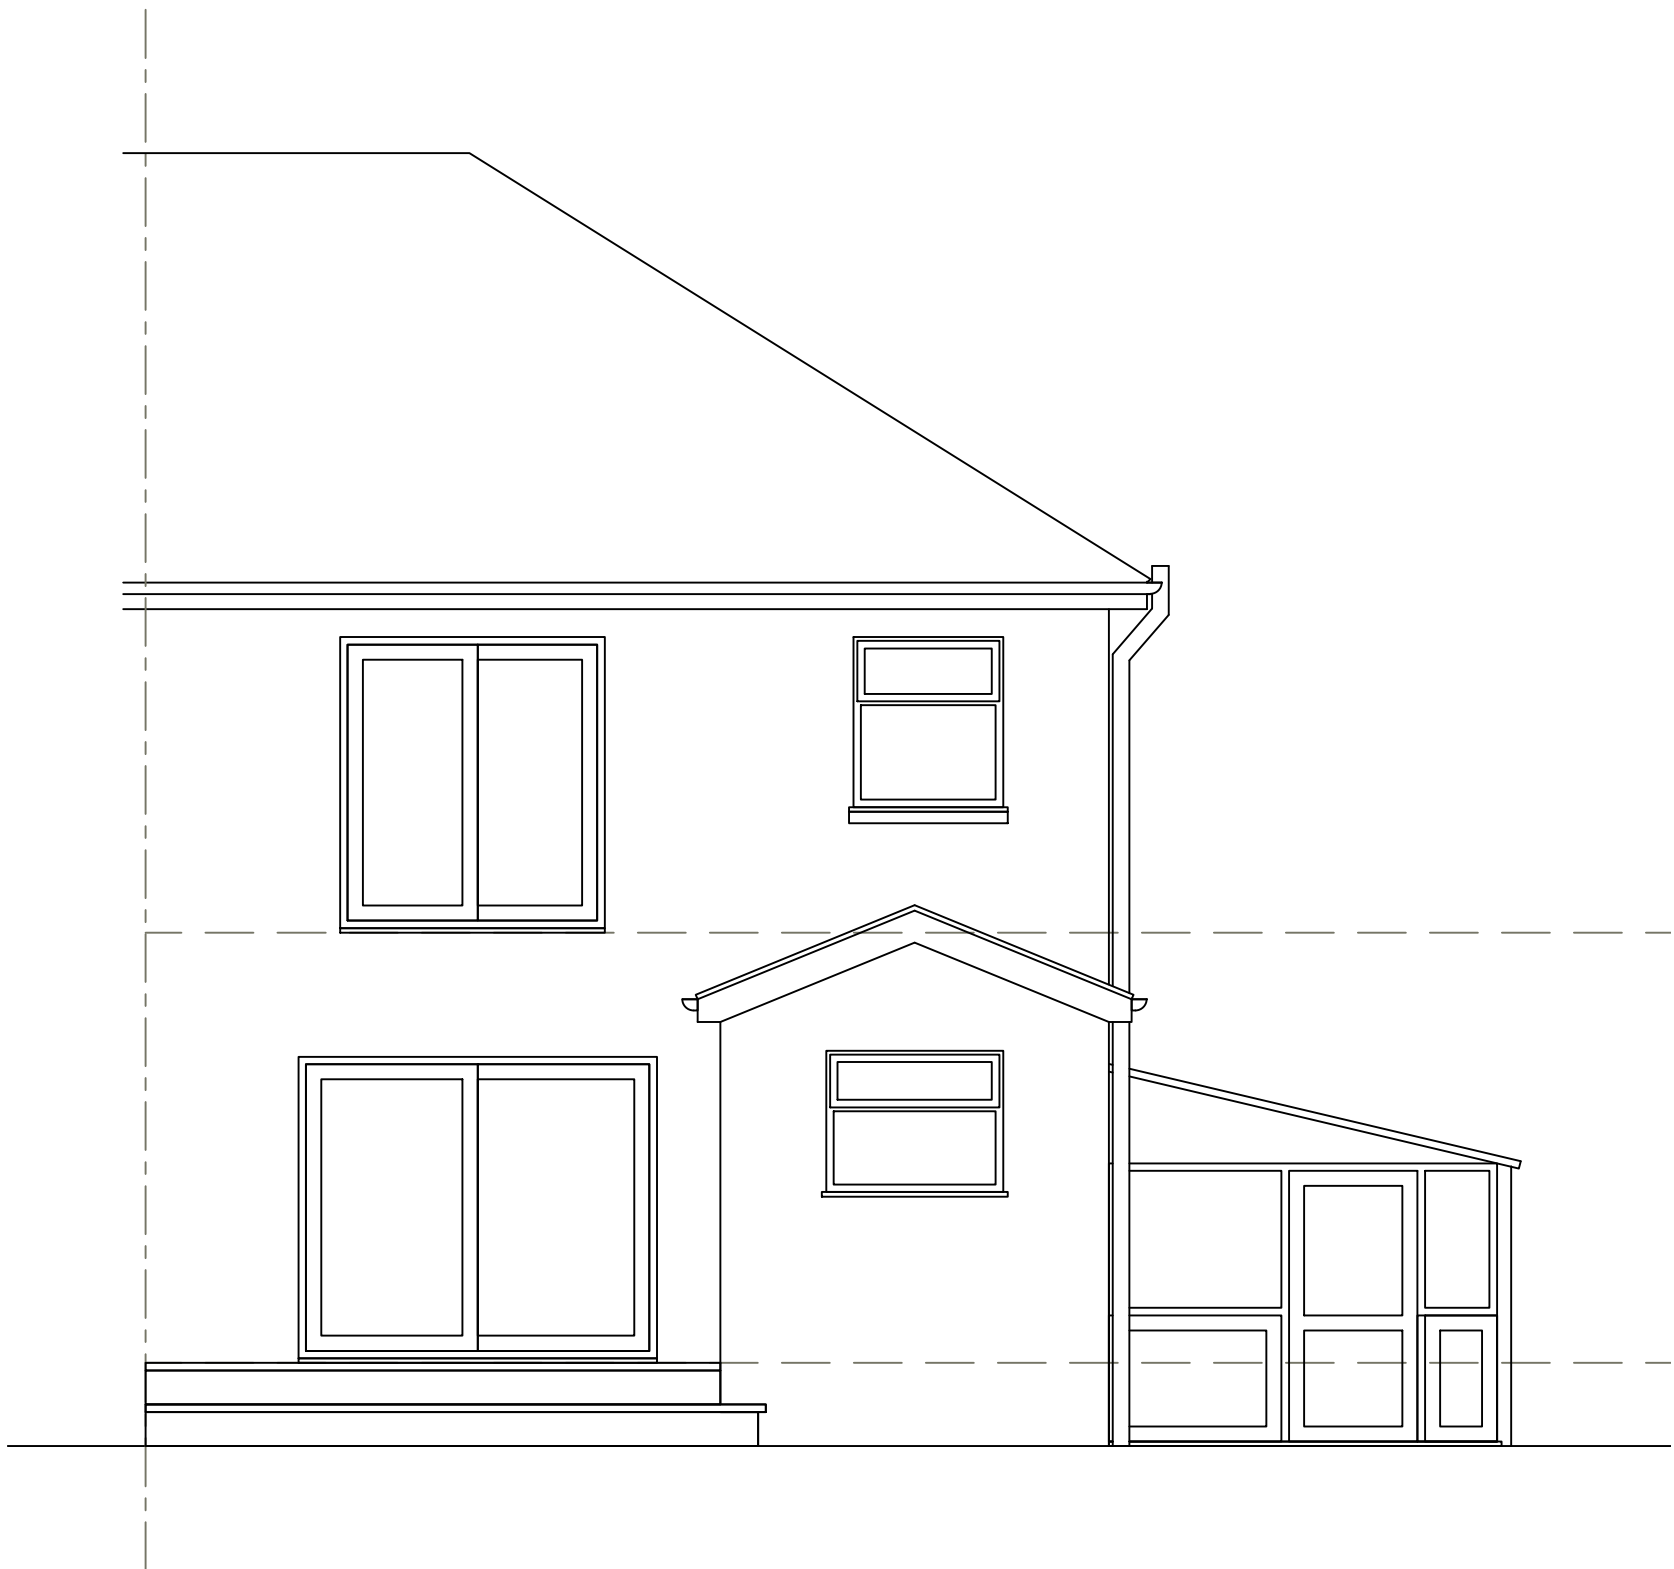

Existing Rear Elevation
Scale 1:50

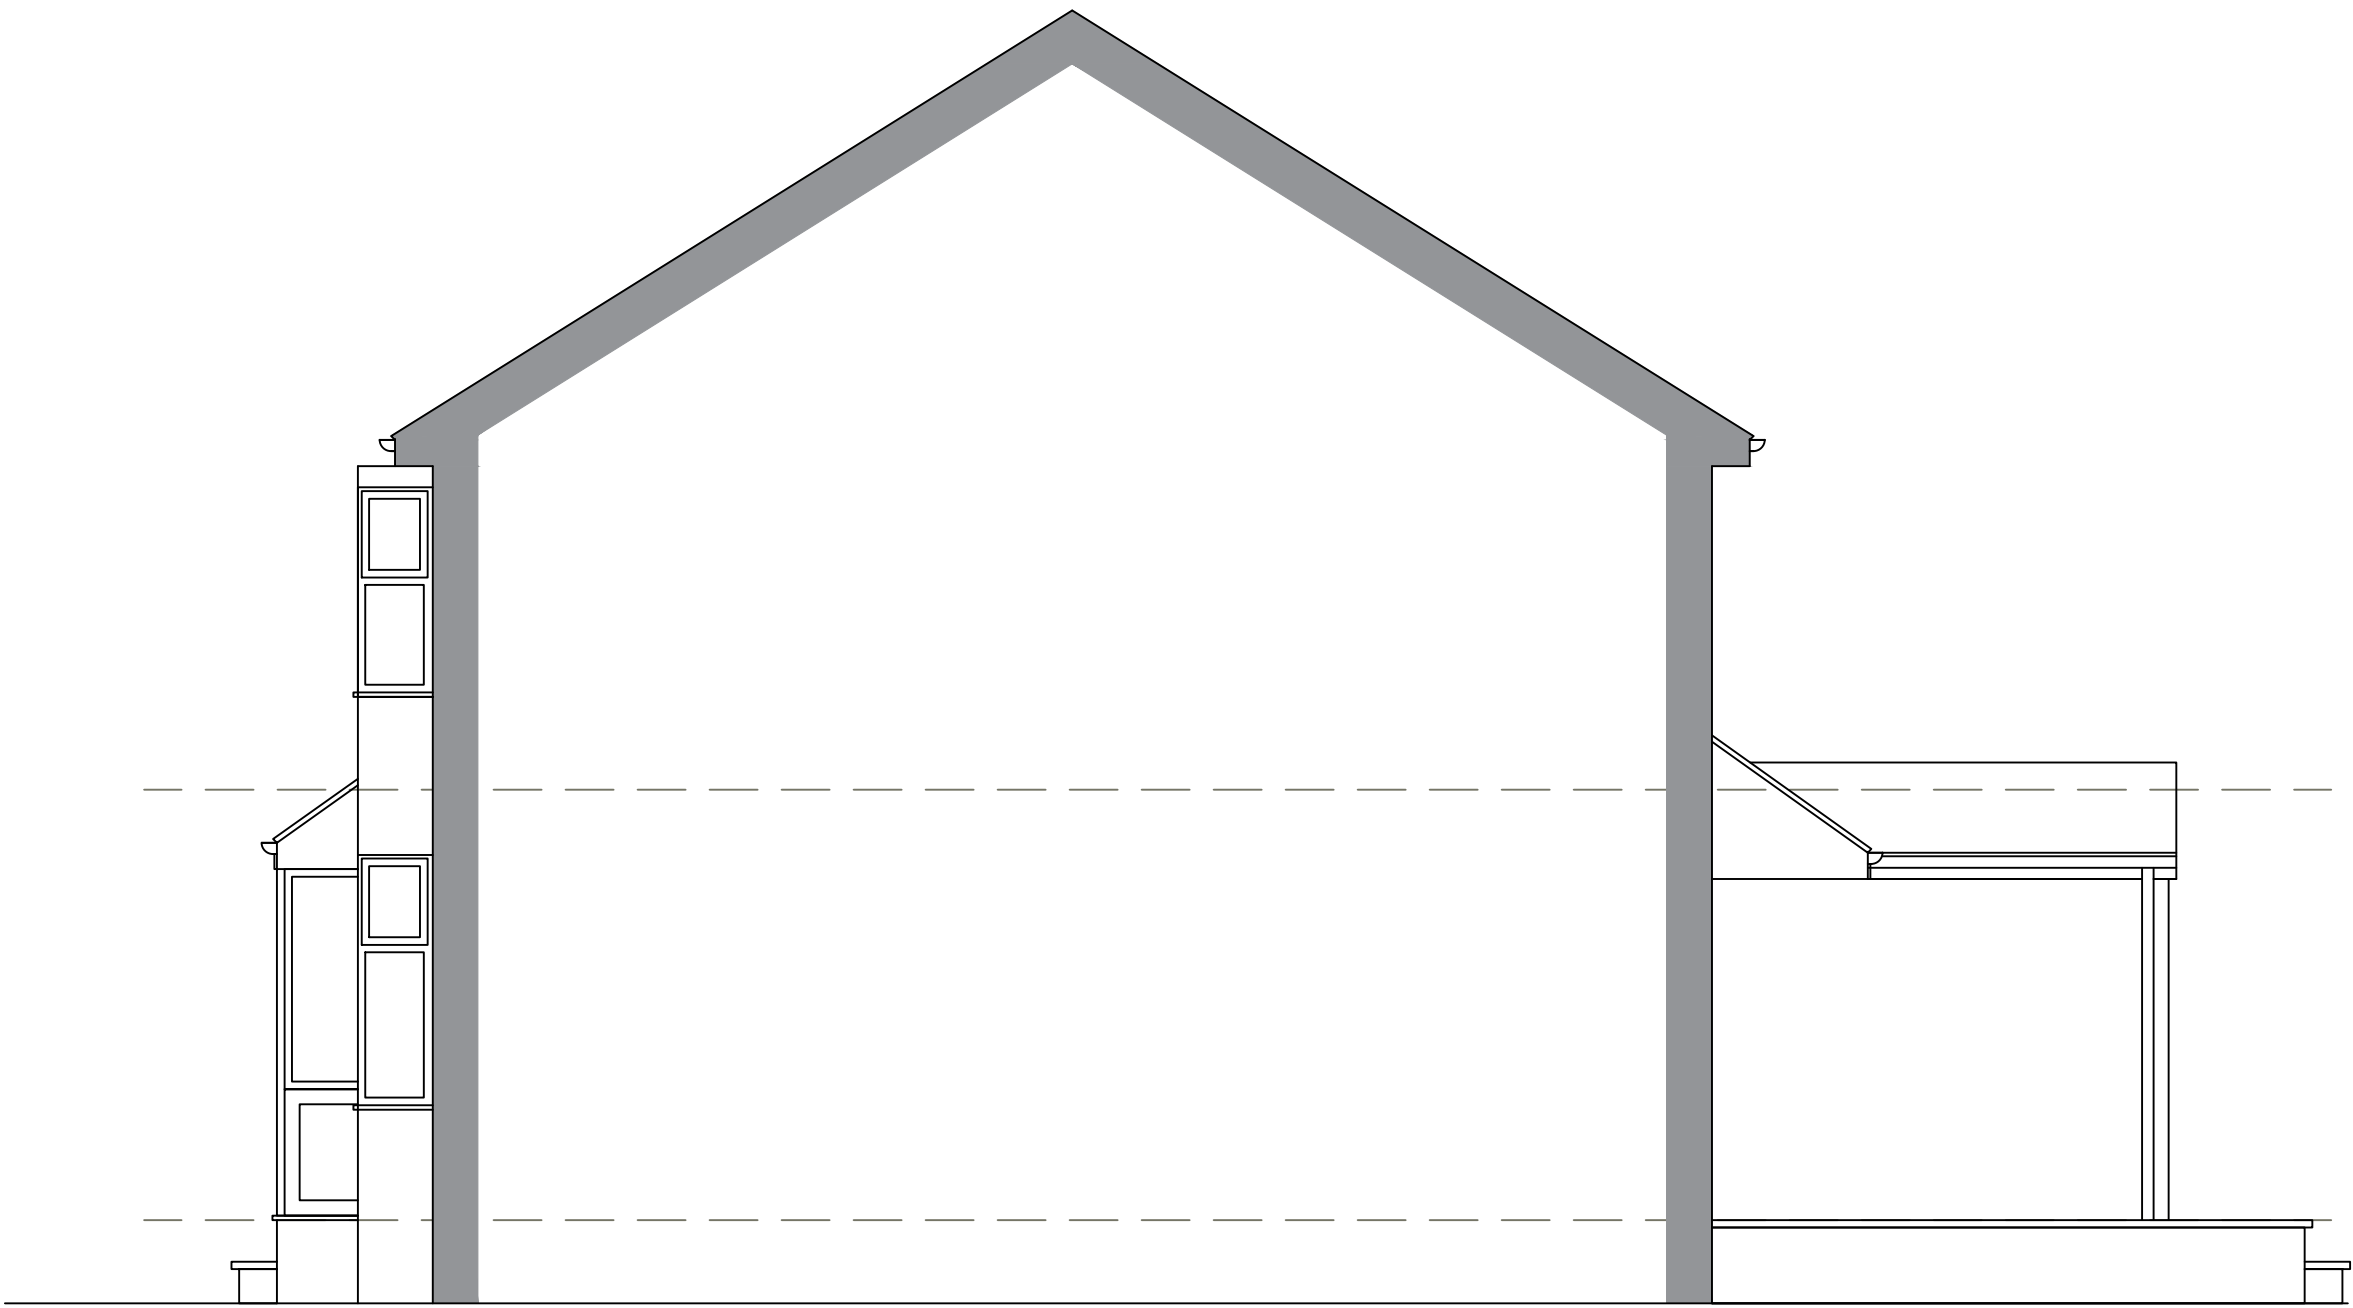

Existing Side Elevation
Scale 1:50

ALL STEEL WORK SIZES AND DESIGN TO BE
CONFIRM BY ENGINEER BEFORE
COMMENCEMENT OF WORK

rev: date: comment(s): name: check:

status: **PLANNING**

client: **Mr and Mrs Francos-Downs,
38 Heys Road, Prestwich, M25 1JY**

job: **Proposed Rear and Side Extension**

title: **Existing Elevations**

drawn: **SN** date: scale @a1: **1:50**

job no: **388** drg no: **P-02** Rev -