




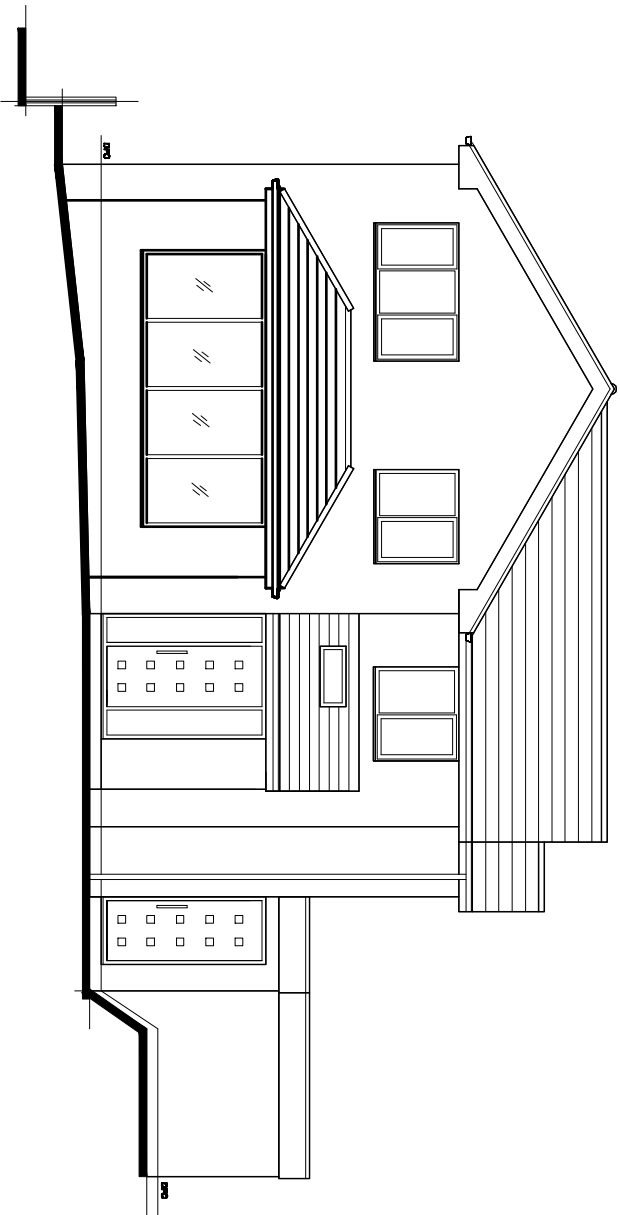


PROPOSED FRONT ELEVATION.

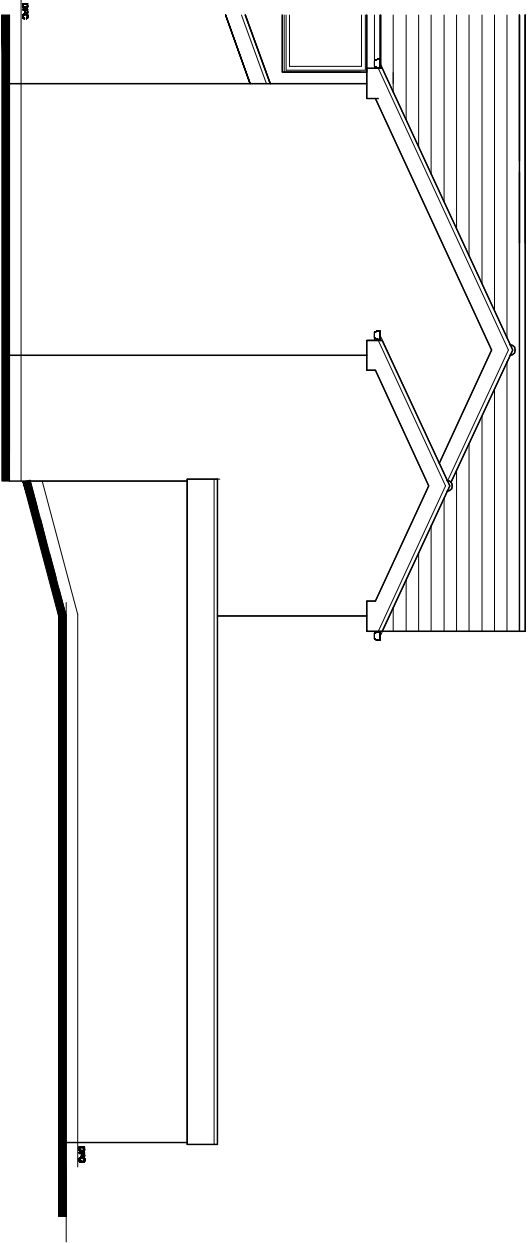

PROPOSED SIDE ELEVATION
(View from 31 Greenheys Crescent).

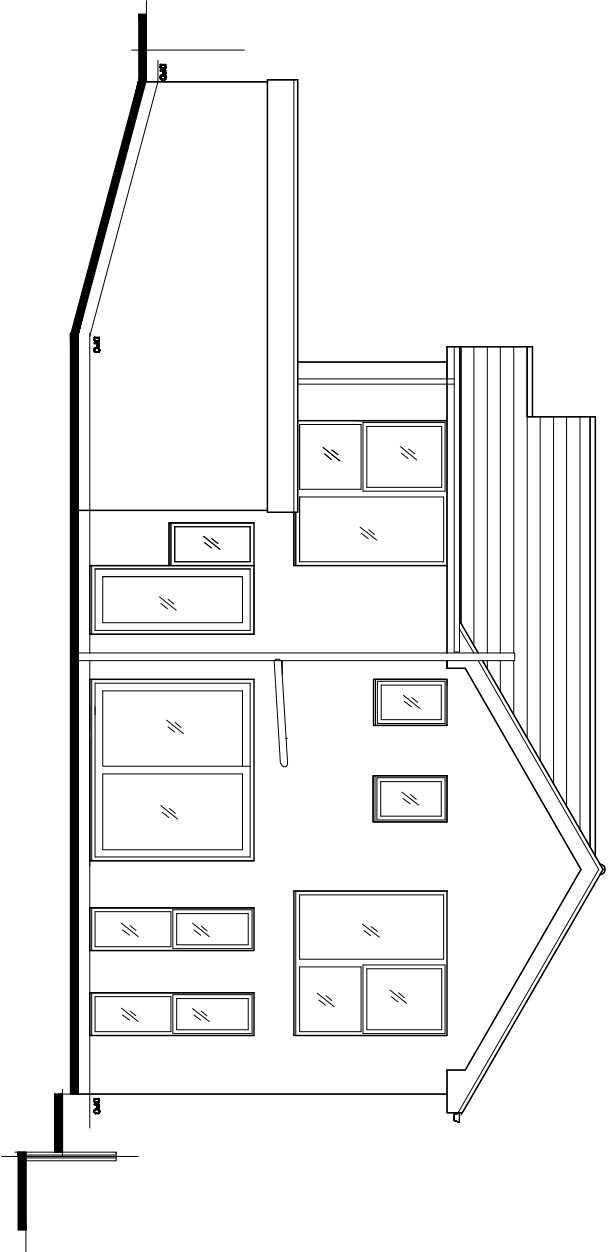

PROPOSED REAR ELEVATION.

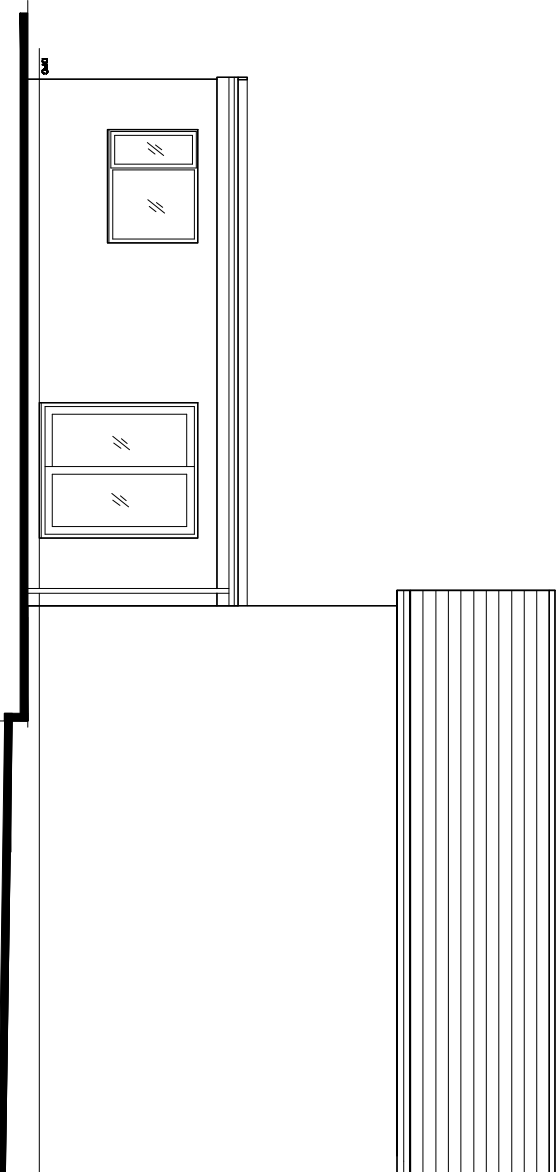

PROPOSED SIDE ELEVATION
(View from 35 Greenheys Crescent).

Revision	Title :	Project :	MTC Designs
	PROPOSED SINGLE STOREY REAR/SIDE EXTENSION WITH INTERNAL ALTERATIONS..	33, GREENHEY'S CRESCENT, GREENMOUNT, BURY. BL9 4QD	31 Exford Drive Bolton BL2 6TB T. 01204 418714 . M. 07708226514 Email: michael@mtcdesigns.co.uk
			Scale 1:100 @ A3 Date: March 2023.
			Drawing No: P03