

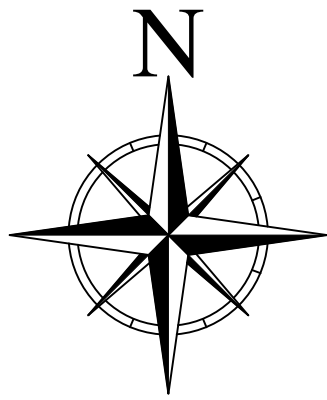


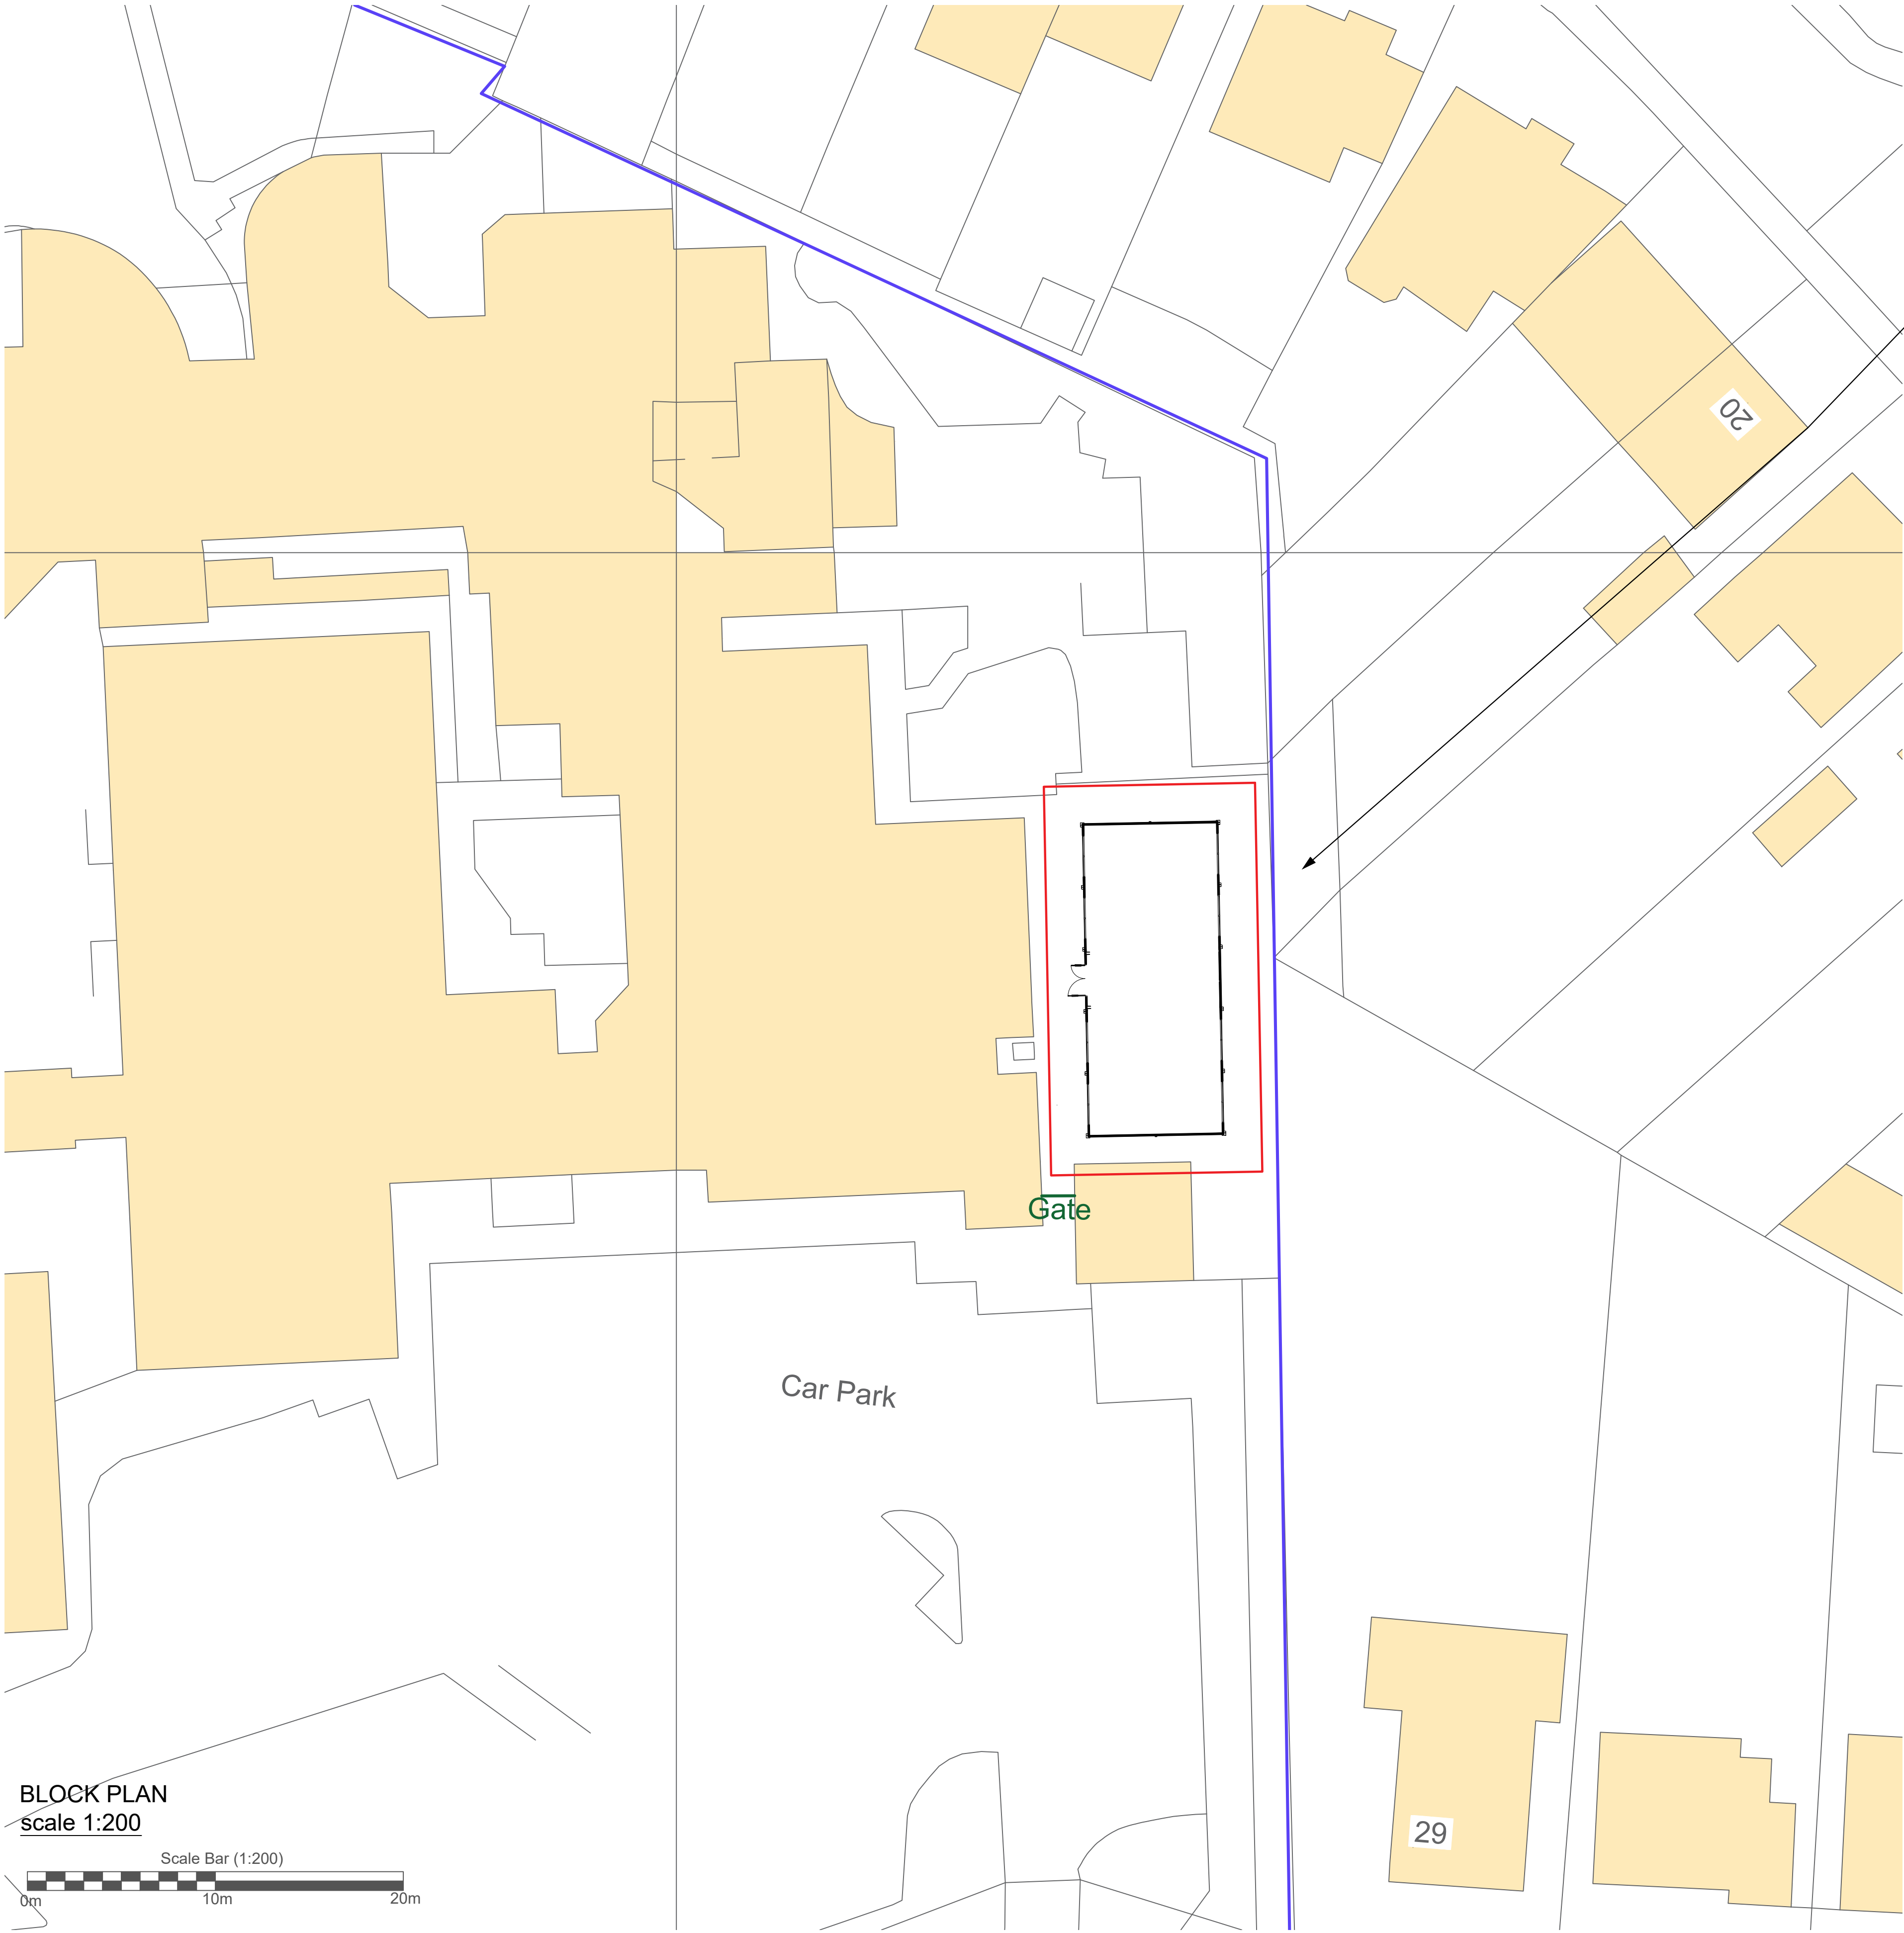

Proposed location of
single storey
Portakabin Building.

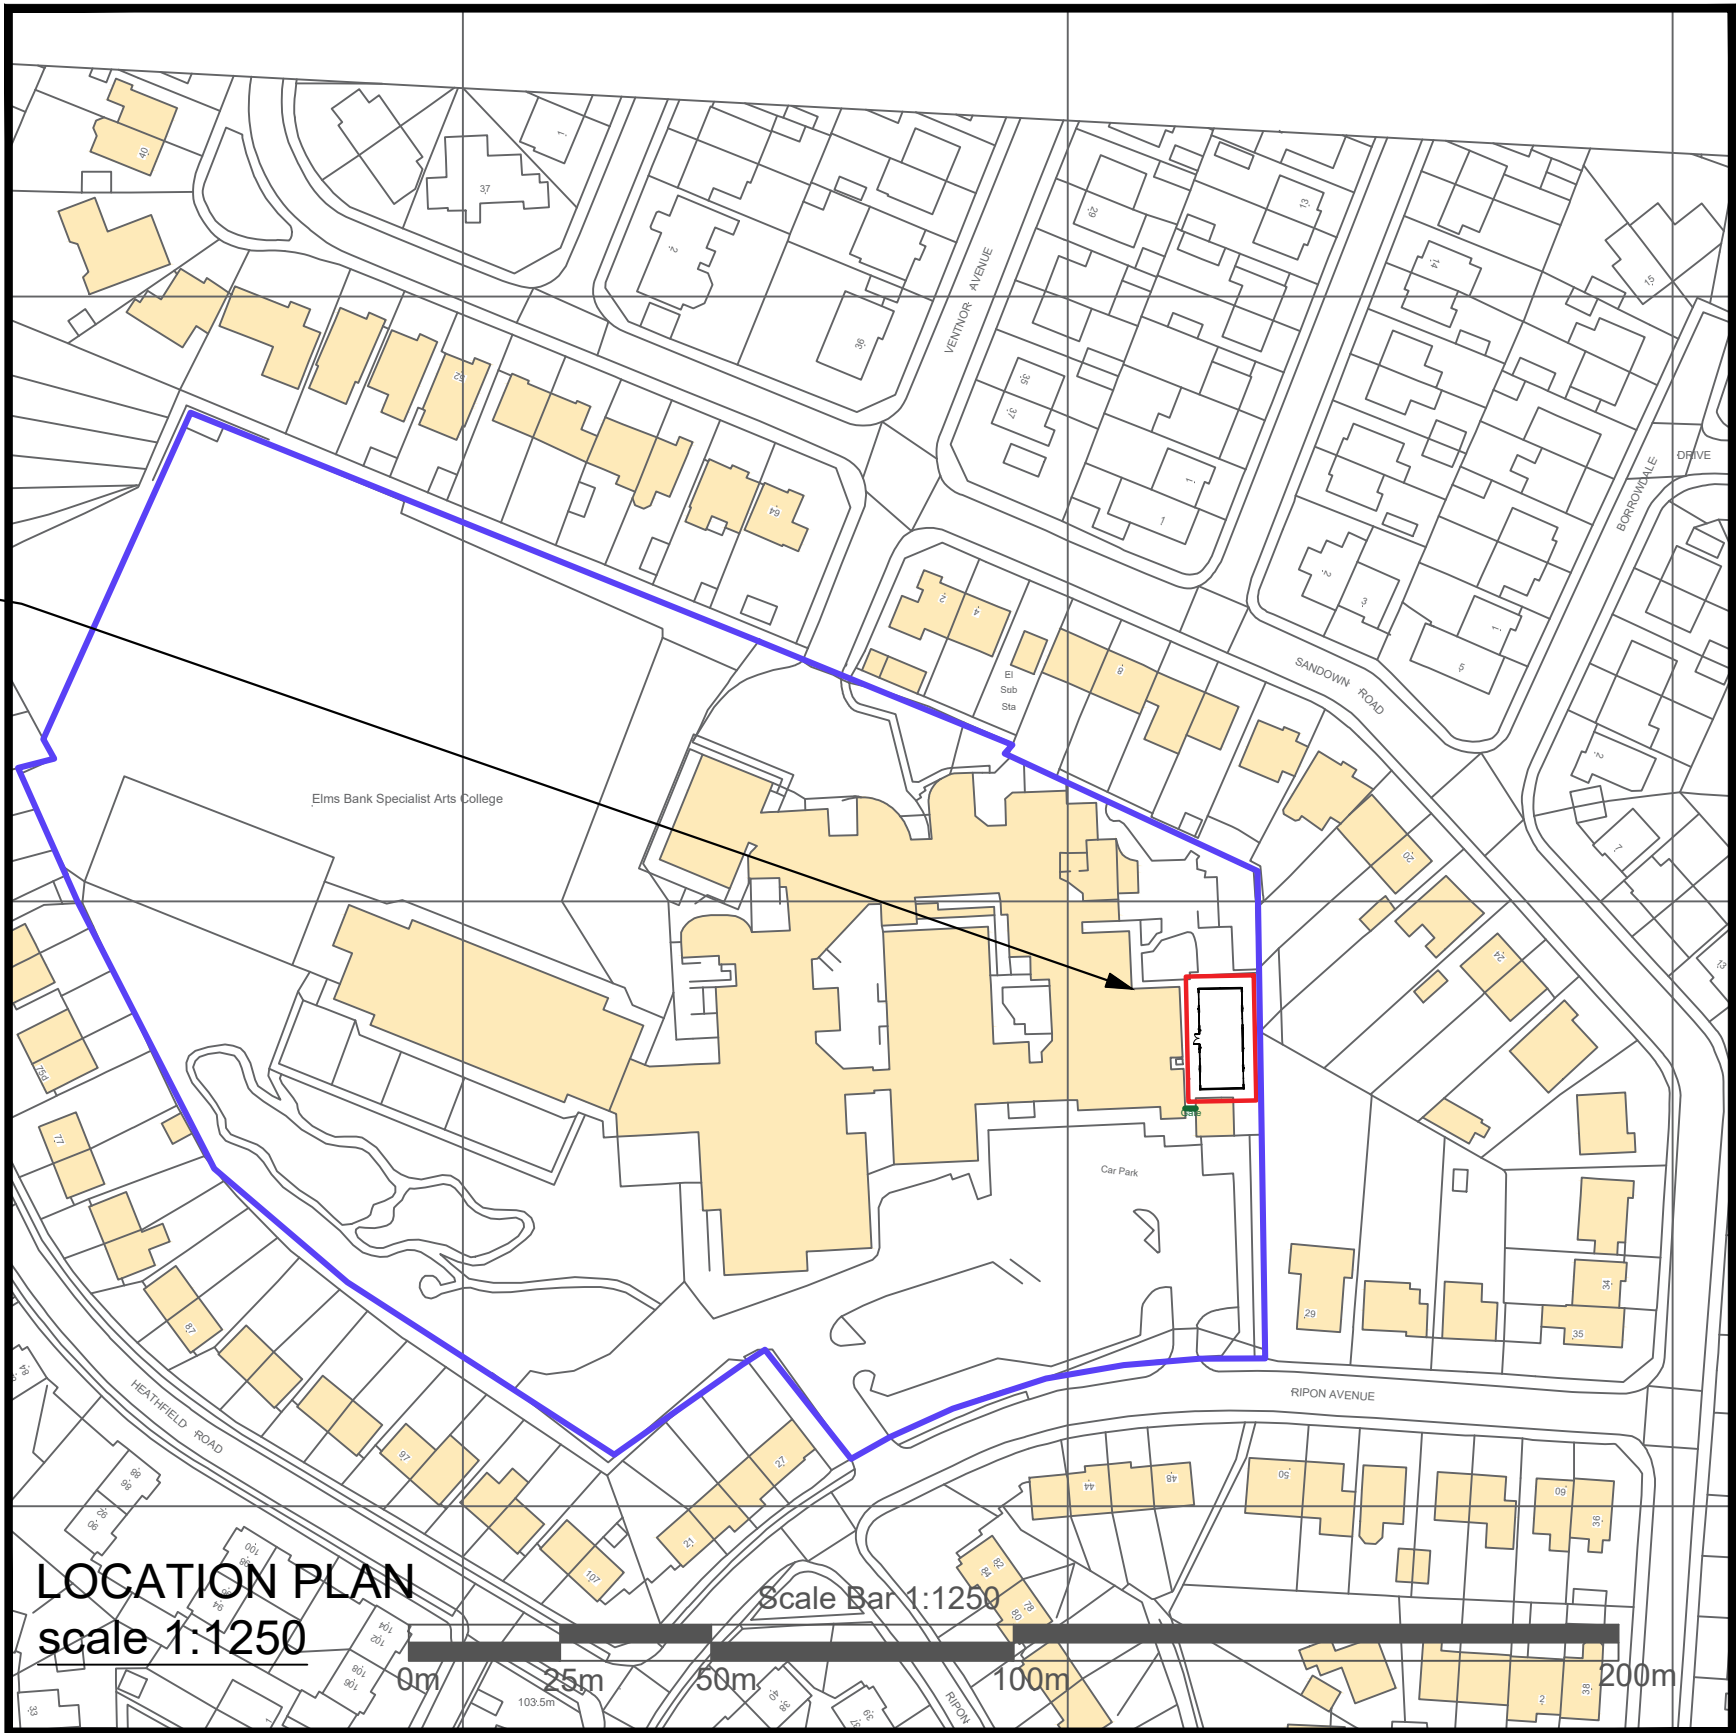

© Crown Copyright 2006
Reproduction in whole or in part is prohibited
without the prior permission of Ordnance Survey.

Portakabin

Title

Proposed Block Plan

Elms Bank Schoola

Ripon Ave,
Unsworth,
Manchester
M45 8PJ

Date: 11th April 2025

Scale : 1:200 & 1:1250 @ A1

Drawing Number

JE420066054A

Rev.	Date	Notes	

NOTES:
- Site plan is based on existing Ordnance Survey information
- Responsibility is not accepted for errors made by others in scaling from this drawing. Contractors must check all dimensions on site. Discrepancies must be reported to the drawing owner before proceeding.

- KEY:
- Application Boundary
 - Area owned by client but not in application
 - Existing fencing 1.8mH
 - Proposed foul drainage route
 - Proposed grey water drainage route
 - Proposed surface water drainage route
 - Proposed fencing

Portakabin Limited 2000
This drawing is the property of Portakabin Limited,
it must not be copied or reproduced or divulged
to anyone without written permission.