
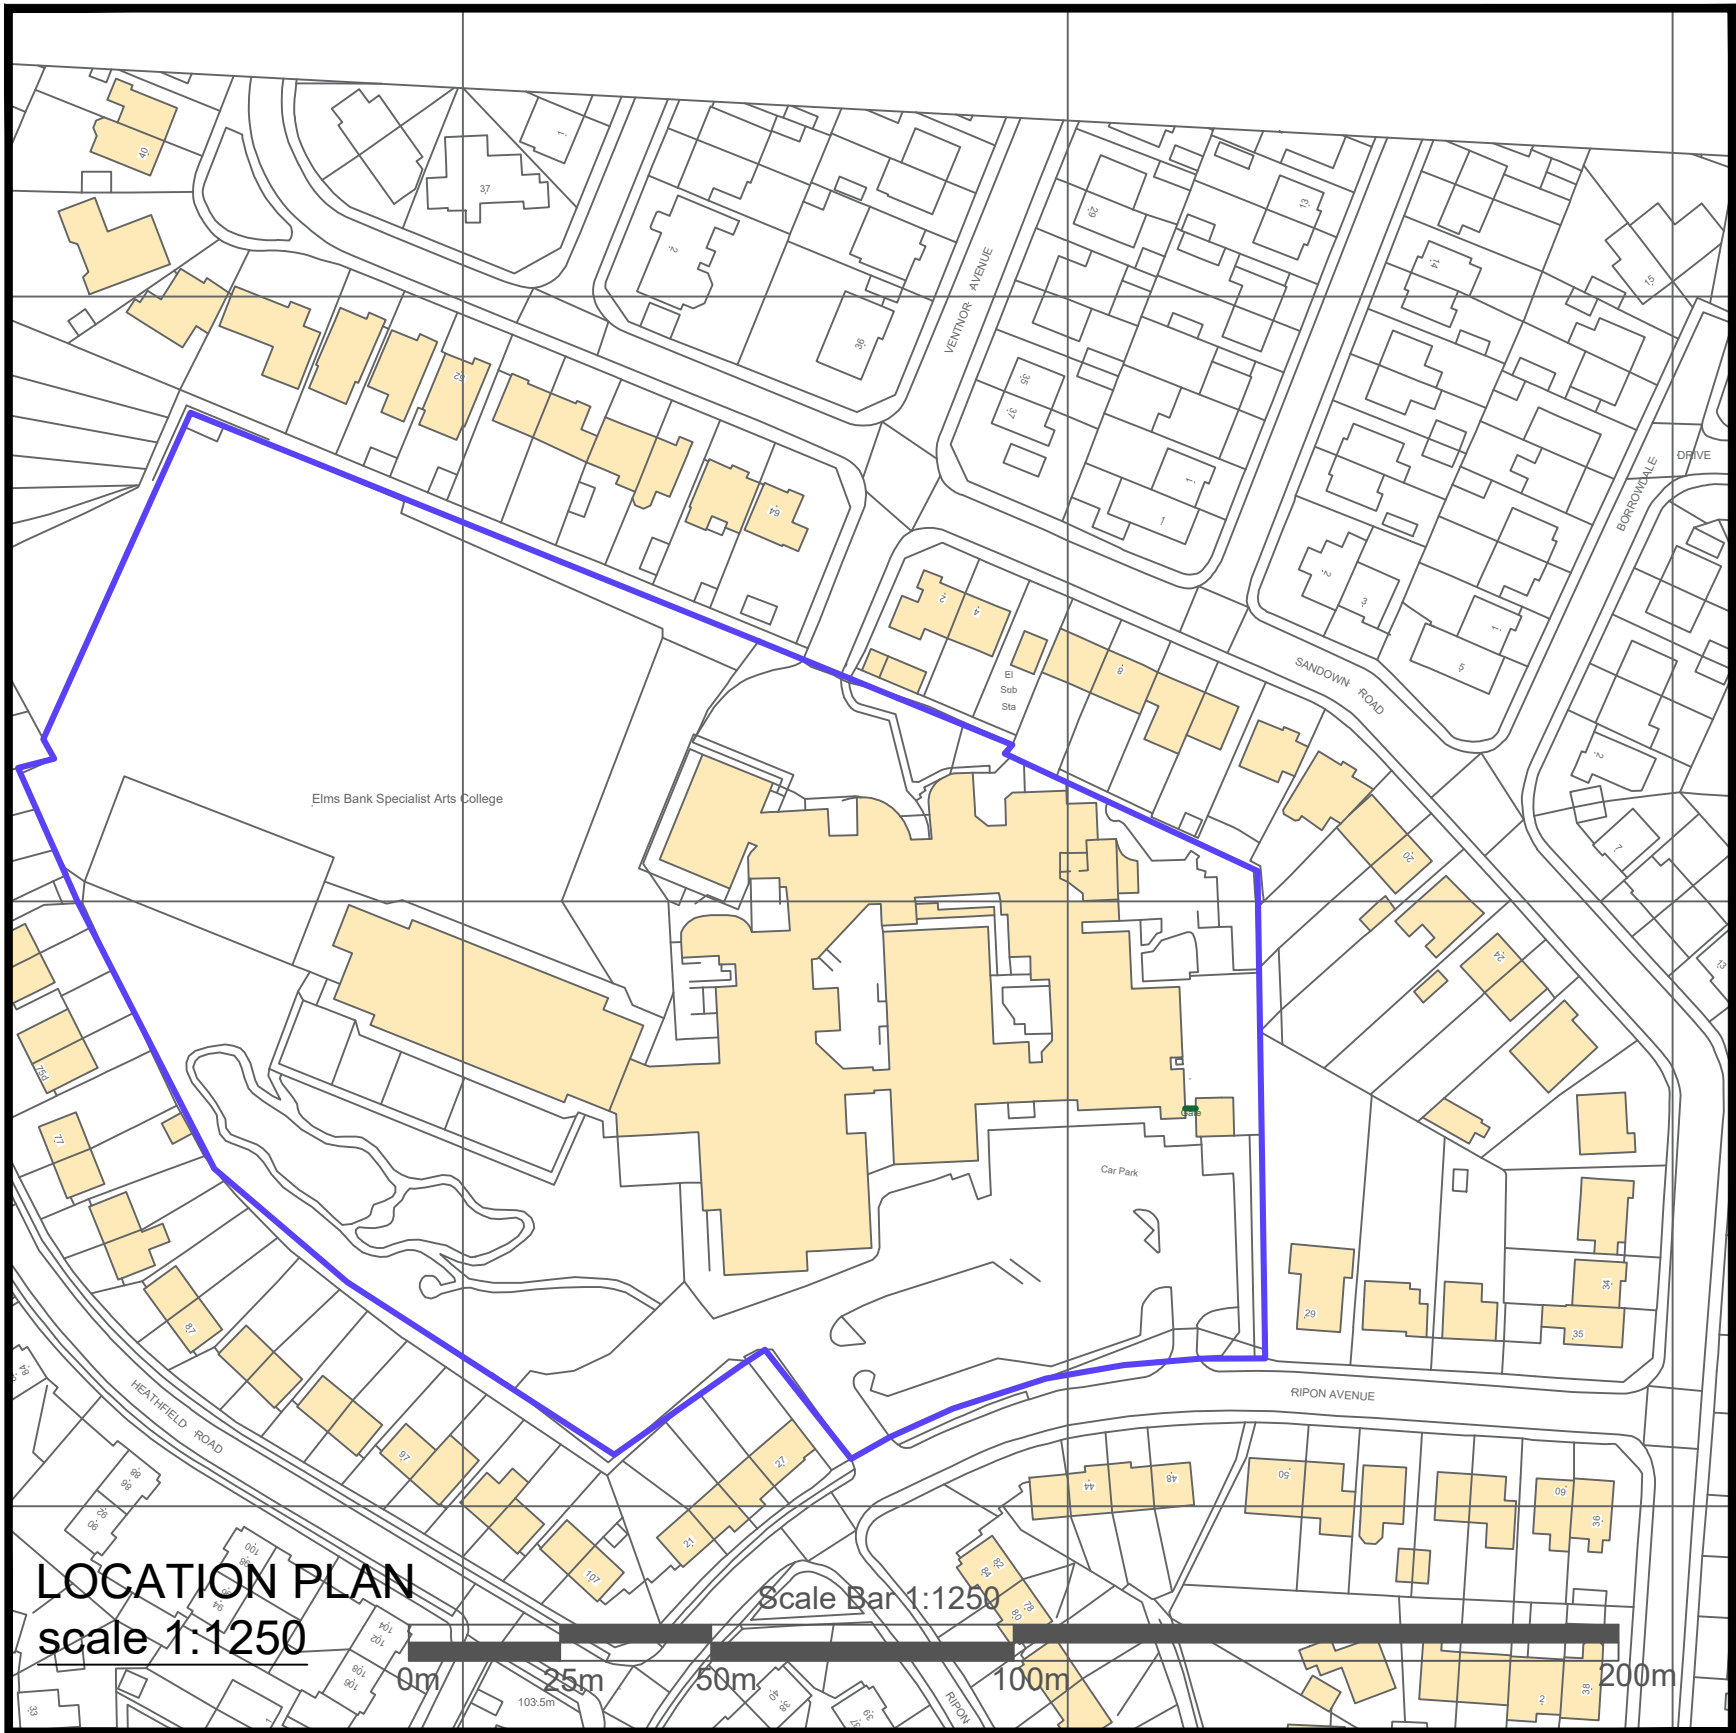
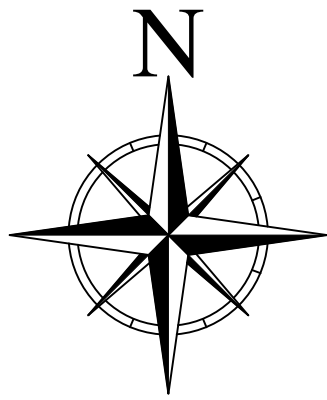


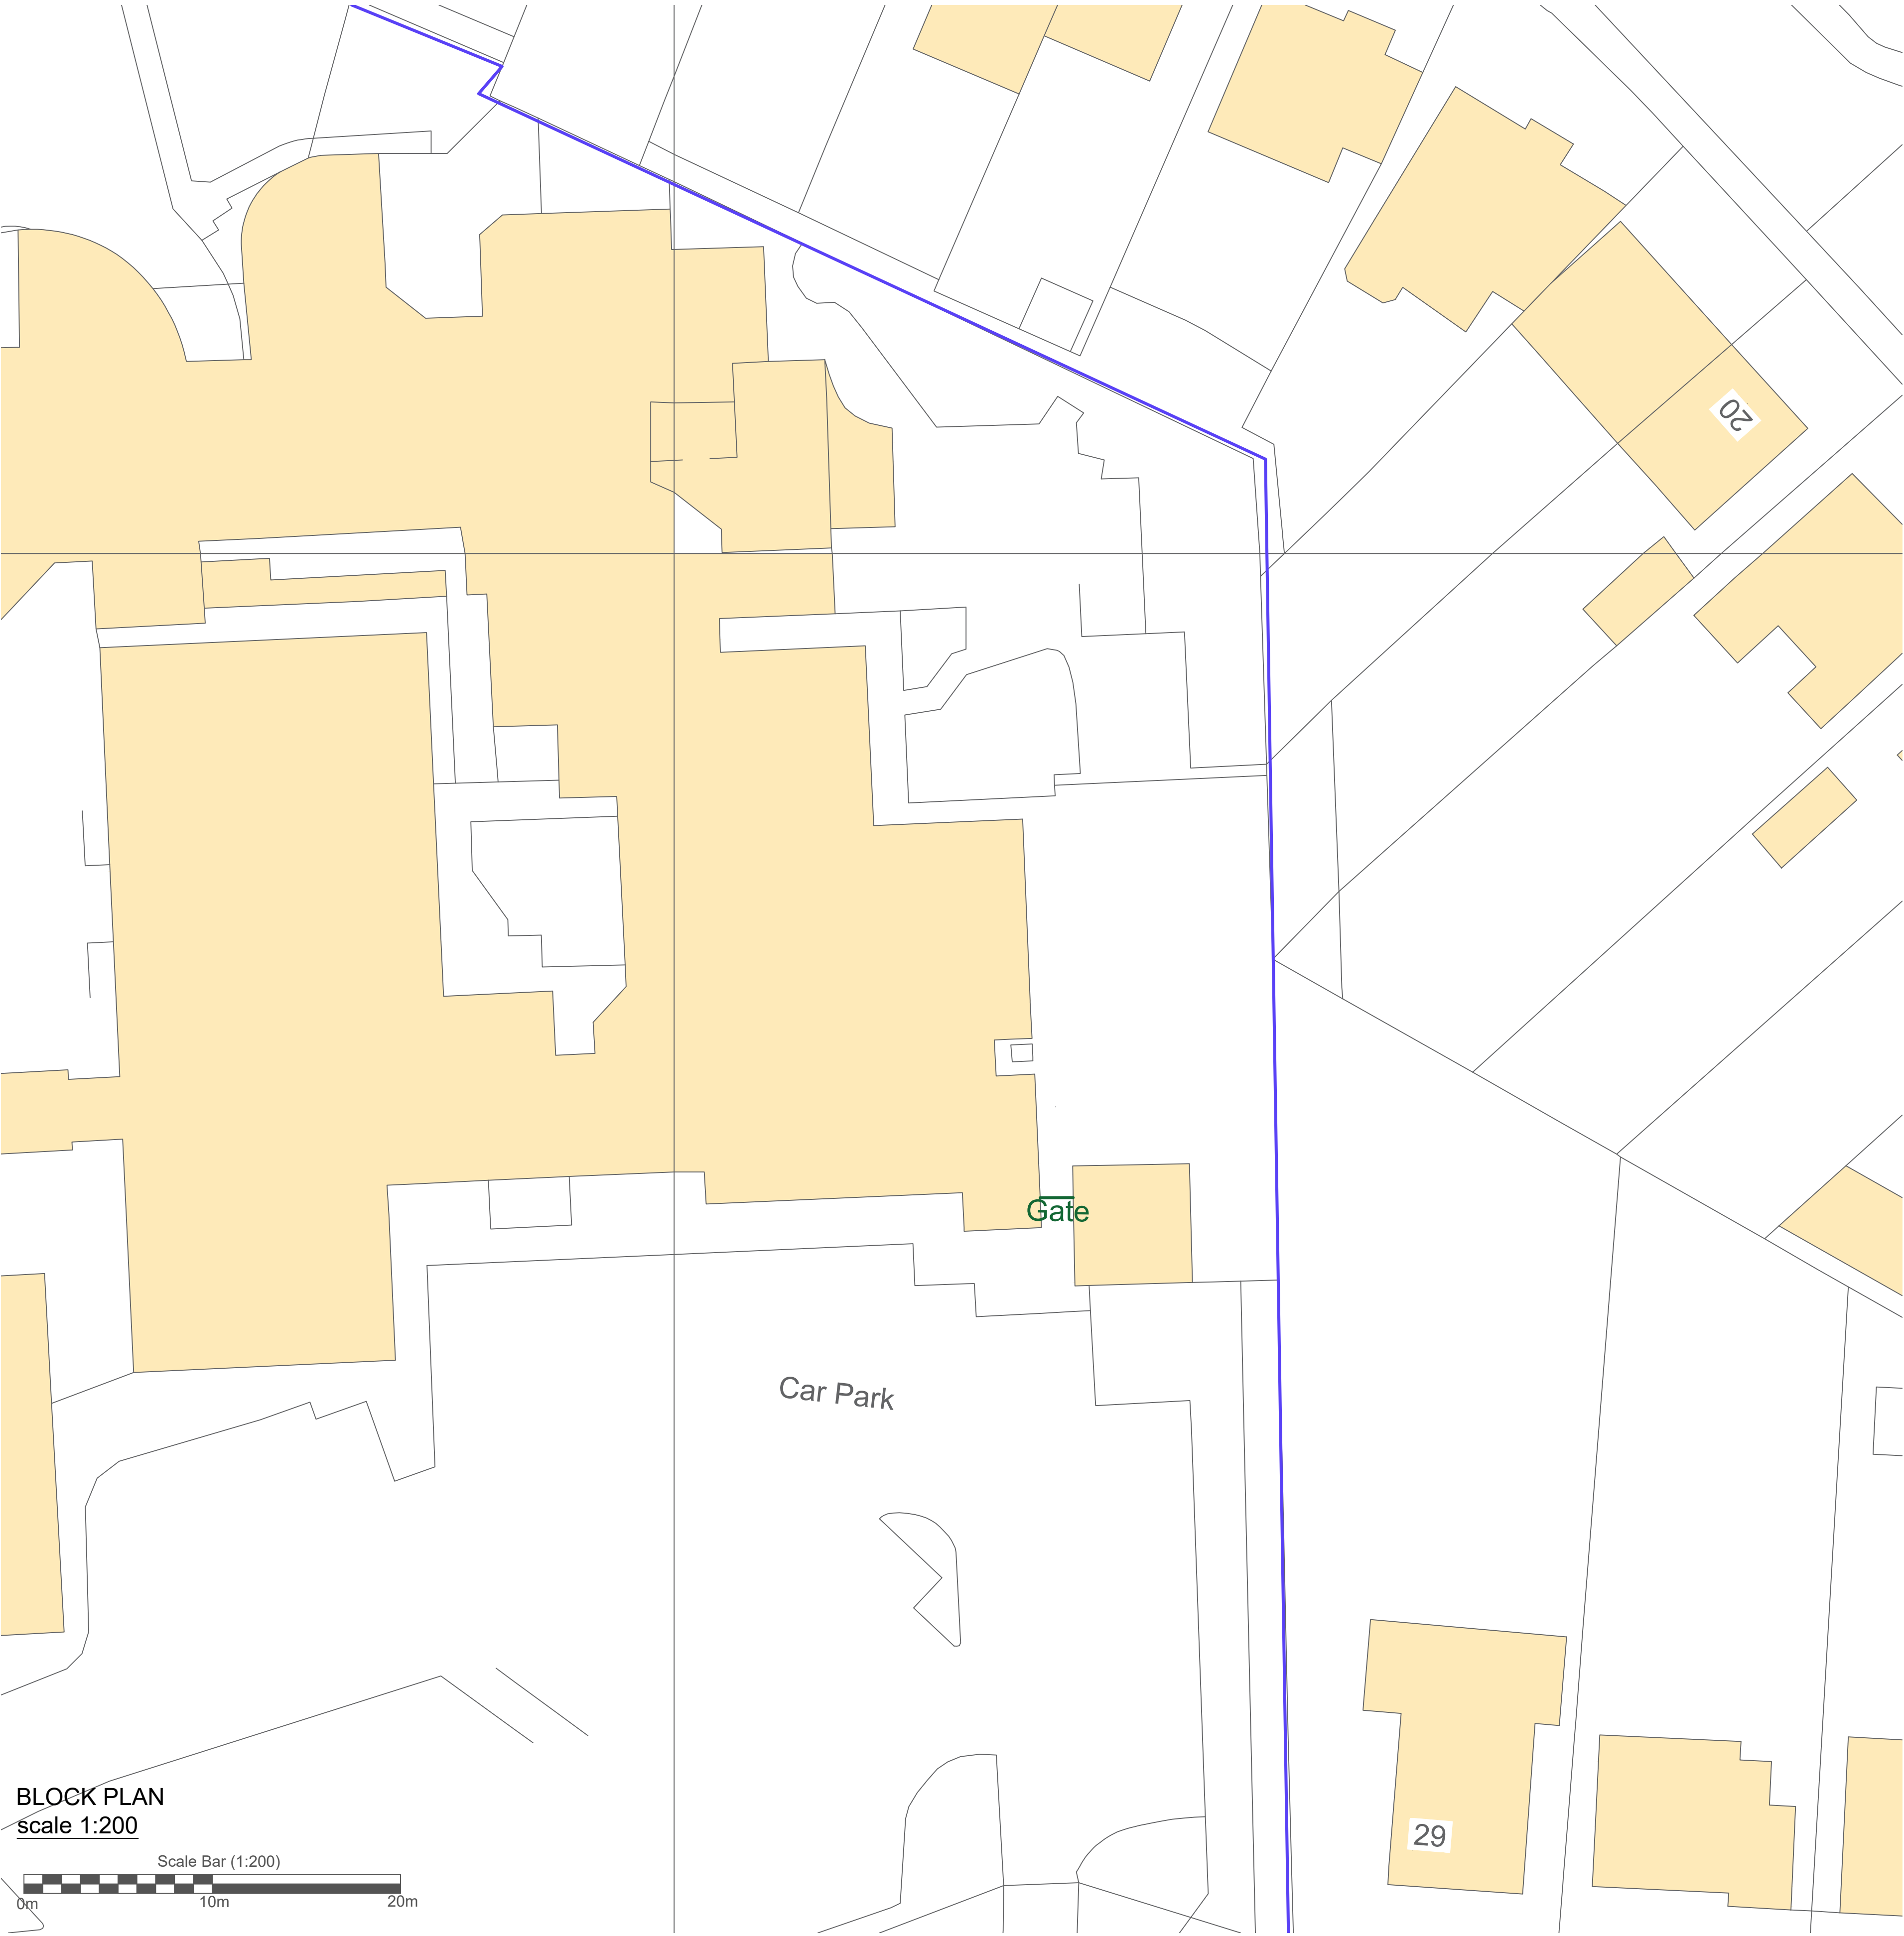

© Crown Copyright 2006
Reproduction in whole or in part is prohibited
without the prior permission of Ordnance Survey.

Portakabin			
Title			
Existing Block Plan			
Elms Bank School ^a			
Ripon Ave, Unsworth, Manchester M45 8PJ			
Date: 11th April 2025			
Scale : 1:200 & 1:1250 @ A1			
Drawing Number		JE420066054A	
Rev.	Date	Notes	

NOTES:
- Site plan is based on existing Ordnance Survey information
- Responsibility is not accepted for errors made by others in scaling from this drawing. Contractors must check all dimensions on site. Discrepancies must be reported to the drawing owner before proceeding.

- KEY:**
- Application Boundary
 - Area owned by client but not in application
 - Existing fencing 1.8mH
 - Proposed foul drainage route
 - Proposed grey water drainage route
 - Proposed surface water drainage route
 - Proposed fencing

Portakabin Limited 2000
This drawing is the property of Portakabin Limited,
it must not be copied or reproduced or divulged
to anyone without written permission.