

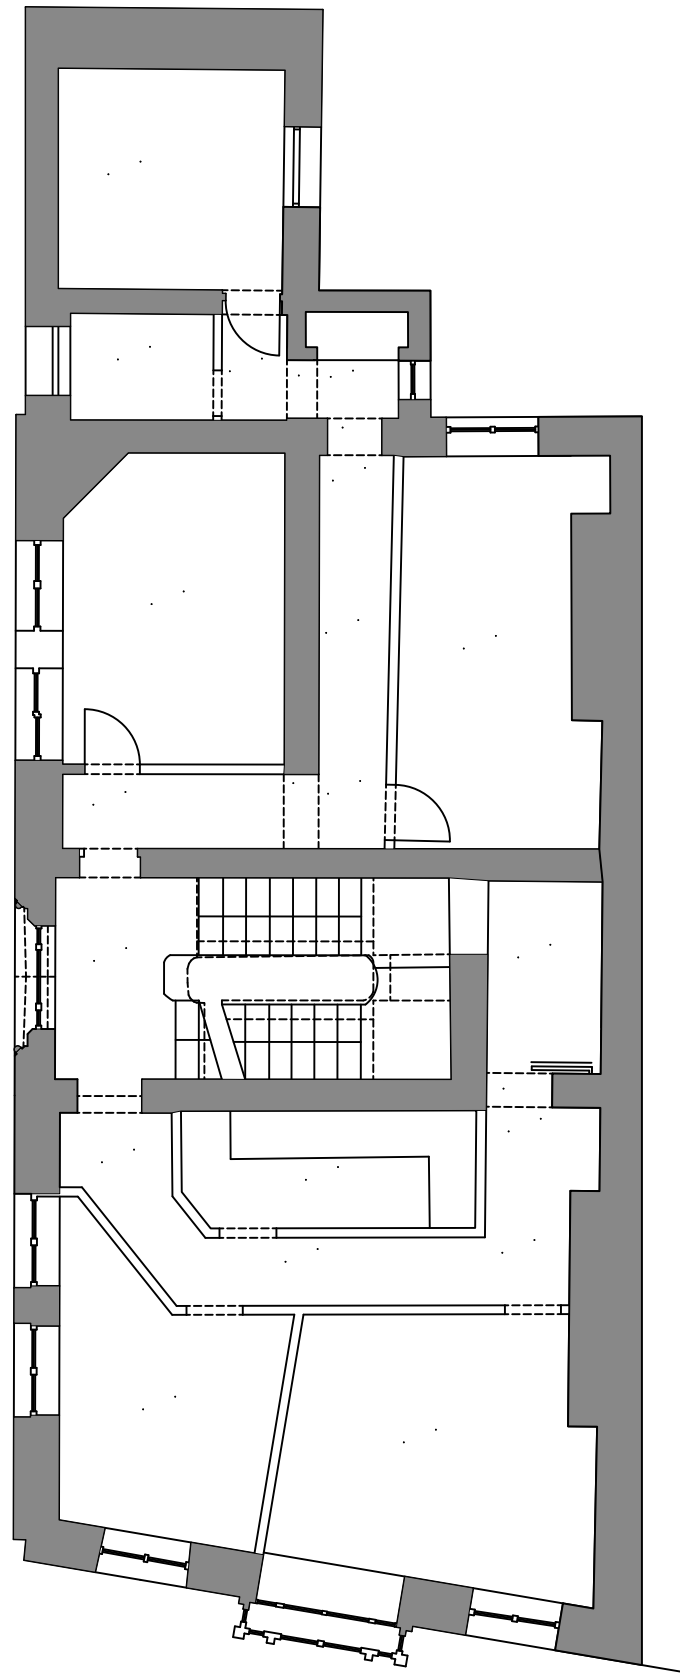


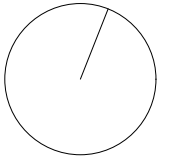

1 First Floor Plan Existing
Scale: 1:100

 

1:100 @A3

REV	NOTE	DRN	CHK

Union Club Apartments Bury

Existing First Floor
Plan

PROJECT REF.	2065
DRWG NO.	E(121)
REVISION	
SCALE	1:100 @ A3
DATE 1st	Jan 24
DRAWN	PL

SK sketch E existing P proposed T tender C construction FI final issue

+44 161 236 0051
ARCHITECT@ATELIERMB.CO.UK

ATELIER.MB