
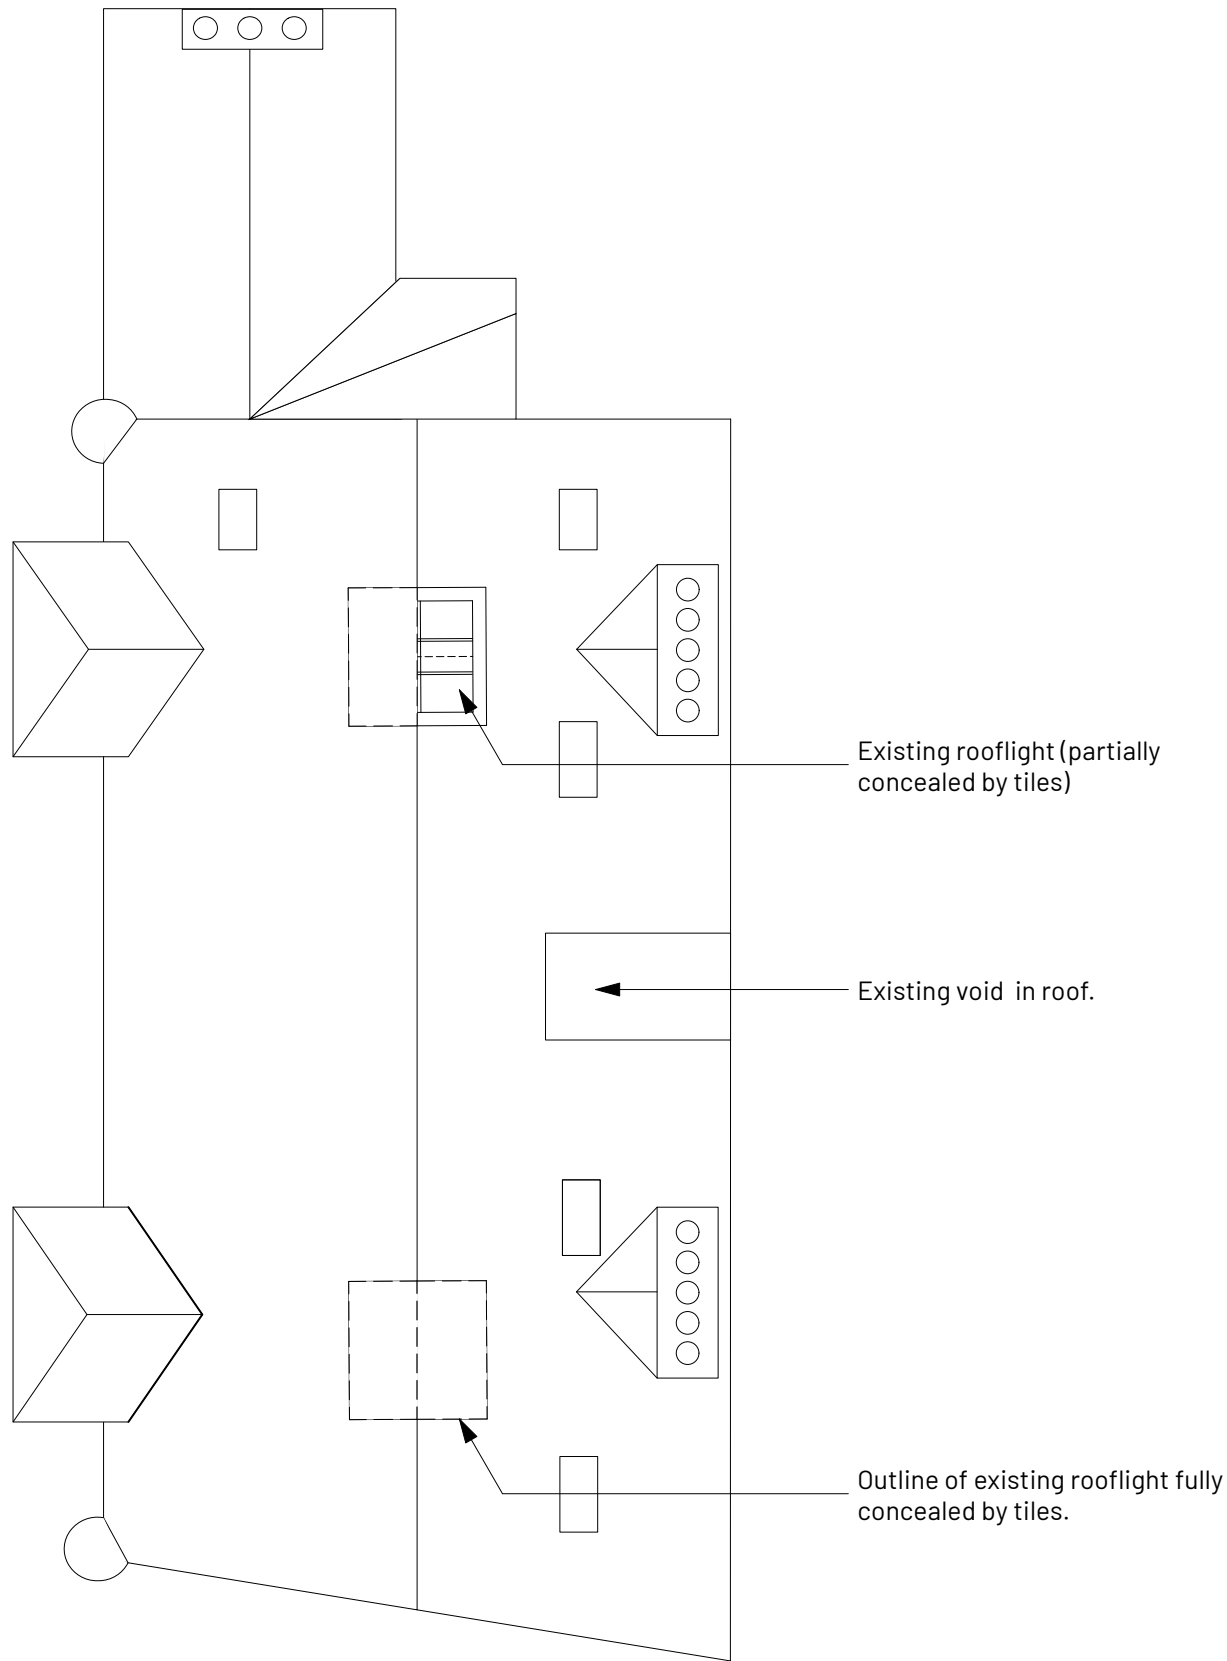


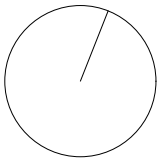

1 Roof Plan Existing
Scale: 1:100

0 1 2 3 4 5m
1:100 @A3

REV	NOTE	DRN	CHK

Union Club Apartments Bury

Existing Roof Plan

PROJECT REF.	2065
DRWG NO.	E(160)
REVISION	
SCALE	1:100 @ A3
DATE 1st	Jan 24
DRAWN	PL

SK sketch E existing P proposed T tender C construction FI final issue

+44 161 236 0051
ARCHITECT@ATELIERMB.CO.UK

ATELIER.MB