


2 Key Plan
Scale: 1:500

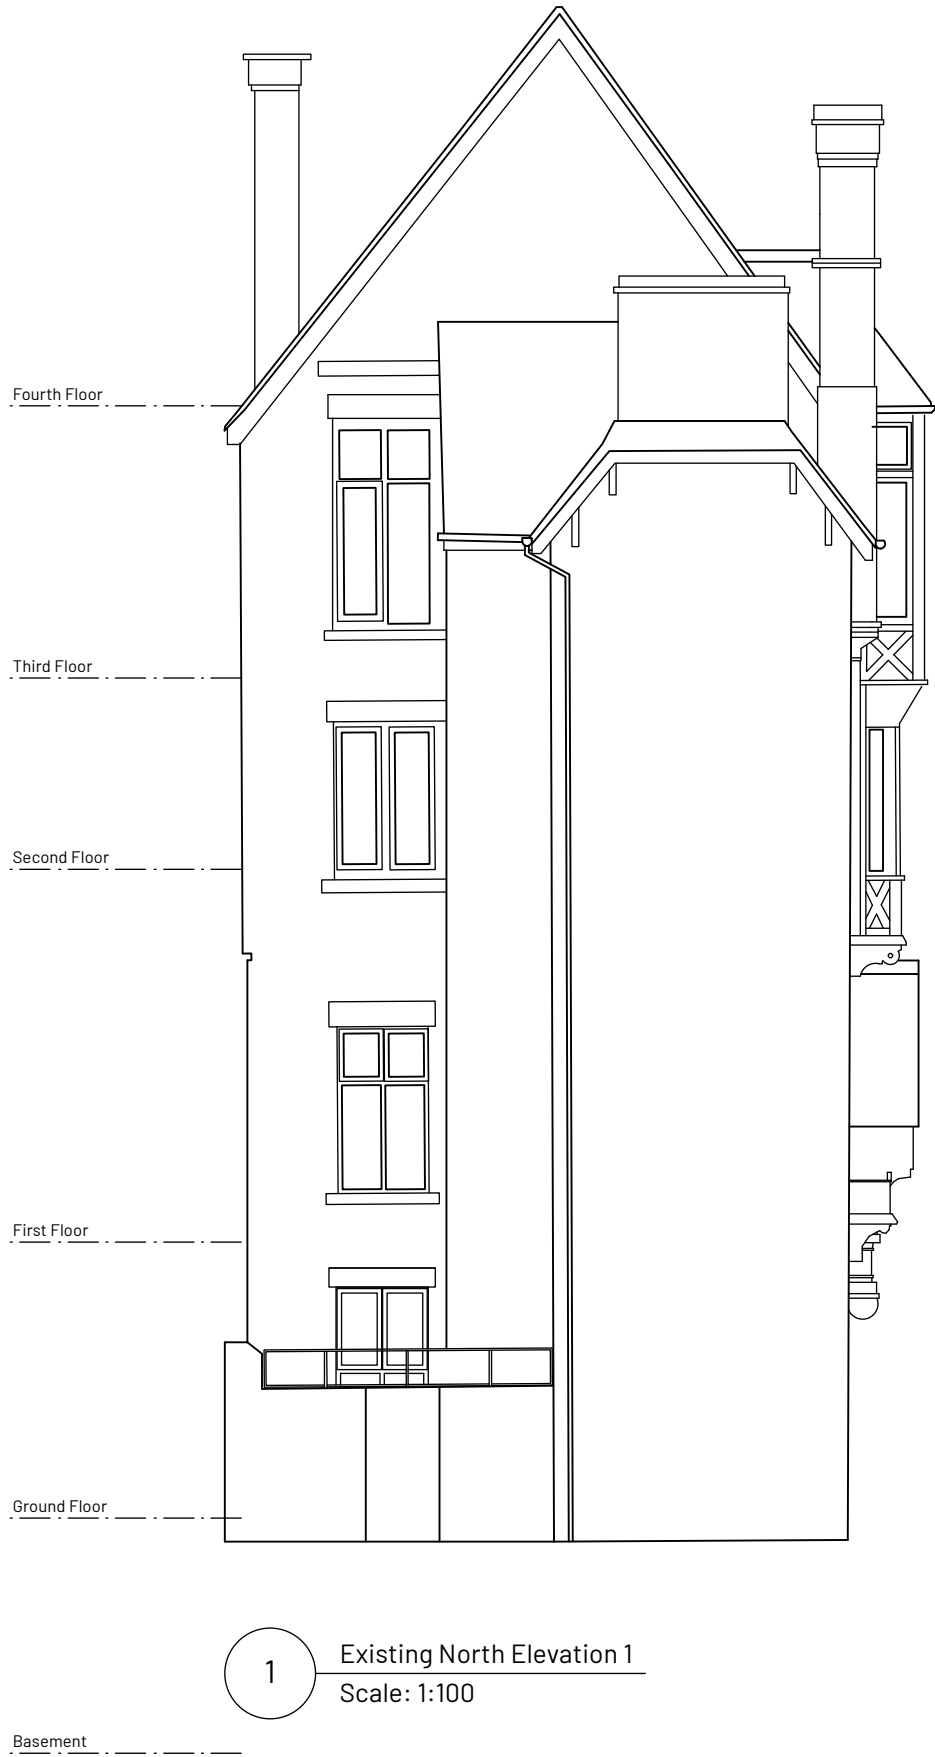

1 Existing North Elevation 1
Scale: 1:100

REV	NOTE	DRN/CHK
	Union Club Apartments Bury	

Existing North Elevation 1

PROJECT REF.	2065
DRWG NO.	E(210)
REVISION	
SCALE	1:100 @ A3
DATE 1st	Jan 25
DRAWN	RG

SK sketch E existing P proposed T tender C construction FI final issue

+44 161 236 0051
ARCHITECT@ATELIERMB.CO.UK

ATELIER.MB

0 1 2 3 4 5m
1:100 @A3