


2 Key Plan
Scale: 1:500

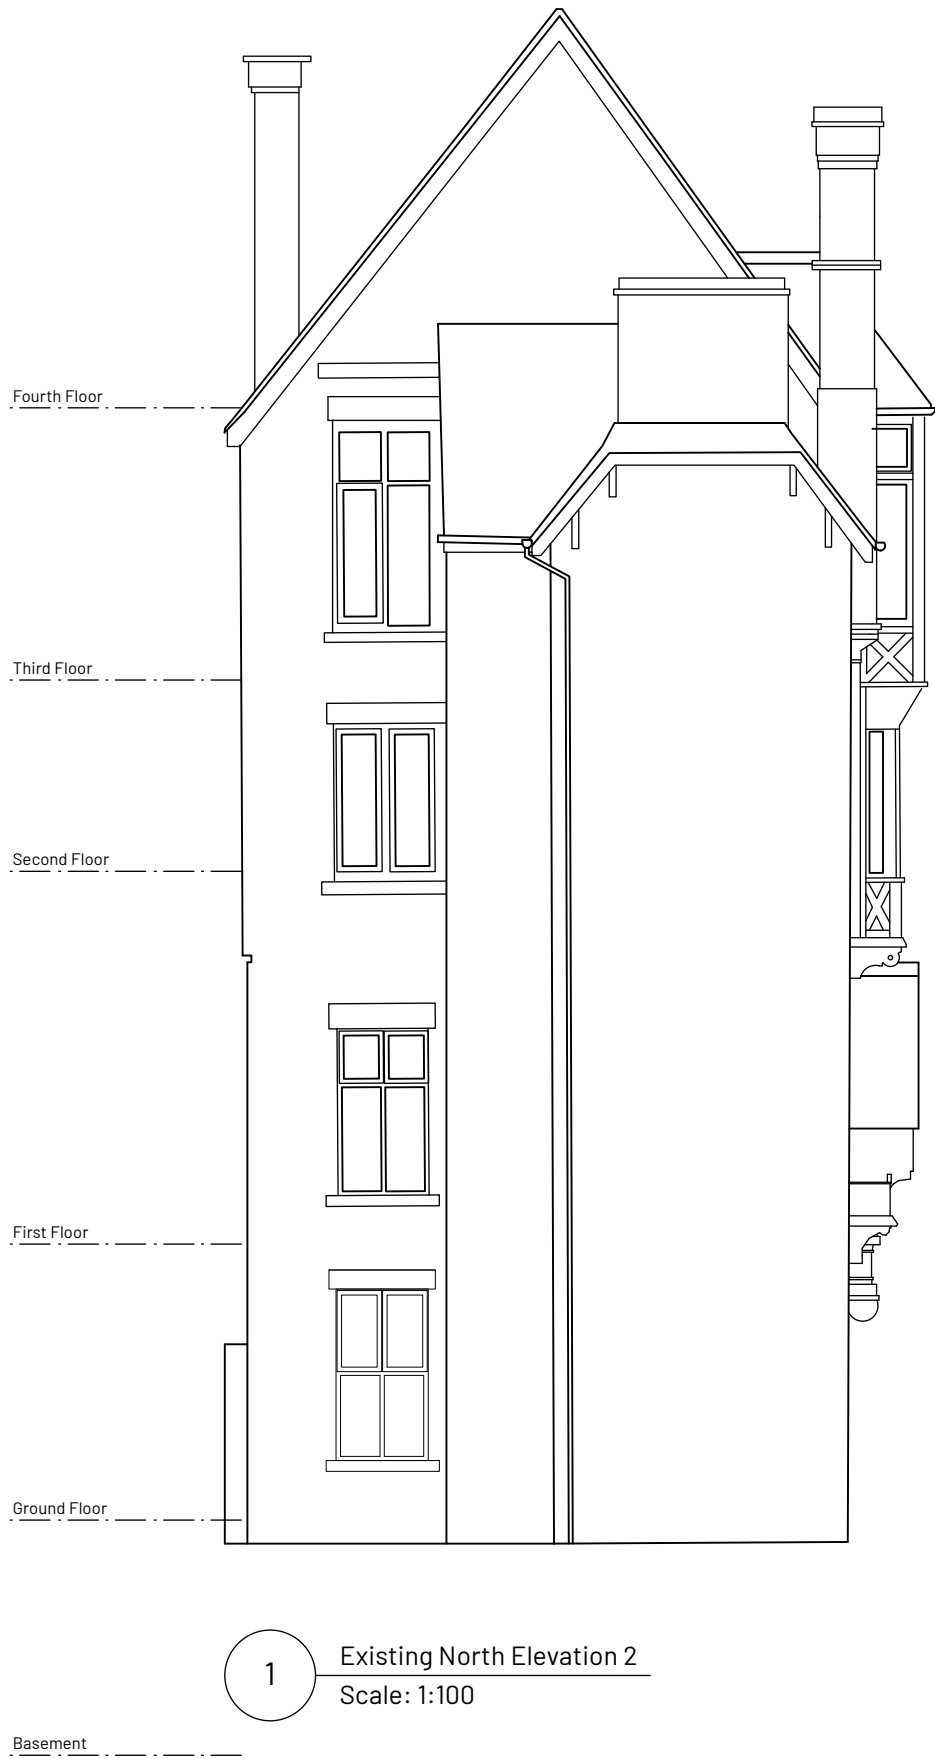

1 Existing North Elevation 2
Scale: 1:100

REV	NOTE	DRN/CHK

Union Club Apartments Bury

Existing North Elevation 2

PROJECT REF.	2065
DRWG NO.	E(215)
REVISION	
SCALE	1:100 @ A3
DATE 1st	Apr 25
DRAWN	RG

SK sketch E existing P proposed T tender C construction FI final issue

+44 161 236 0051
ARCHITECT@ATELIERMB.CO.UK

ATELIER.MB

