


3 Key Plan
Scale: 1:500

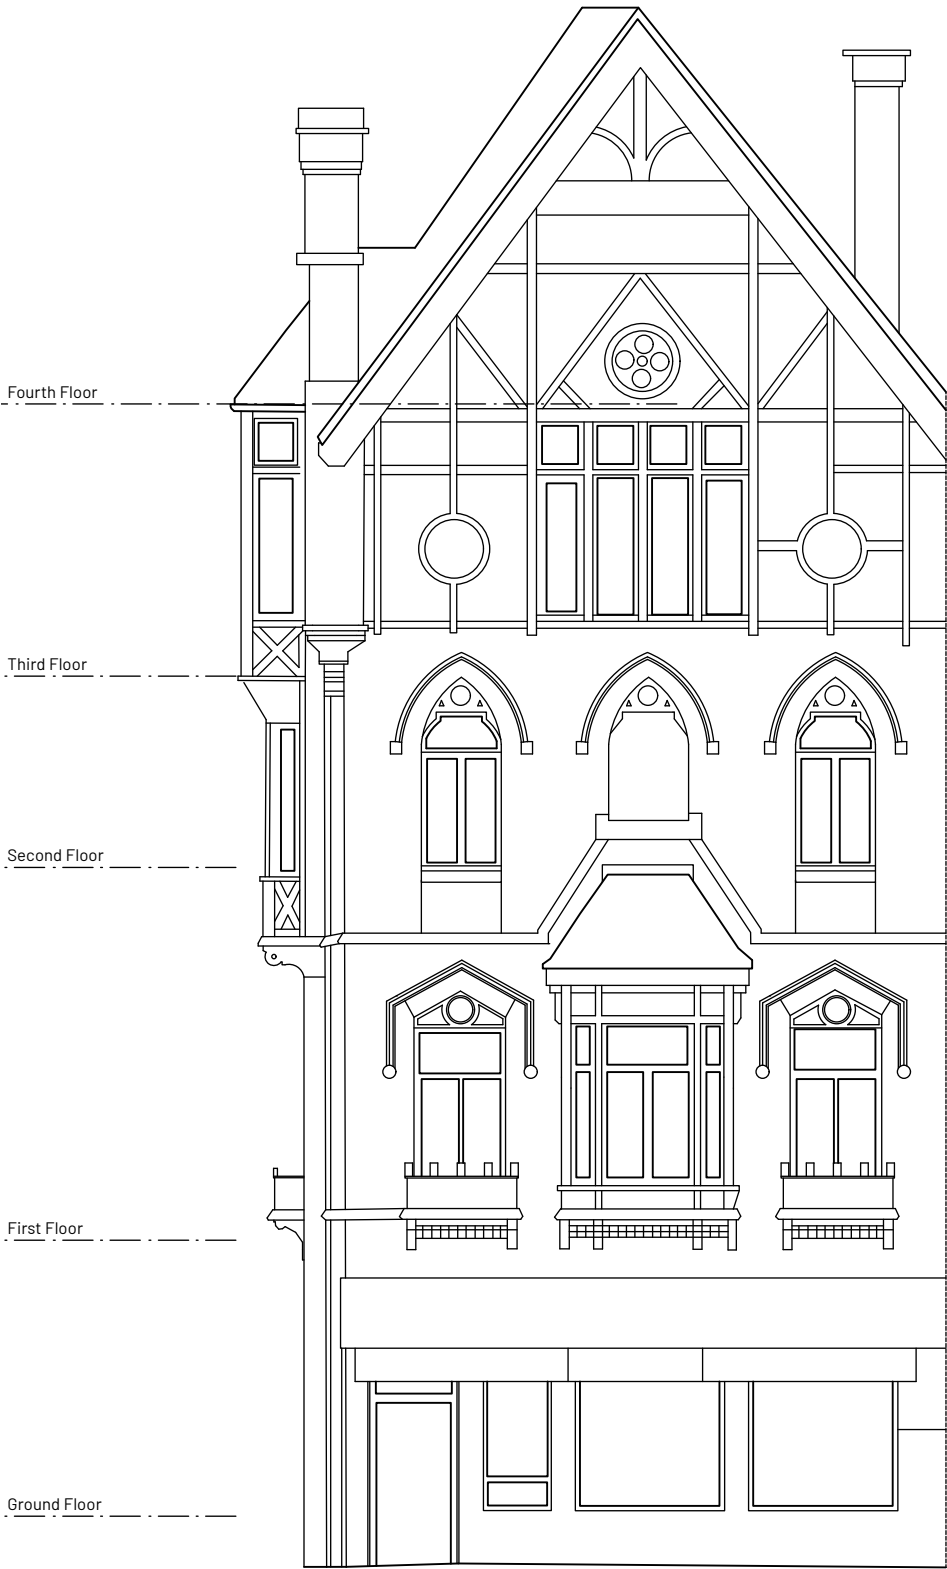

Ground Floor

First Floor

Second Floor

Third Floor

Fourth Floor

Basement

1 Existing South Elevation
Scale: 1:100

0 1 2 3 4 5m
1:100 @A3

REV	NOTE	DRN	CHK

Union Club Apartments Bury

Existing South Elevation

PROJECT REF. 2065
DRWG NO. E(230)
REVISION
SCALE 1:100 @ A3
DATE 1st Jan 25
DRAWN RG

SK sketch E existing P proposed T tender C construction FI final issue

+44 161 236 0051
ARCHITECT@ATELIERMB.CO.UK

ATELIER.MB