


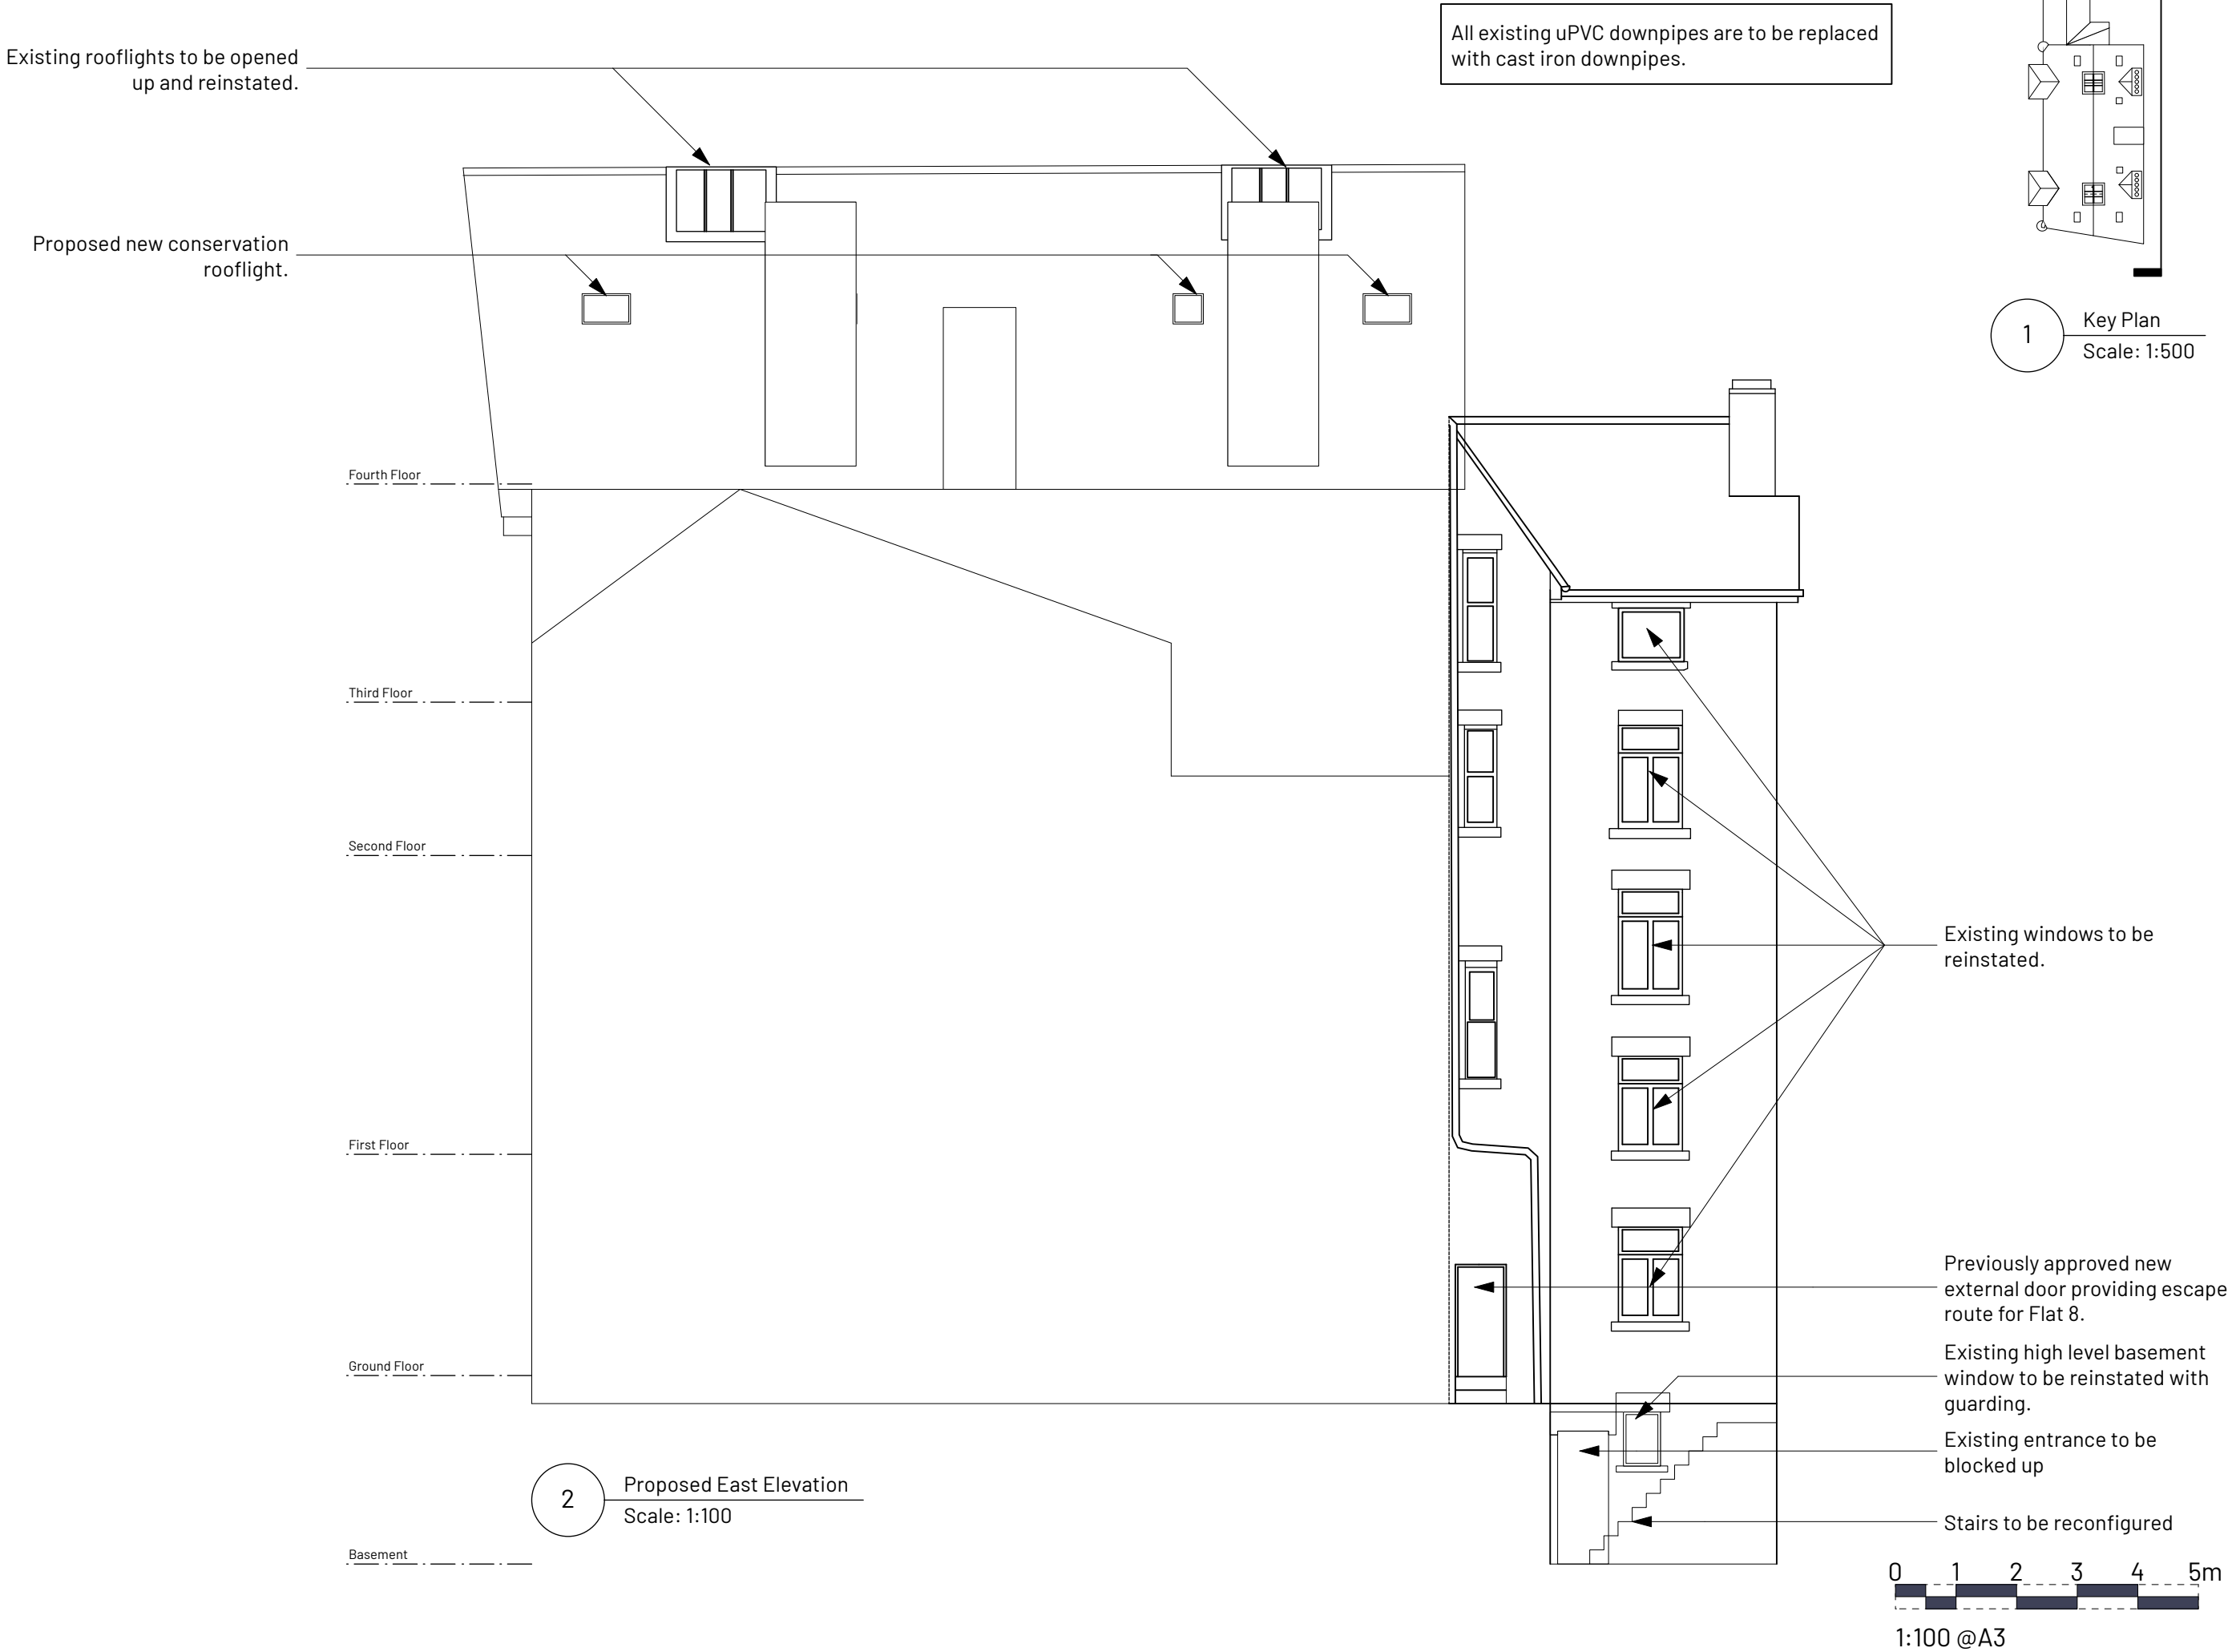

REV	NOTE	DRN	CHK
	UNION CLUB APARTMENTS BURY		
	Proposed East Elevation - Scheme B		
	PROJECT REF. 2065		
	DRWG NO. T(200)		
	REVISION		
	SCALE 1:100 @ A3		
	DATE 1st Jan 24		
	DRAWN PL		

SK sketch E existing P proposed T tender C construction FI final issue

+44 161 236 0051
ARCHITECT@ATELIERMB.CO.UK

ATELIER.MB