
 


1 Key Plan
Scale: 1:500

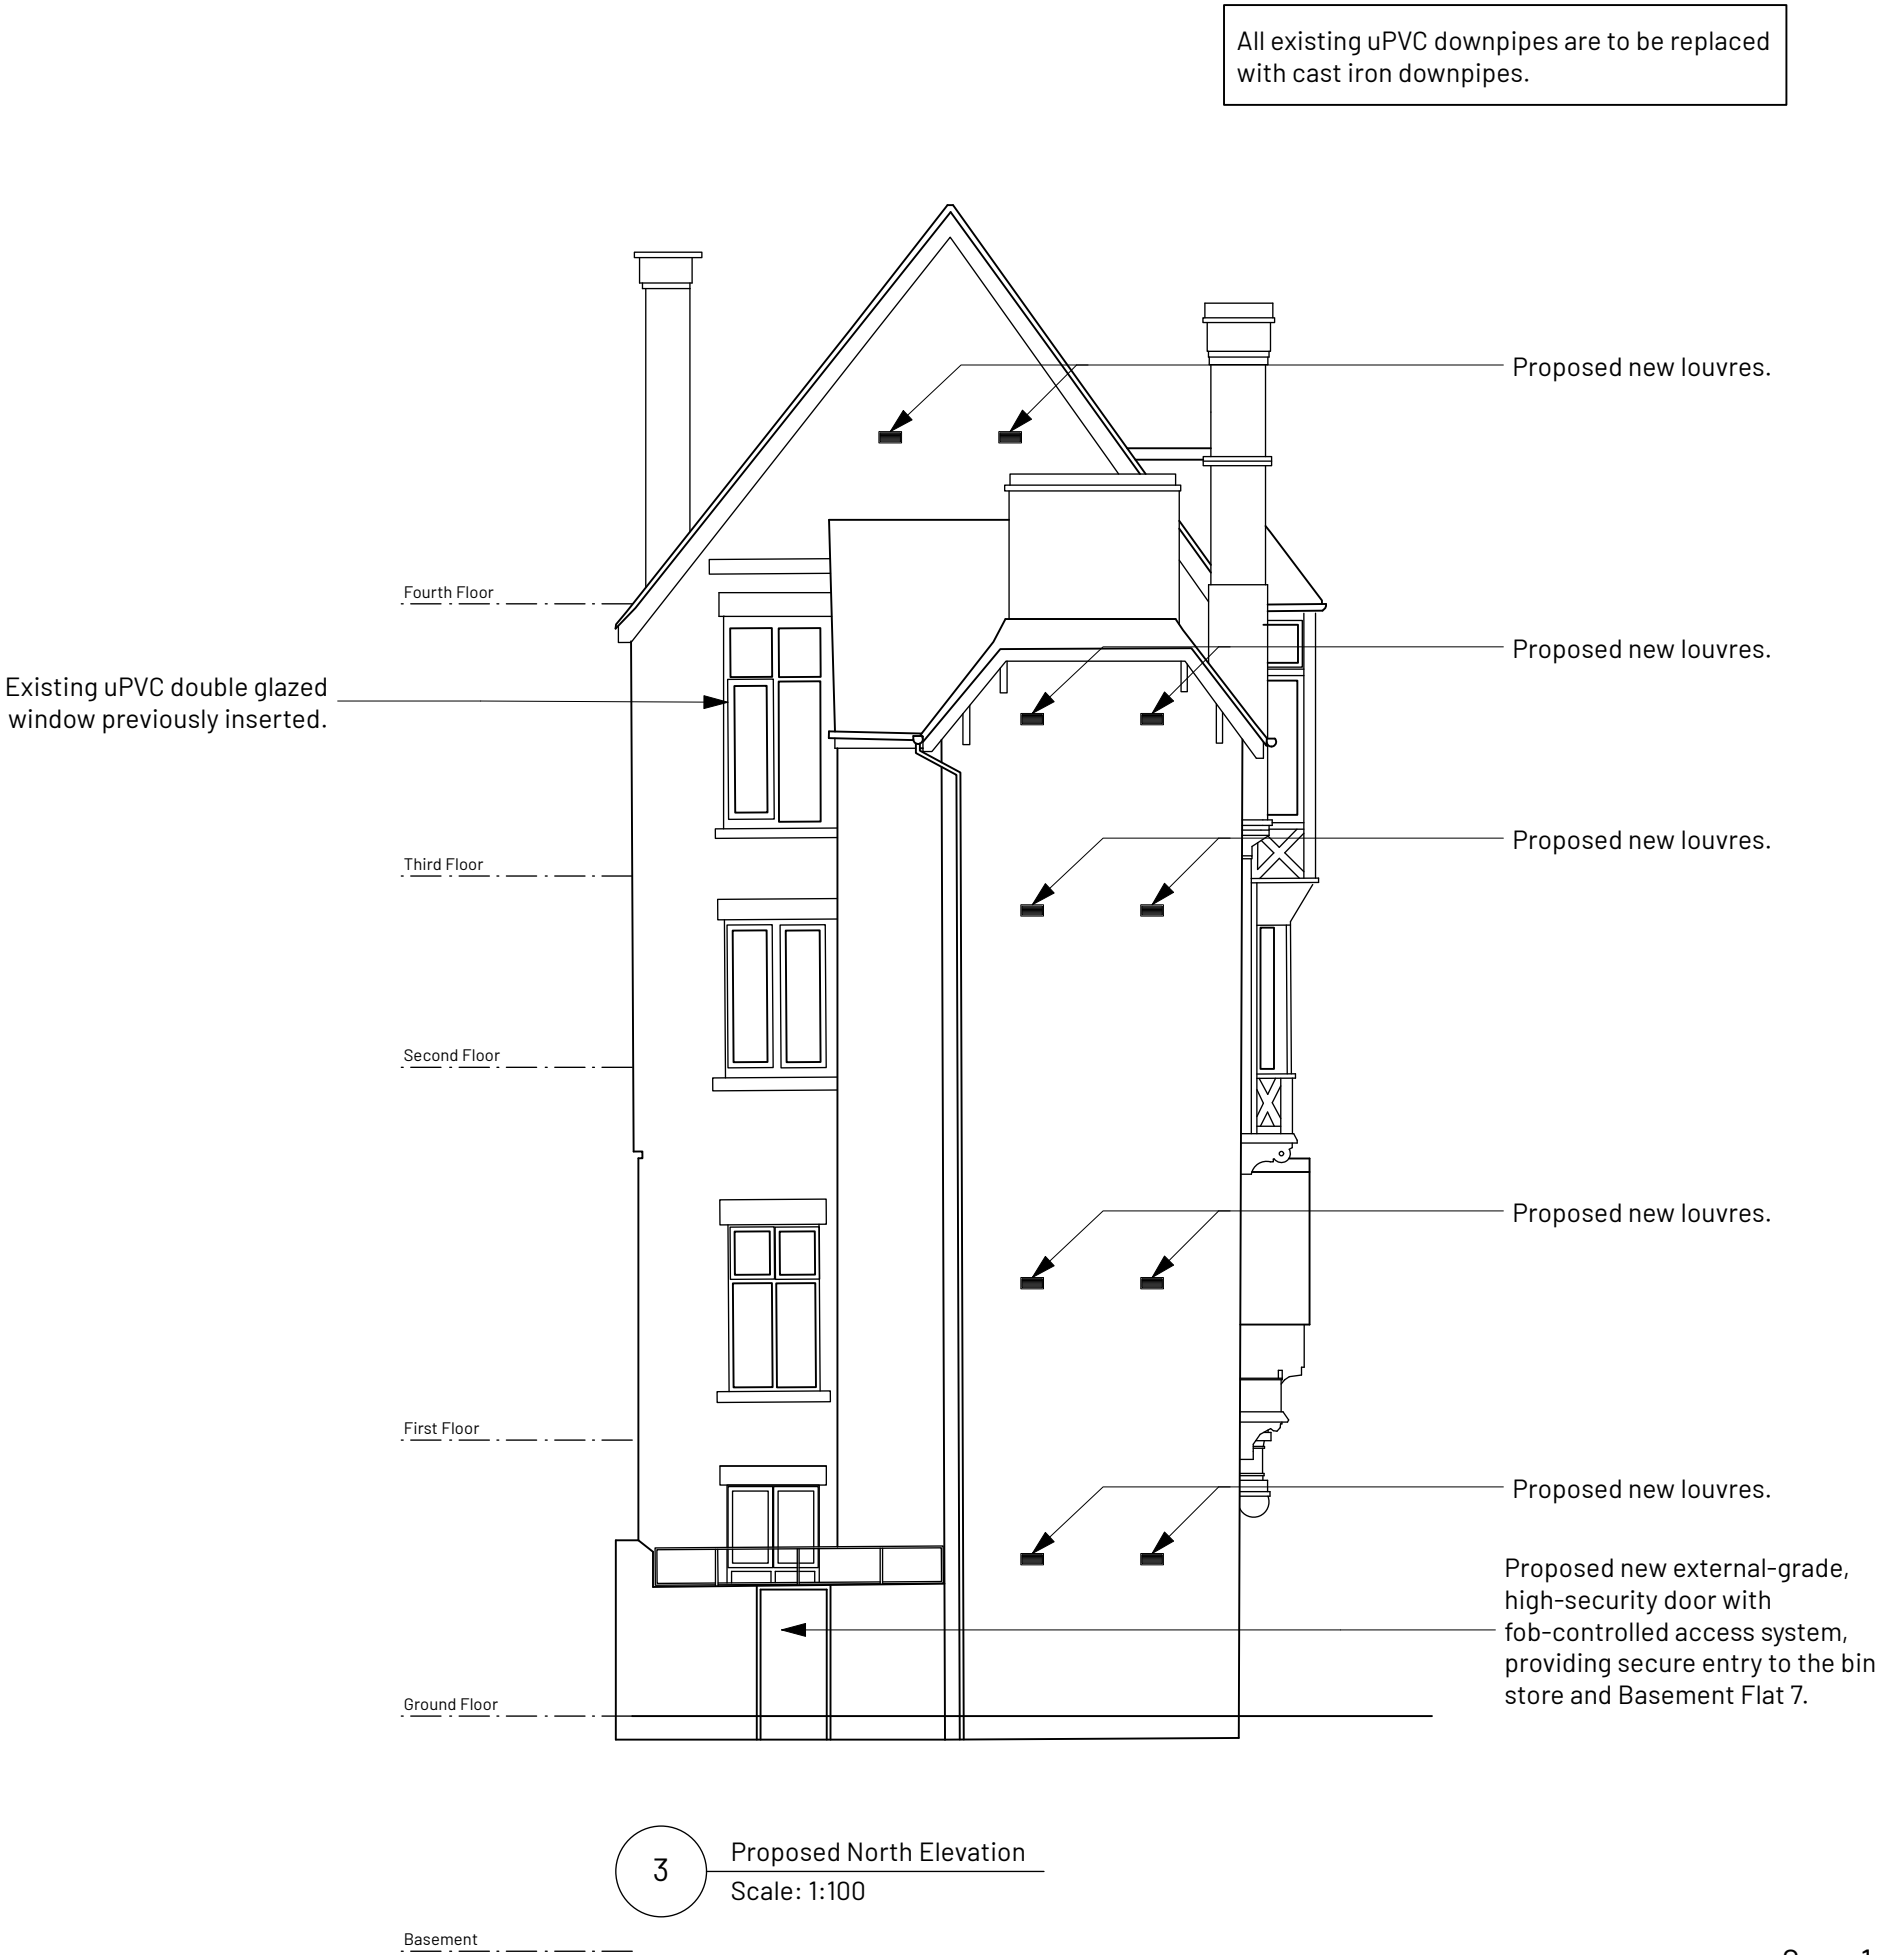

REV	NOTE	DRN/CHK
	UNION CLUB APARTMENTS BURY	

Proposed North Elevation 1 - Scheme B

PROJECT REF.	2065
DRWG NO.	T(210)
REVISION	
SCALE	1:100 @ A3
DATE 1st	Jan 24
DRAWN	PL

SK sketch E existing P proposed T tender C construction FI final issue

+44 161 236 0051
ARCHITECT@ATELIERMB.CO.UK

ATELIER.MB