


3 Key Plan  
Scale: 1:500

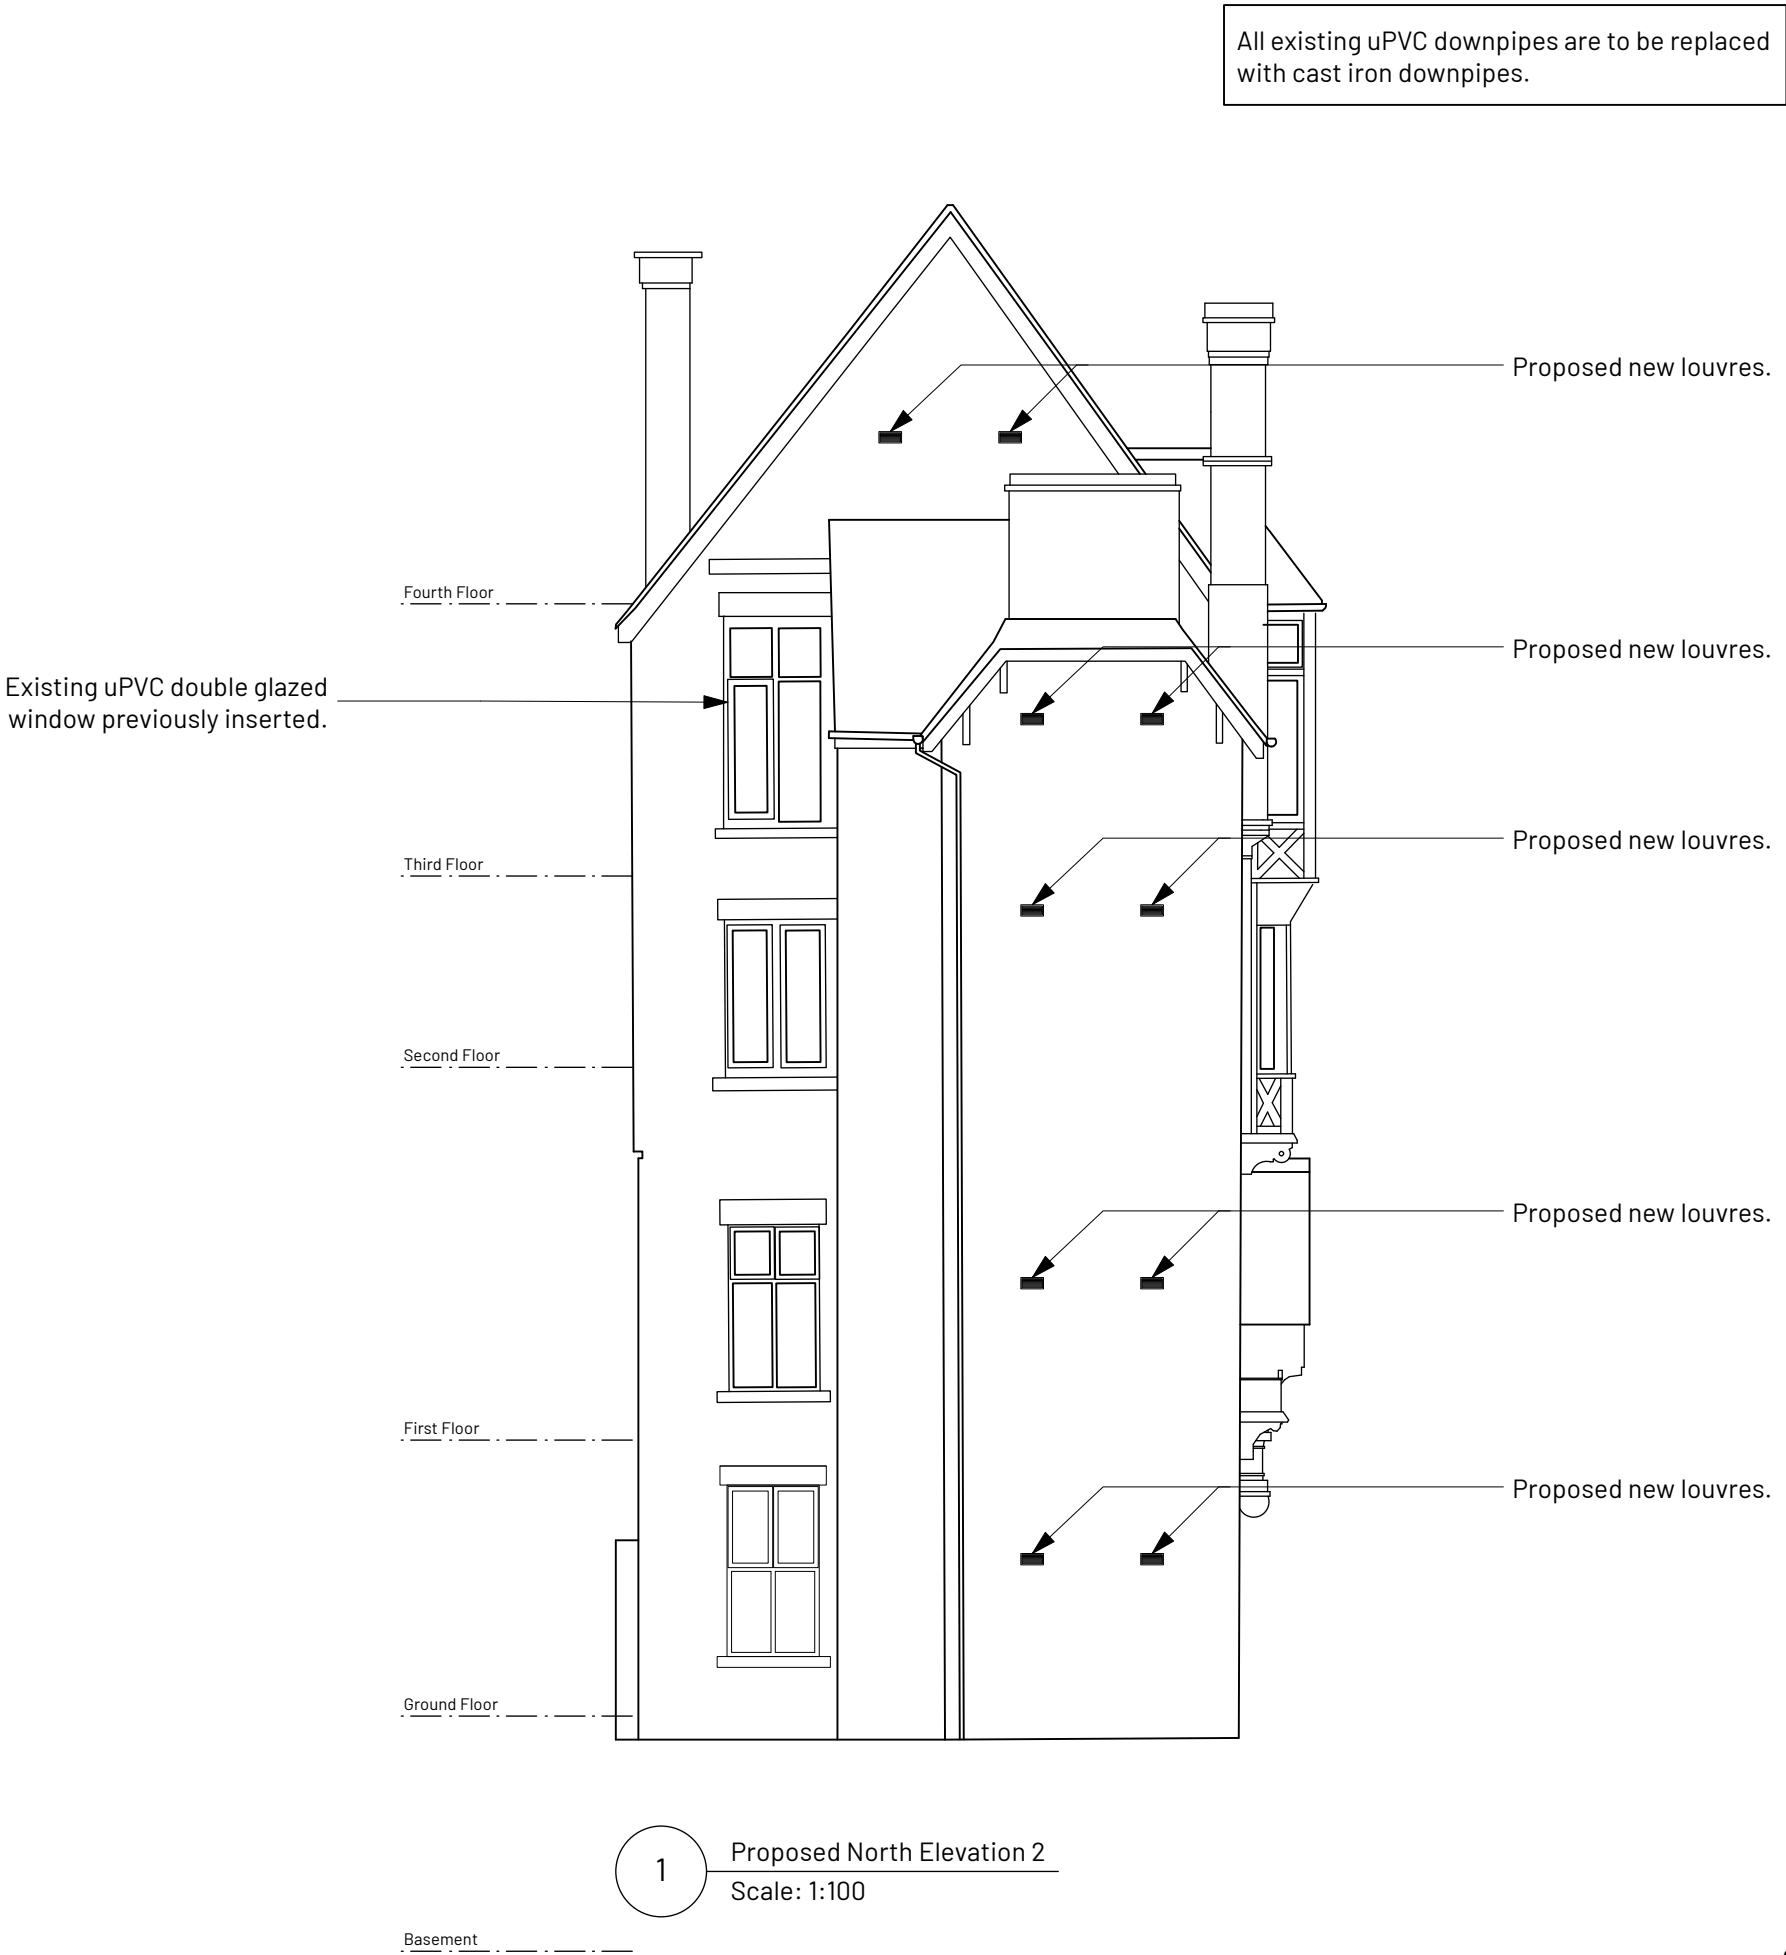

0 1 2 3 4 5m  
1:100 @A3

| REV | NOTE                          | DRN/CHK |
|-----|-------------------------------|---------|
|     | UNION CLUB APARTMENTS<br>BURY |         |

### Proposed North Elevation 2 - Scheme

|              |            |
|--------------|------------|
| PROJECT REF. | 2065       |
| DRWG NO.     | T(215)     |
| REVISION     |            |
| SCALE        | 1:100 @ A3 |
| DATE 1st     | Jan 24     |
| DRAWN        | PL         |

SK sketch E existing P proposed T tender C construction FI final issue

+44 161 236 0051  
ARCHITECT@ATELIERMB.CO.UK

**ATELIER.MB**