
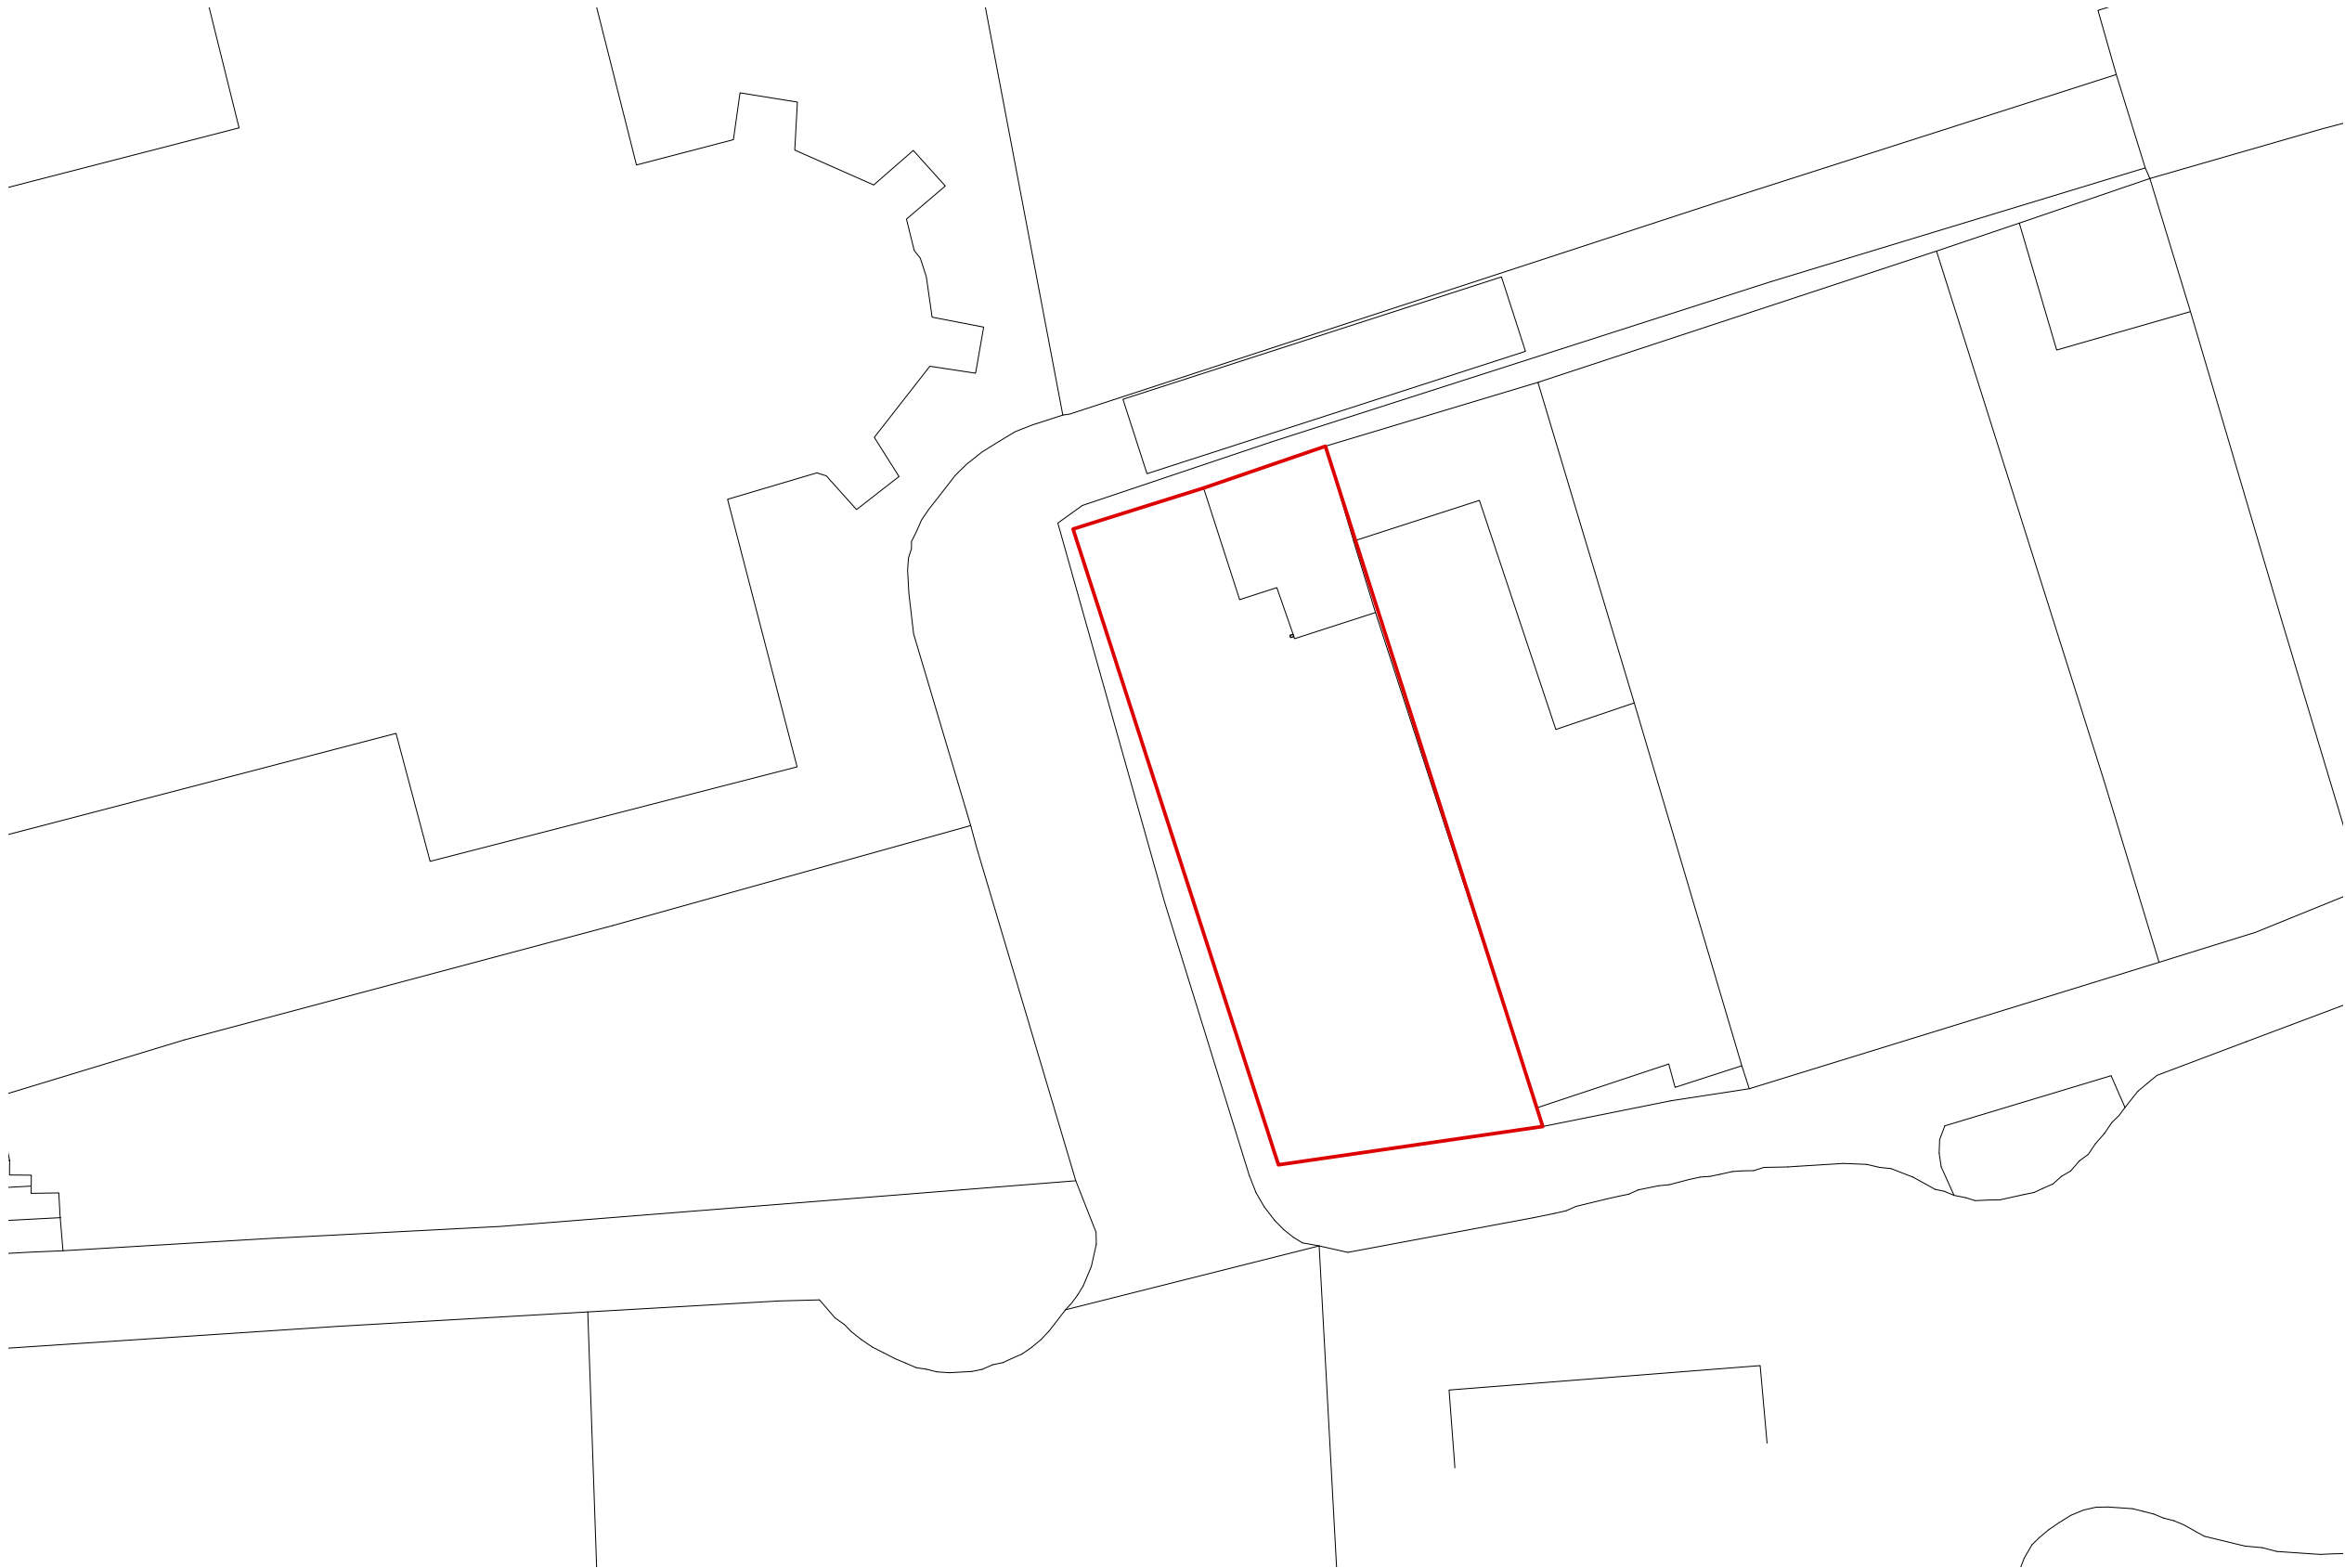


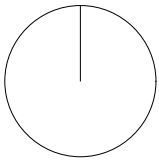

1 Site Plan
Scale: 1:200

0 2 4 6 8 10m
1:200 @A3

REV	NOTE	DRN	CHK

Union Club Apartments Bury

Site Plan

PROJECT REF.	2065
DRWG NO.	E(010)
REVISION	
SCALE	1:200 @ A3
DATE 1st	Jan 25
DRAWN	RG

SK sketch E existing P proposed T tender C construction FI final issue

+44 161 236 0051
ARCHITECT@ATELIERMB.CO.UK

ATELIER.MB