


Notes:
This drawing is copyright. Figured dimensions are to be followed in preference to scaled dimensions and particulars are to be taken from the actual work where possible. Any discrepancy must be reported to the architect immediately and before proceeding. If in doubt, ask.

Elevation Materials Legend

- 1 Buff Stone
 - 2 Off White Render
 - 3 Slate Effect Roof Tiles
 - 4 Dark Grey Framed Windows and Doors
 - 5 Black Horizontal Slated Cladding
- Dark Grey UPVC gutters, fascias and rainwater pipes



E1 Proposed Front Elevation
1 : 50

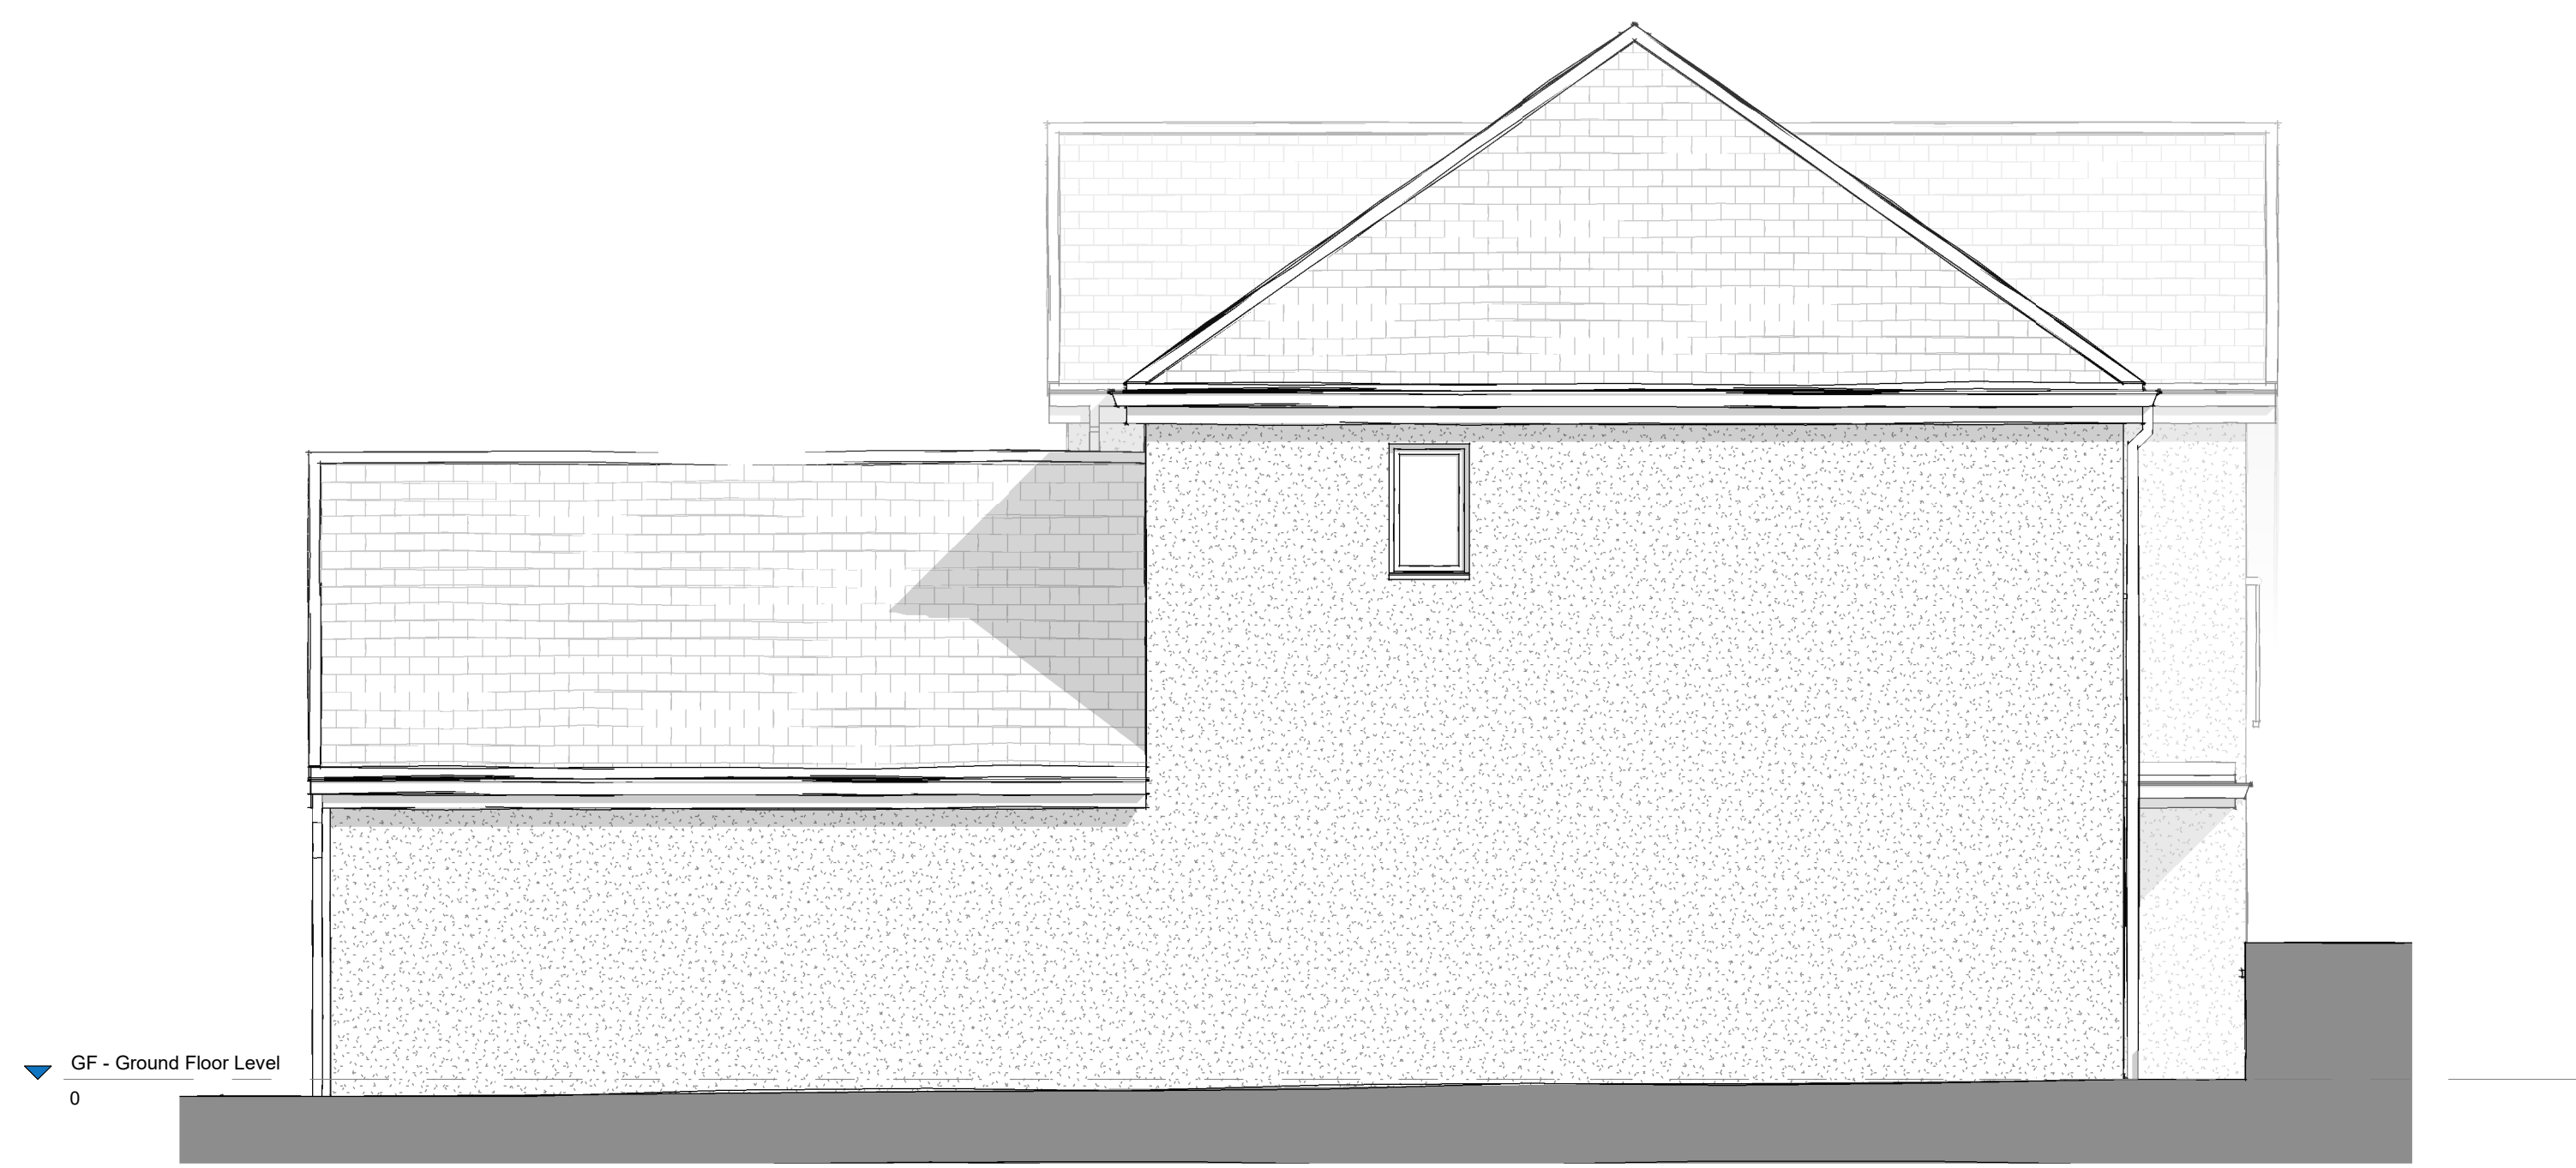

E2 Proposed Side Elevation 1
1 : 50



E3 Proposed Side Elevation 2
1 : 50



E4 Proposed Rear Elevation
1 : 50

A		Updated following client review	15.02.23
Rev		09/02/23	DW
Revision Schedule			
Rev No:		A	
Drawn by: DW			
Project No:			
DP2301			
Project:			
3 Turton Chase, Tottington, Bury, BL8 4FZ			
Drawing Title:			
Proposed Elevations			
Drawing No:			
DP-2301-PL-05			
Date:		Scale:	
09/02/23		1 : 50 @A0	
Client:			
Gemma Atkinson			
Architect:			
 DRAW PLAN®			
Draw Plan Ltd - Suite 112, Newton House, Faraday Street, Birchwood Park, Warrington, WA3 6PW			
Telephone: 07384 977700			
Email: hello@drawplan.co.uk			
Website: www.drawplan.co.uk			