



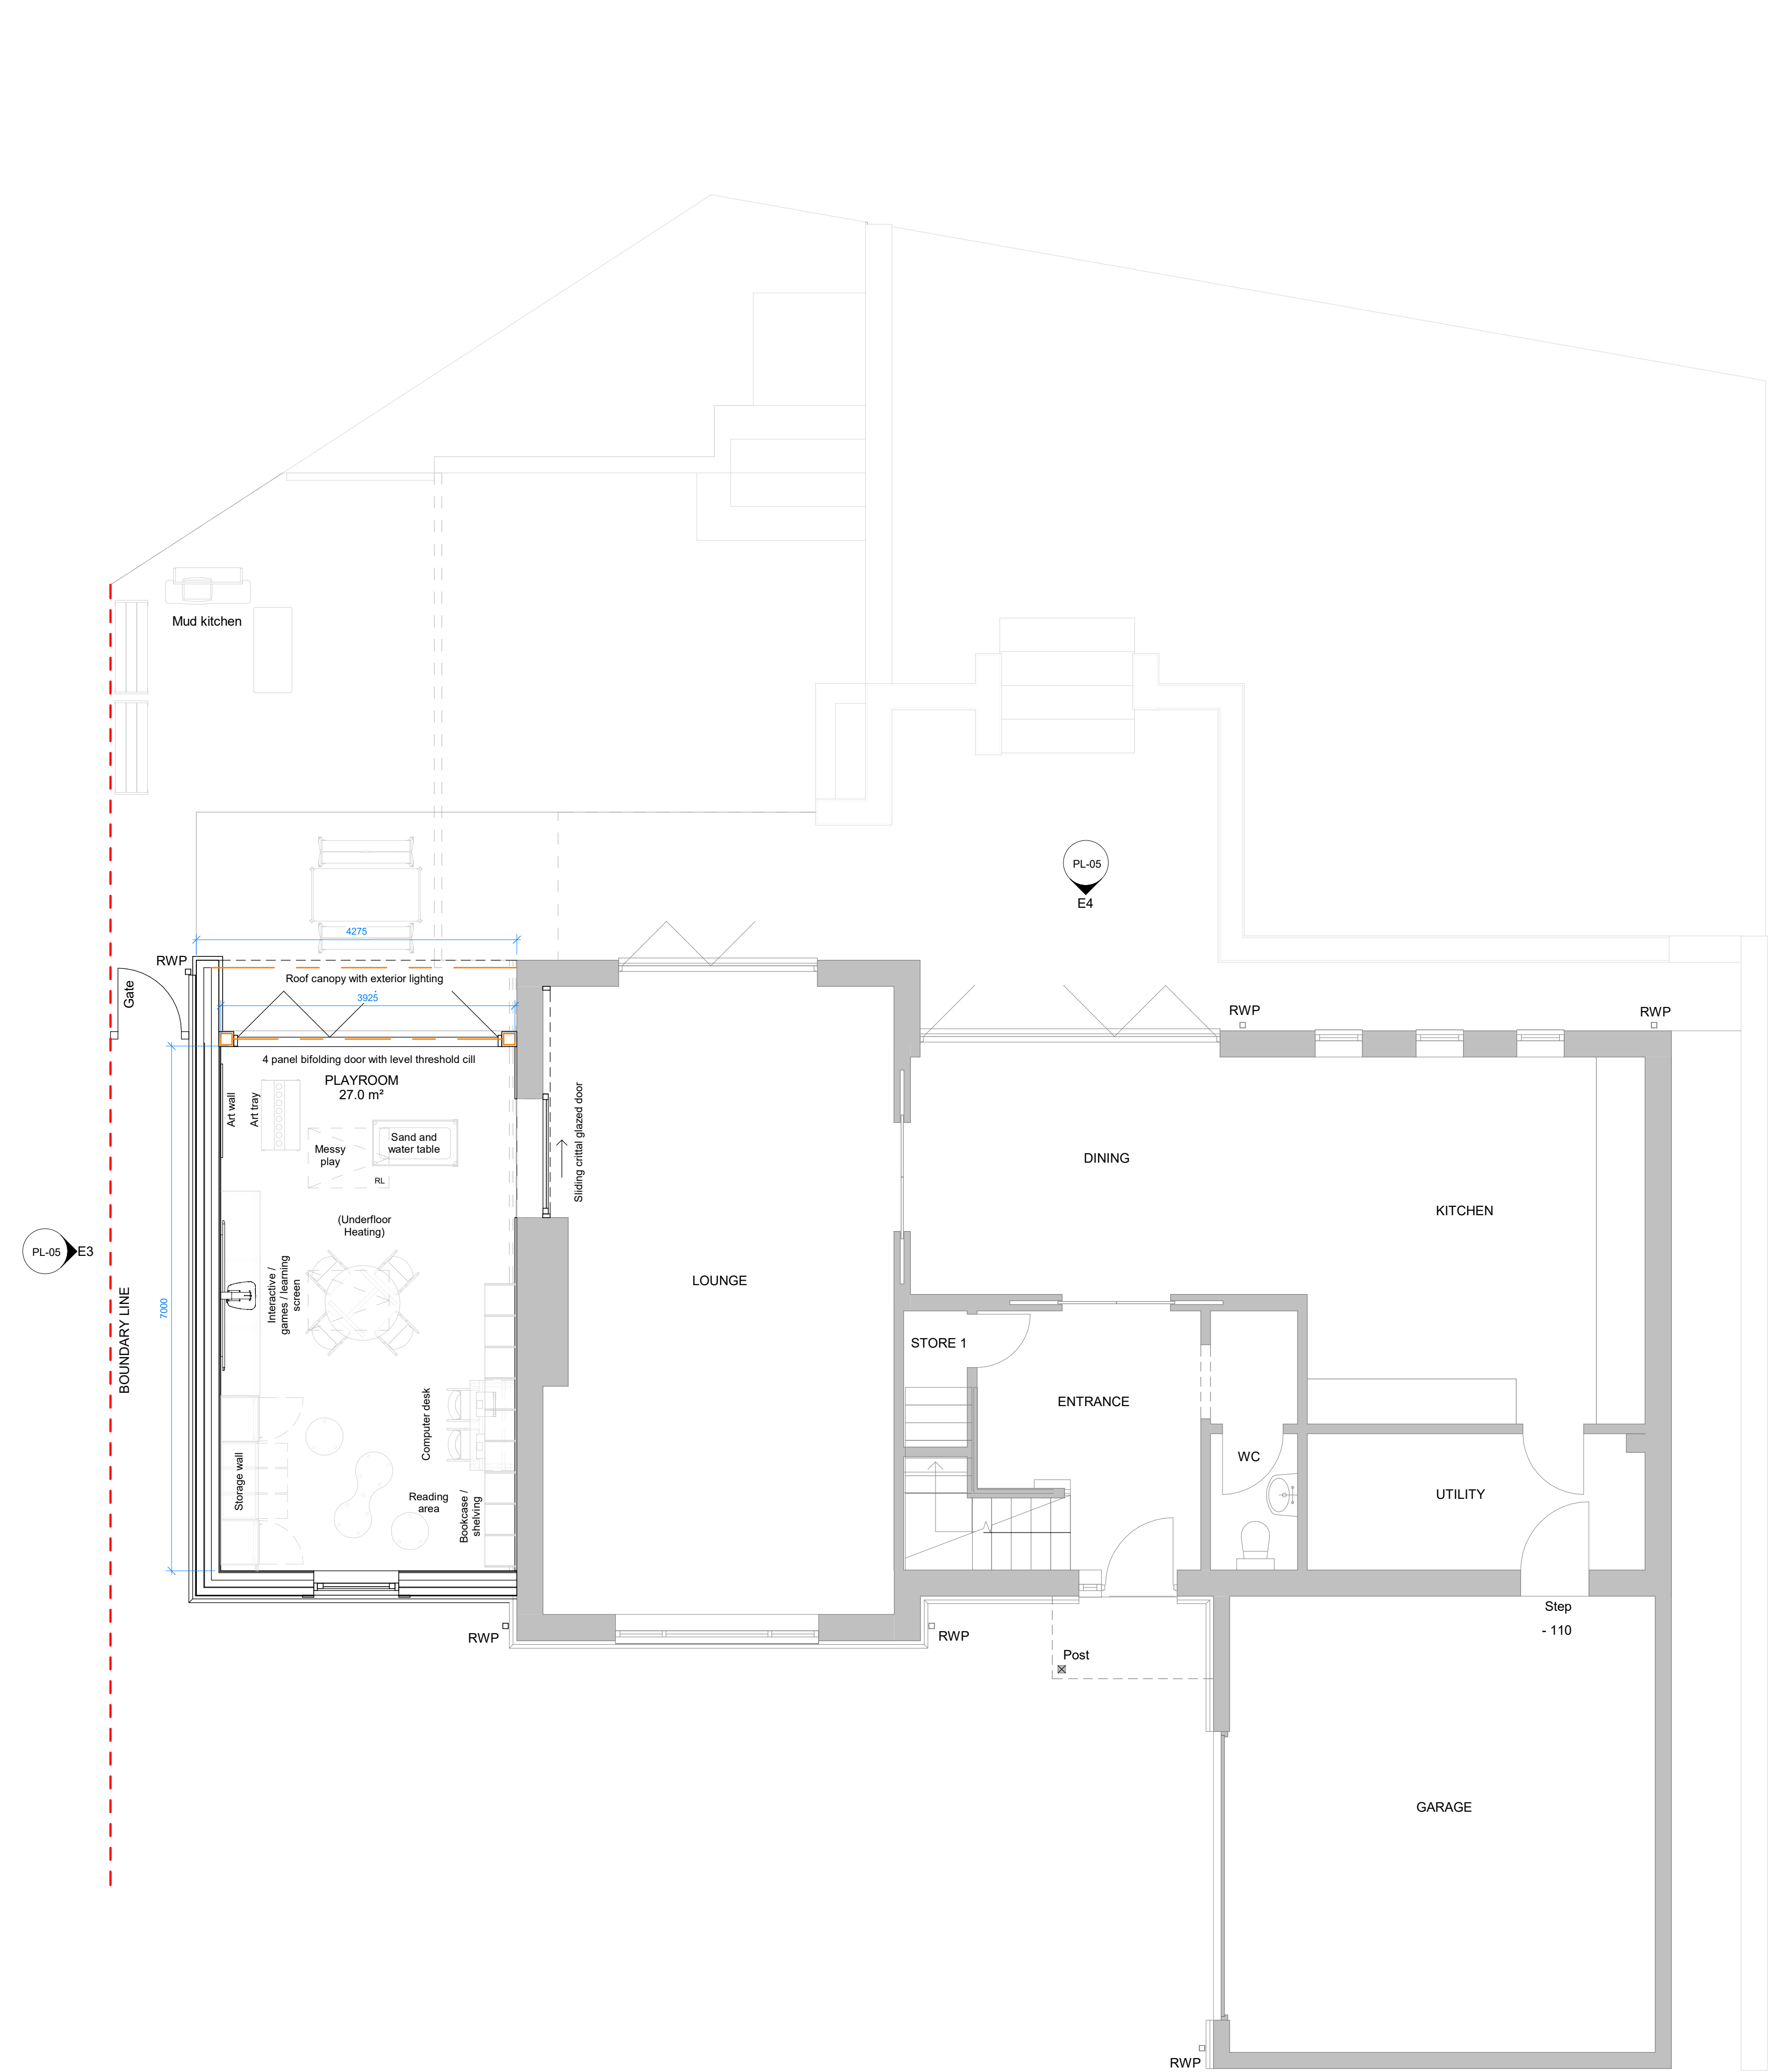



1 Proposed Ground Floor Level
1 : 50



2 Proposed First Floor Level
1 : 50

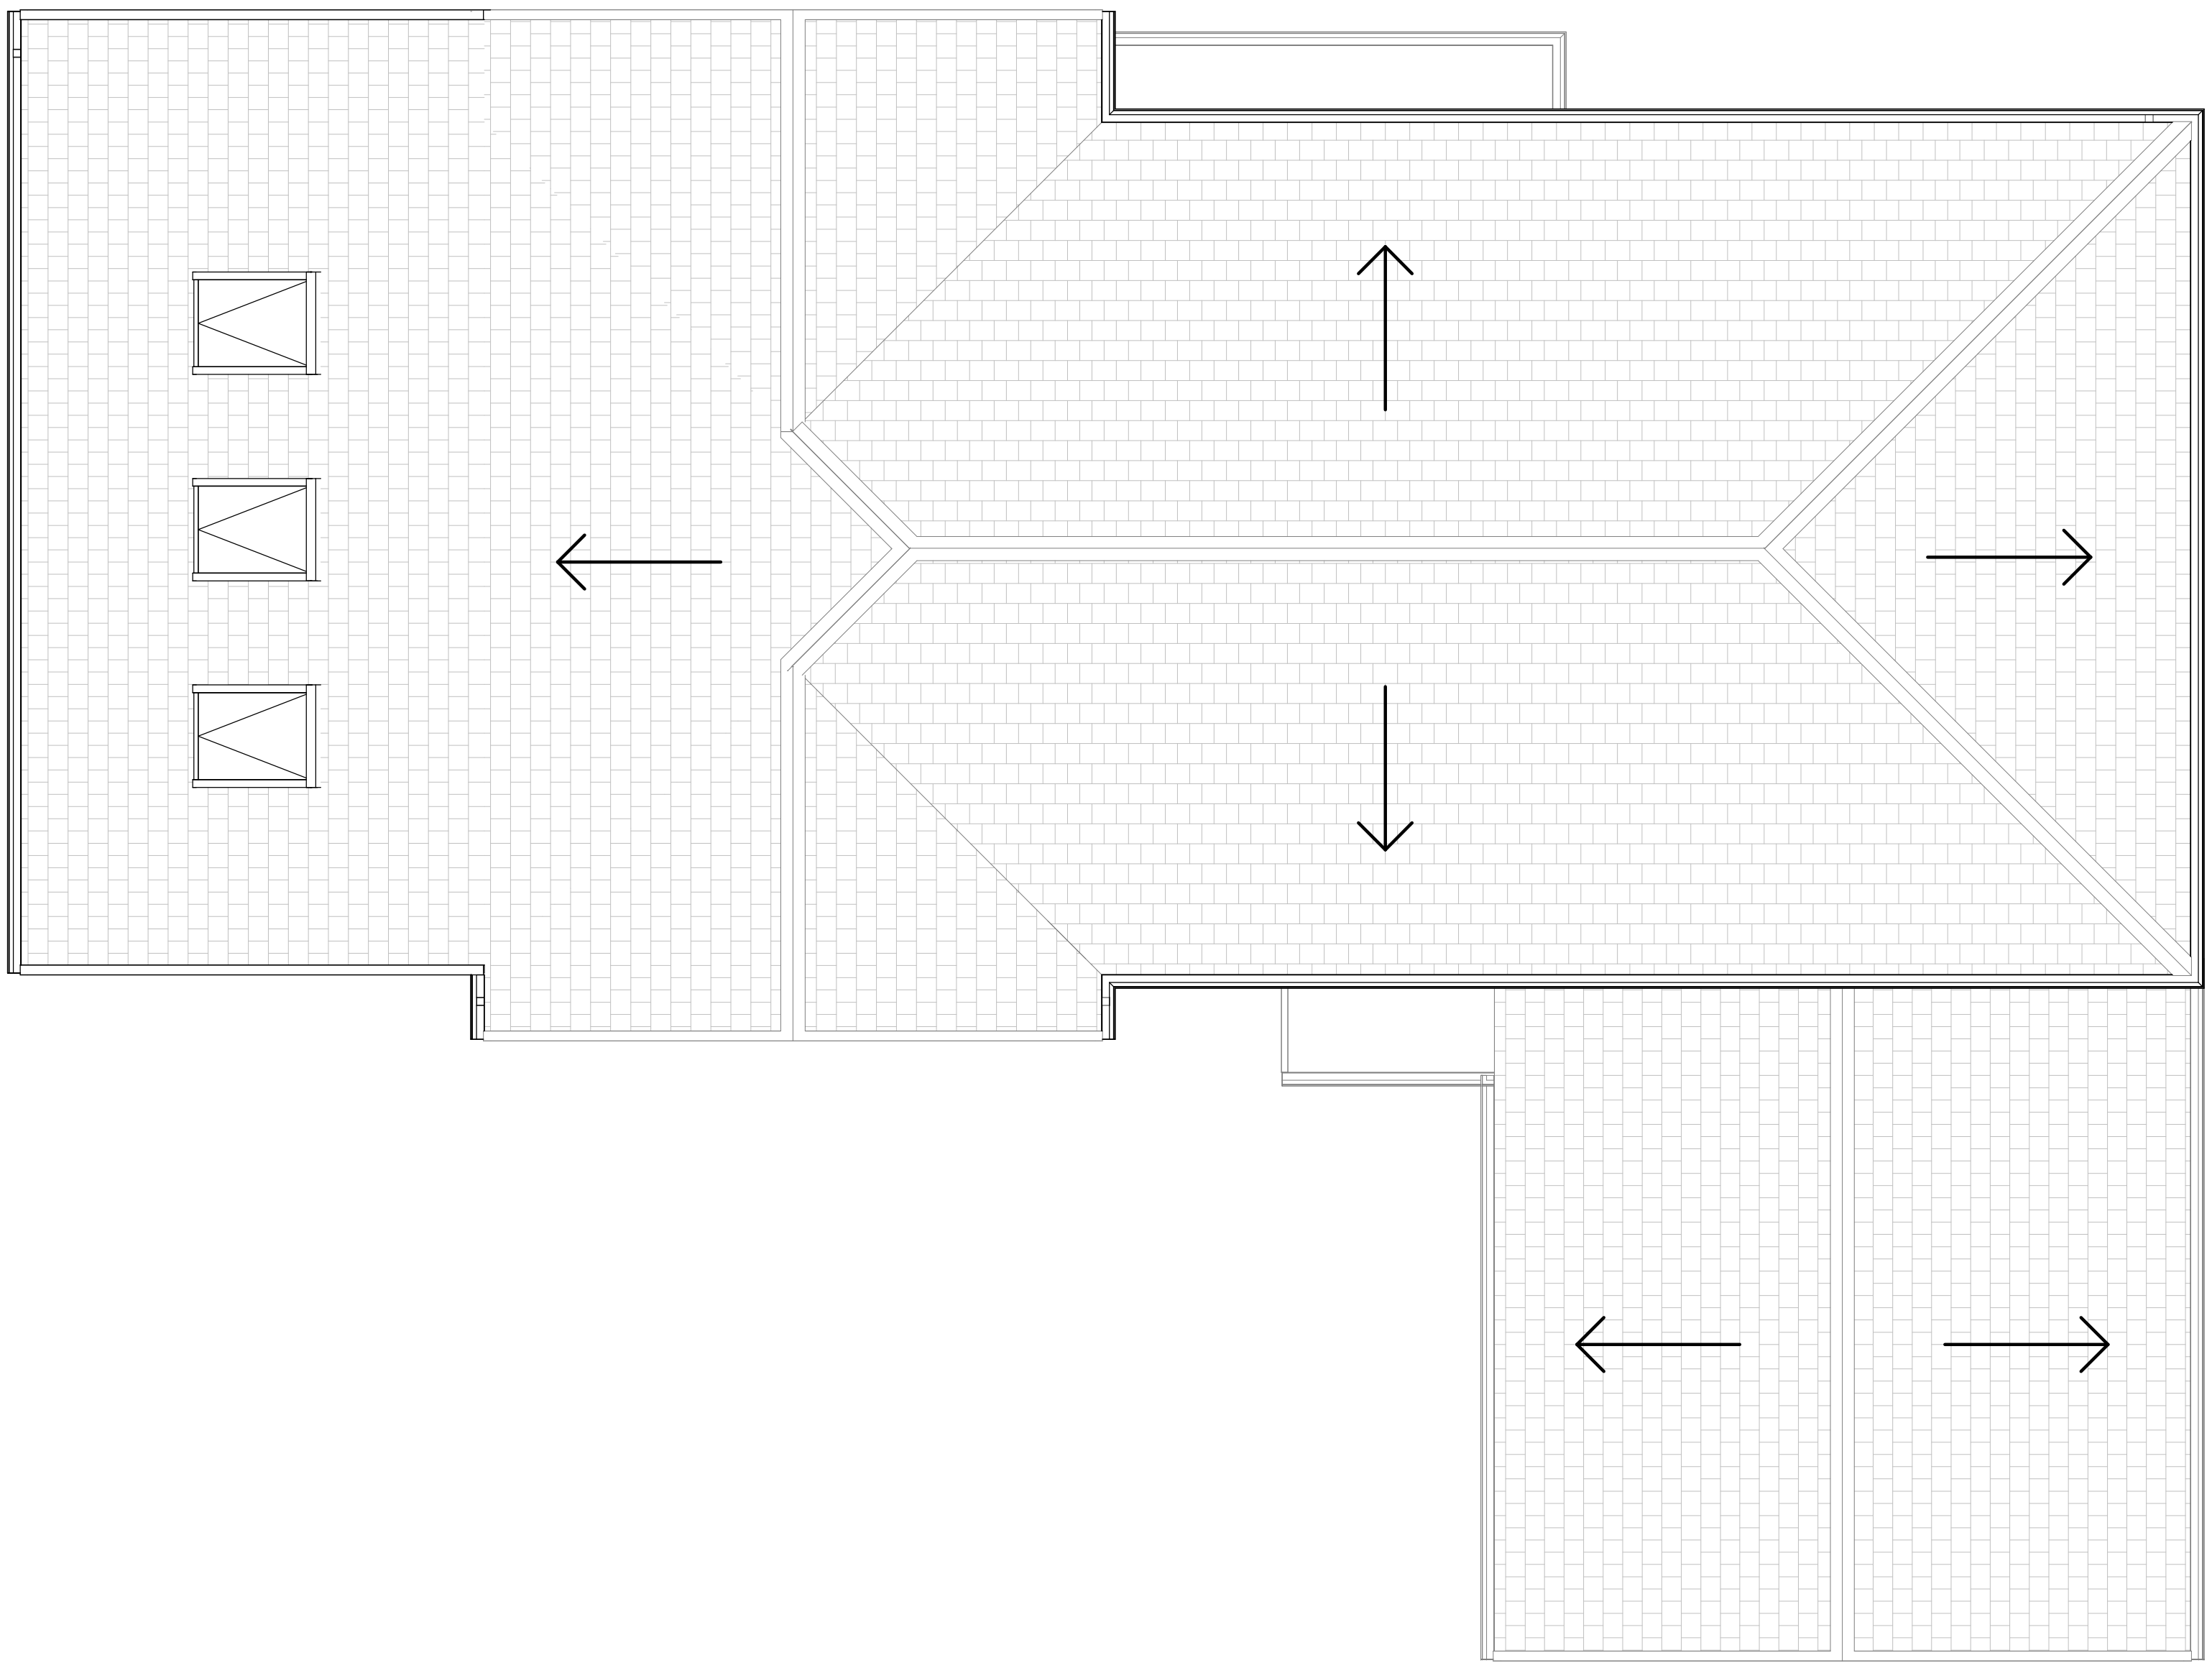

3 Proposed Roof Plan
1 : 50

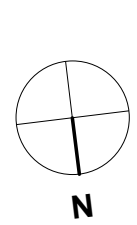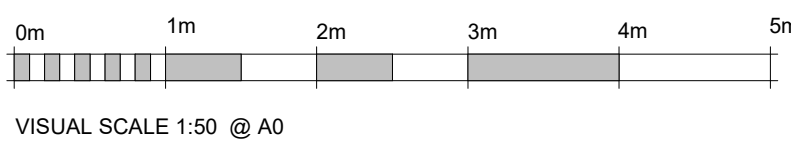

Notes:
This drawing is copyright. Figured dimensions are to be followed in preference to scaled dimensions and particulars are to be taken from the actual work where possible. Any discrepancy must be reported to the architect immediately and before proceeding. If in doubt, ask.

A	Updated following client review	15.02.23
Rev	Drawn by	dw

Revision Schedule	Rev No:	A
-------------------	---------	---

Drawn by:	DW
-----------	----

Project No:	DP2301
-------------	--------

Project:	3 Turton Chase, Tottington, Bury, BL8 4FZ
----------	---

Drawing Title:	Proposed Plans
----------------	----------------

Drawing No:	DP-2301-PL-04
-------------	---------------

Date:	15/02/23
-------	----------

Scale:	1 : 50 @A0
--------	------------

Client:	Gemma Atkinson
---------	----------------

Architect:	
------------	--



Draw Plan Ltd - Suite 112, Newton House, Faraday Street, Birchwood Park, Warrington, WAG 8PW
Telephone: 07384 977700
Email: hello@drawplan.co.uk
Website: www.drawplan.co.uk