


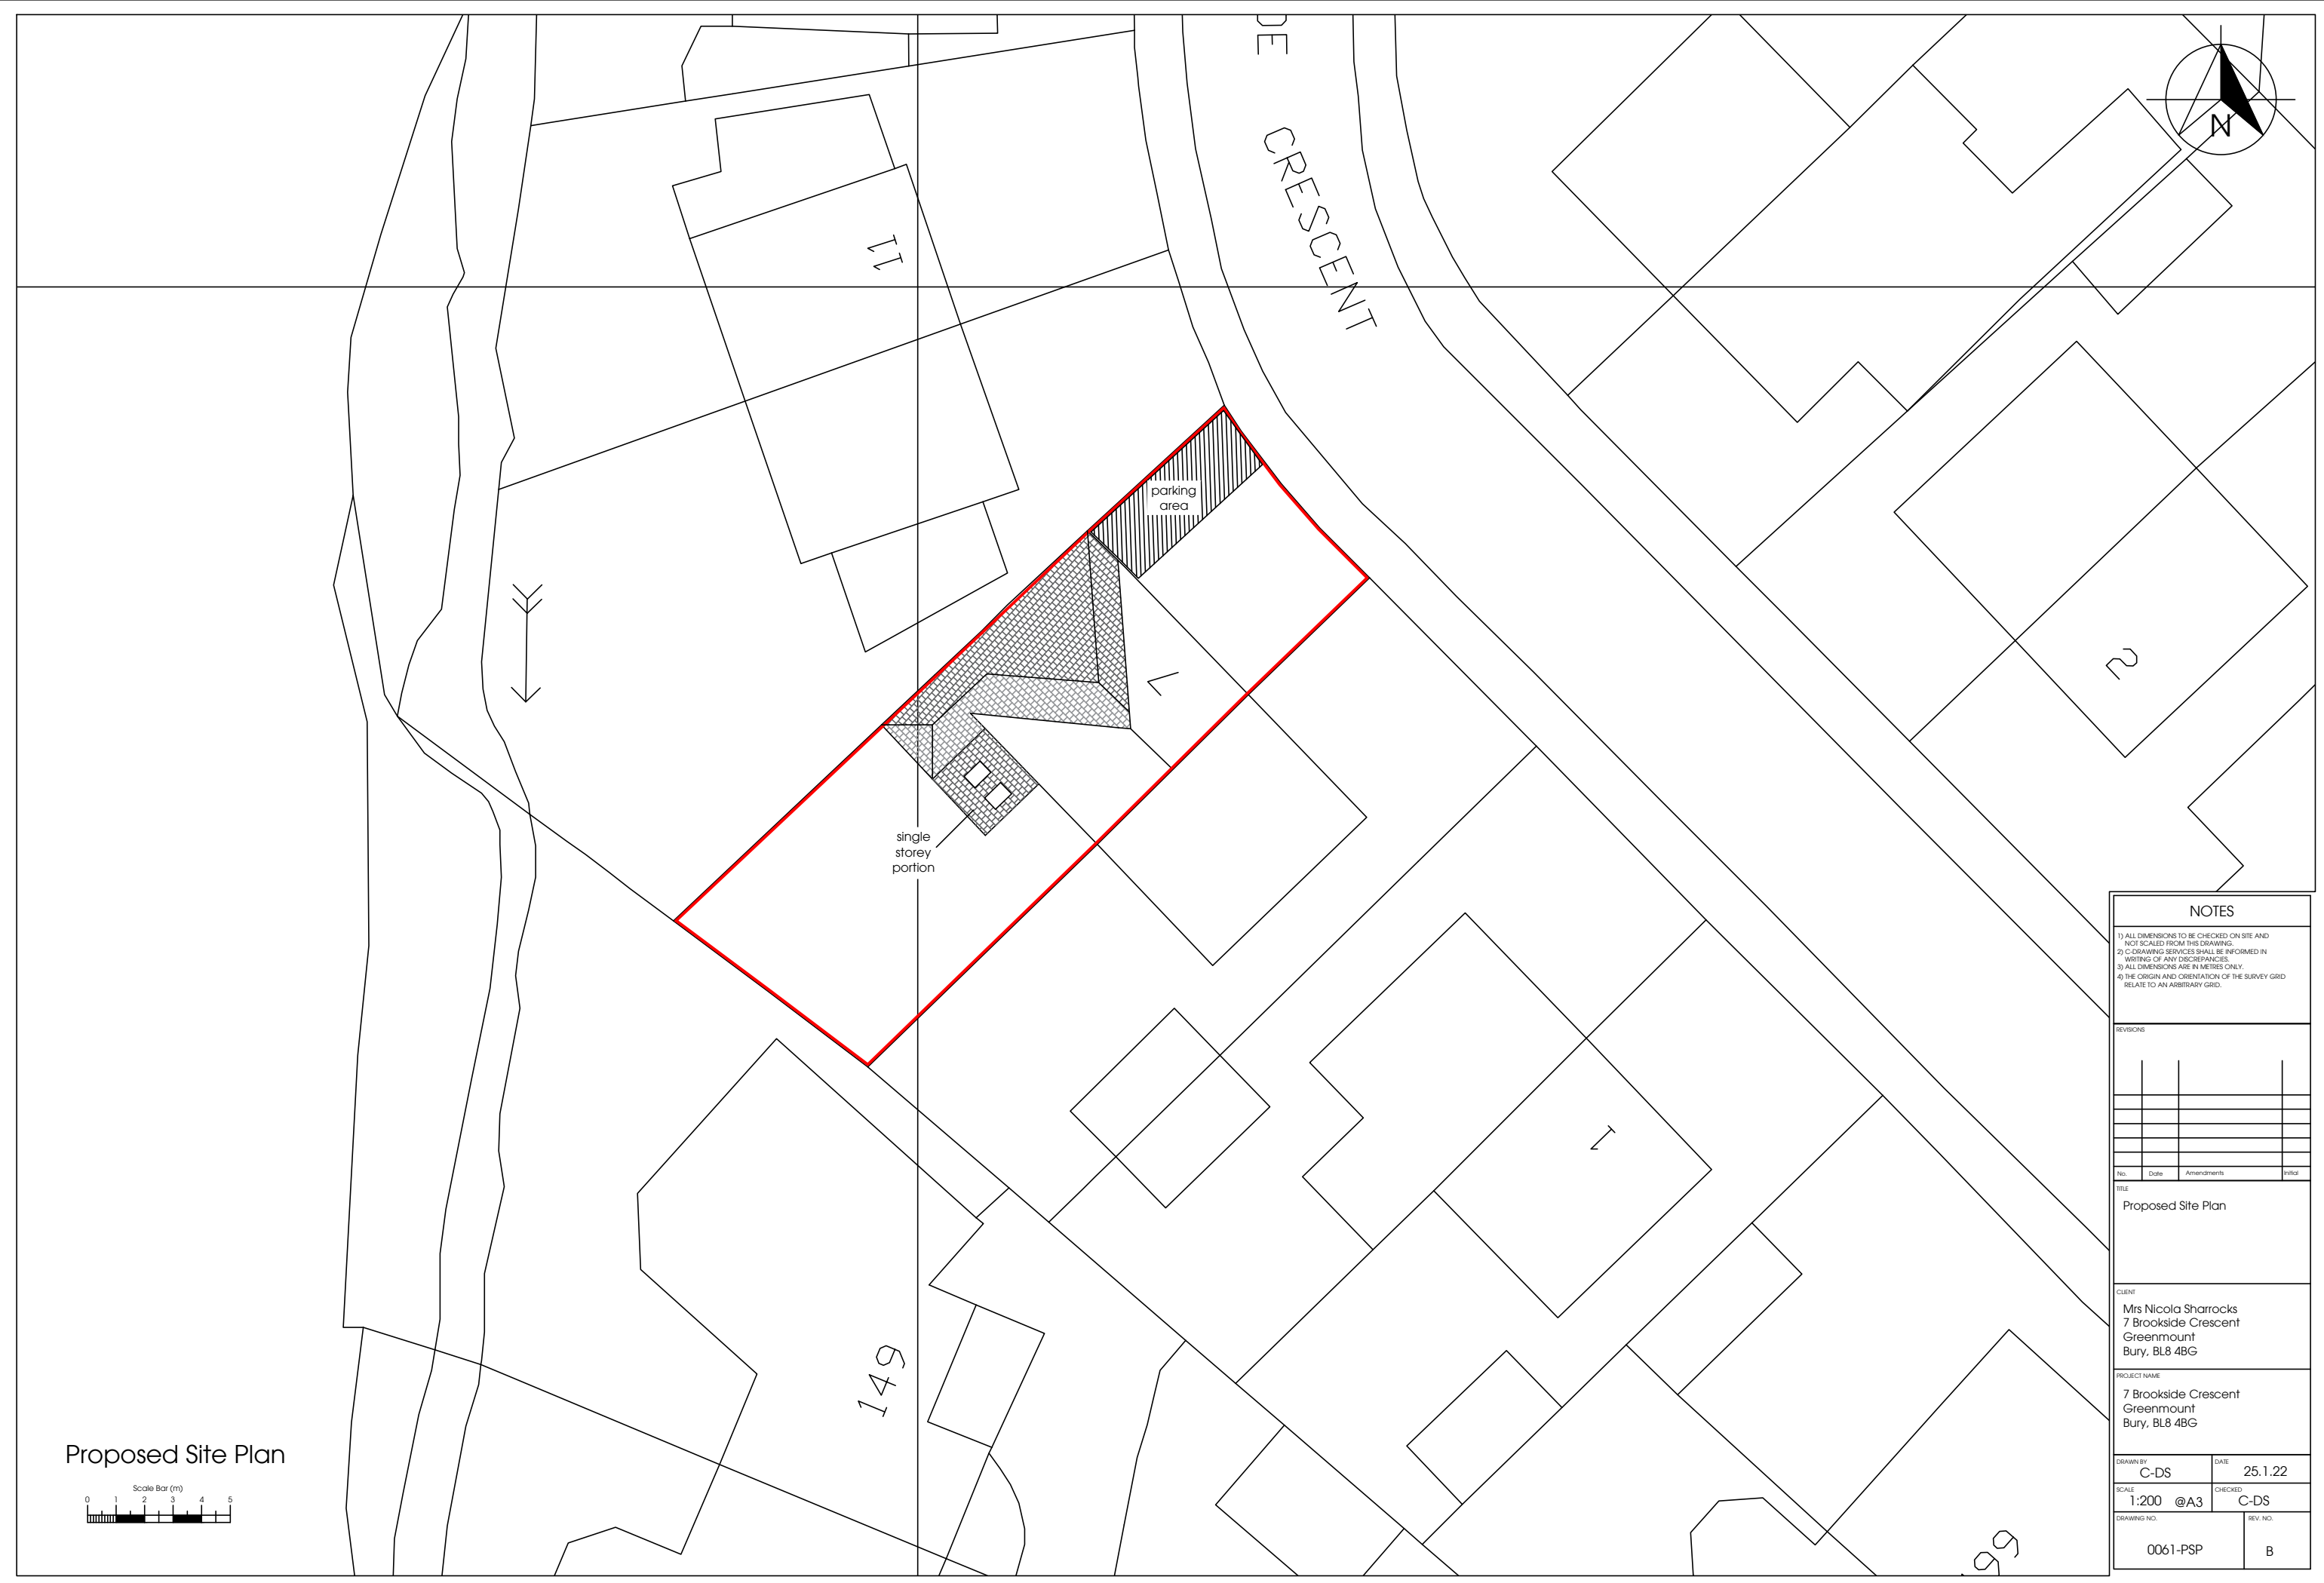

Proposed Site Plan



NOTES

- 1) ALL DIMENSIONS TO BE CHECKED ON SITE AND NOT SCALED FROM THIS DRAWING.
- 2) C-DRAWING SERVICES SHALL BE INFORMED IN WRITING OF ANY DISCREPANCIES.
- 3) ALL DIMENSIONS ARE IN METRES ONLY.
- 4) THE ORIGIN AND ORIENTATION OF THE SURVEY GRID RELATE TO AN ARBITRARY GRID.

REVISIONS

No.	Date	Amendments	Initial
-----	------	------------	---------

TITLE

Proposed Site Plan

CLIENT

Mrs Nicola Sharrocks
7 Brookside Crescent
Greenmount
Bury, BL8 4BG

PROJECT NAME

7 Brookside Crescent
Greenmount
Bury, BL8 4BG

DRAWN BY	C-DS	DATE	25.1.22
----------	------	------	---------

SCALE	1:200 @A3	CHECKED	C-DS
-------	-----------	---------	------

DRAWING NO.	0061-PSP	REV. NO.	B
-------------	----------	----------	---