




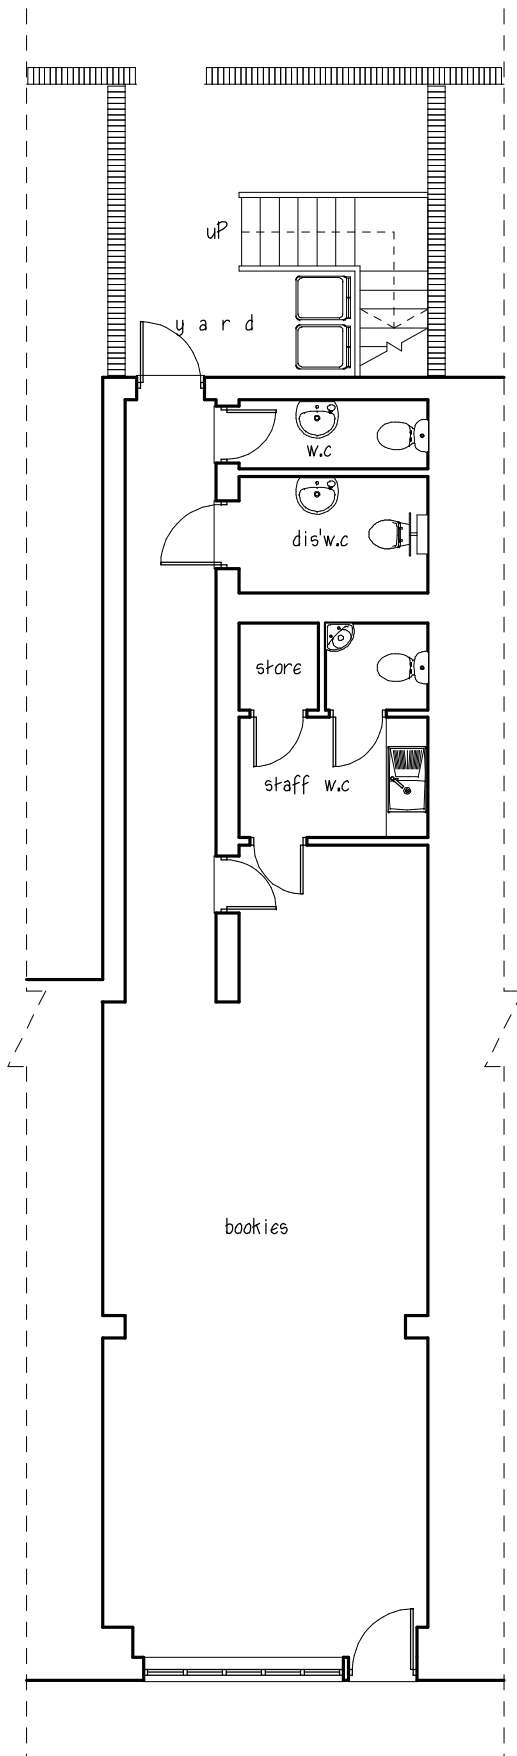

Existing ground floor plan

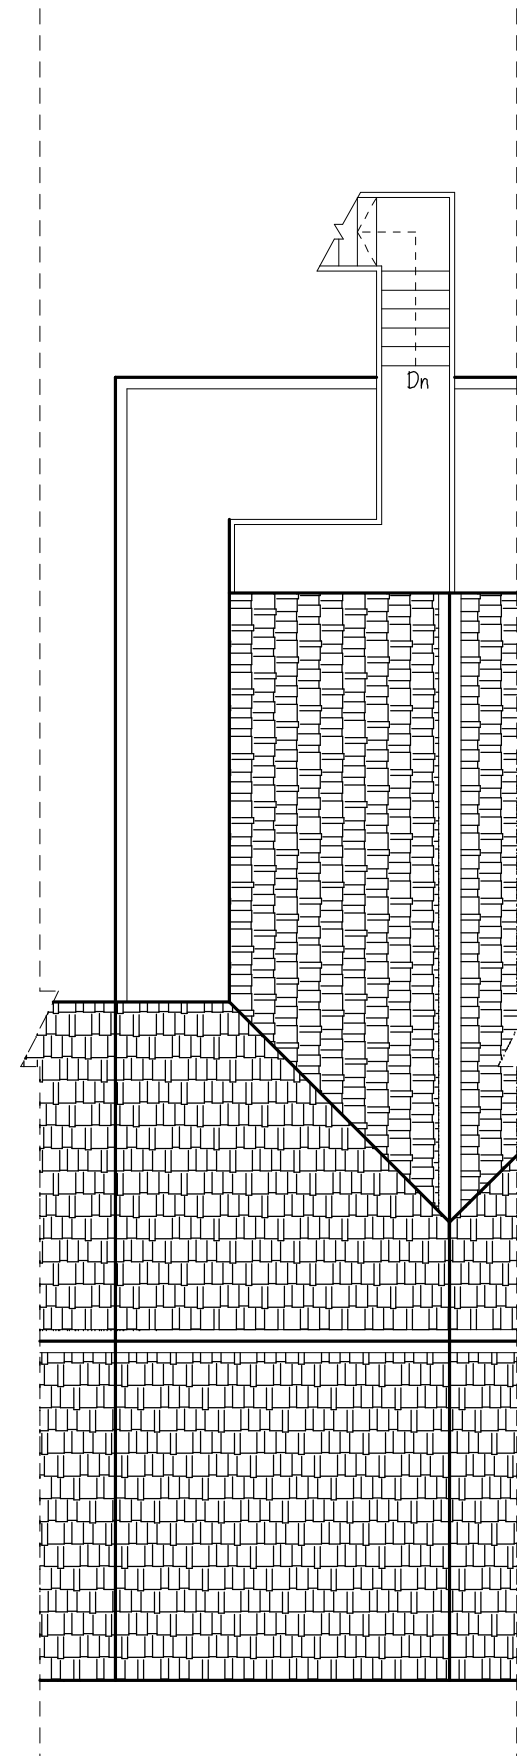


Existing roof plan

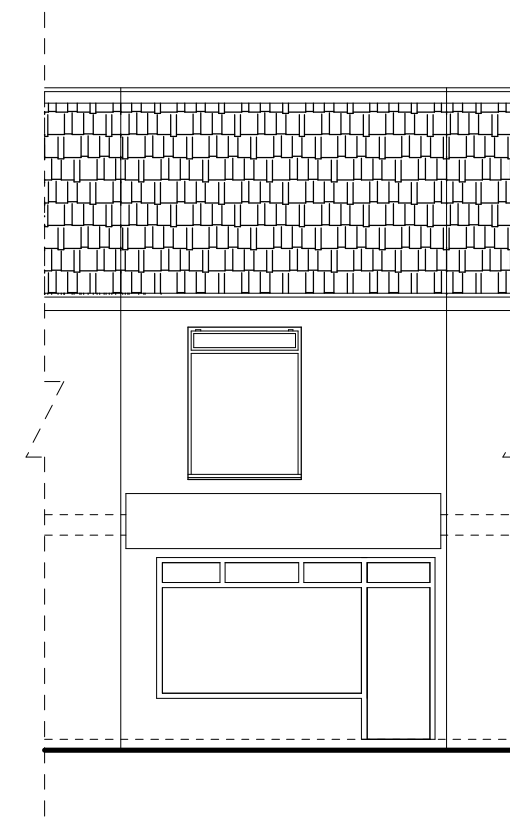


Existing front elevation


FIRST FLOOR FLAT
BELONGS TO OTHERS

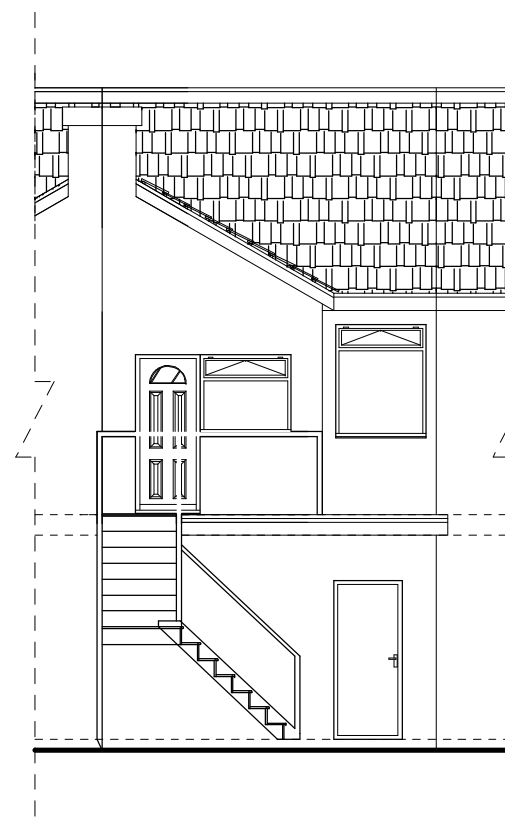


Existing rear elevation

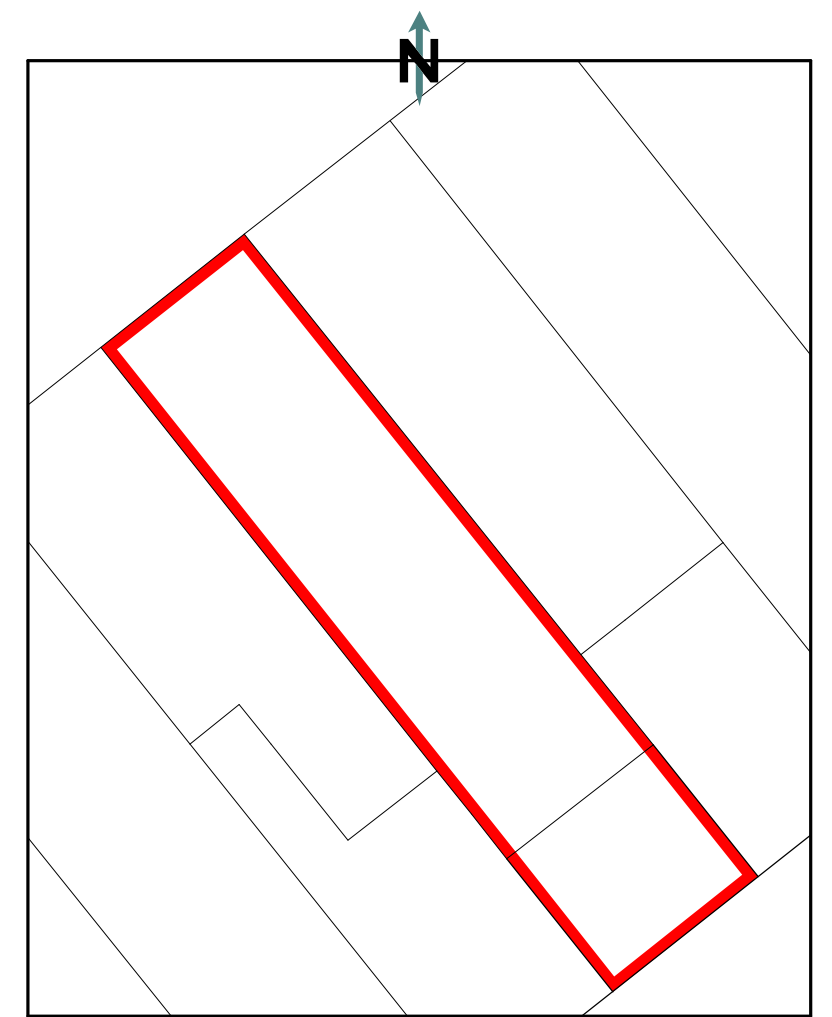


Block/site plan scale:1:200

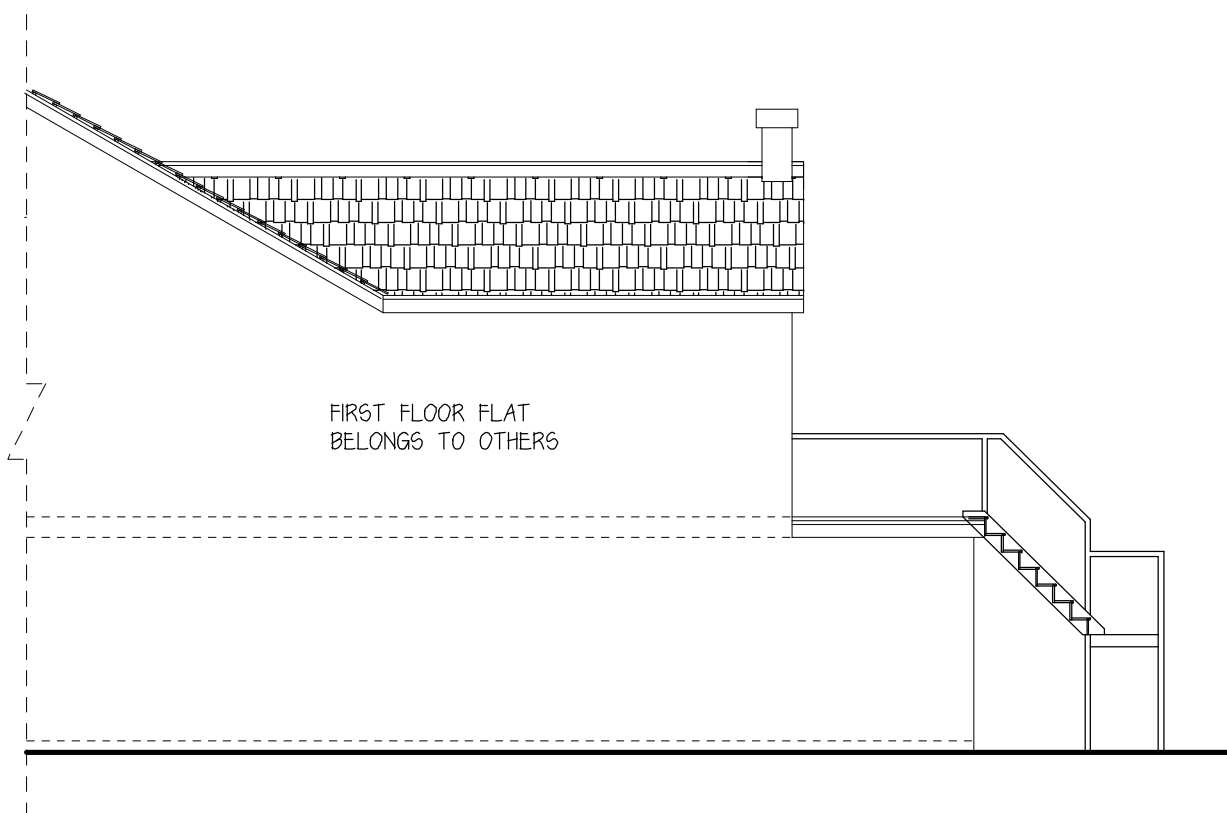


Existing side elevation (West)

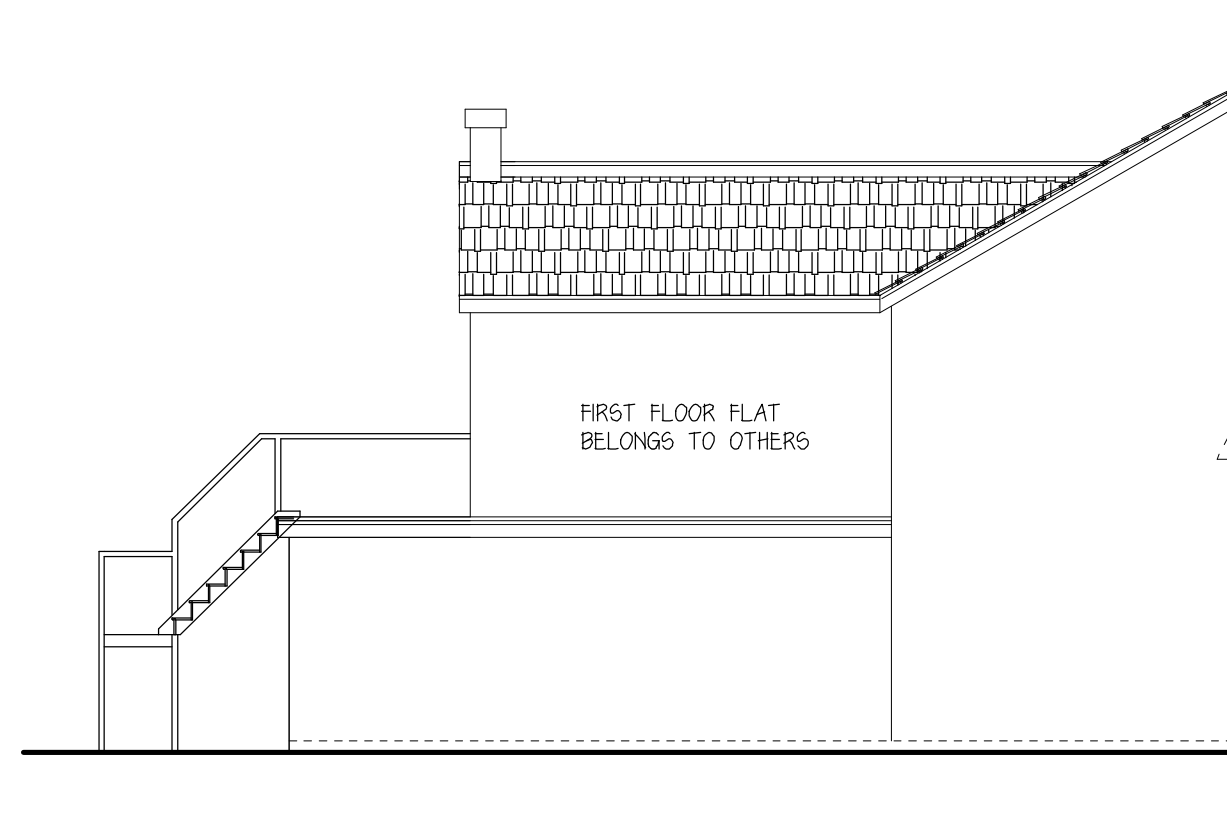

Existing side elevation (East)

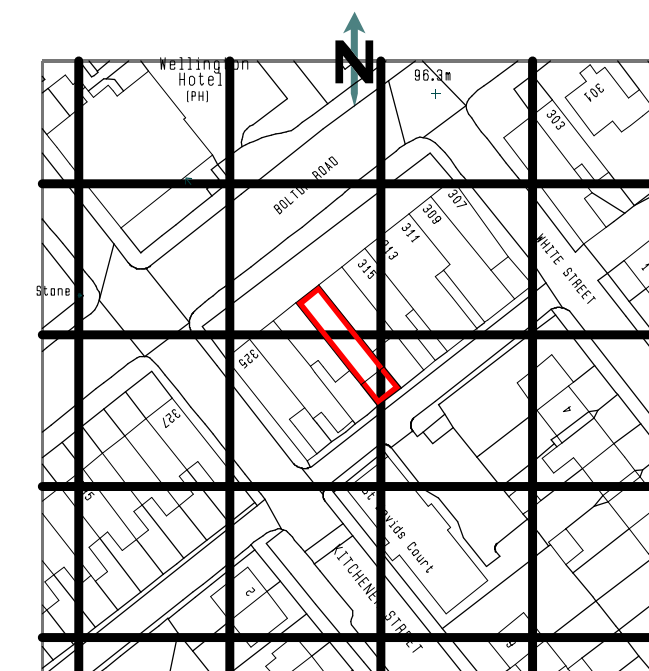

Location plan scale:1:250

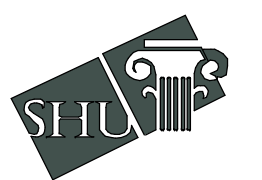

**Syed Helal Uddin
Architectural Services**

58 Southwood Drive, Baxenden,
Accrington, Lancashire. BB5 2PZ
Tel:01254 238202 Fax:0879 2352826
Mobile: 07879 261142
Email: syedhelaluddin@yahoo.com

Scale:1:100 Page 1/2 (A2)

Drawing no: 1673

Existing layout

Location: 319 Bolton Road,
Bury, BL8 2PD

Prop: Change of use from bookies
into class (A5 Hot Food Takeaway)

Client: MD. SUHEN AHMAD

Date: September 2020

please do not scale drawing