





Location Plan

Scale 1:1250

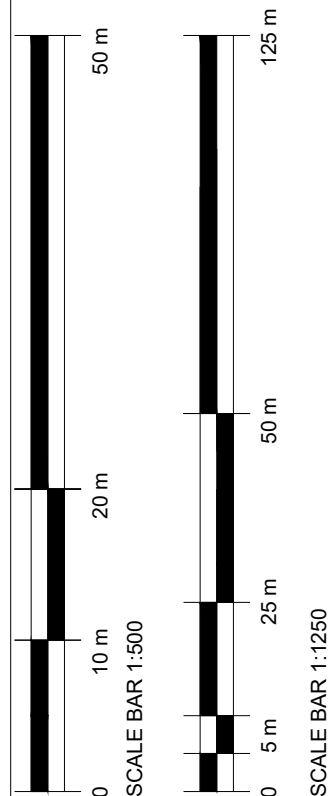

Existing Site Plan

Scale 1:500

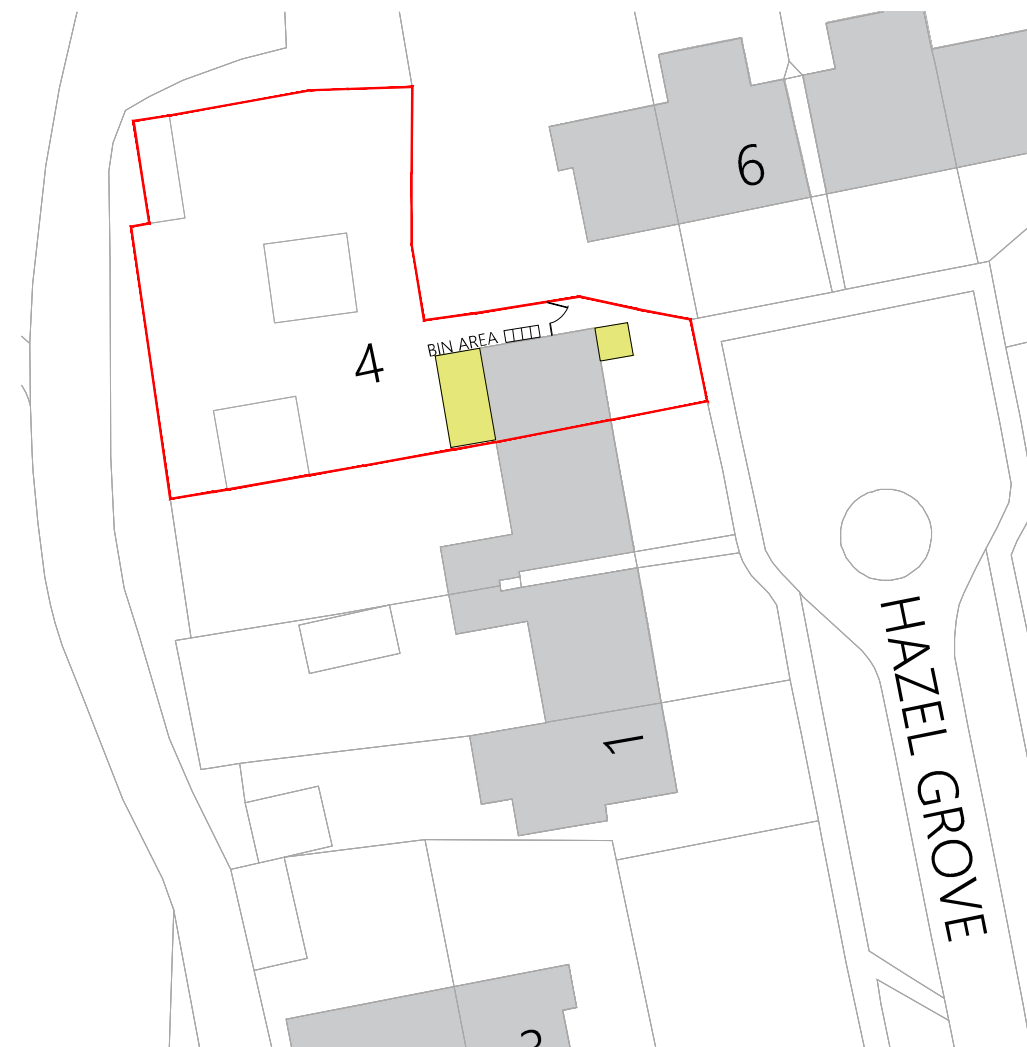

Proposed Site Plan

Scale 1:500

GENERAL NOTES

1. The contractor must check the site and the approved drawings before commencing the works and must take any working measurements as necessary and any discrepancy must be reported to the client.
2. Work shall comply with any current relevant BS/codes of practices and confirm to the Building Regulations including the latest amendment. The contractor is responsible for setting out the works.

Project Address

4 Hazel Grove
Radcliffe
Manchester
M26 1DD

Project

Proposed Single Storey Rear Extension, Part two-storey rear Extension, Flat Roof Dormer Extension and Porch Installation

Drawing No.	Drawing Status
PP240-1/26	Planning

Scale

1:1250
1:500

Date

26/01/2026

Drawn by

AT

Paper size

A3

Key

Boundary

Proposed Extension

AT A. Design
12 Hastings Gardens
Stockport
SK5 8BF
ata_design@hotmail.com
07830039347