






PROPOSED FRONT ELEVATION
NO CHANGE

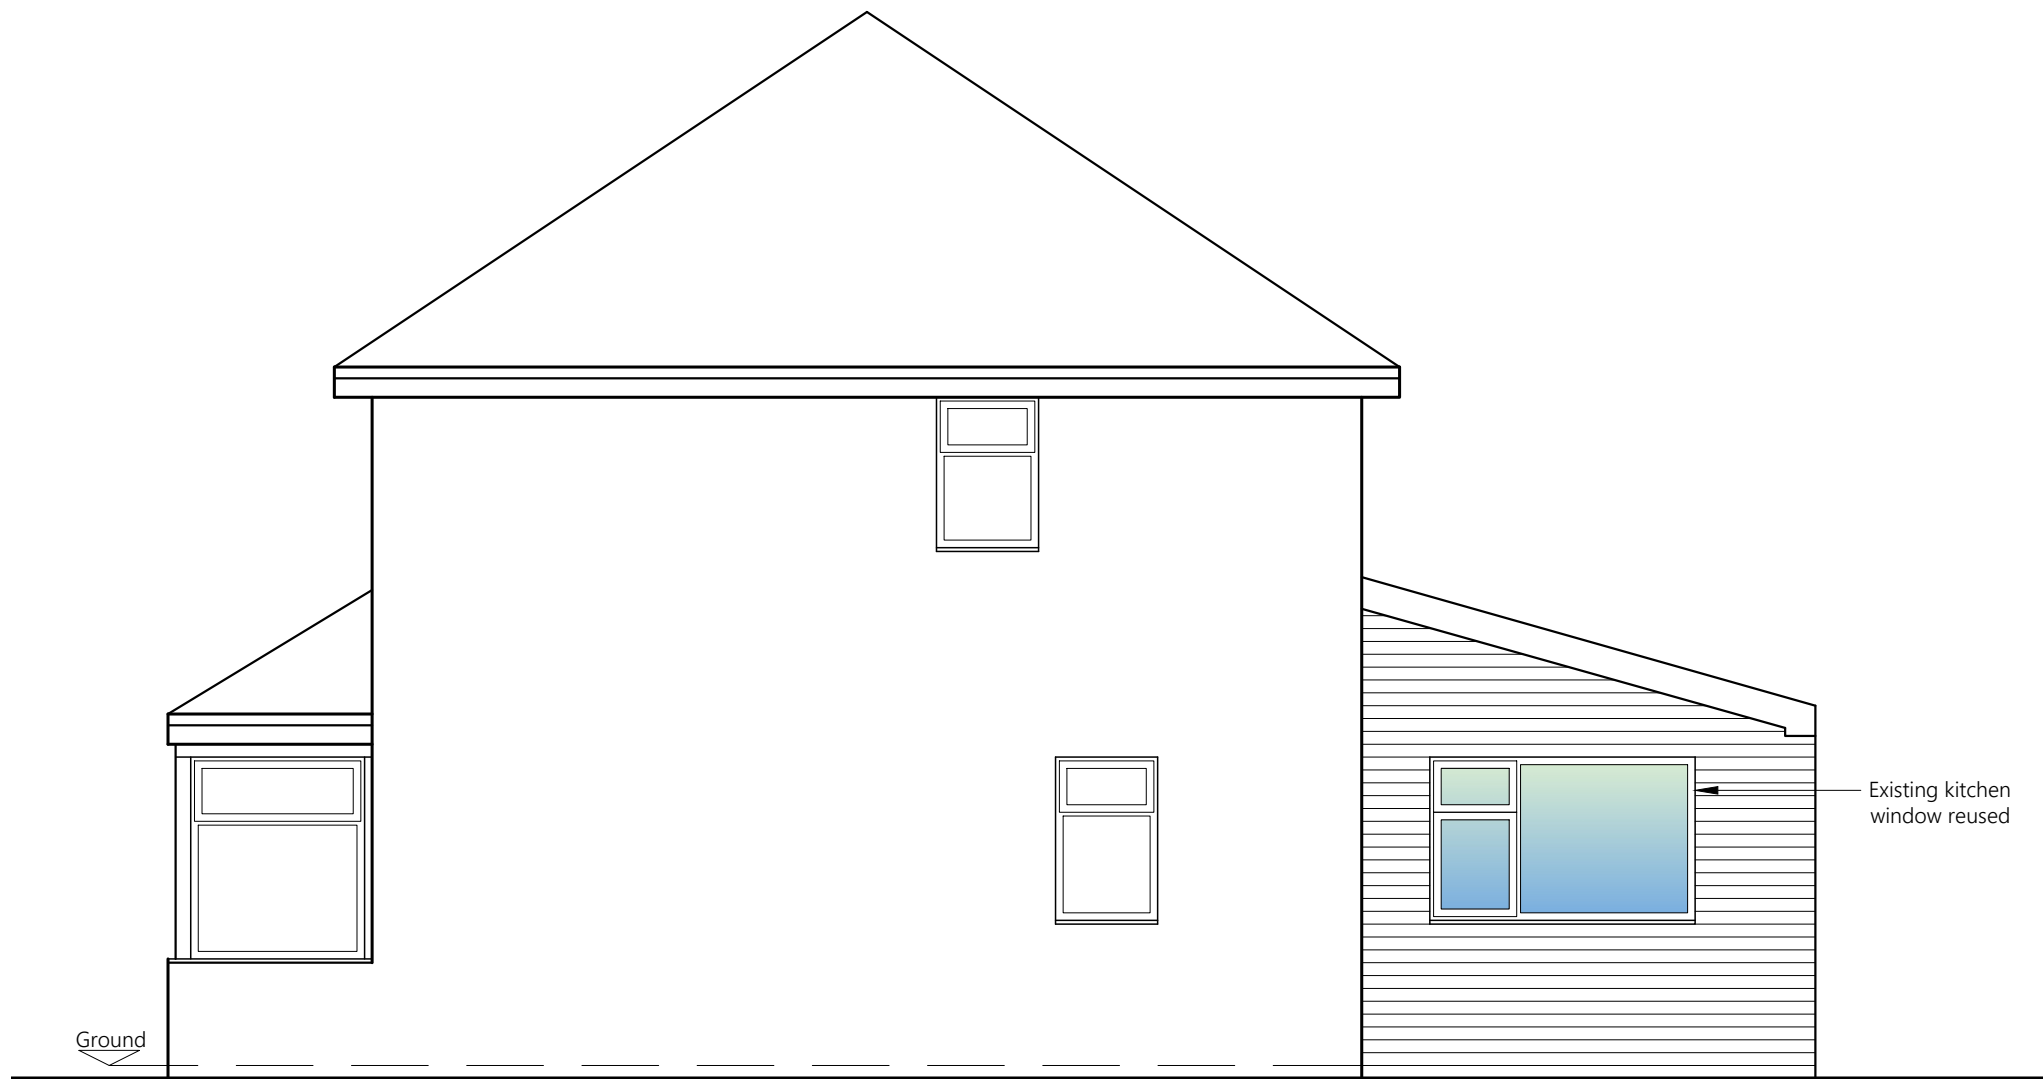


PROPOSED SIDE ELEVATION

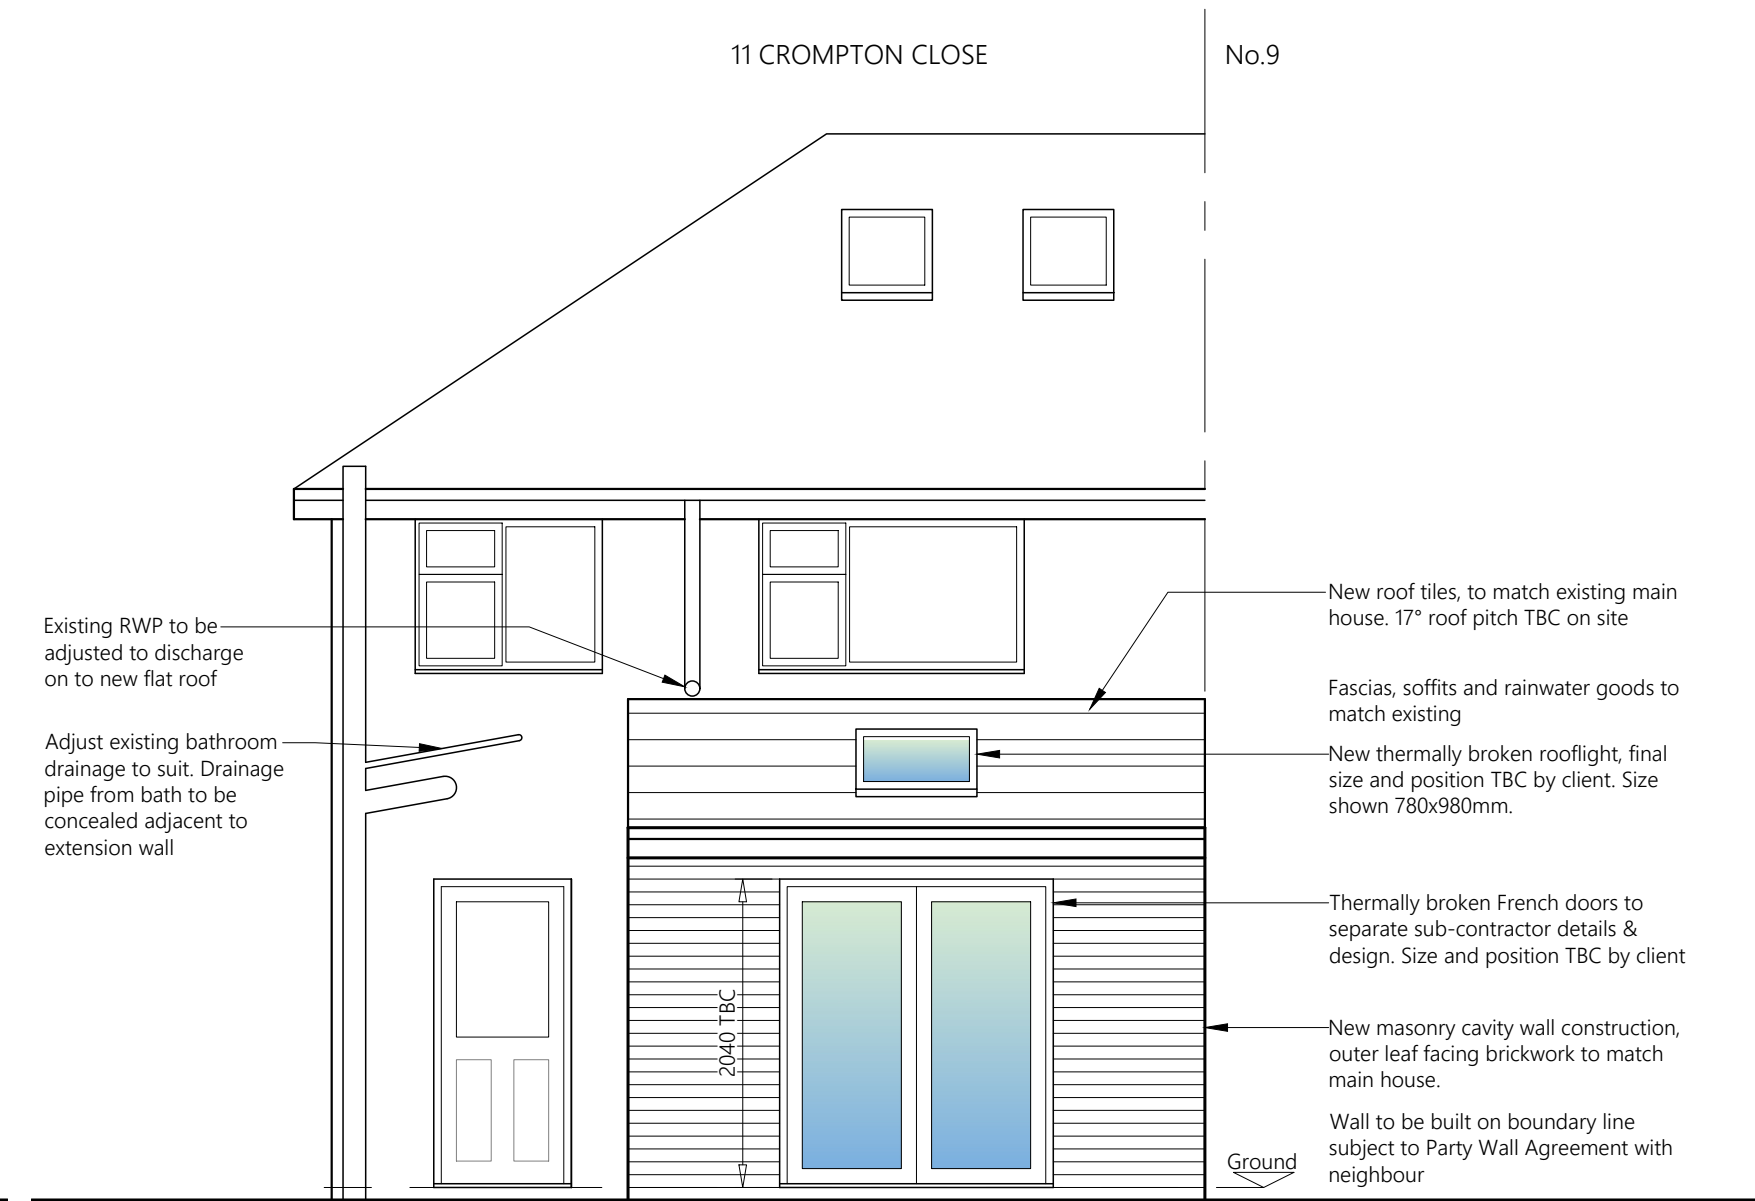

PROPOSED REAR ELEVATION

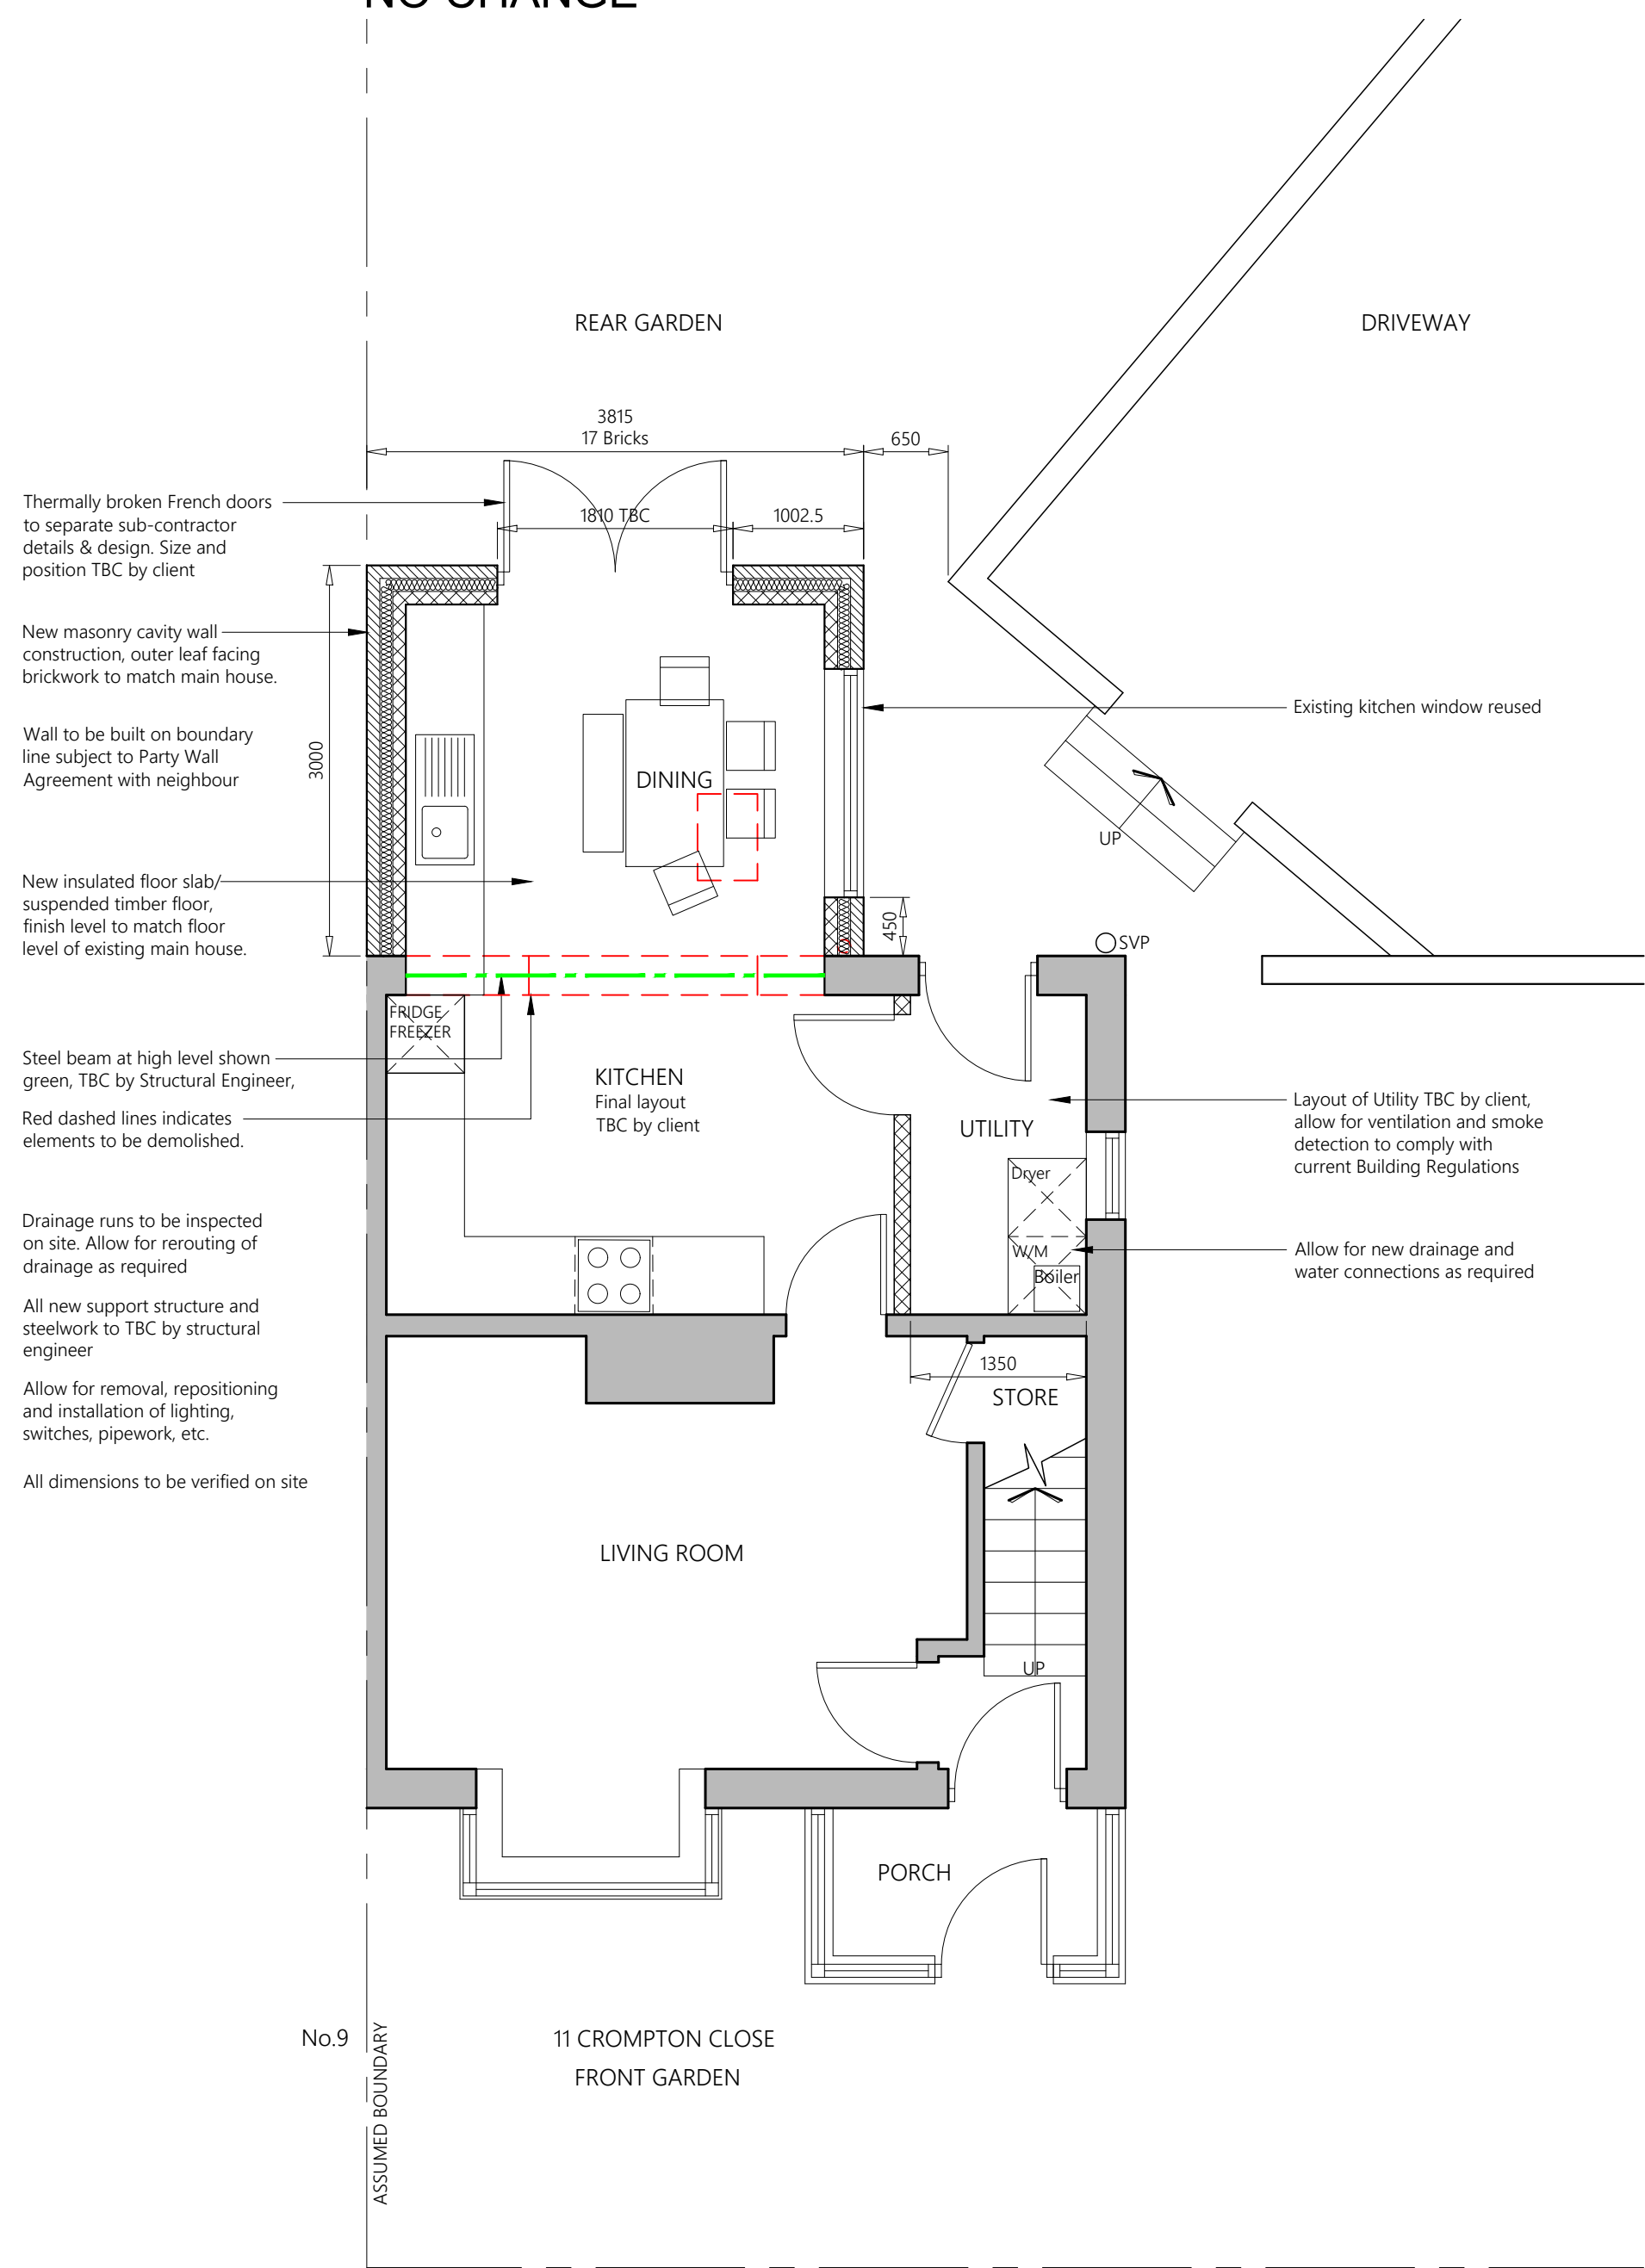

PROPOSED GROUND FLOOR PLAN

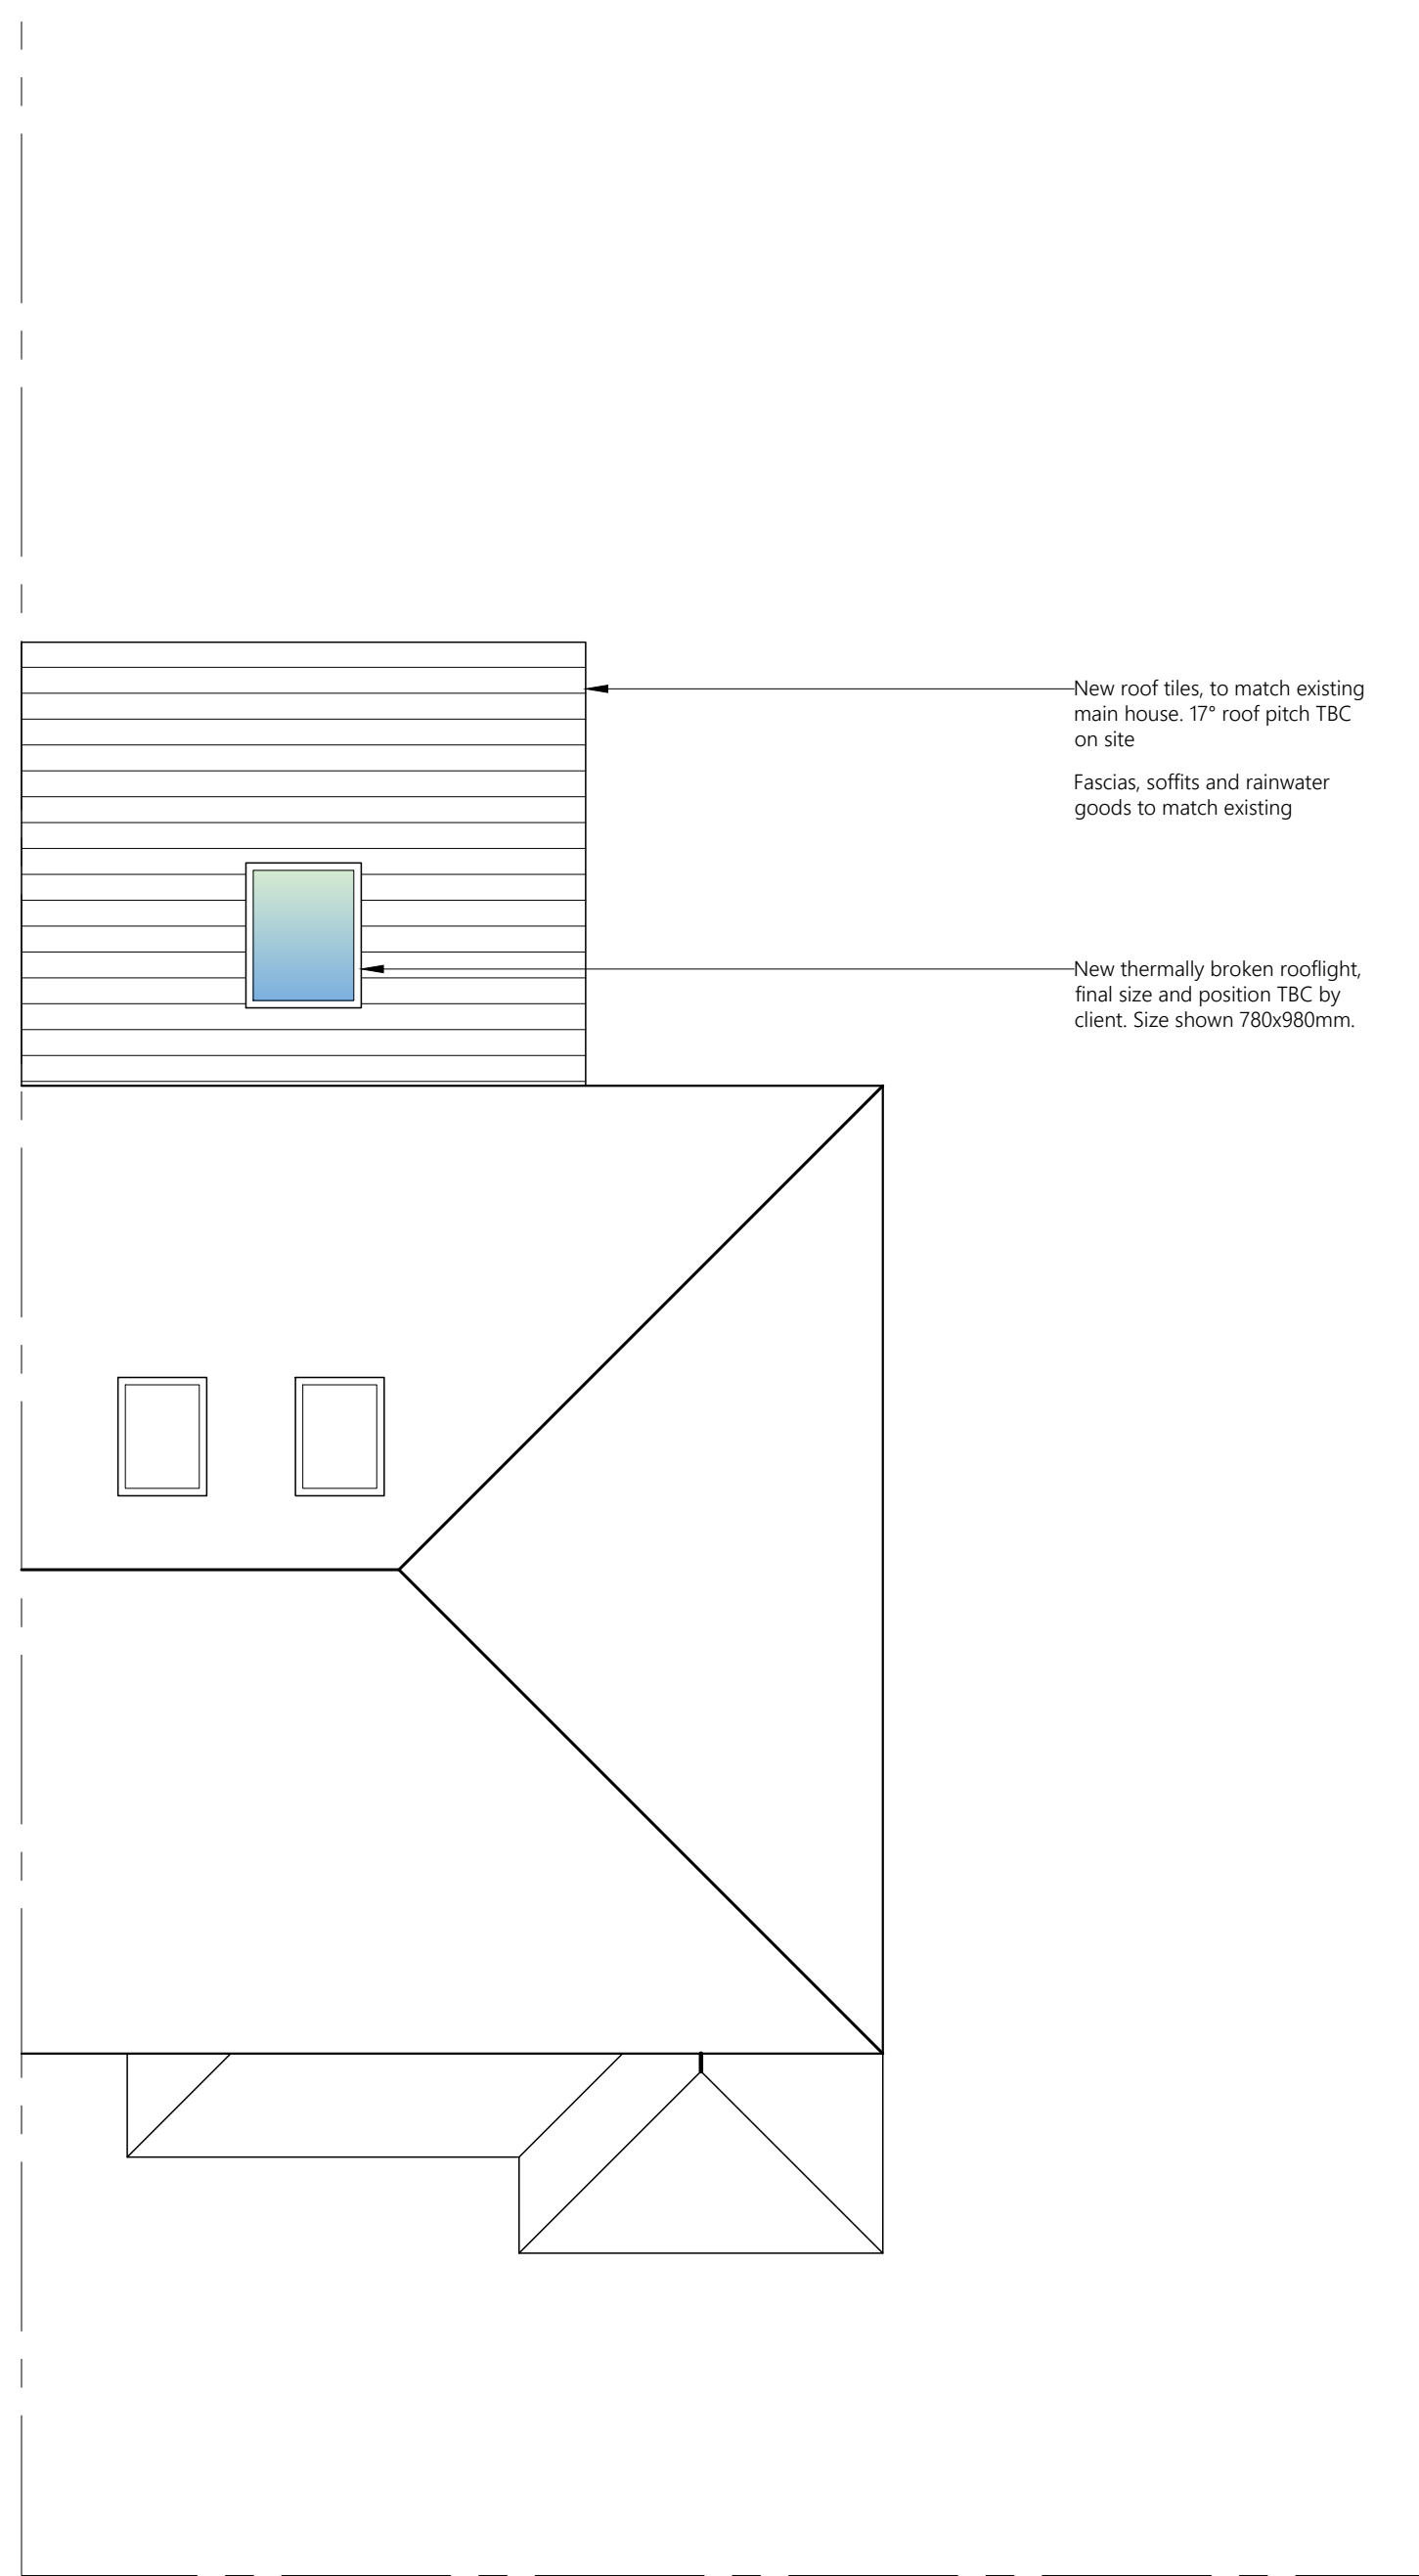

PROPOSED ROOF PLAN



PROPOSED SIDE ELEVATION



PROJECT	11 Crompton Close Radcliffe M26 1BU		
CLIENT	K Carroll		
STATUS	Information		
DRAWING	Proposed Plans and Elevations		
DWG No.	2643-03	REV	
SCALE	1:50@A1	DATE	Sept '26



website: www.agbcad.co.uk
email: info@agbcad.co.uk
telephone: 07912 090 125