


Ownership boundaries and title overlay drawings are produced using all reasonable endeavour and AGBCAD Services cannot be held responsible for any discrepancy of accuracy or scale of drawings supplied to them

KEY


EXTENT OF EXISTING DWELLING

EXTENT OF PROPOSED EXTENSION

SITE BOUNDARY

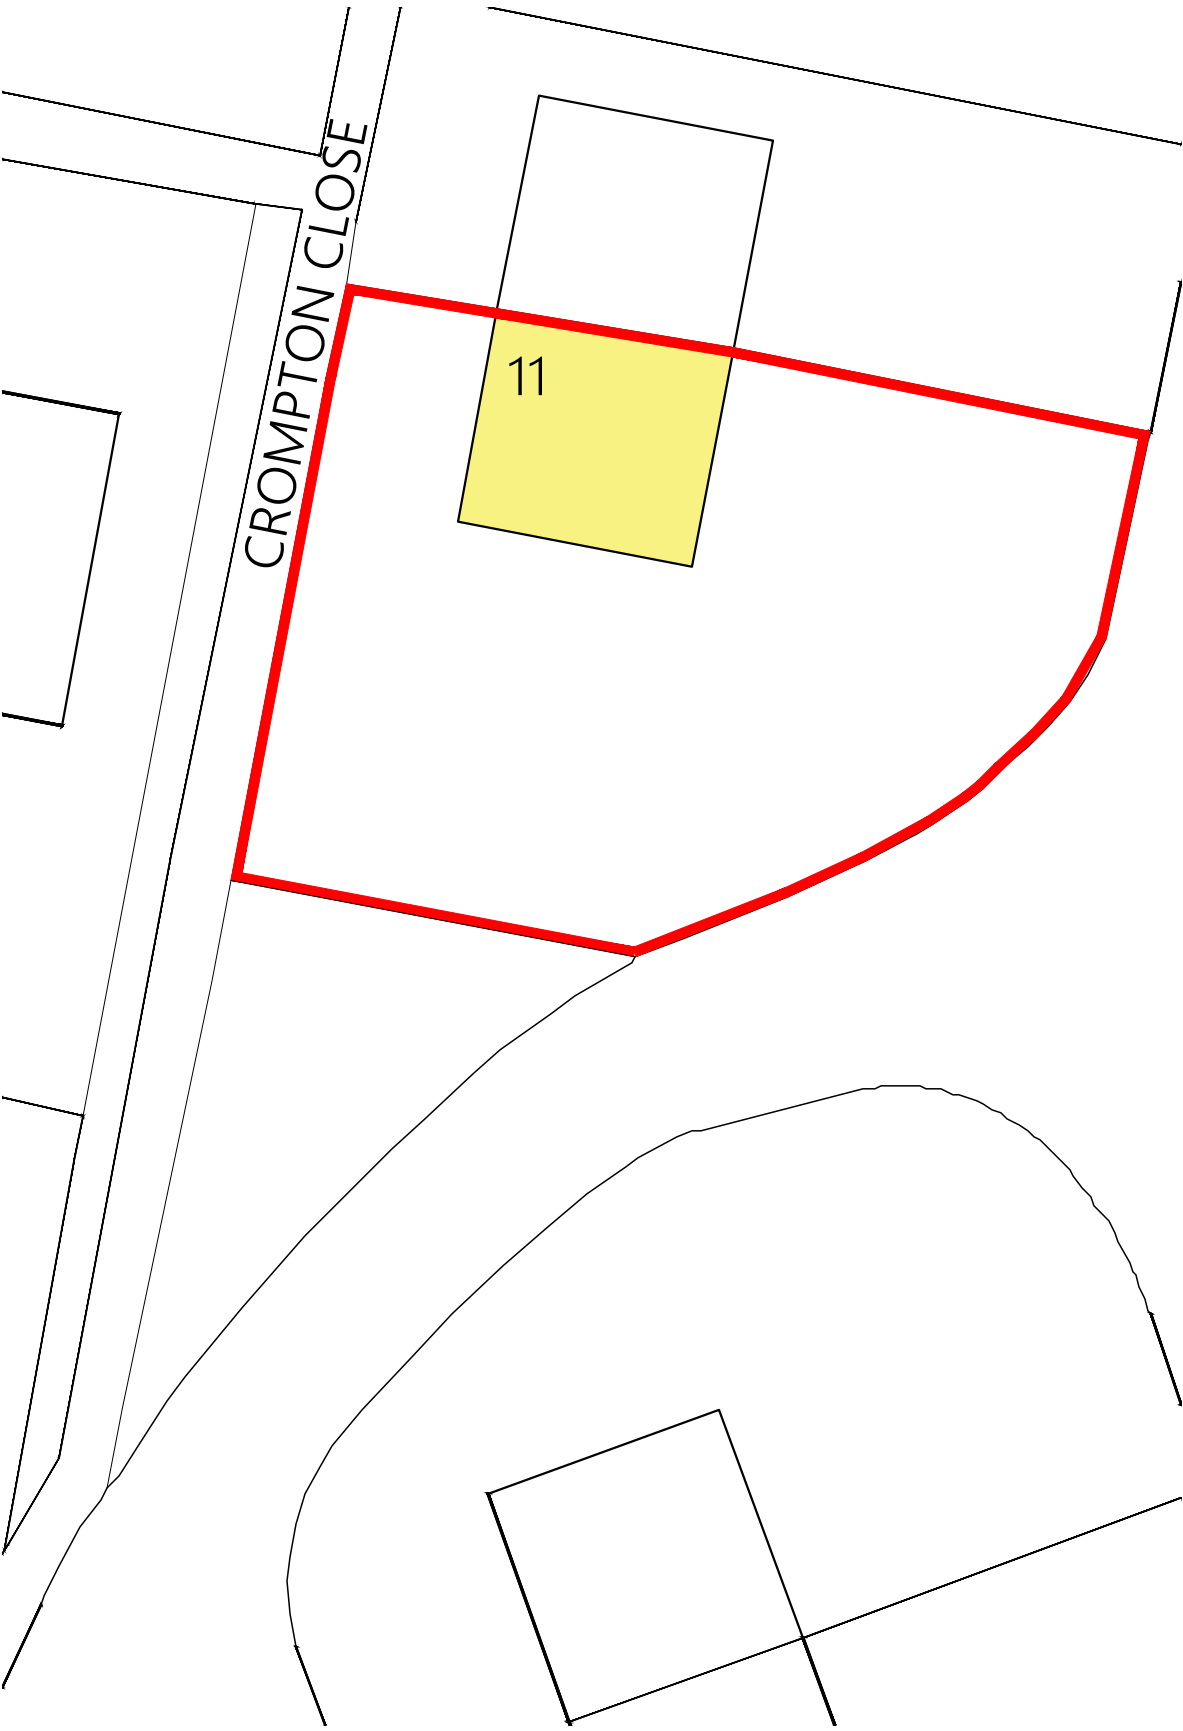

EXISTING BLOCK/SITE PLAN

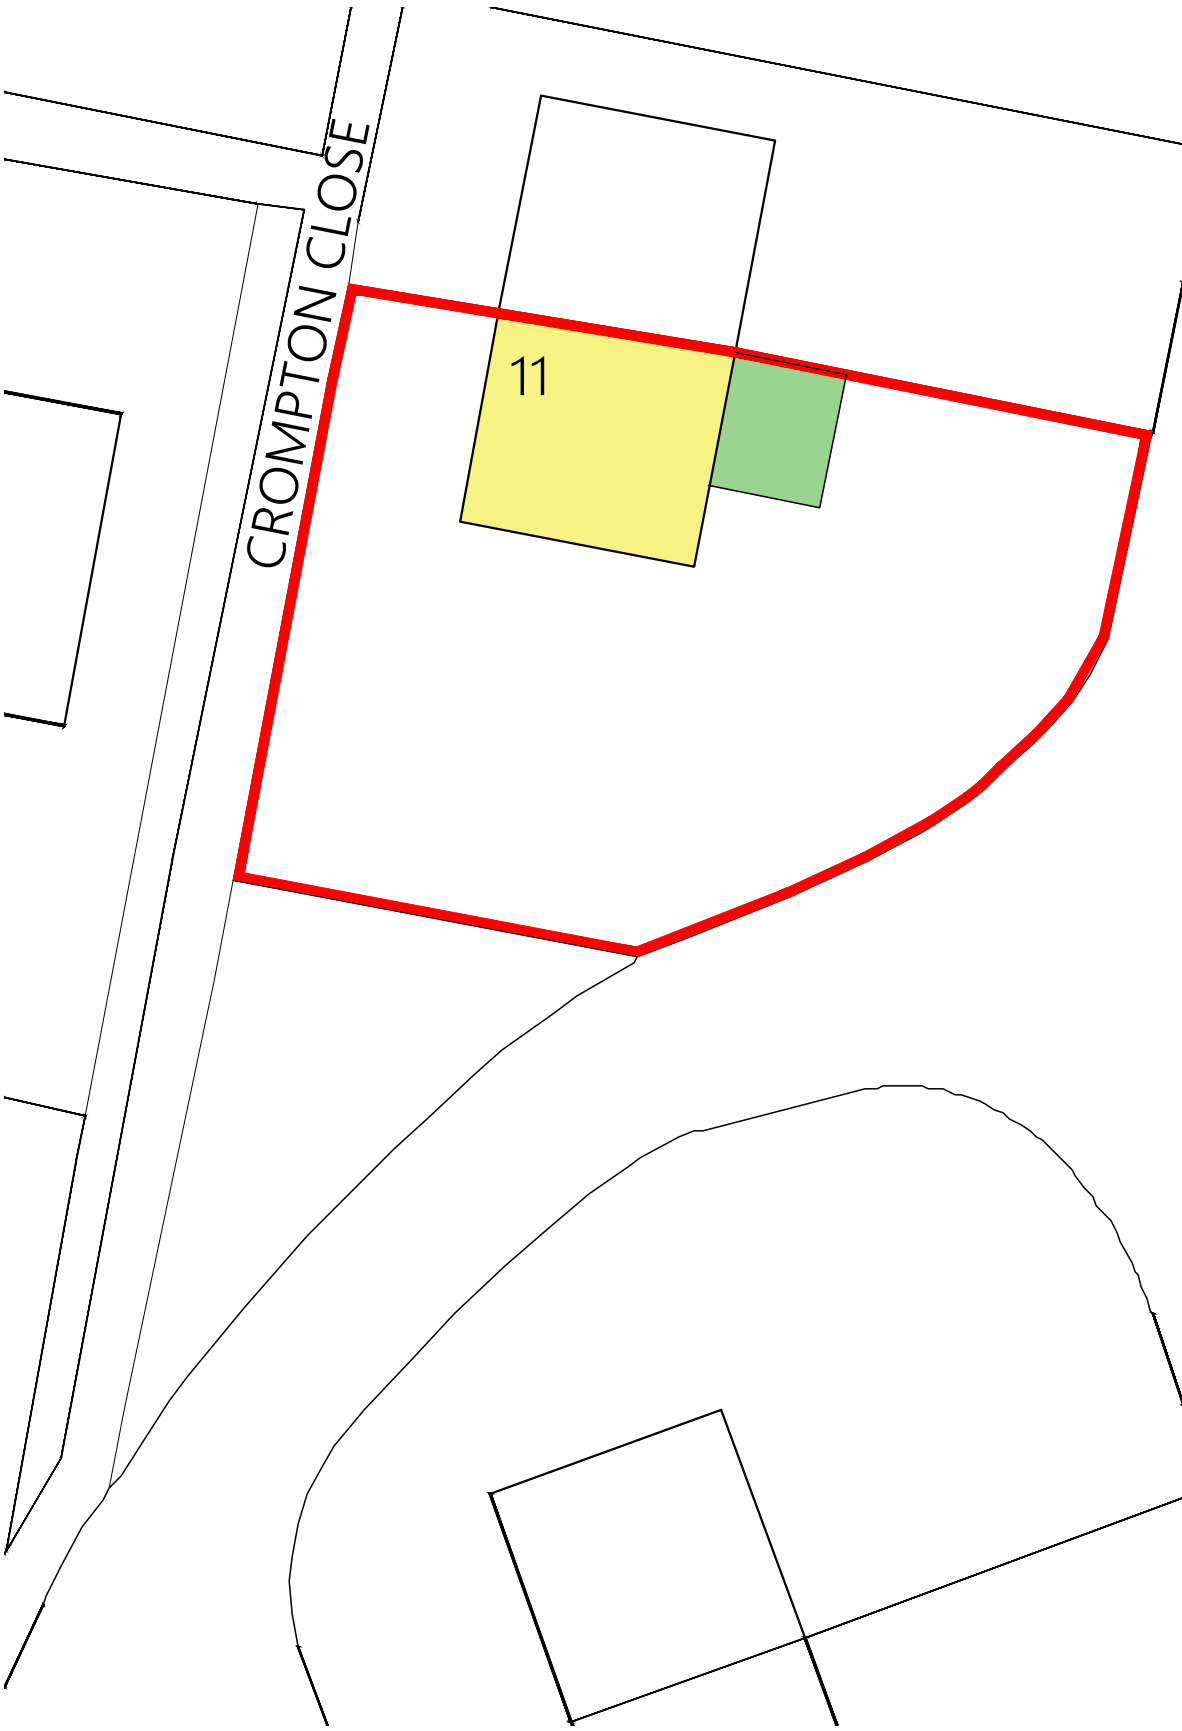

PROPOSED BLOCK/SITE PLAN



PROJECT	11 Crompton Close Radcliffe M26 1BU		
CLIENT	K Carroll		
STATUS	Information		
DRAWING	Block Plans		
DWG No.	2643-04	REV	
SCALE	1:200@A3	DATE	Sept '26

AGB
CAD
SERVICES

website: www.agbcad.co.uk
email: info@agbcad.co.uk
telephone: 07912 090 125