





EXISTING FRONT ELEVATION

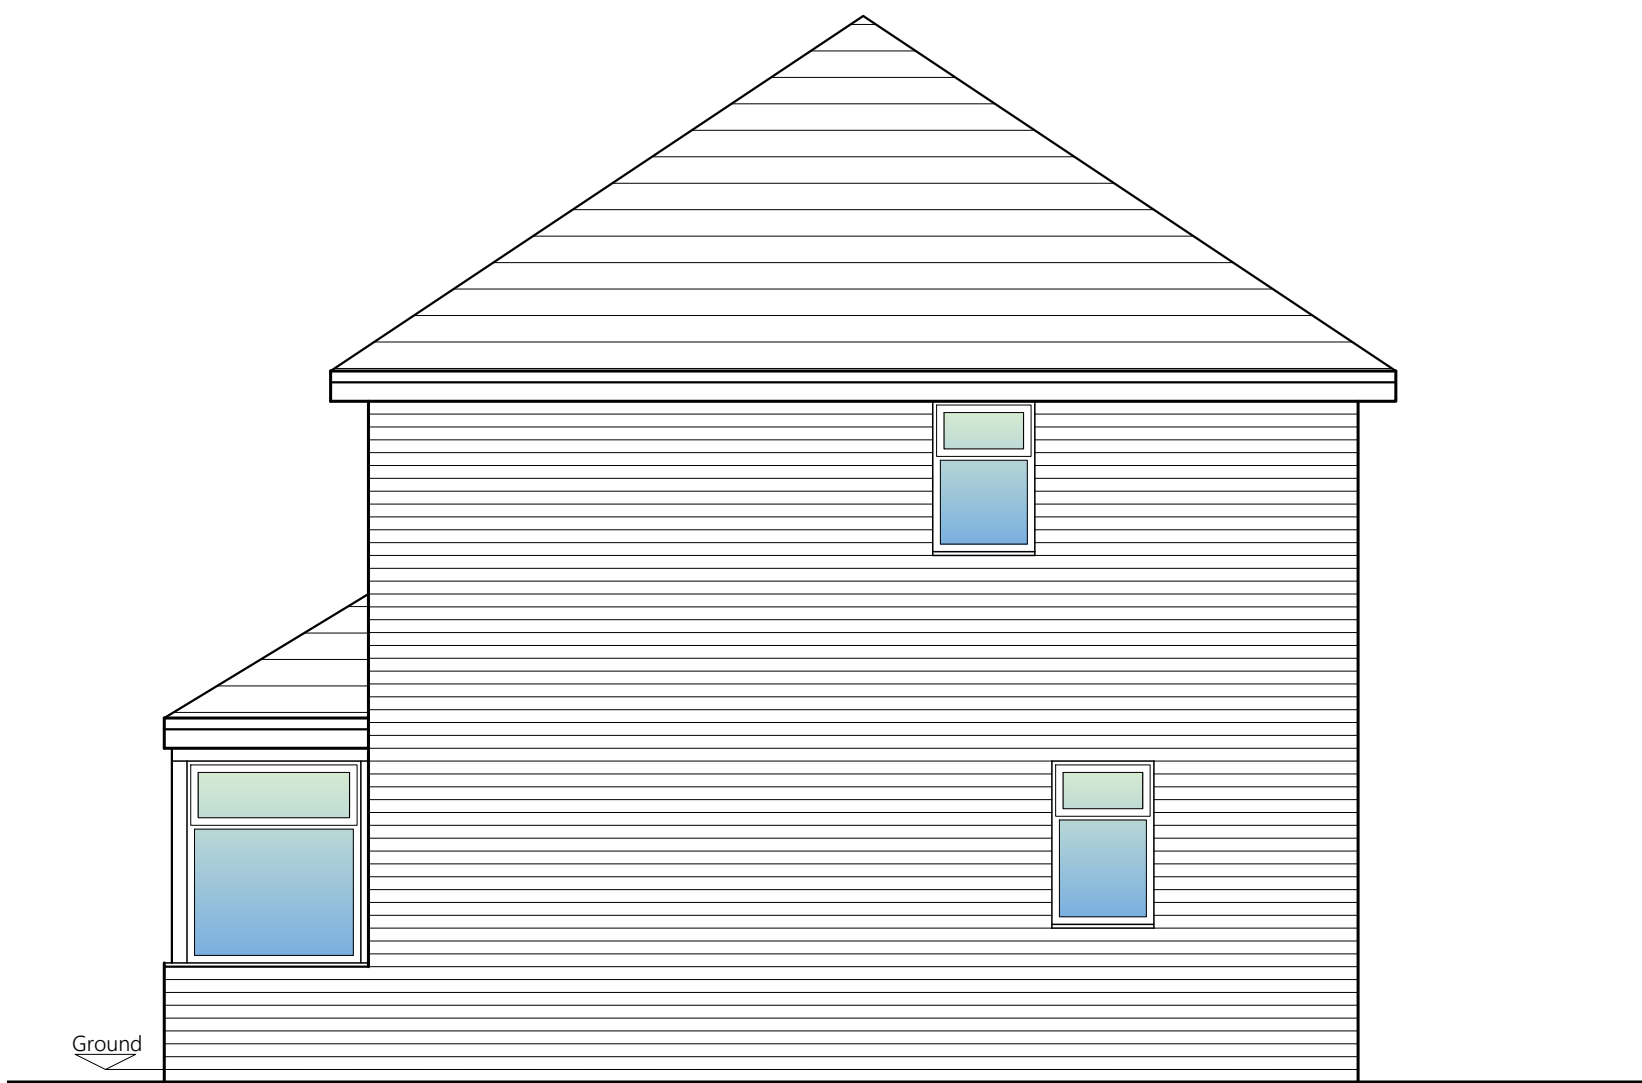


EXISTING SIDE ELEVATION




EXISTING REAR ELEVATION

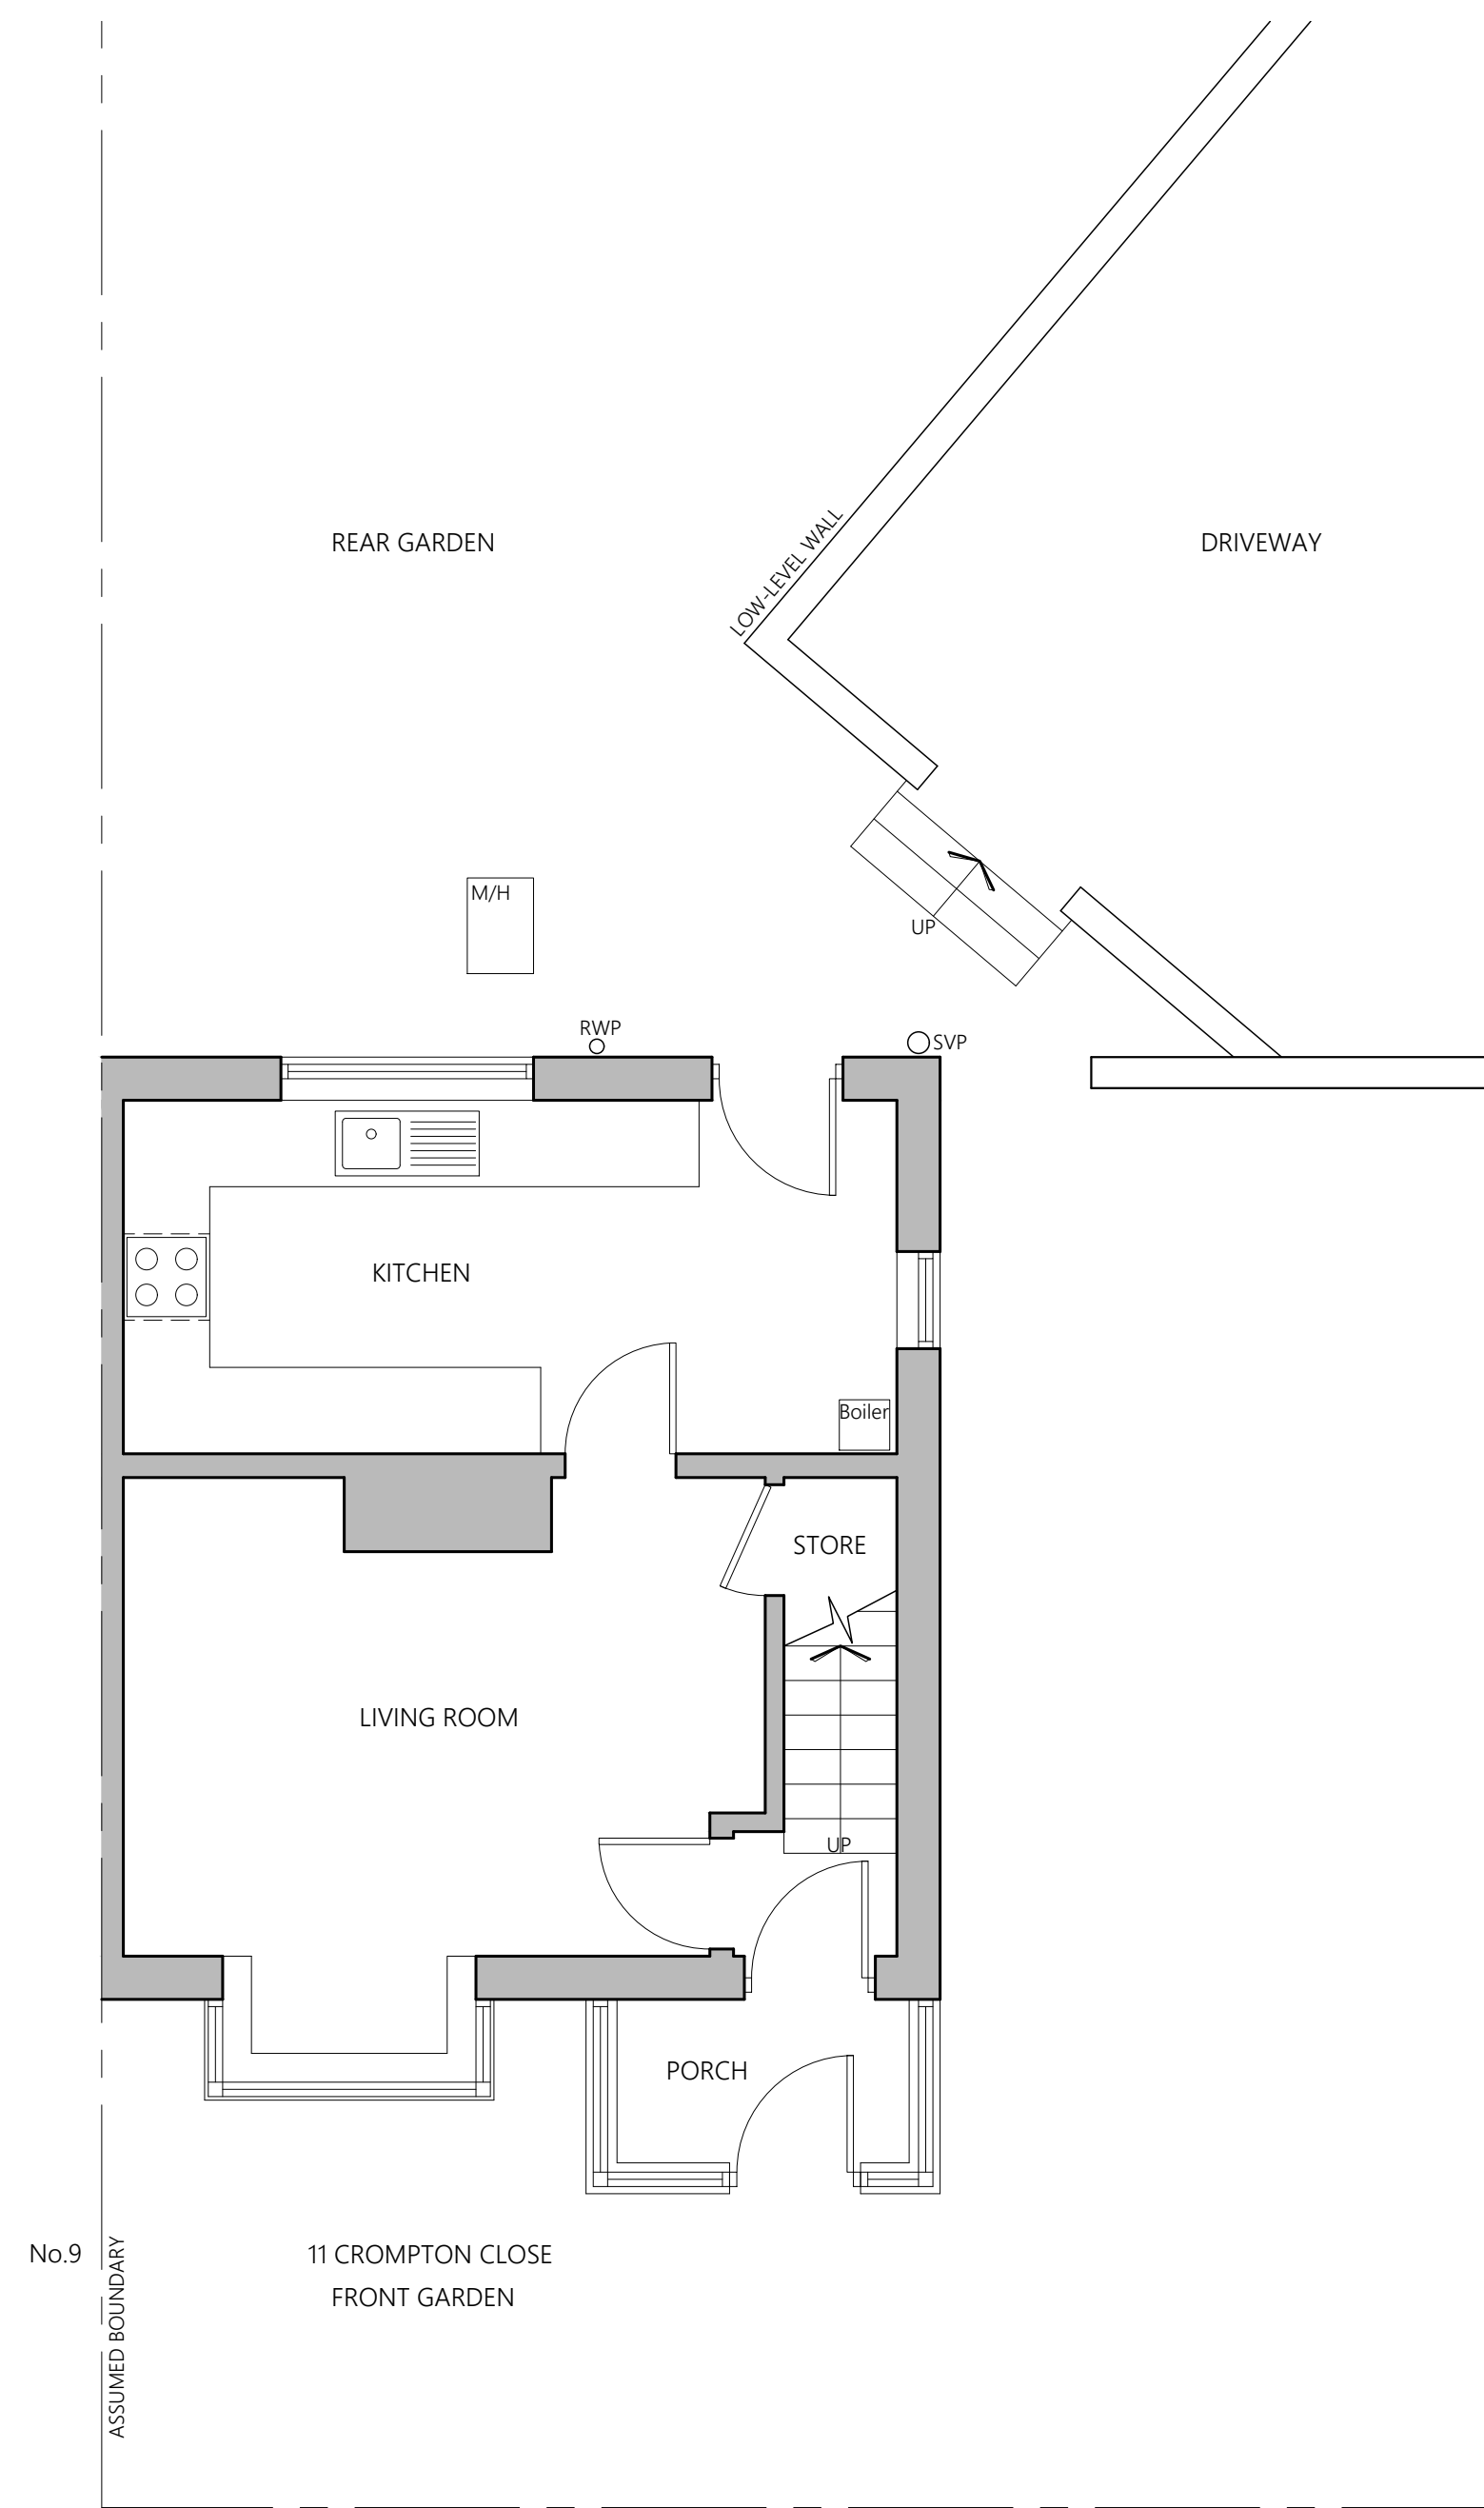

EXISTING GROUND FLOOR PLAN

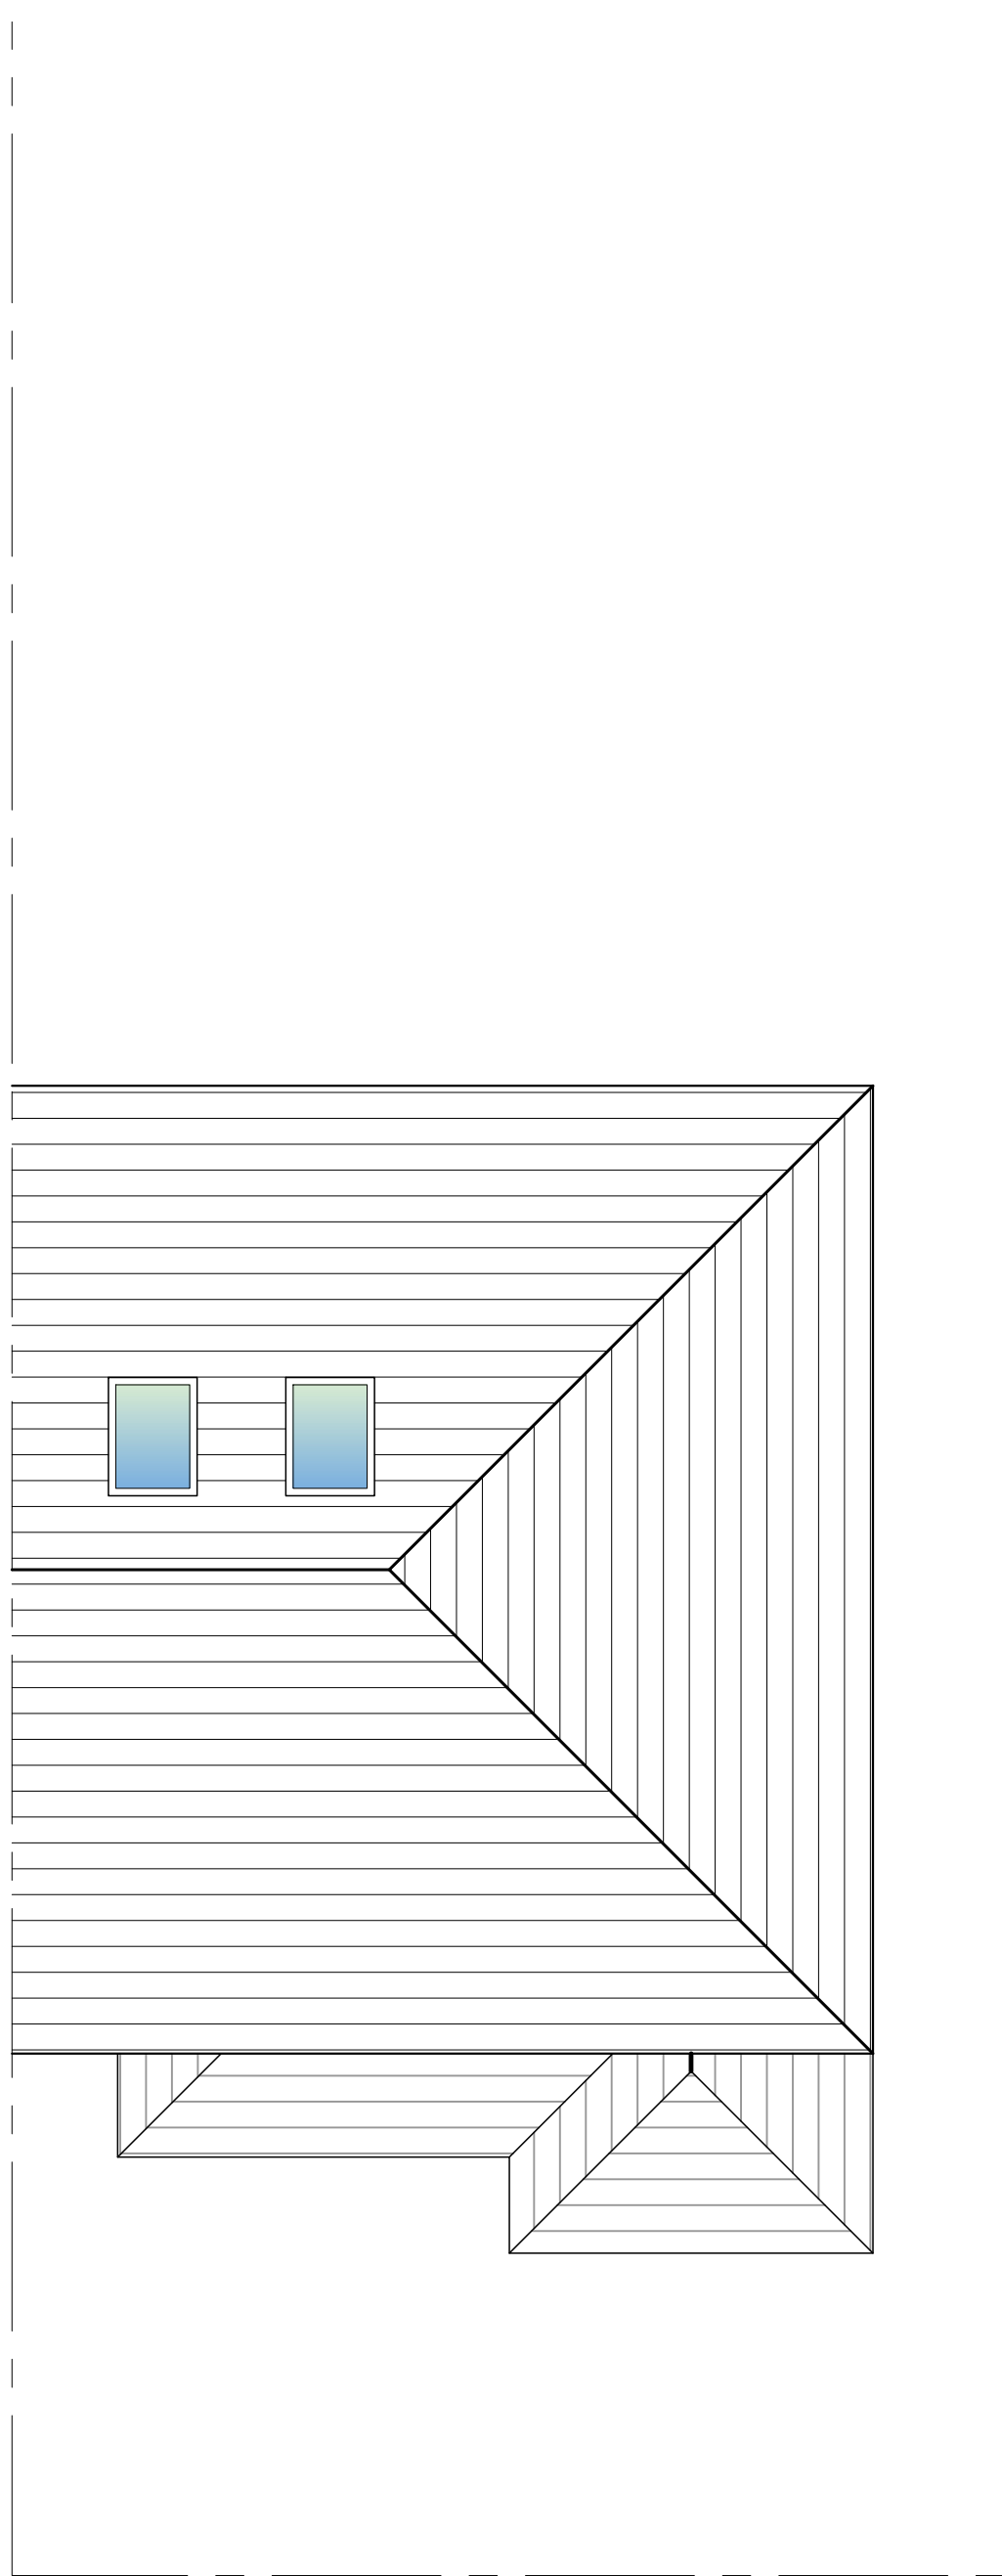

EXISTING ROOF PLAN

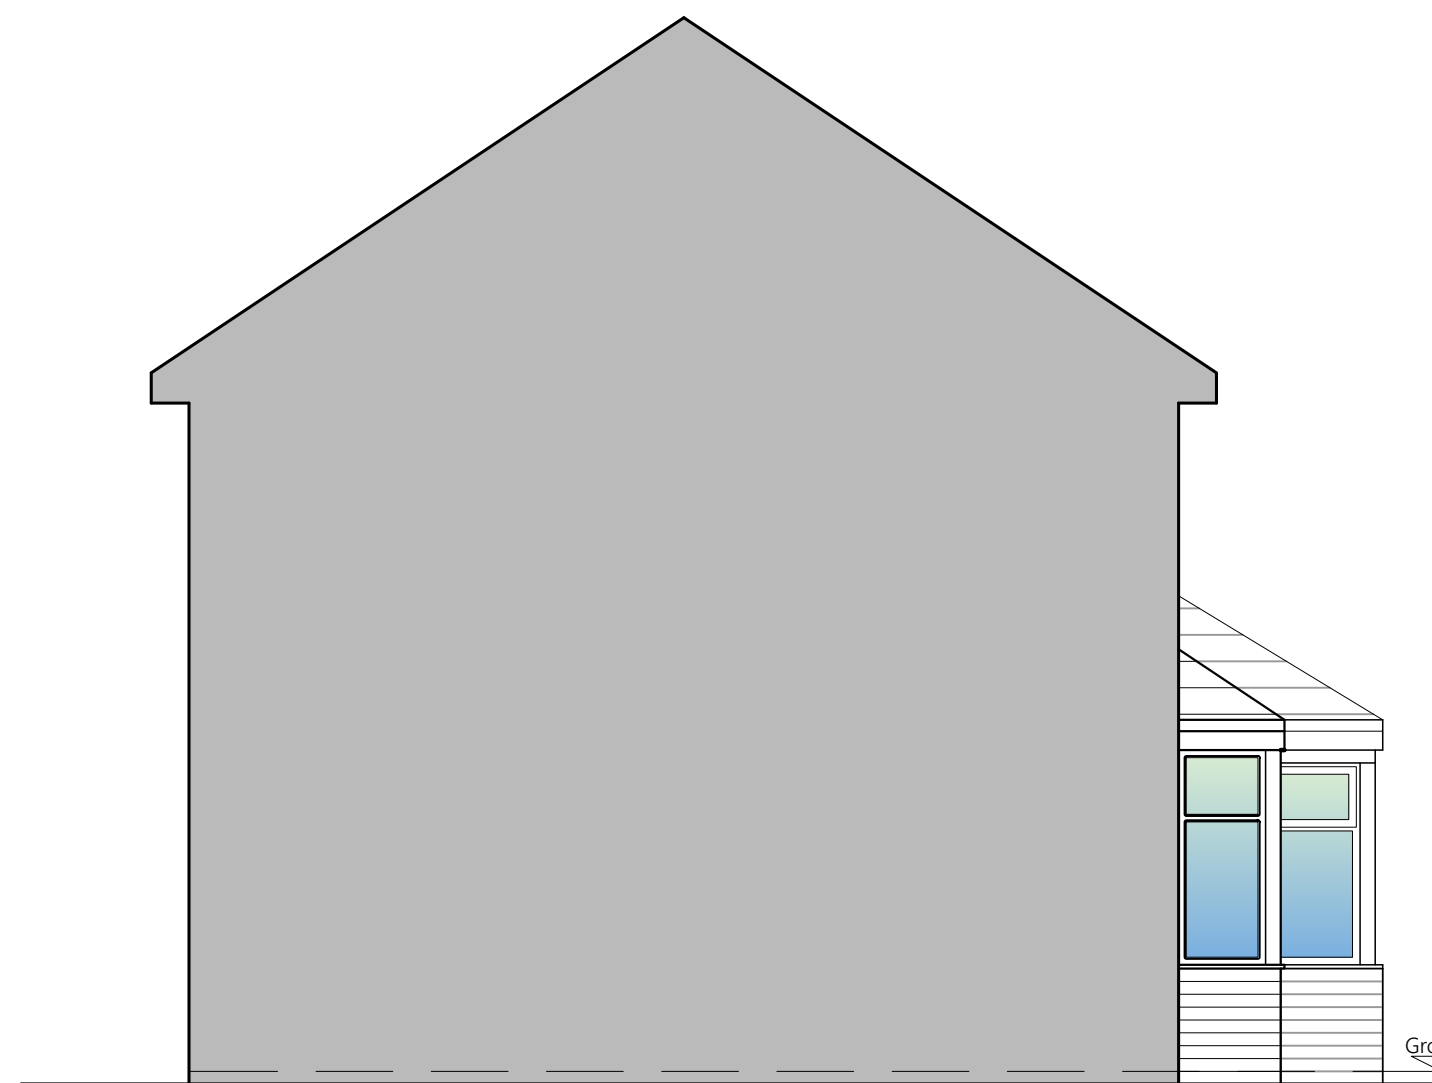

EXISTING SIDE ELEVATION

0 1 2 3
Scale Bar 1:50 Metres

PROJECT	11 Crompton Close Radcliffe M26 1BU		
CLIENT	K Carroll		
STATUS	Information		
DRAWING	Existing Plans and Elevations		
DWG No.	2643-02	REV	
SCALE	1:50@A1	DATE	Sept '26



website: www.agbcad.co.uk
email: info@agbcad.co.uk
telephone: 07912 090 125