
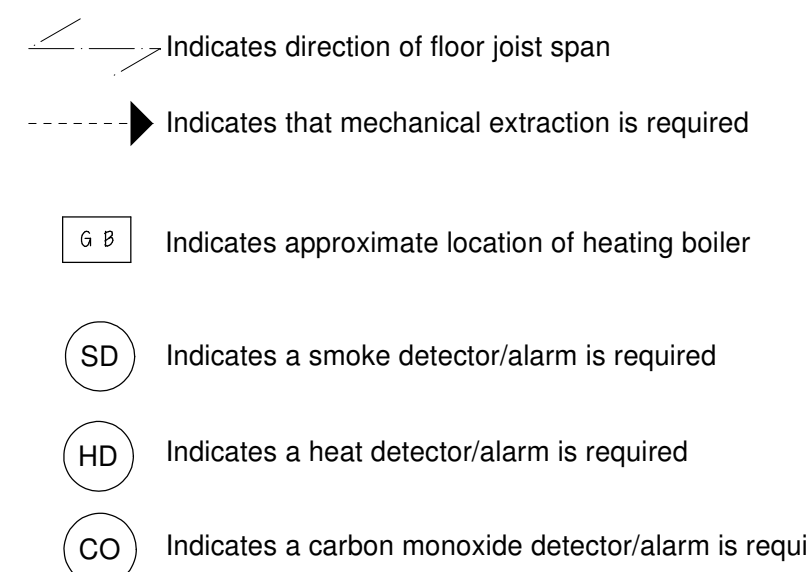
 
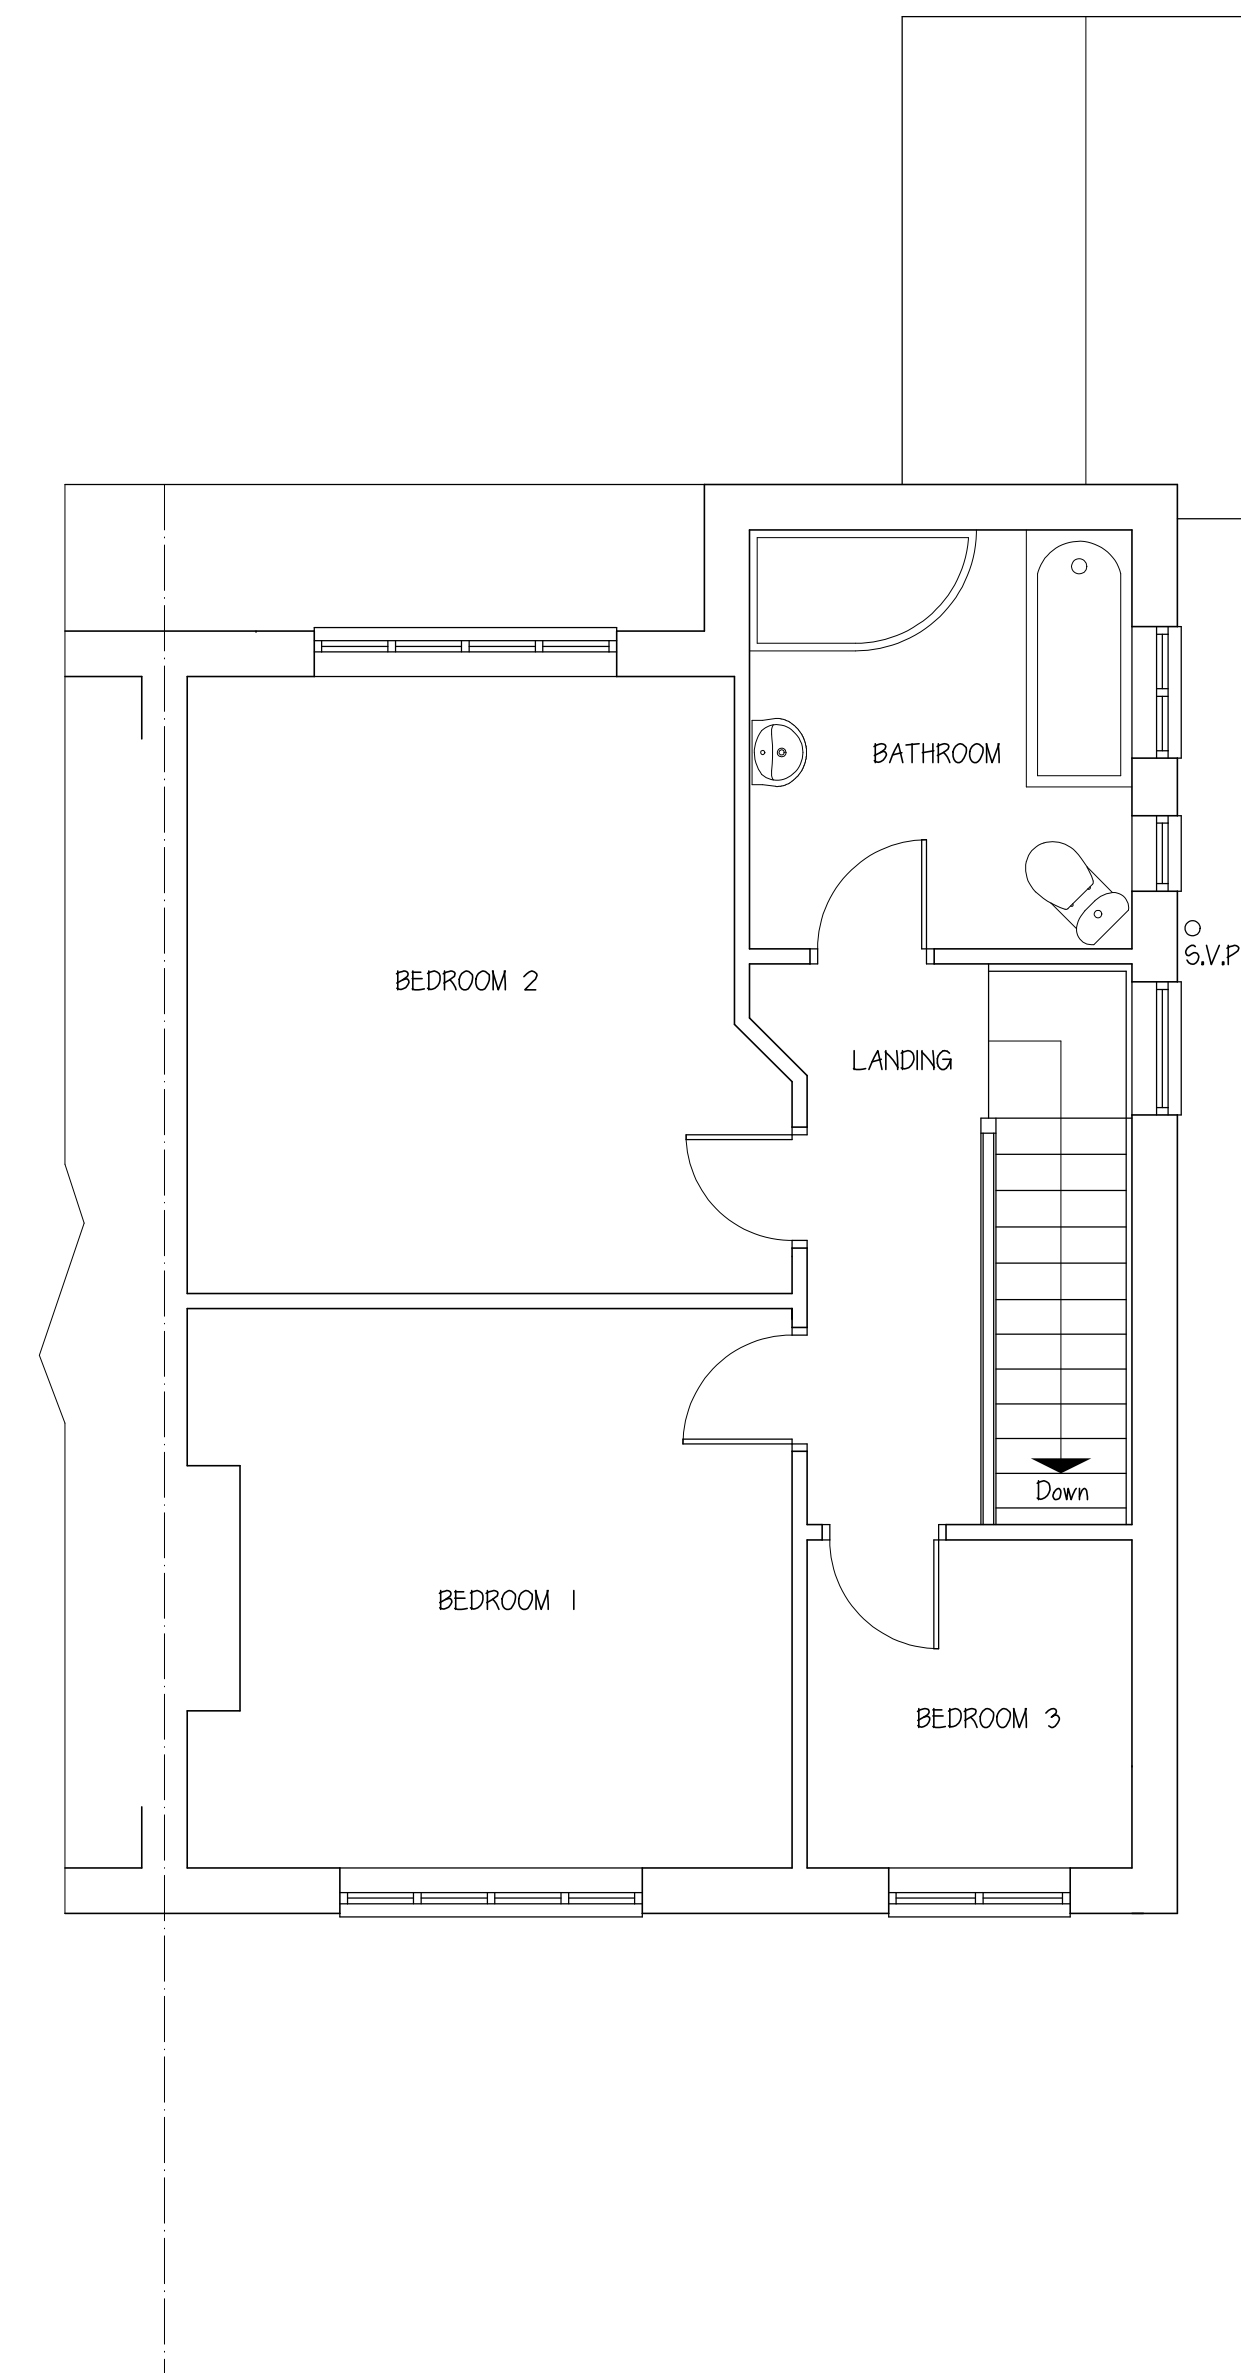
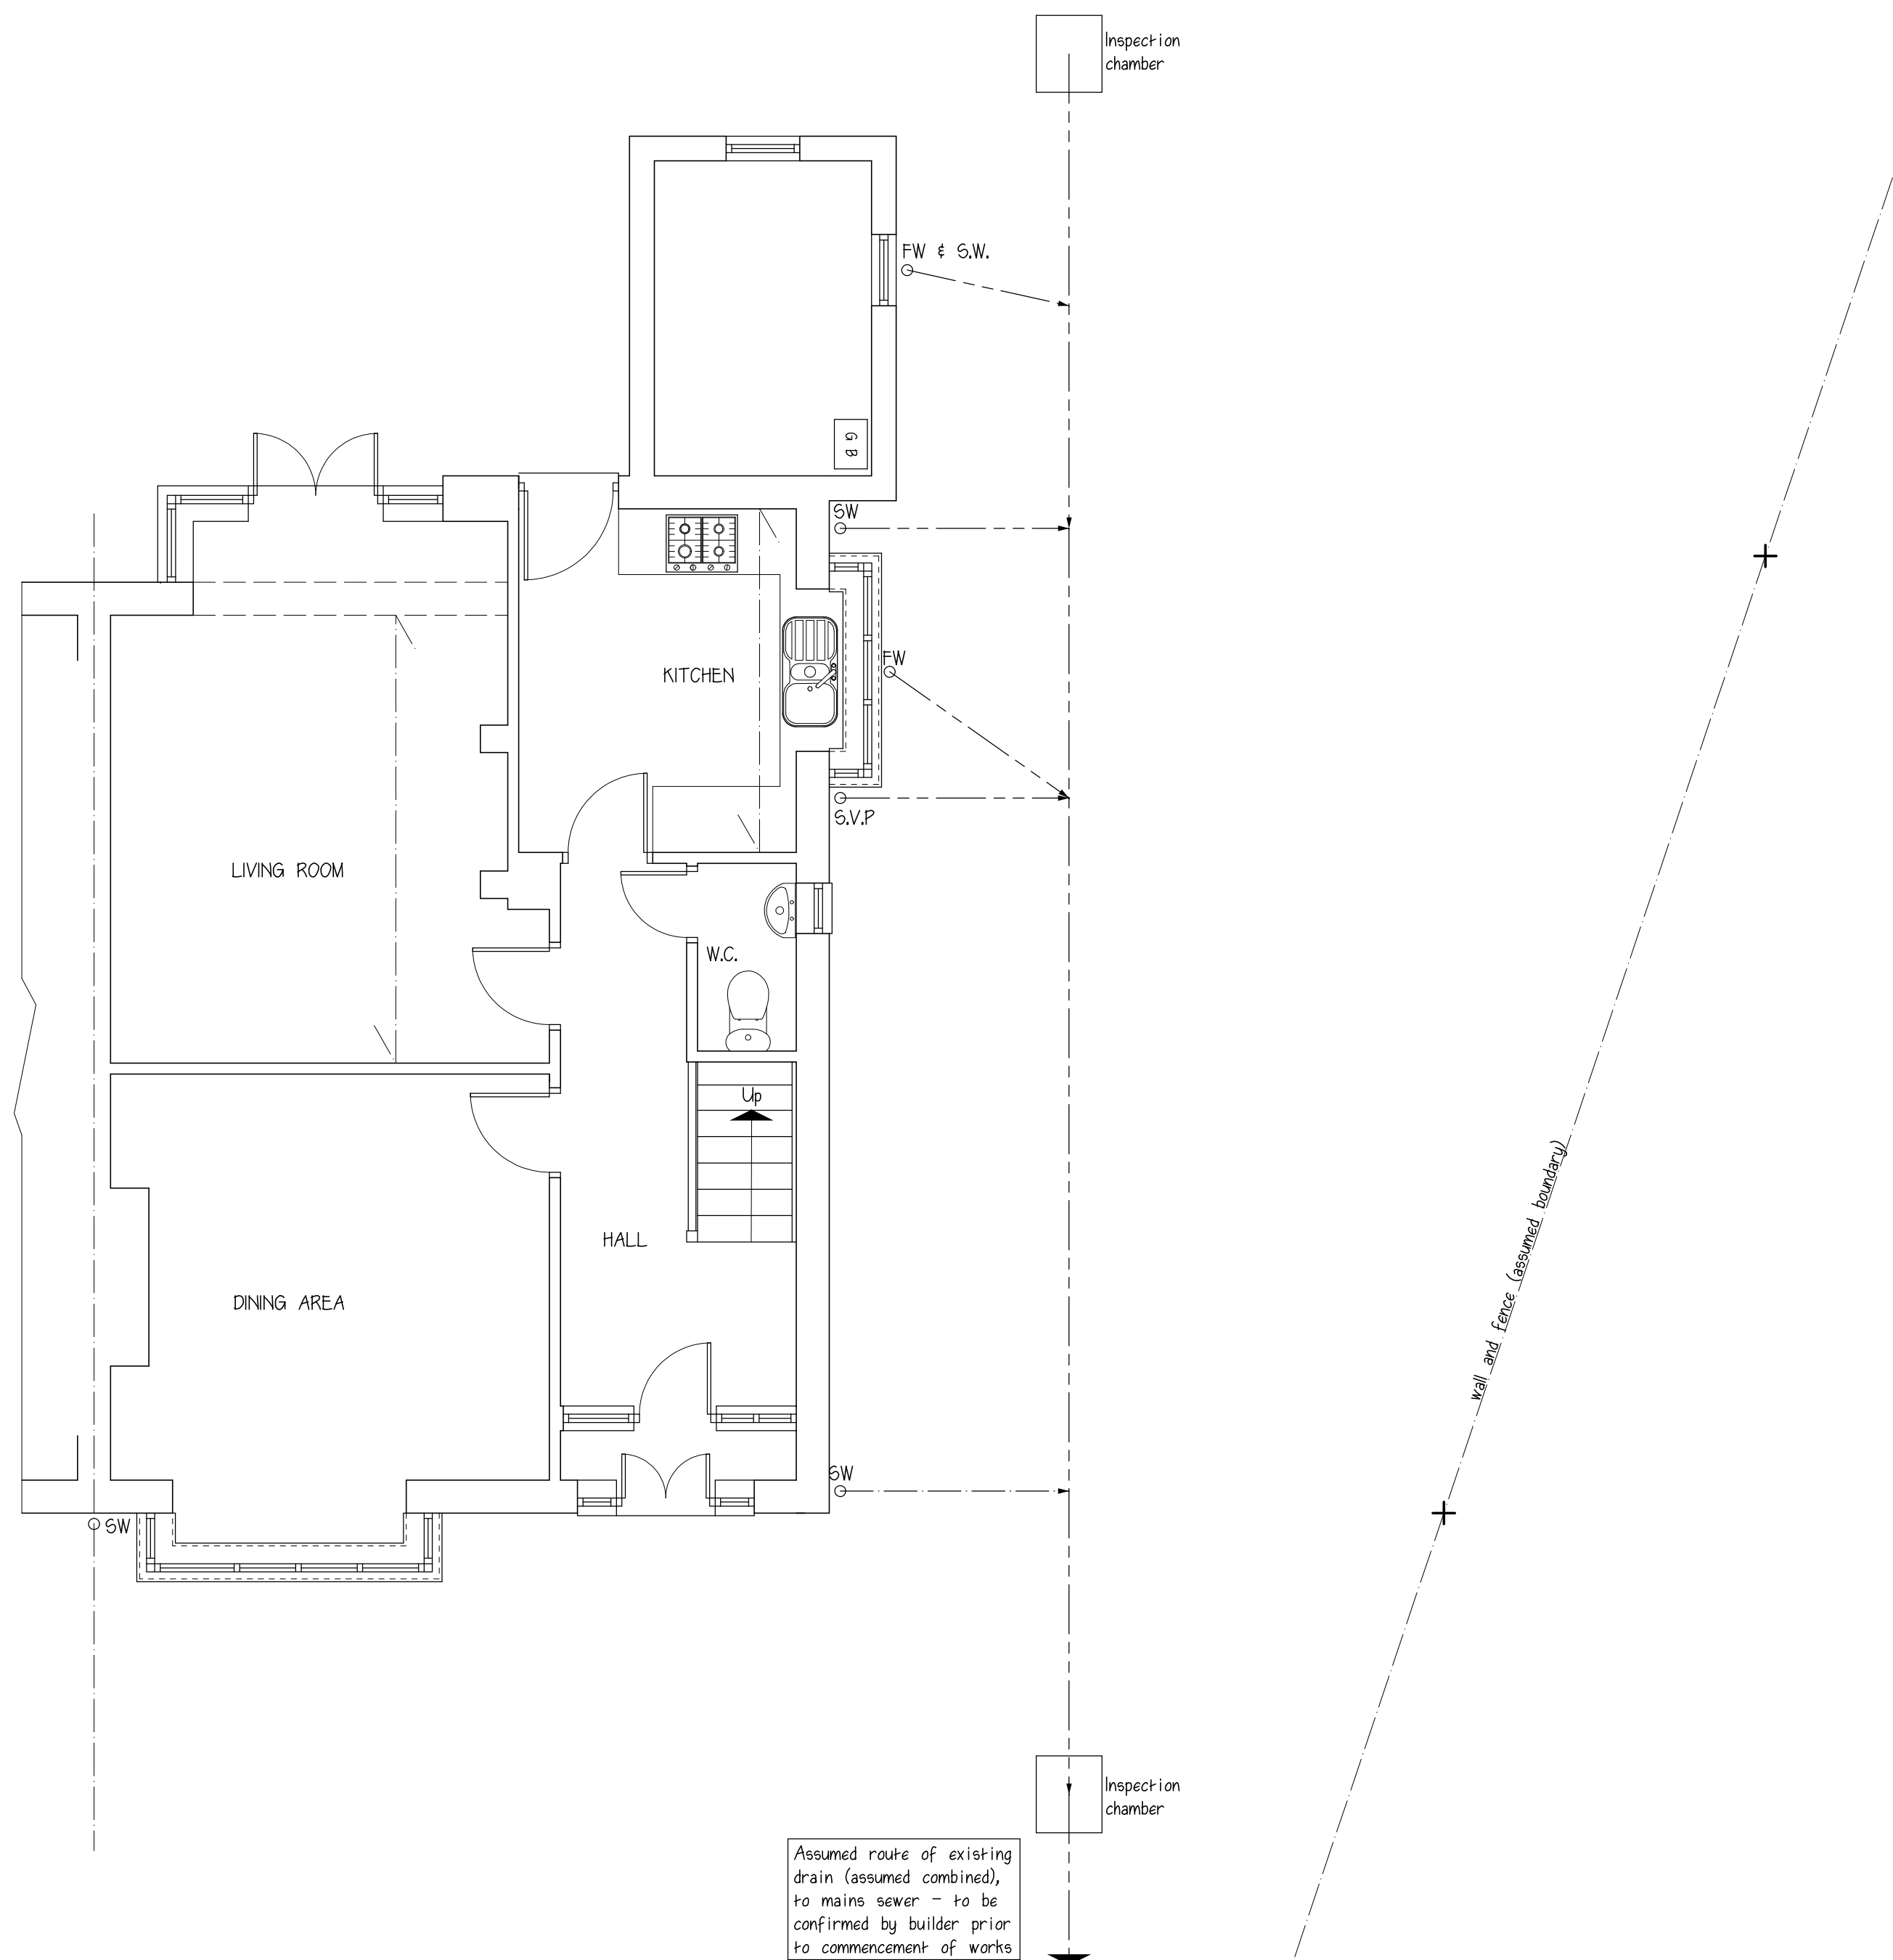


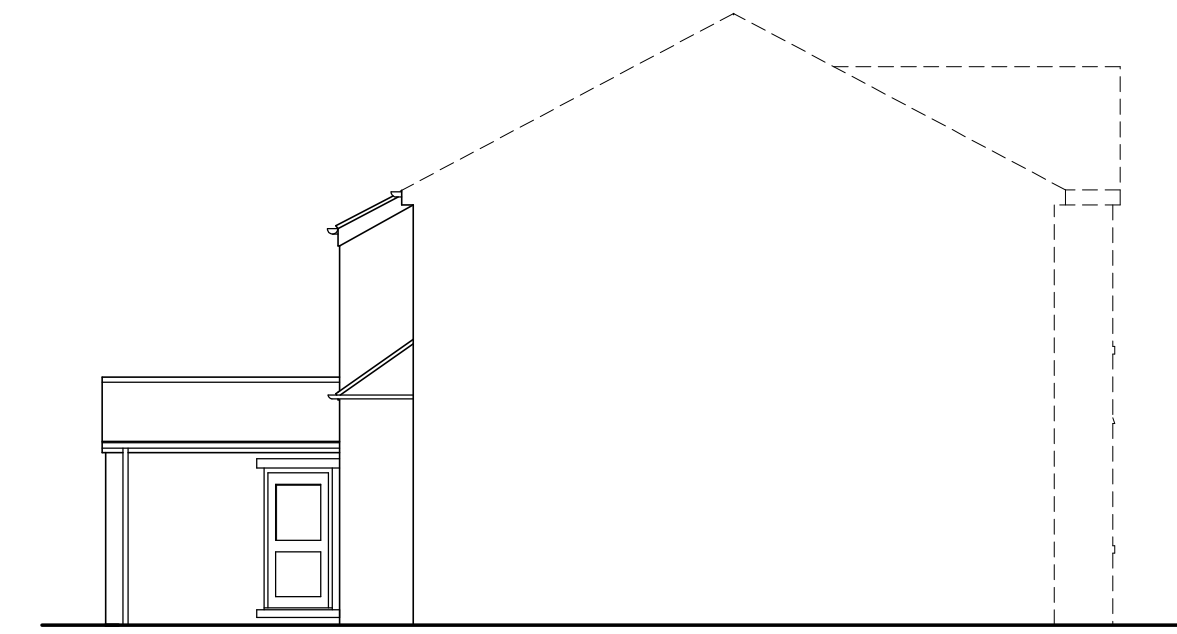

REVISION DETAILS	
REV	
NASH BUILDING CONSULTANTS LIMITED	
ARCHITECTURAL DESIGN	
PLANNING	
BUILDING REGULATIONS	
INTERIOR DESIGN	
Heathcroft 38, Heath Lane, Lowton, Warrington, WA3 1JA	
Tel No 01942 722002 / 07879 633662	
Email: gordon@gordonnash.co.uk	
CLIENT:	MR. L. SOLCZAK
PROJECT:	EXTENSIONS AND ALTERATIONS AT AT 97, RADCLIFFE ROAD, BURY BL9 9LD
DRG. TITLE:	EXISTING ELEVATIONS AND FLOOR PLAN
DRAWING No:	2021/937-01 REV. Original
ISSUE DATE:	31/01/2022 SCALE: 1/100 & 1/50 @ A1