


NOTES:

Any errors or omissions to be reported to Code L6 immediately.

This drawing and design is the copyright of Code L6 and is not to be used for any purpose without their consent.

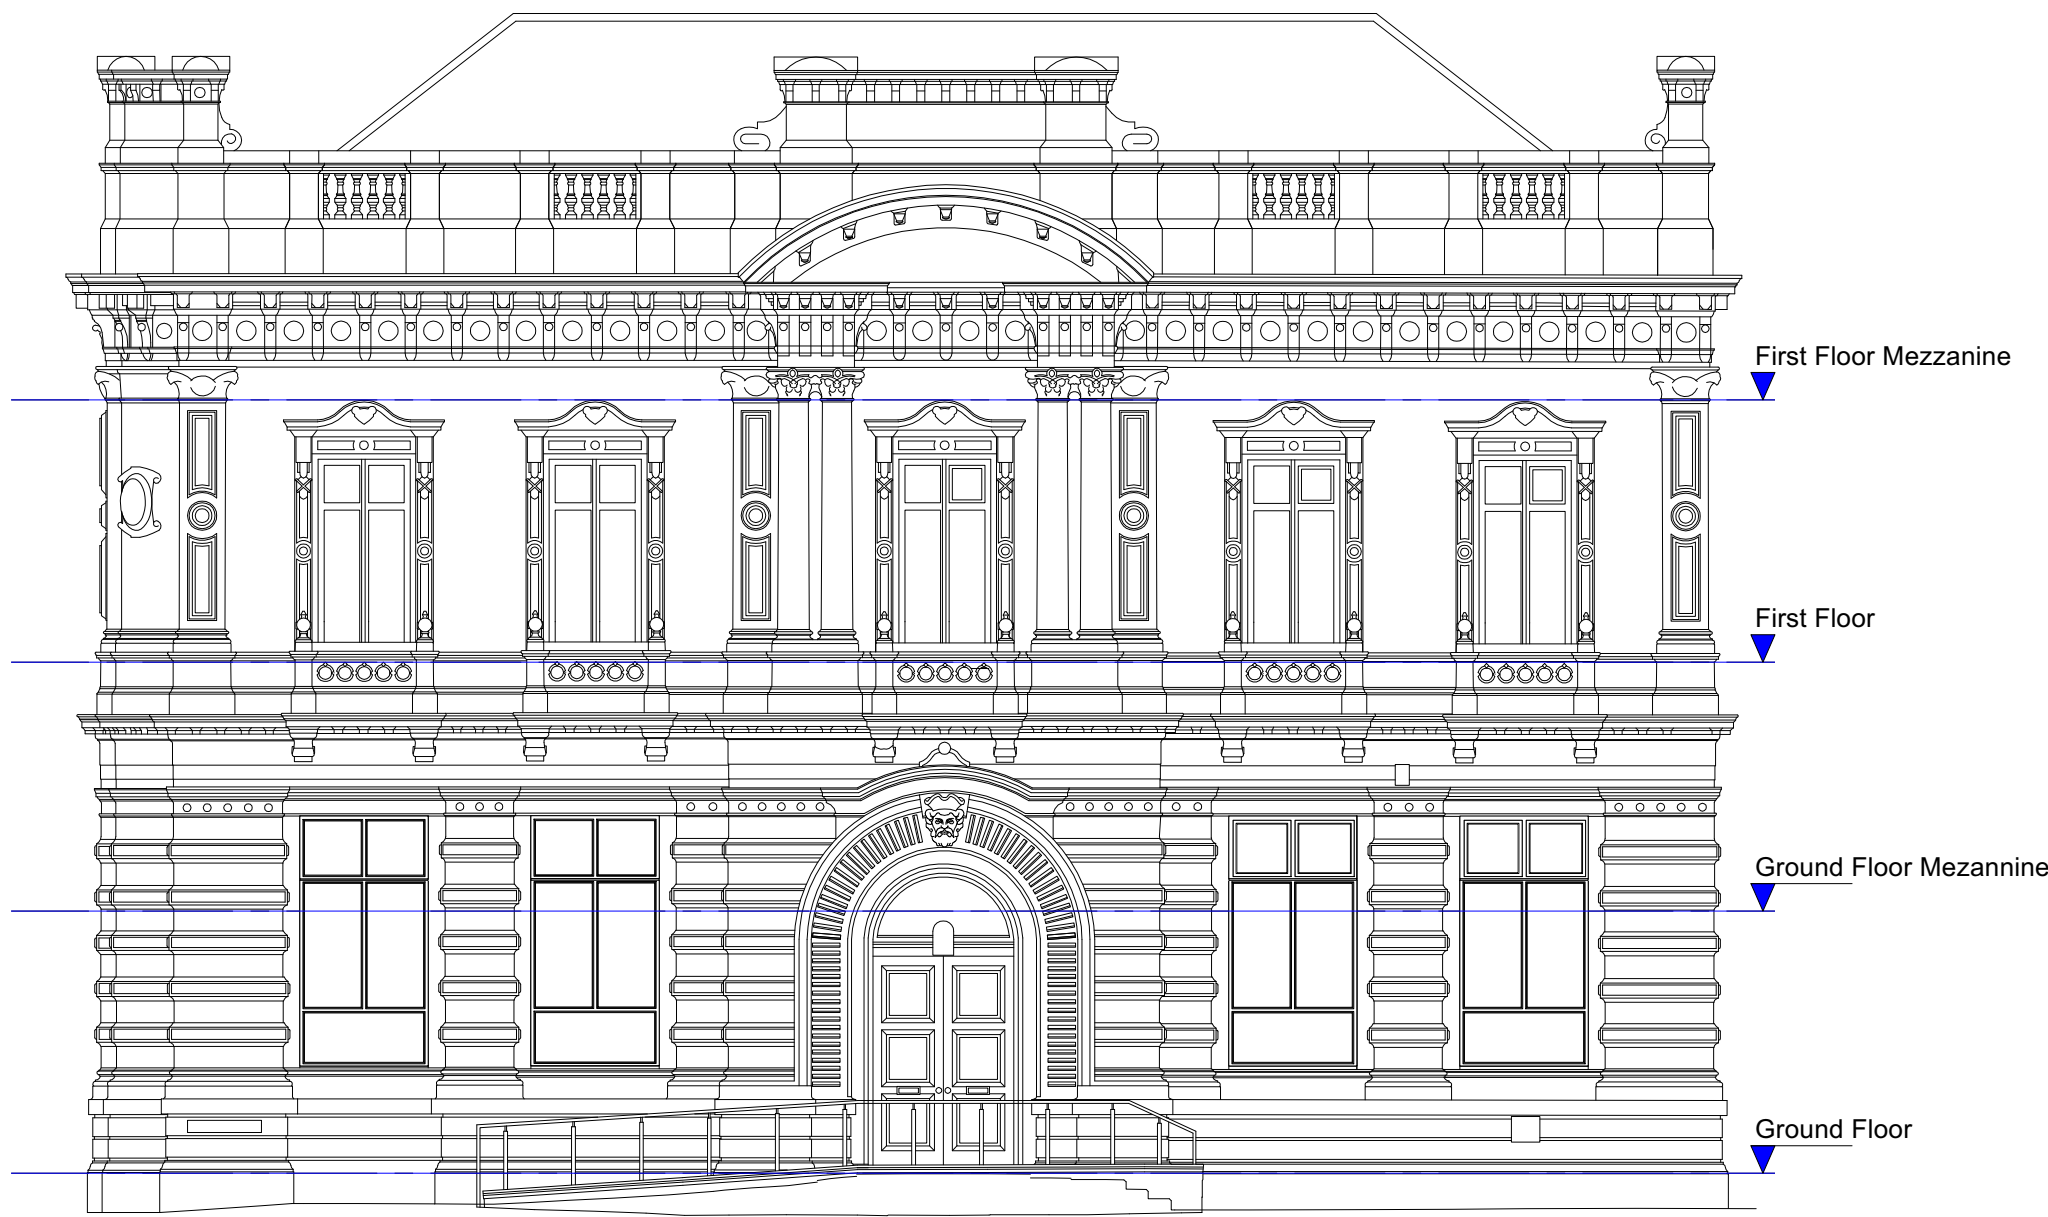


Front Elevation (Silver Street) As Existing
Scale 1:100

0m 1m 2m 3m 4m 5m




Side Elevation (Bank Street) As Existing
Scale 1:100

0m 1m 2m 3m 4m 5m

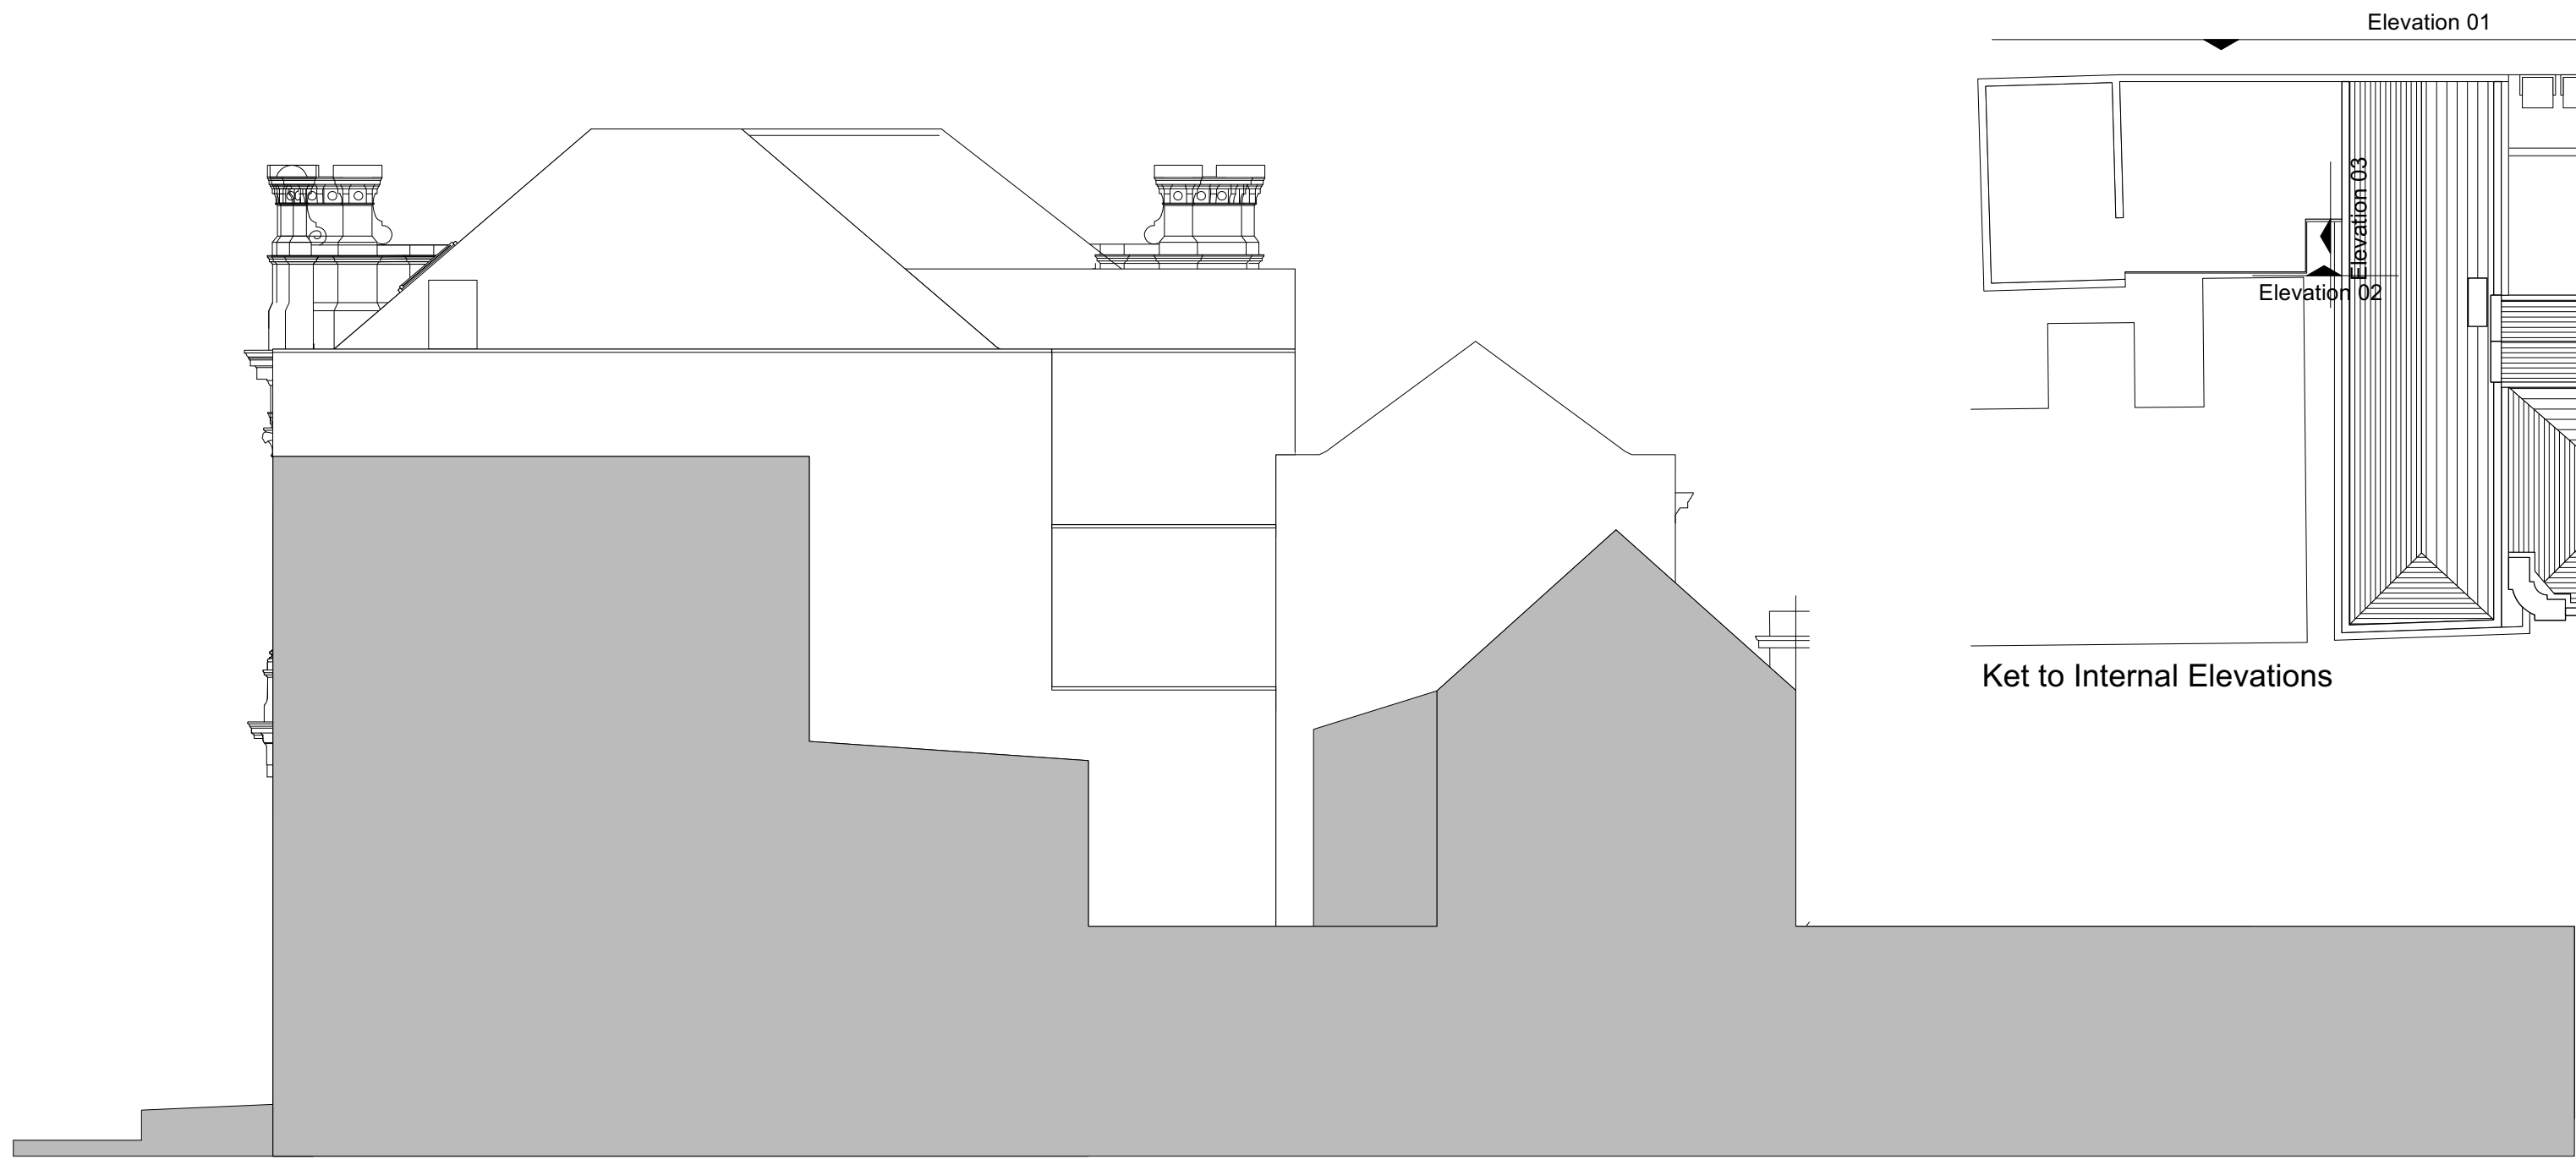


Elevation 01 As Existing
Scale 1:100

0m 1m 2m 3m 4m 5m

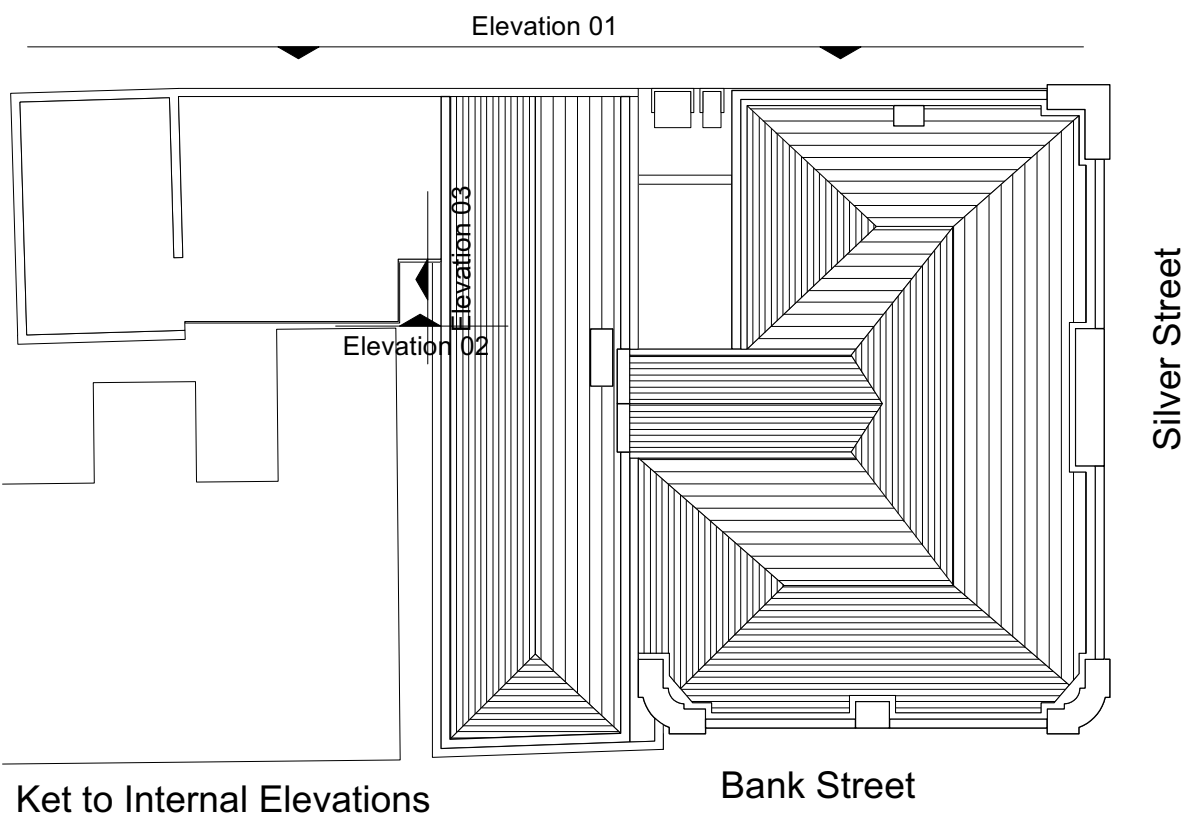

Elevation 02 As Existing
Scale 1:100

0m 1m 2m 3m 4m 5m

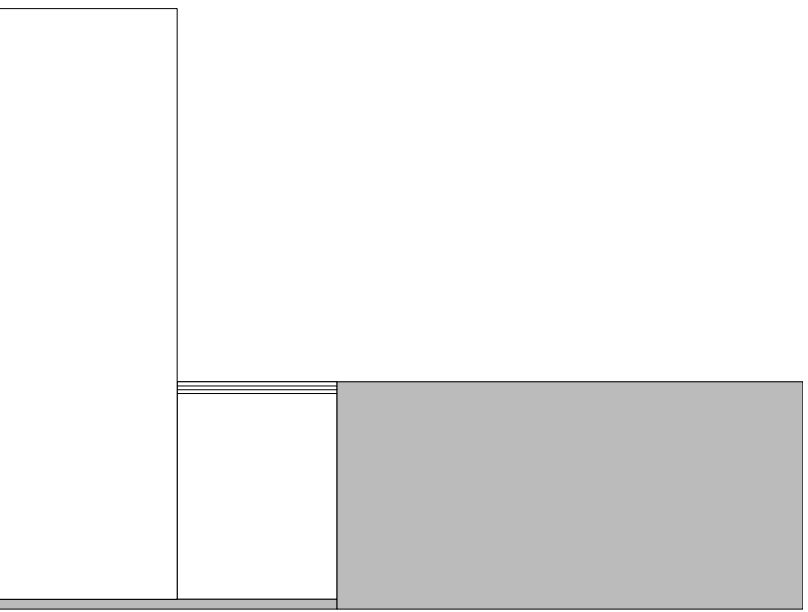

Elevation 03 As Existing
Scale 1:100

0m 1m 2m 3m 4m 5m

A Elevations Added		30/09/26
rev	details	date

Code L6
Architecture Ltd
No 2 Warehouse, The Wharf,
Sowerby Bridge,
HX6 2AG
T: 01422 648431
E: info@codeL6.com
W: www.CODEL6.com

Project: 26 Silver Street, Bury, BL9 0DH		
Client: PICNW		
Drawing: Elevations As Existing		
Date: 19/06/26	Scale: 1:100	Size: A1

Drawing Number:
23-062-202A