




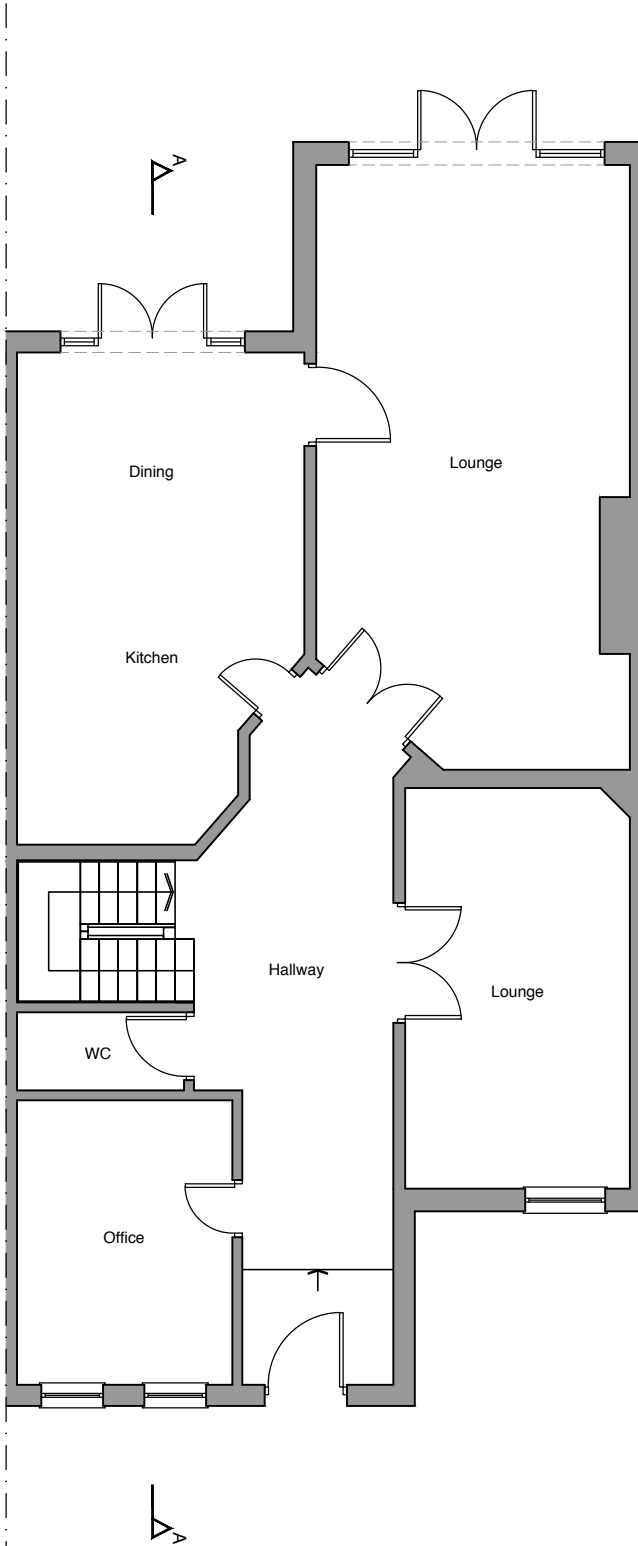


Ground Floor Plan (1:100)

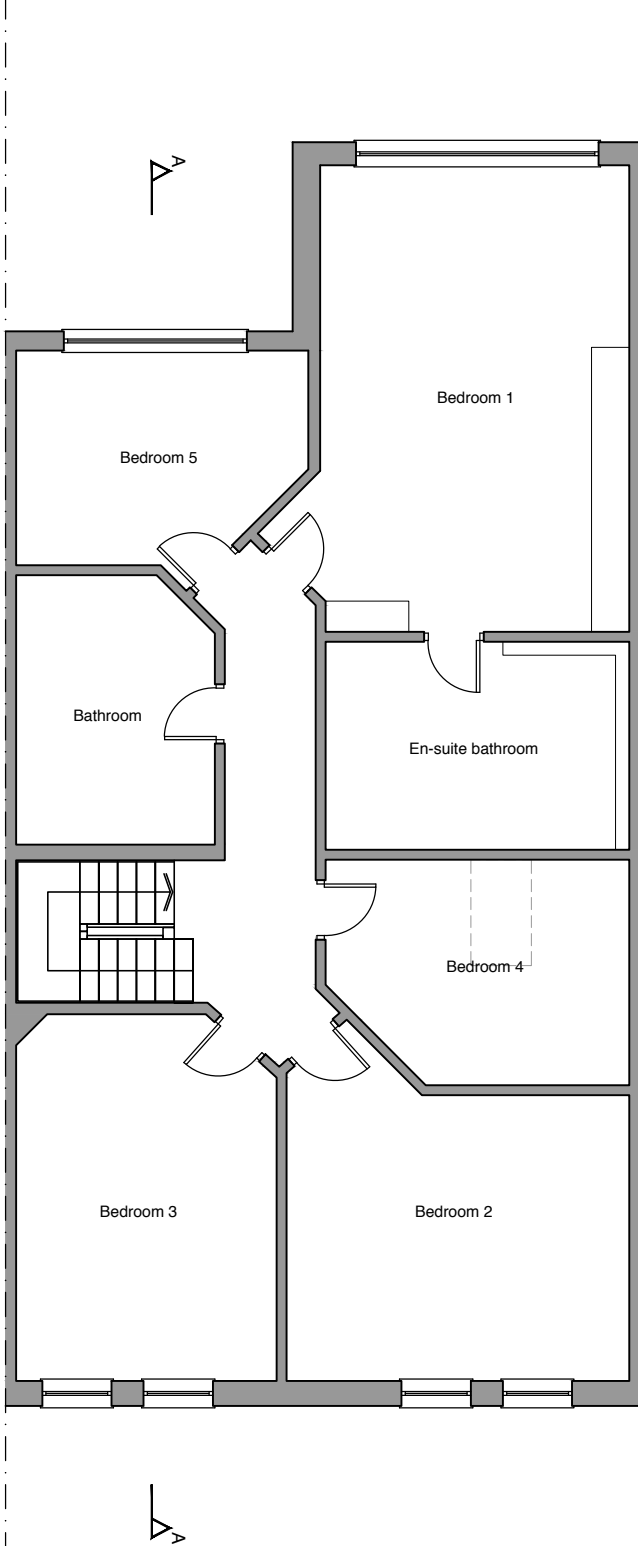

First Floor Plan (1:100)

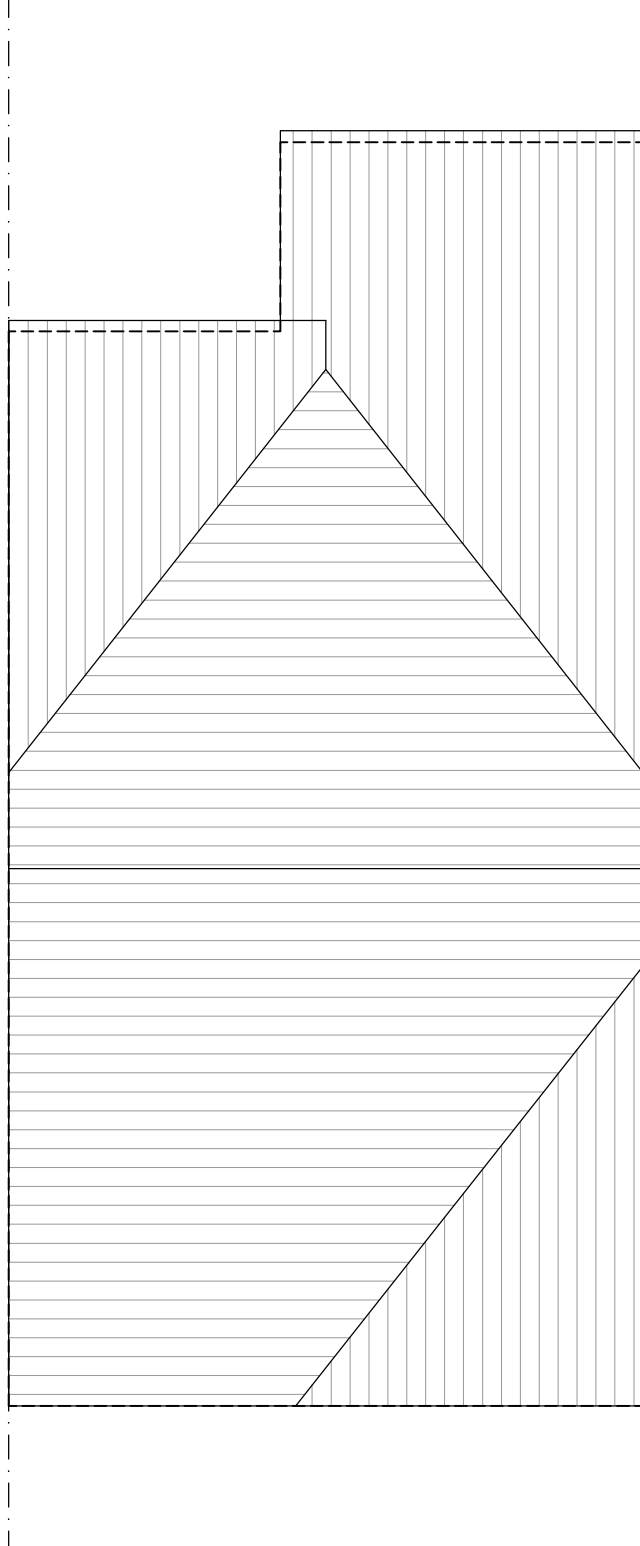


Roof Plan (1:100)

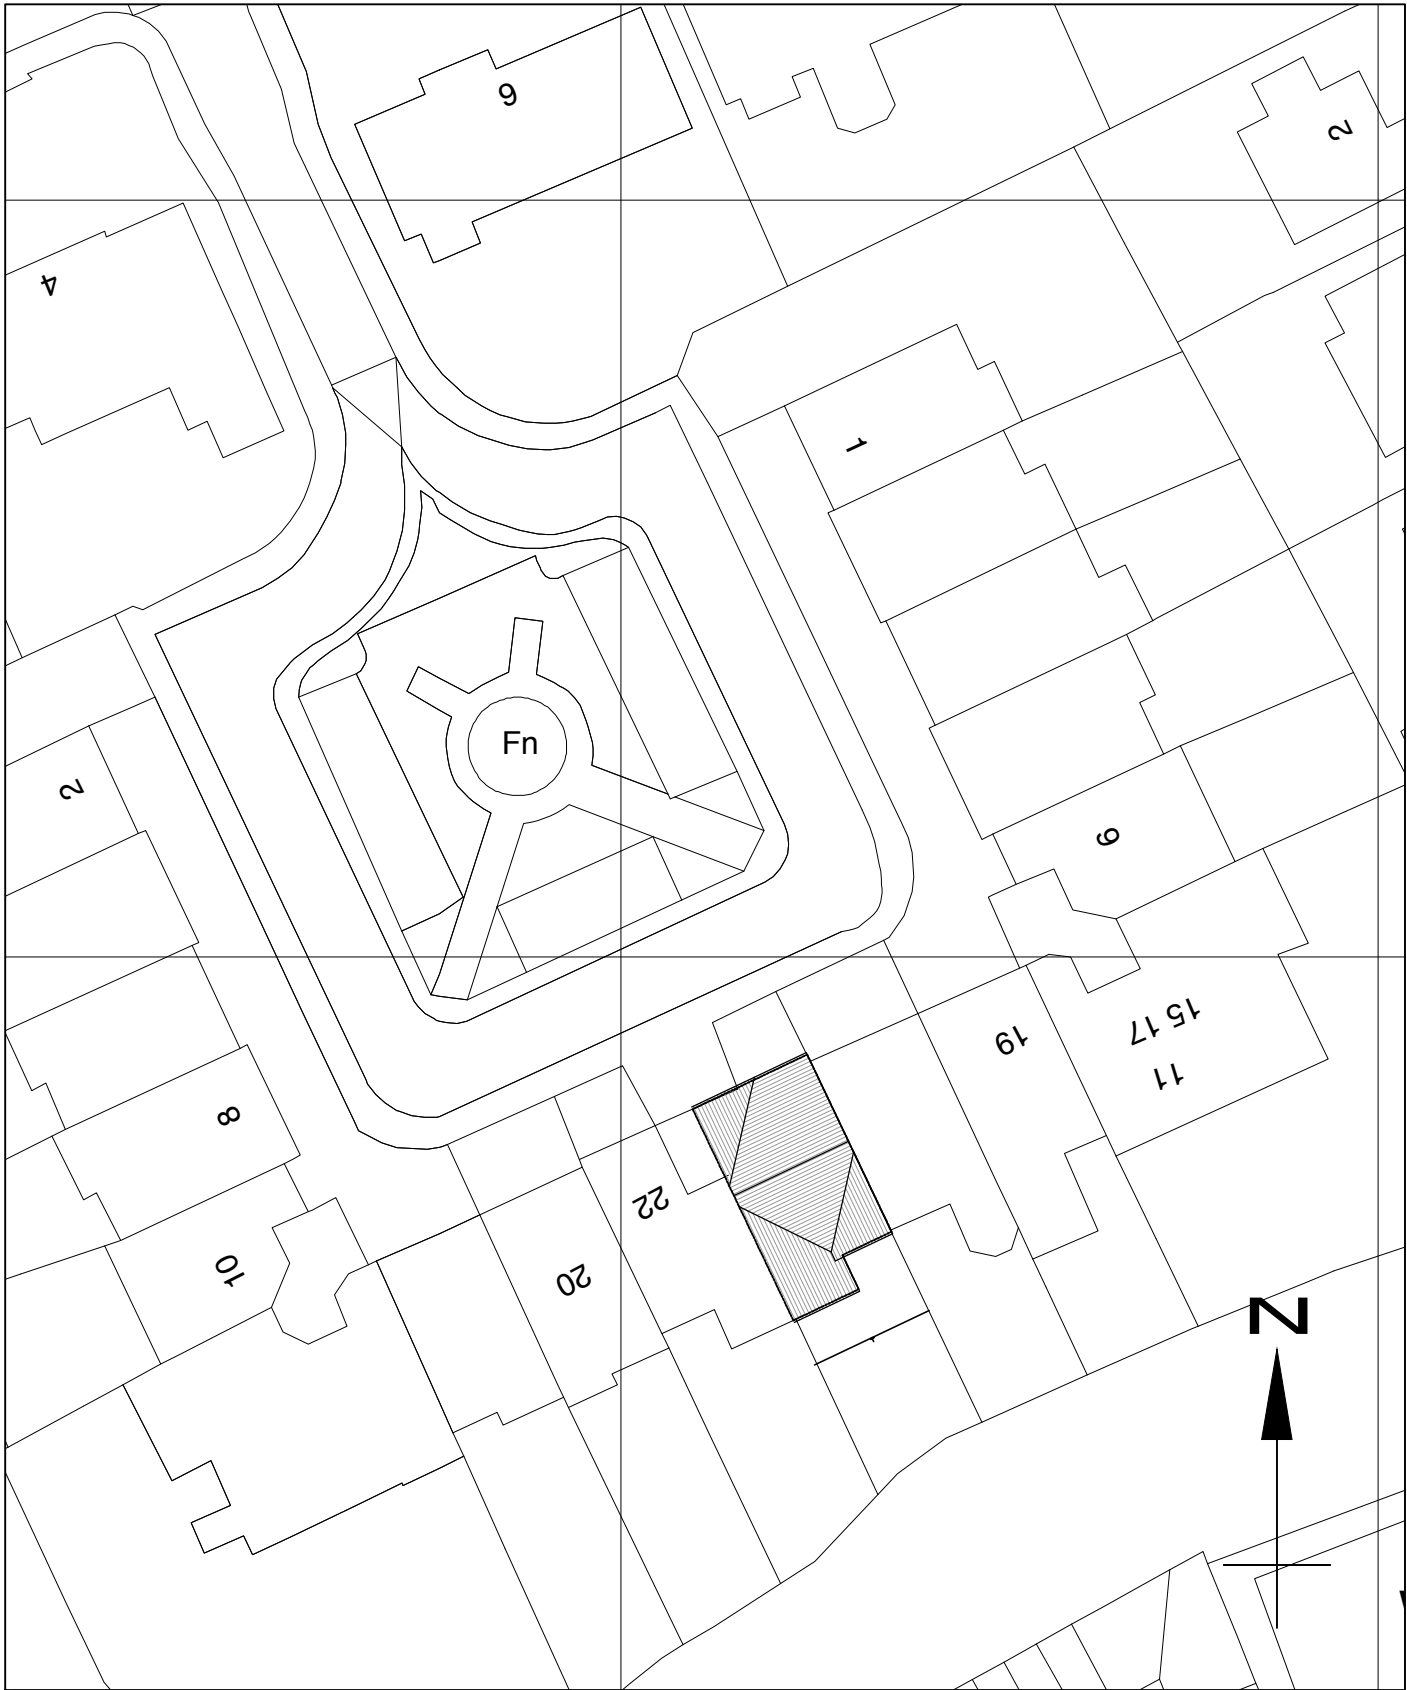

Site Plan (1:500)




Rear Elevation (1:100)

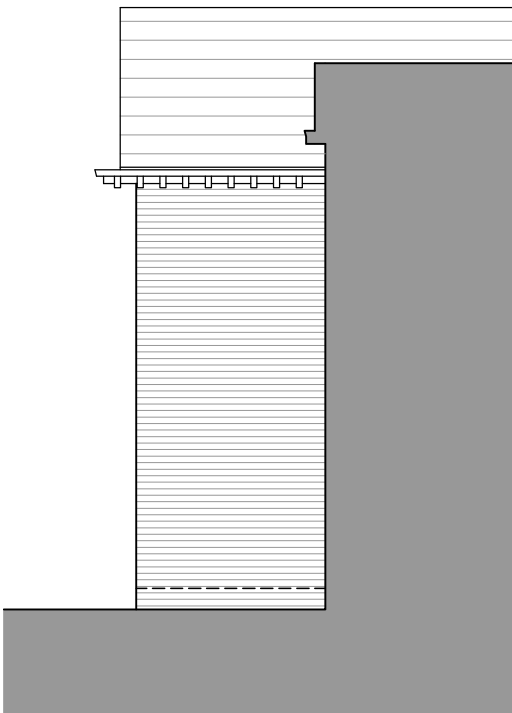

Side Elevation 1 (1:100)



Section A-A (1:100)

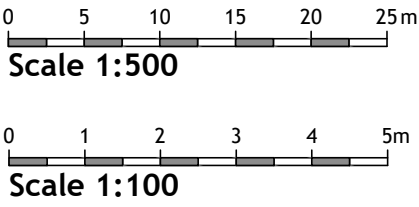

A	Site Plan corrected	07/01/22	TH
Rev	Description	Date	By
Status:	Planning		
Client:	Mr and Mrs Chaudhry		
Project:	23 The Square, Whitefield, Manchester, M45 7UL		
Title:	Existing Plans, Elevations and Sections		
Project No.:	Drawing No.:	Rev.:	
274	3-002	A	
Scale: 1:100/500@A2		Date: 16/11/21	
Drawn: JJF		Check: TH	

