




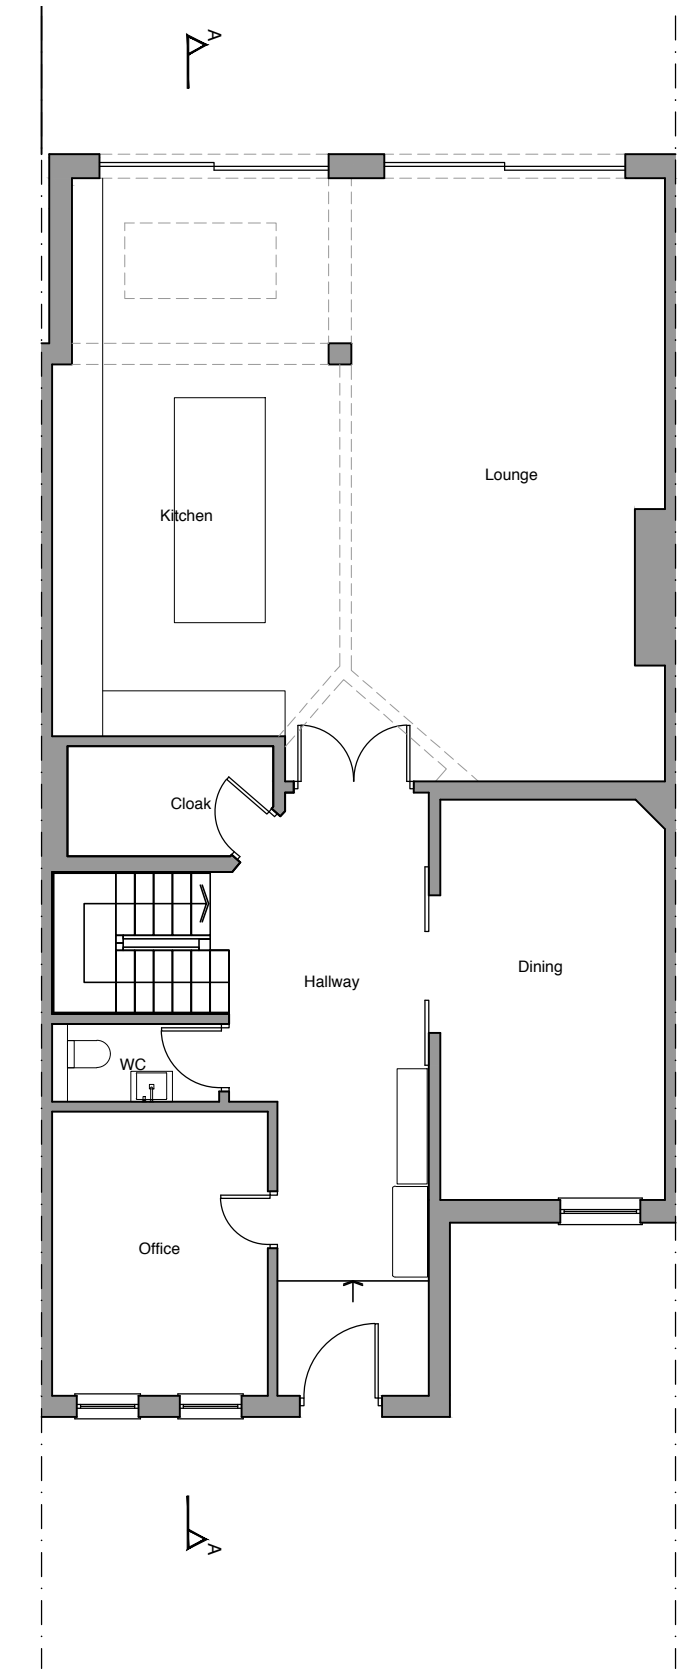


Ground Floor Plan (1:100)

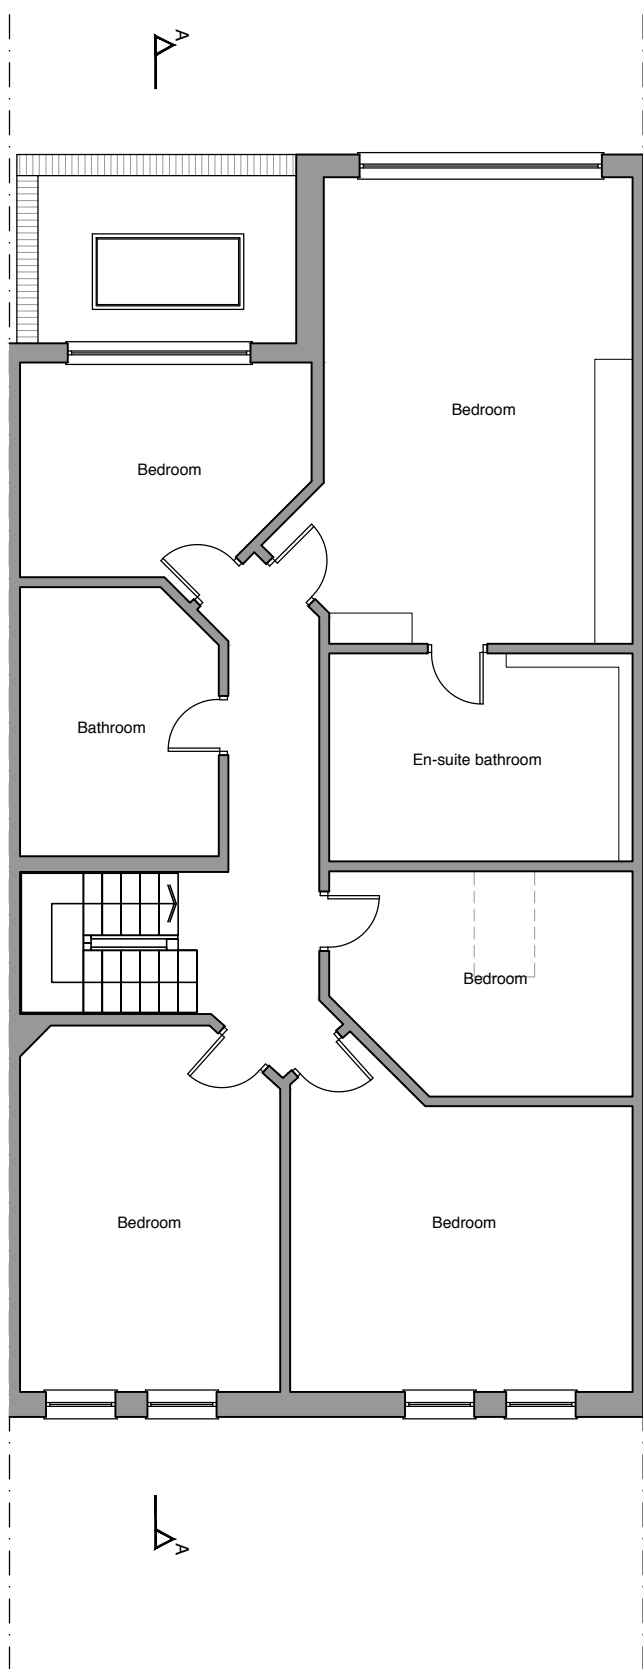

First Floor Plan (1:100)

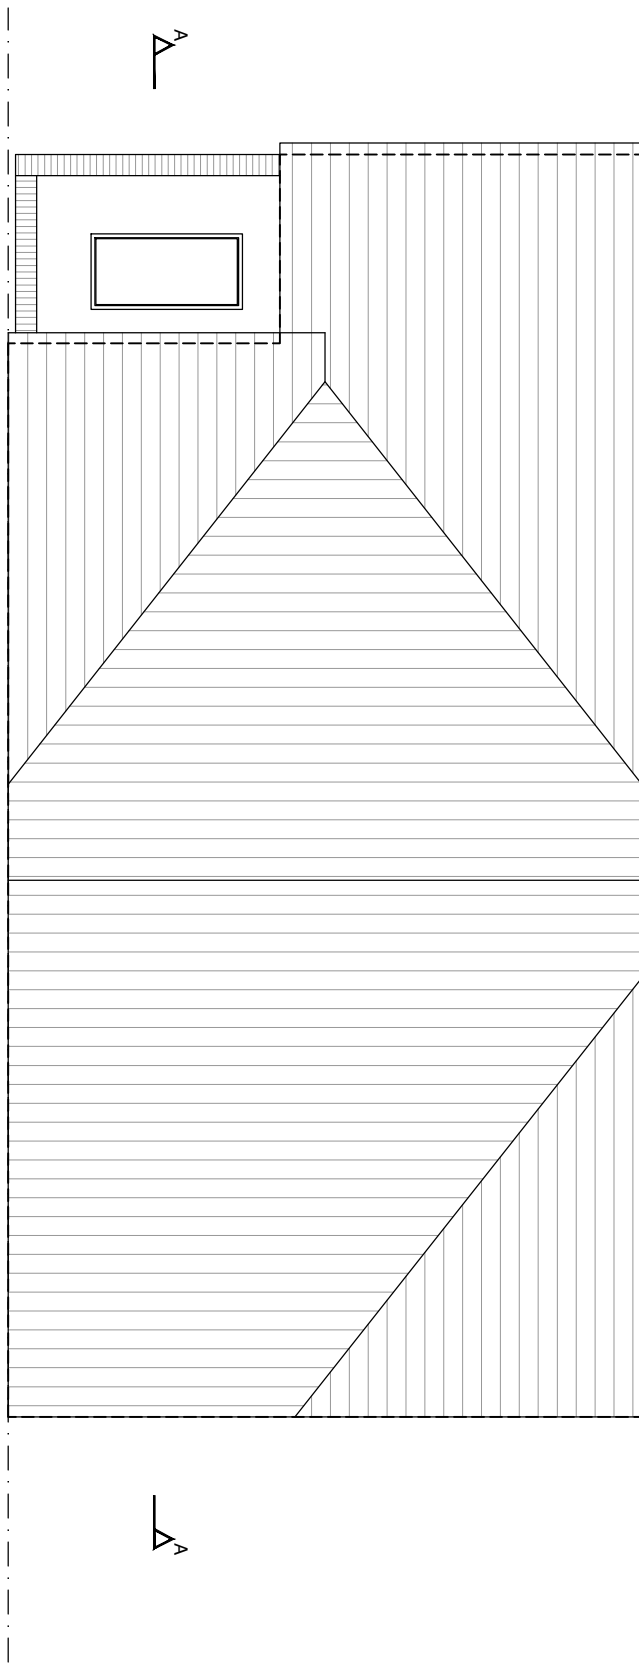


Roof Plan (1:100)

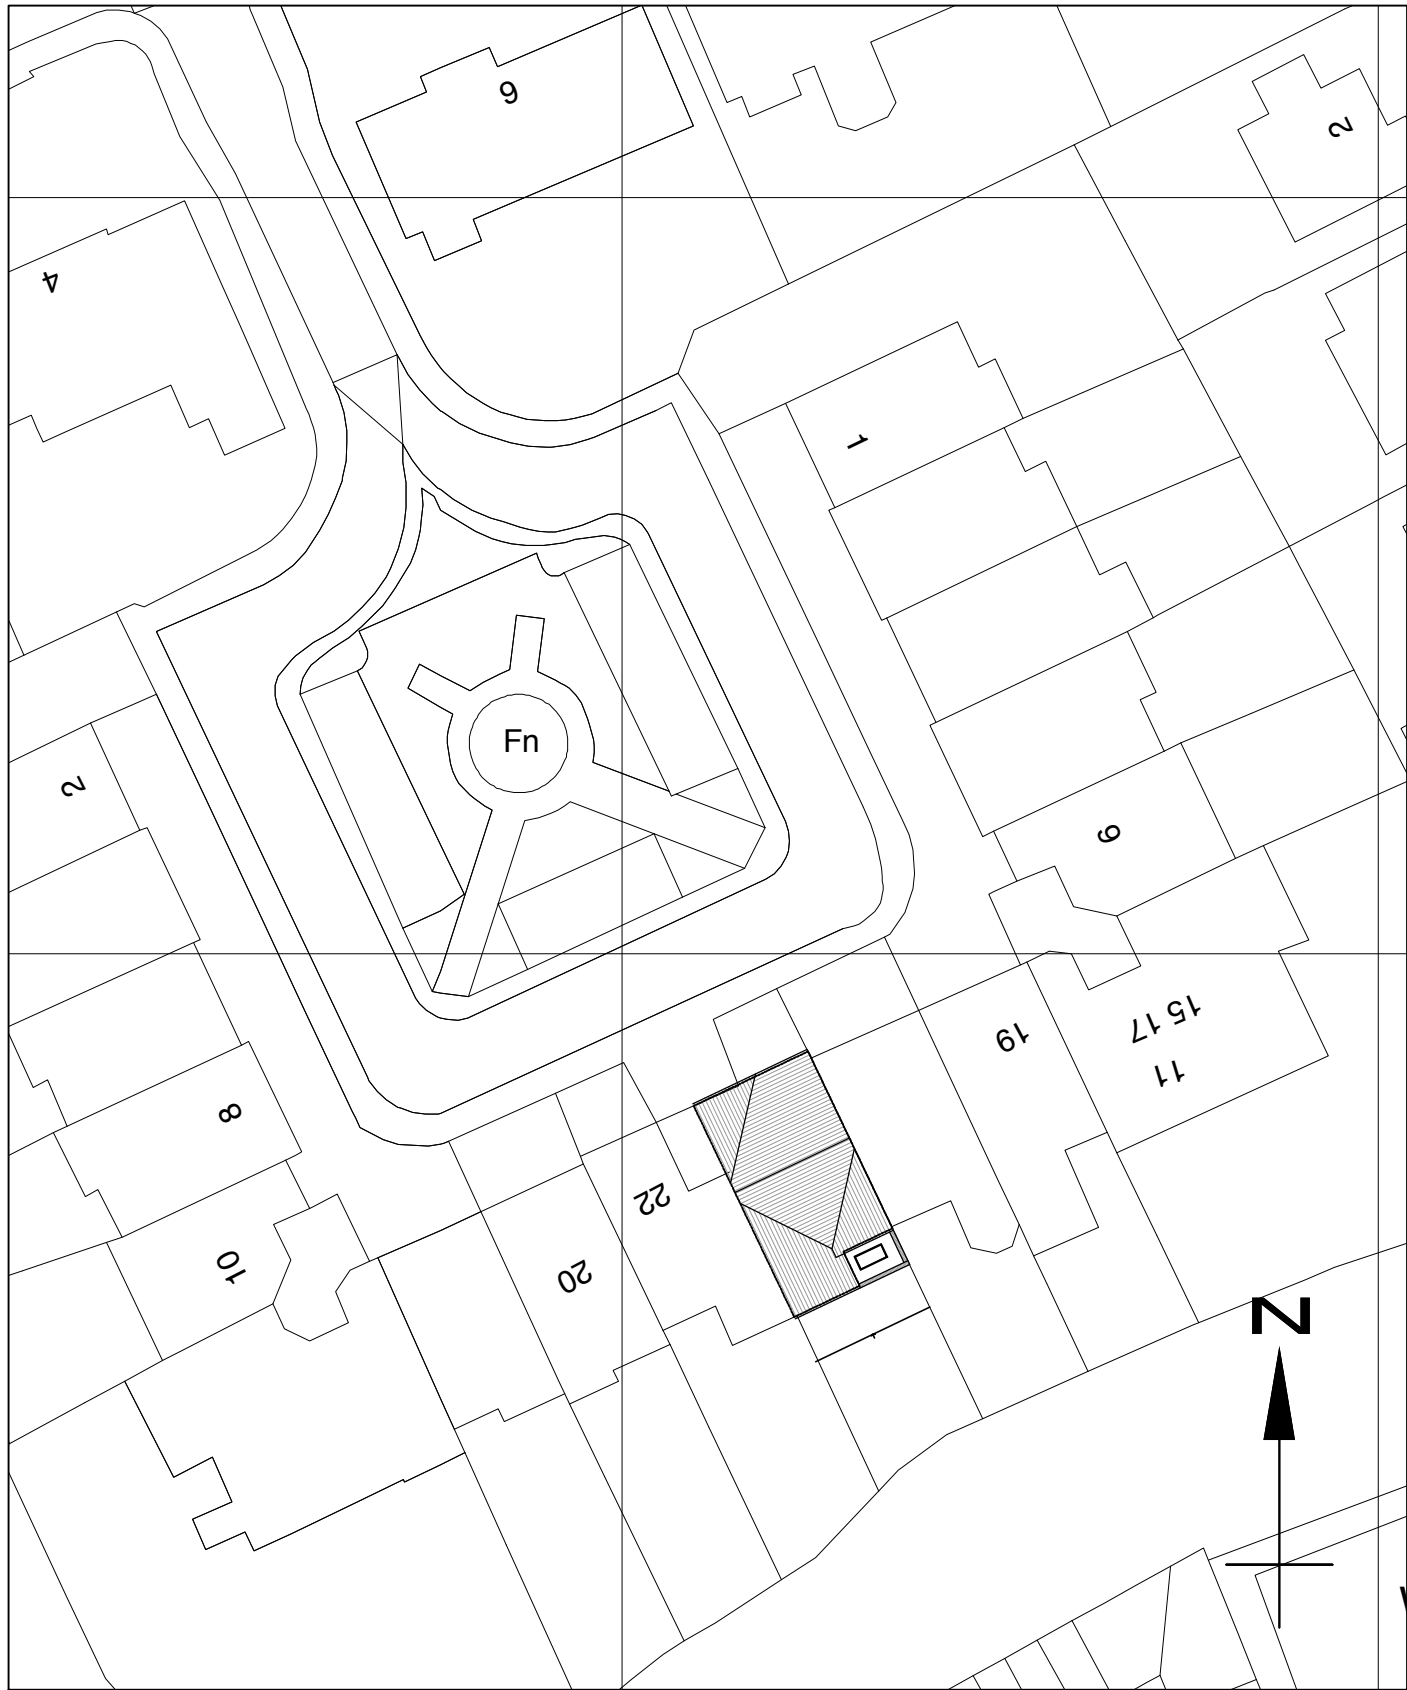

Site Plan (1:500)



Rear Elevation (1:100)

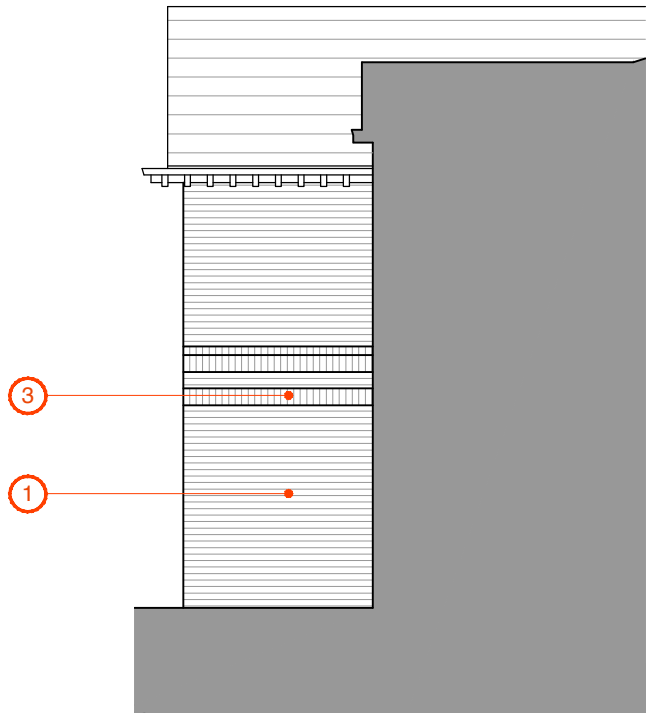



Side Elevation 1 (1:100)



Section A-A (1:100)

KEY:

- ① Brickwork to match existing
- ② Aluminium framed doors
- ③ Feature soldier course in matching brick

  

B	Site Plan corrected	07/01/22	TH
A	Materials notes added	30/11/21	TH
Rev	Description	Date	By

Status: Planning


Client: Mr and Mrs Chaudhry

Project: 23 The Square,
Whitefield, Manchester,
M45 7UL

Title: Proposed Plans, Elevations
and Sections

Project No.: 274	Drawing No.: 3-003	Rev.: B
----------------------------	------------------------------	-------------------

Scale: 1:100/500@A2	Date: 16/11/21
Drawn: JJF	Check: TH

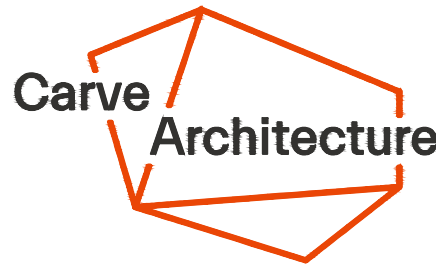

York
01904 393555
14 Clifford Street, York, YO1 9RD
york@carvearchitecture.co.uk
www.carvearchitecture.co.uk

Newcastle
0191 3759027
Toffee Factory, Lower Steenburgs
Yard, Newcastle Upon Tyne, NE1 2DF
newcastle@carvearchitecture.co.uk