


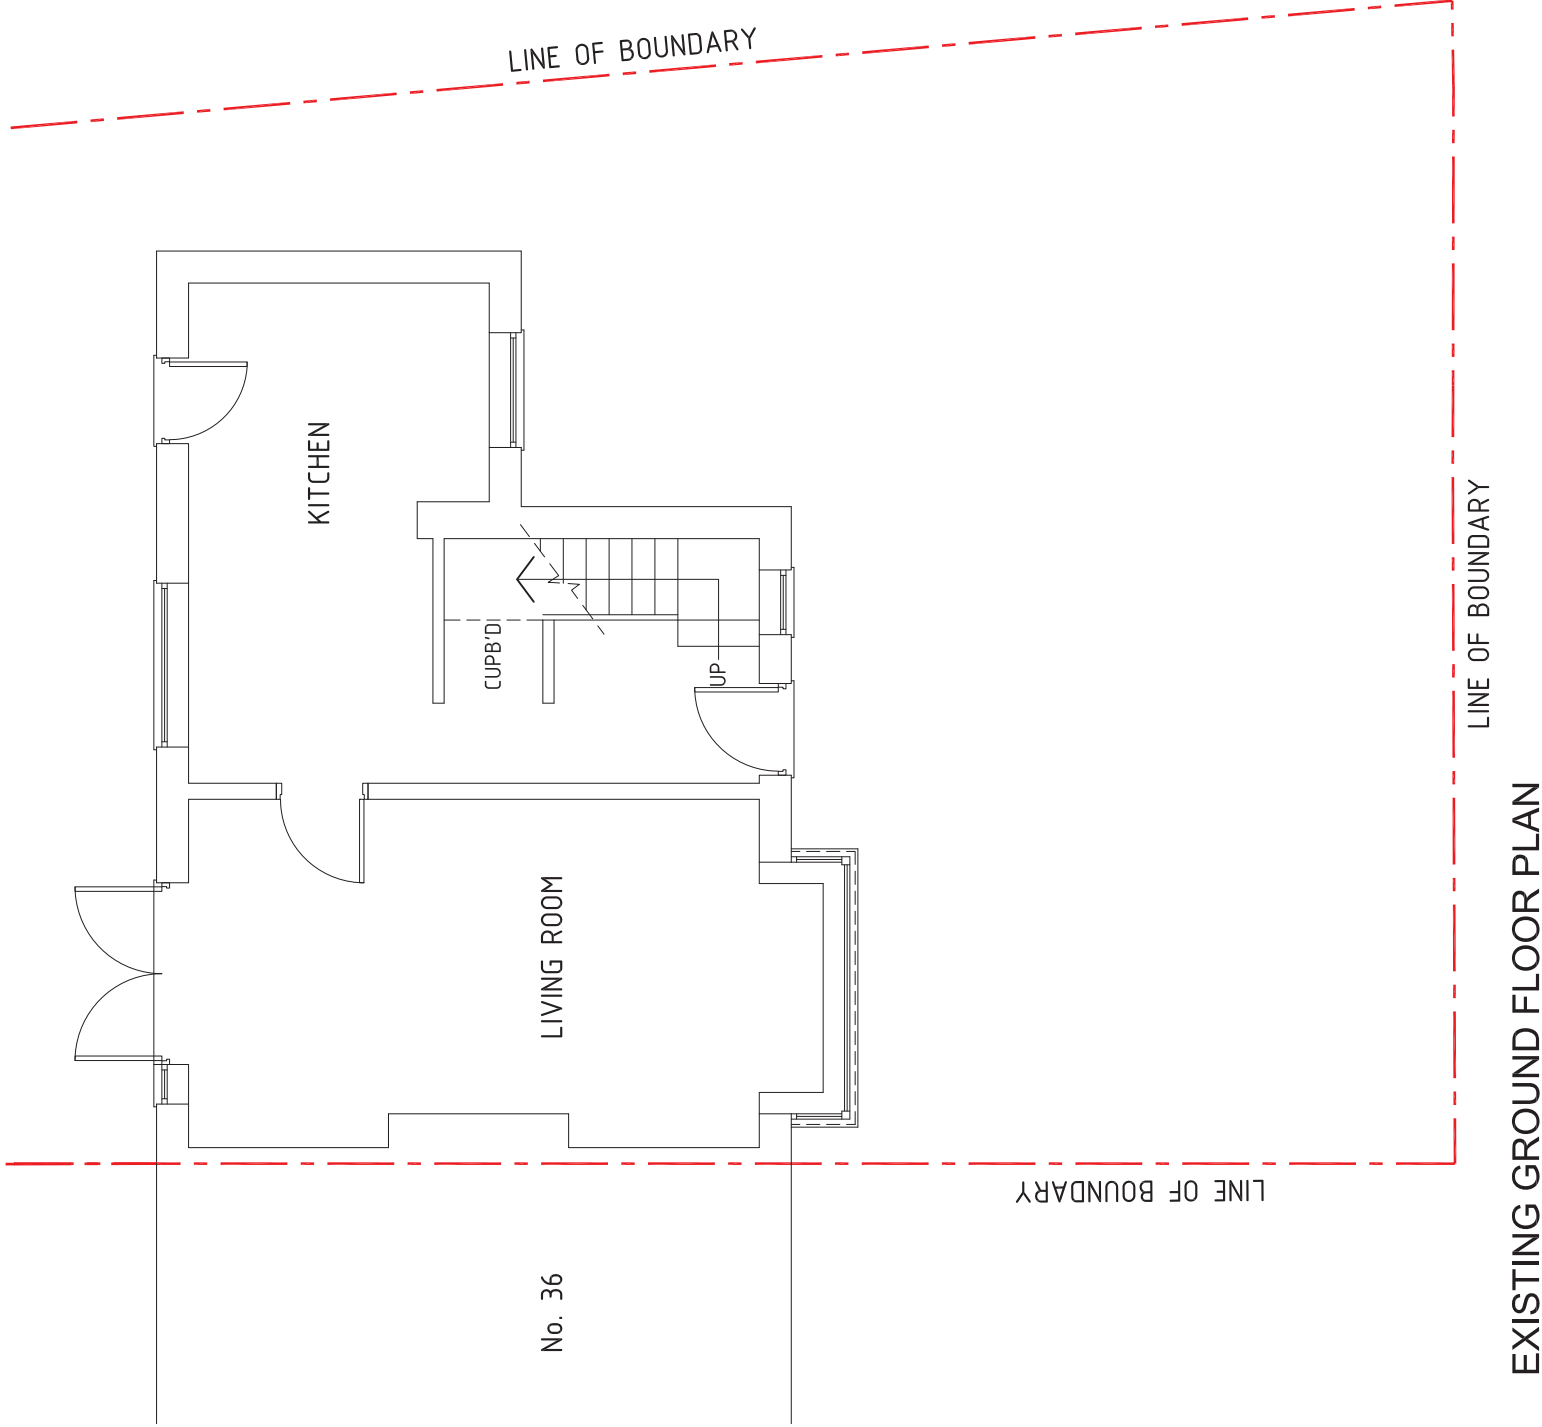

NOTES:

This drawing is to be read in conjunction with all related drawings.
All dimensions must be checked and verified on site before commencing of any work or producing shop drawings. Do not scale from this drawing. The originator should be notified in writing if any discrepancy. This drawing is copyright and remains the property of HMR architects.



The Old Railway Yard
Fishwick Street
Rochdale OL16 5NA
United Kingdom

T +44(0)1706 840033
M +44(0)770 752 0682
E info@hmr-architects.co.uk
www.hmr-architects.co.uk

CLIENT	Mr. & Mrs. M. Scott		
PROJECT	34, Dorset Drive, Bury BL9 9DW		
DRAWING	Existing Ground Floor Plan		
PROJECT NUMBER	2022.05.16_PJS	DATE	MAY 2022
DRAWING NUMBER	002	REV.	-
		SCALE	1:50 @ A3
		ISSUE STATUS	PLANNING

EXISTING GROUND FLOOR PLAN

LINE OF BOUNDARY

LINE OF BOUNDARY

LINE OF BOUNDARY

No. 36

KITCHEN

LIVING ROOM

CUPB'D

UP