



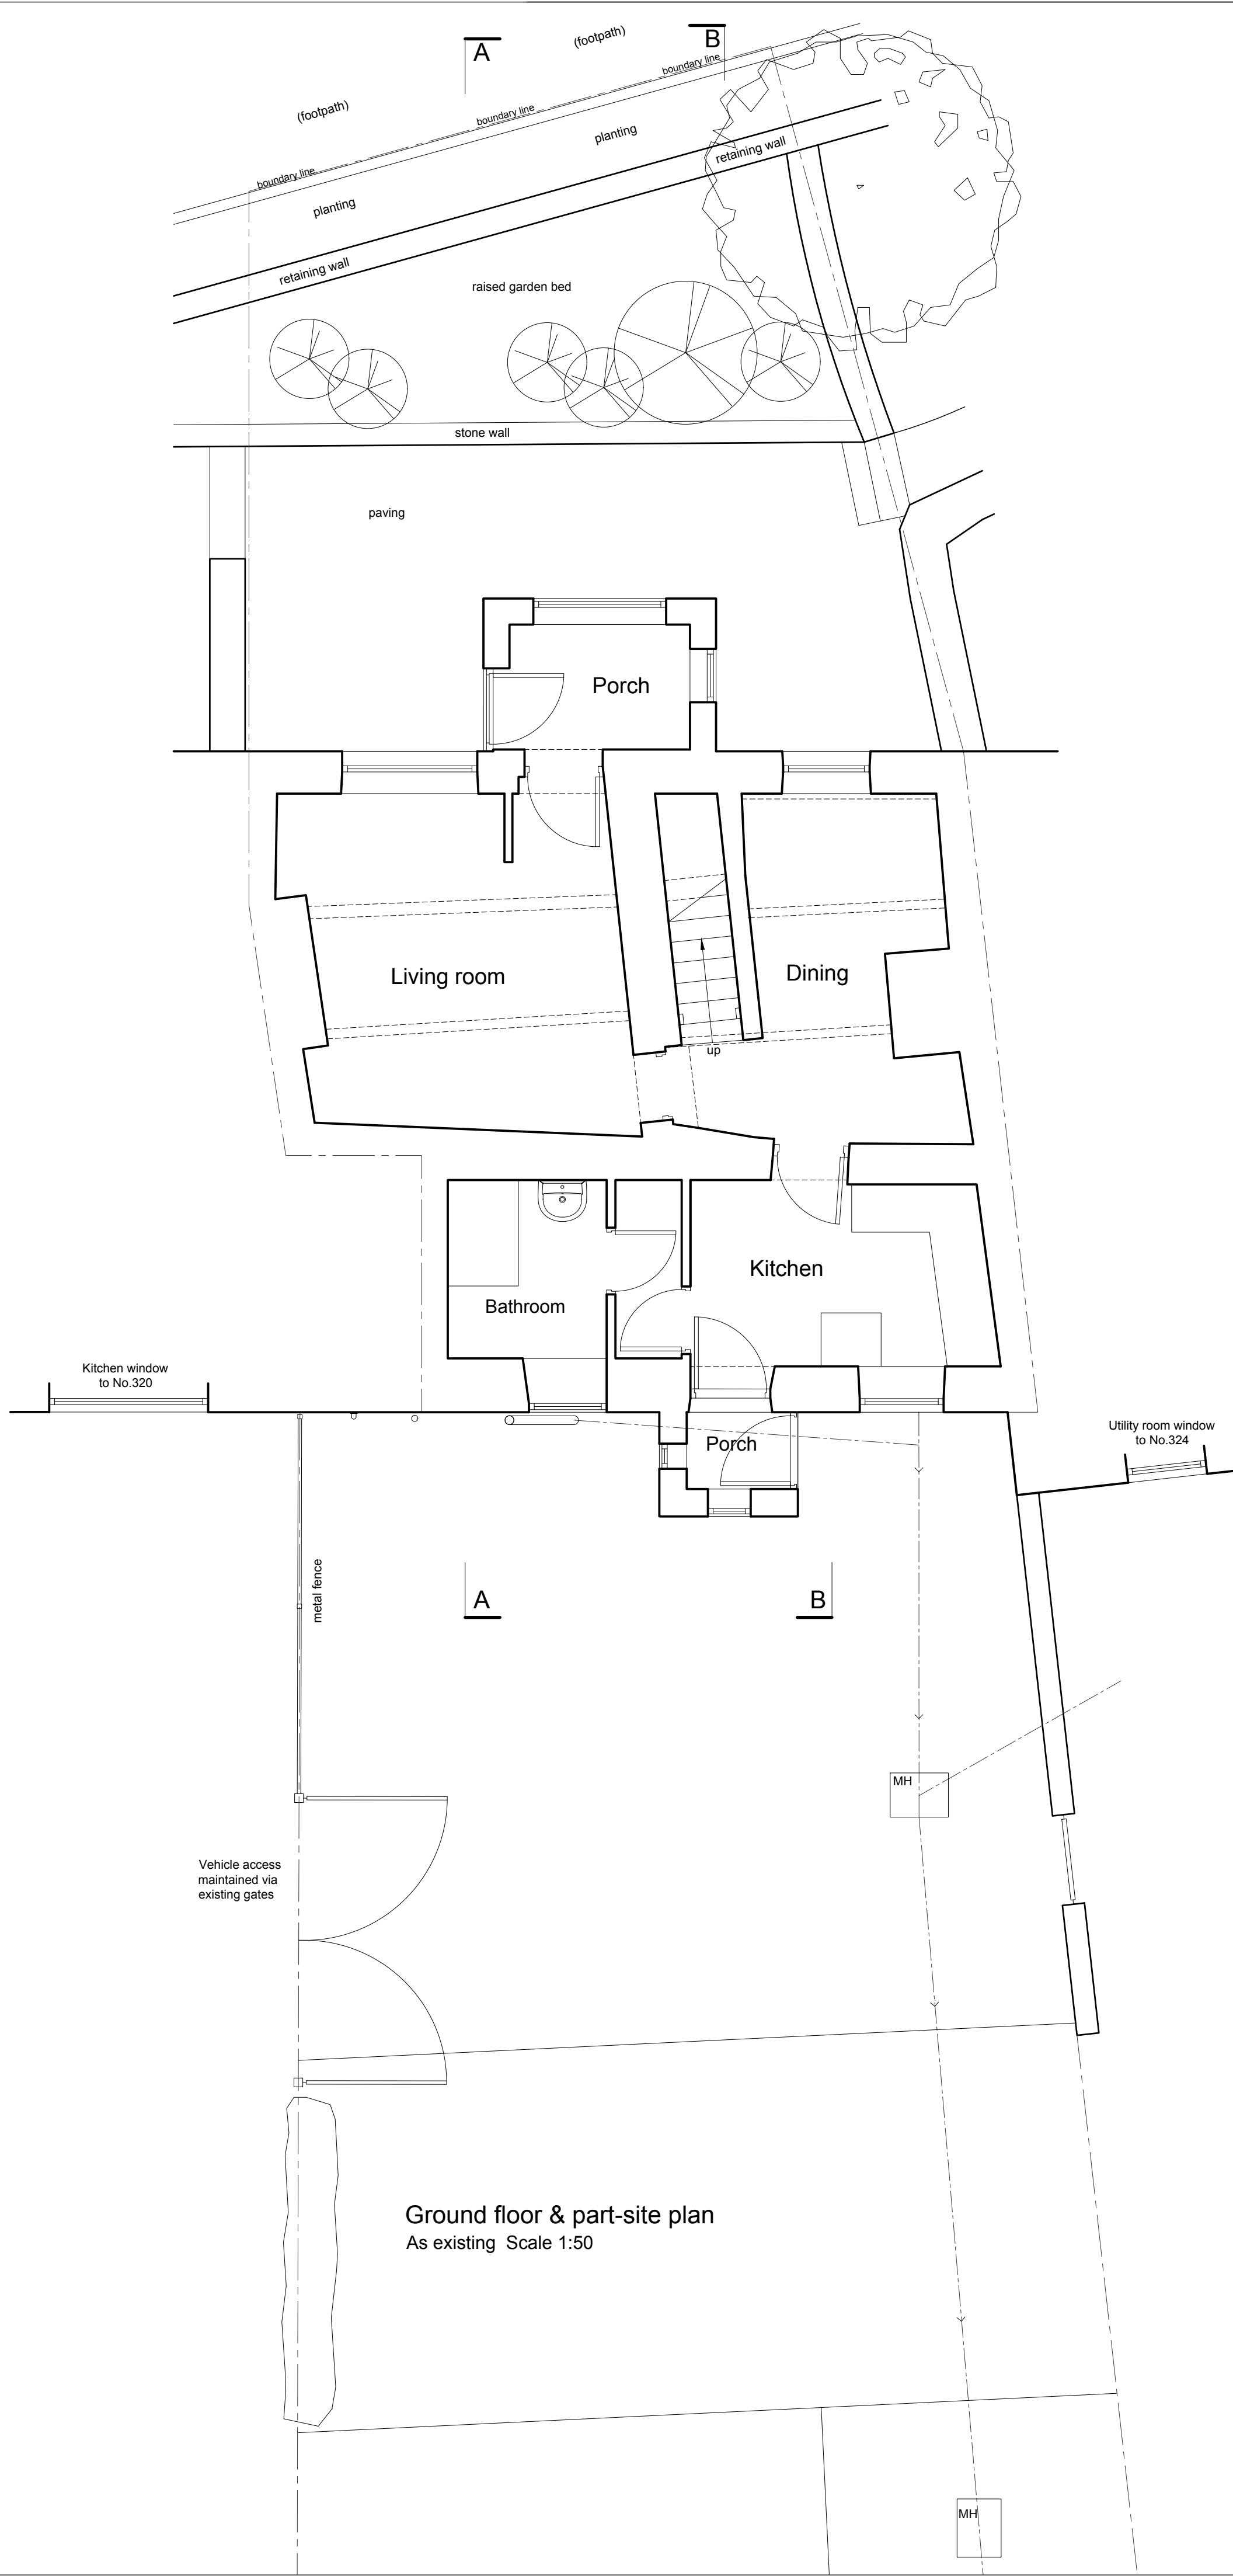



Ground floor & part-site plan
As existing Scale 1:50

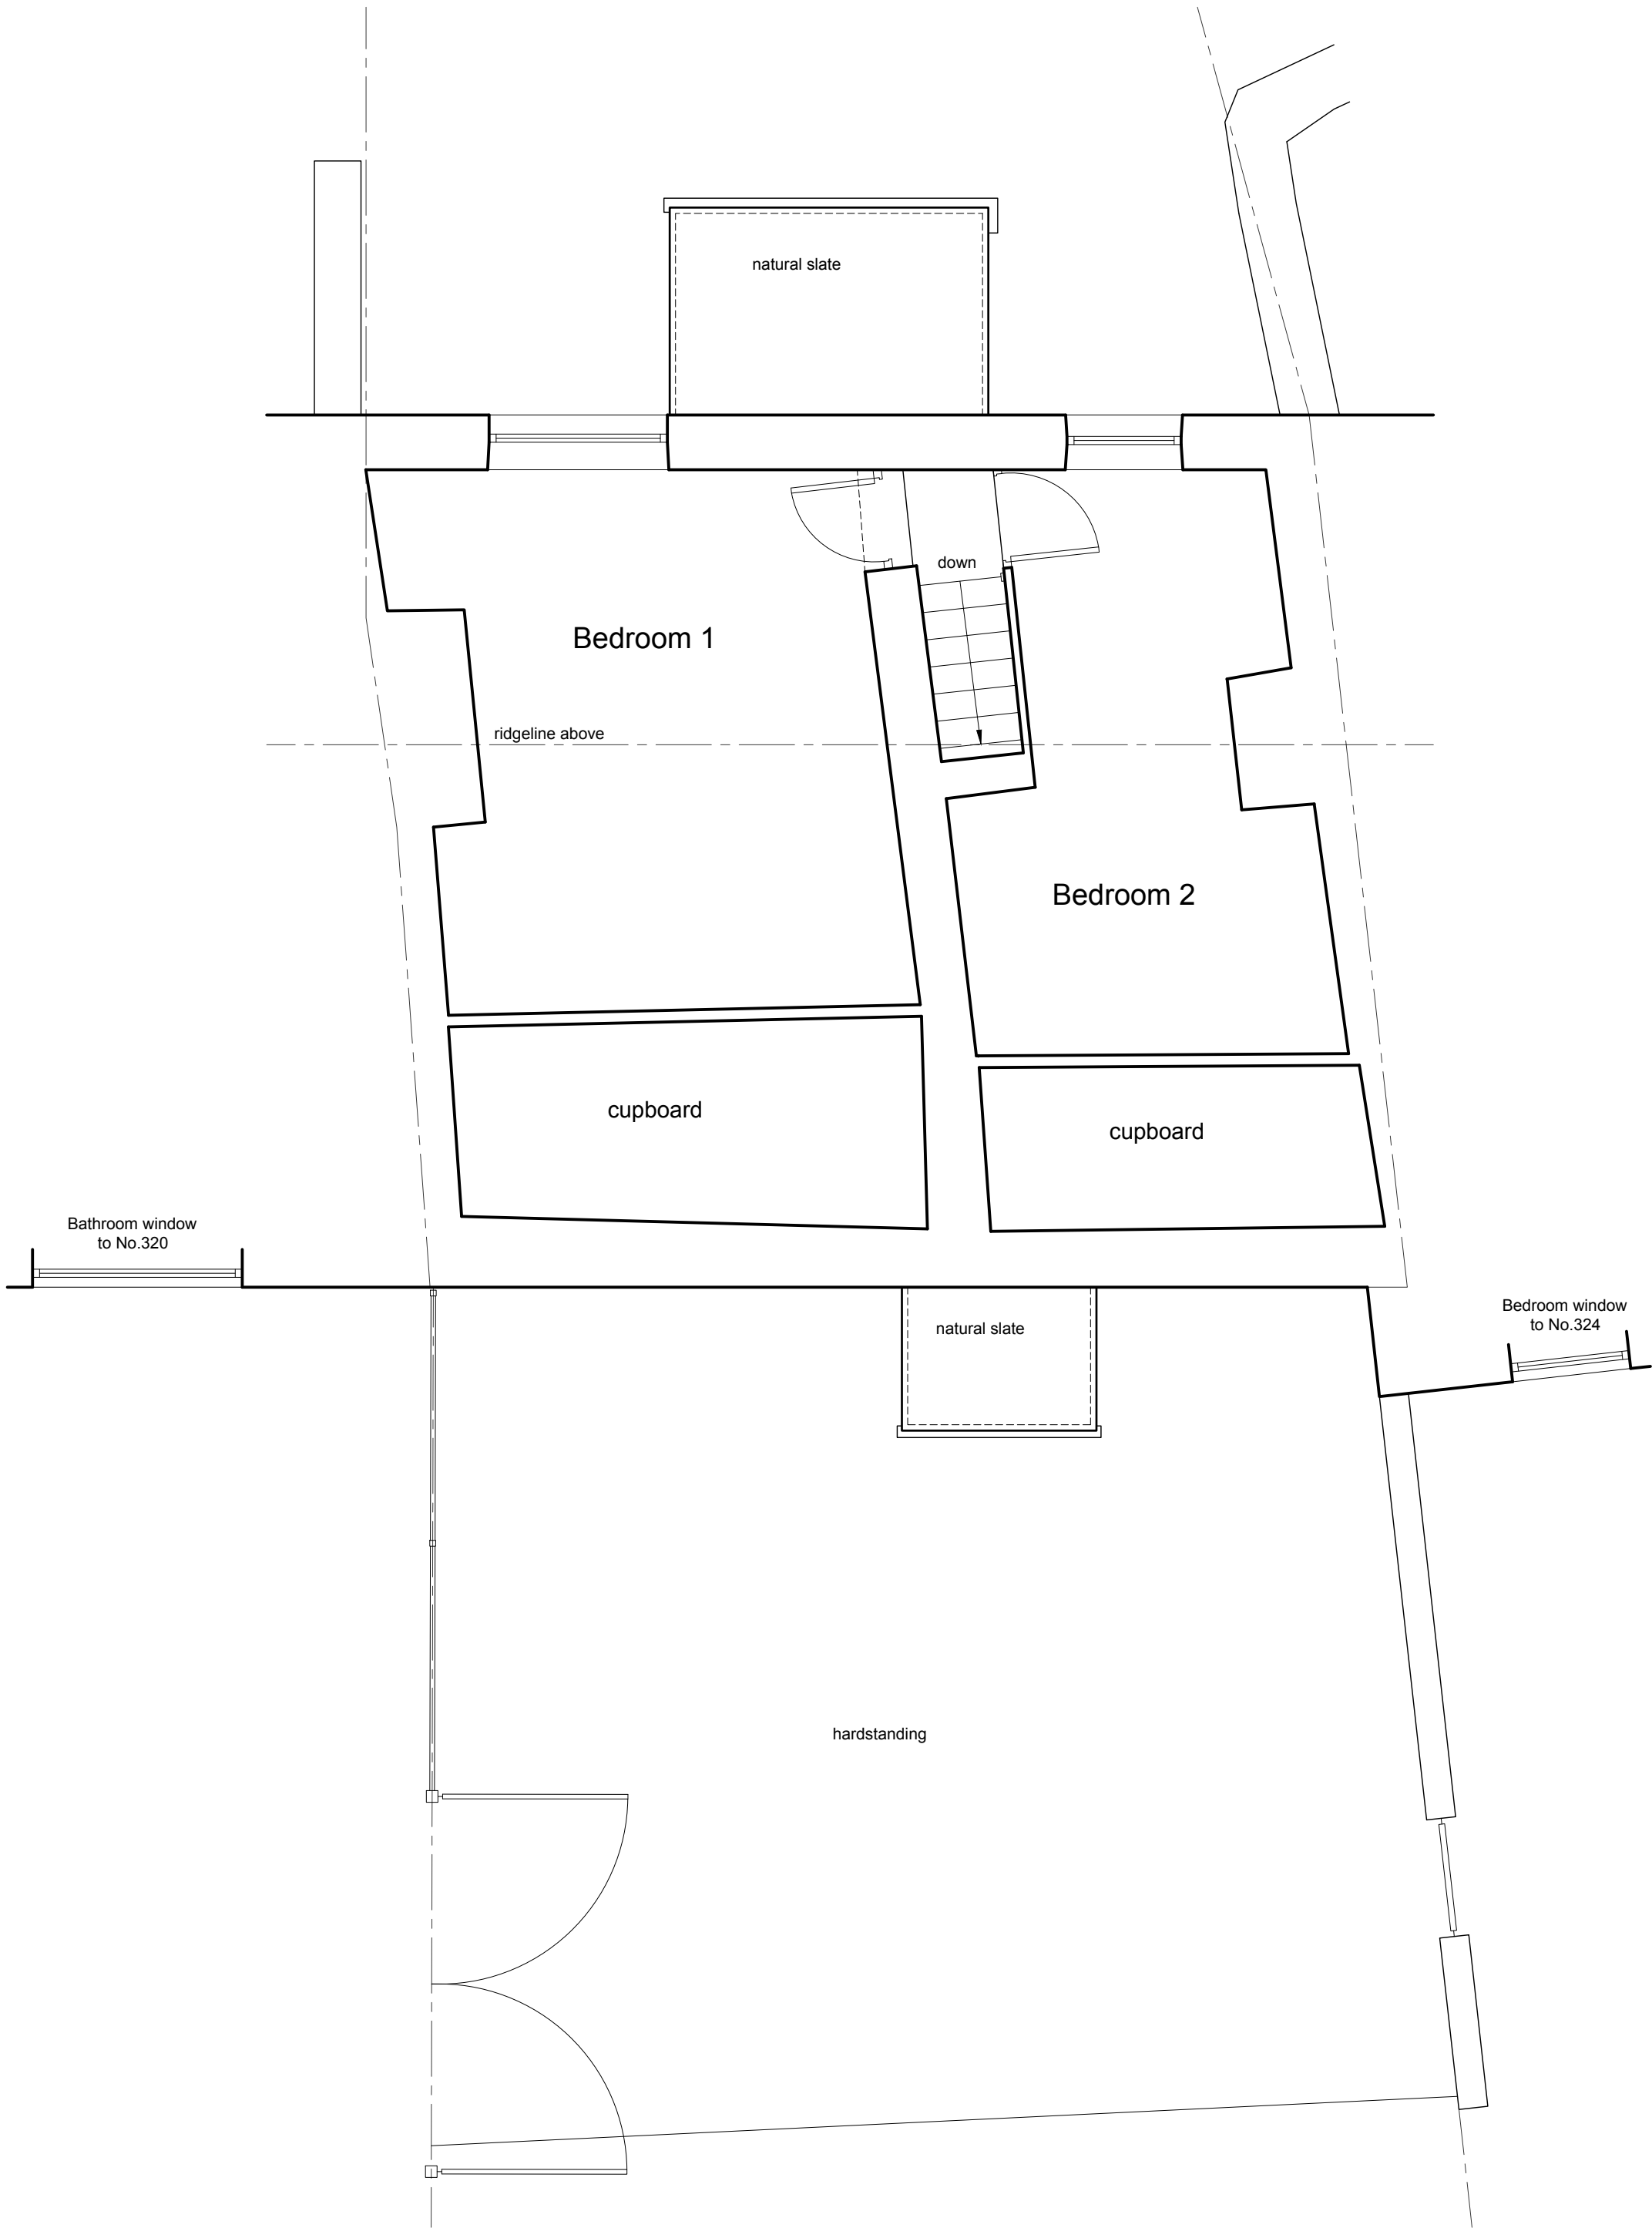

First floor plan
As existing Scale 1:50



Roof plan
As existing Scale 1:50

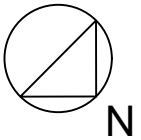 

Purpose of issue	Rev	Date
Householder Planning Application	-	1 Nov 2021
Planning application amendment	A	29 Dec 2021

Alison Grant architect 01422 847927 www.alisongrantarchitect.co.uk Client: J & H Turner Property: 322 Turton Road, Tottington BL8 3QG Project: Extension & alterations Title: Existing floor & roof plans				5 Northfield Hebden Bridge HX7 7NW			
Drawing: 214 01 11	Revision: A	Scale: 1:50 @A1	Date: Dec 2021				

Alison Grant Architects Ltd owns the copyright to this drawing which much not be reproduced in whole or in part without prior written permission. All dimensions to be checked on site prior to construction.