
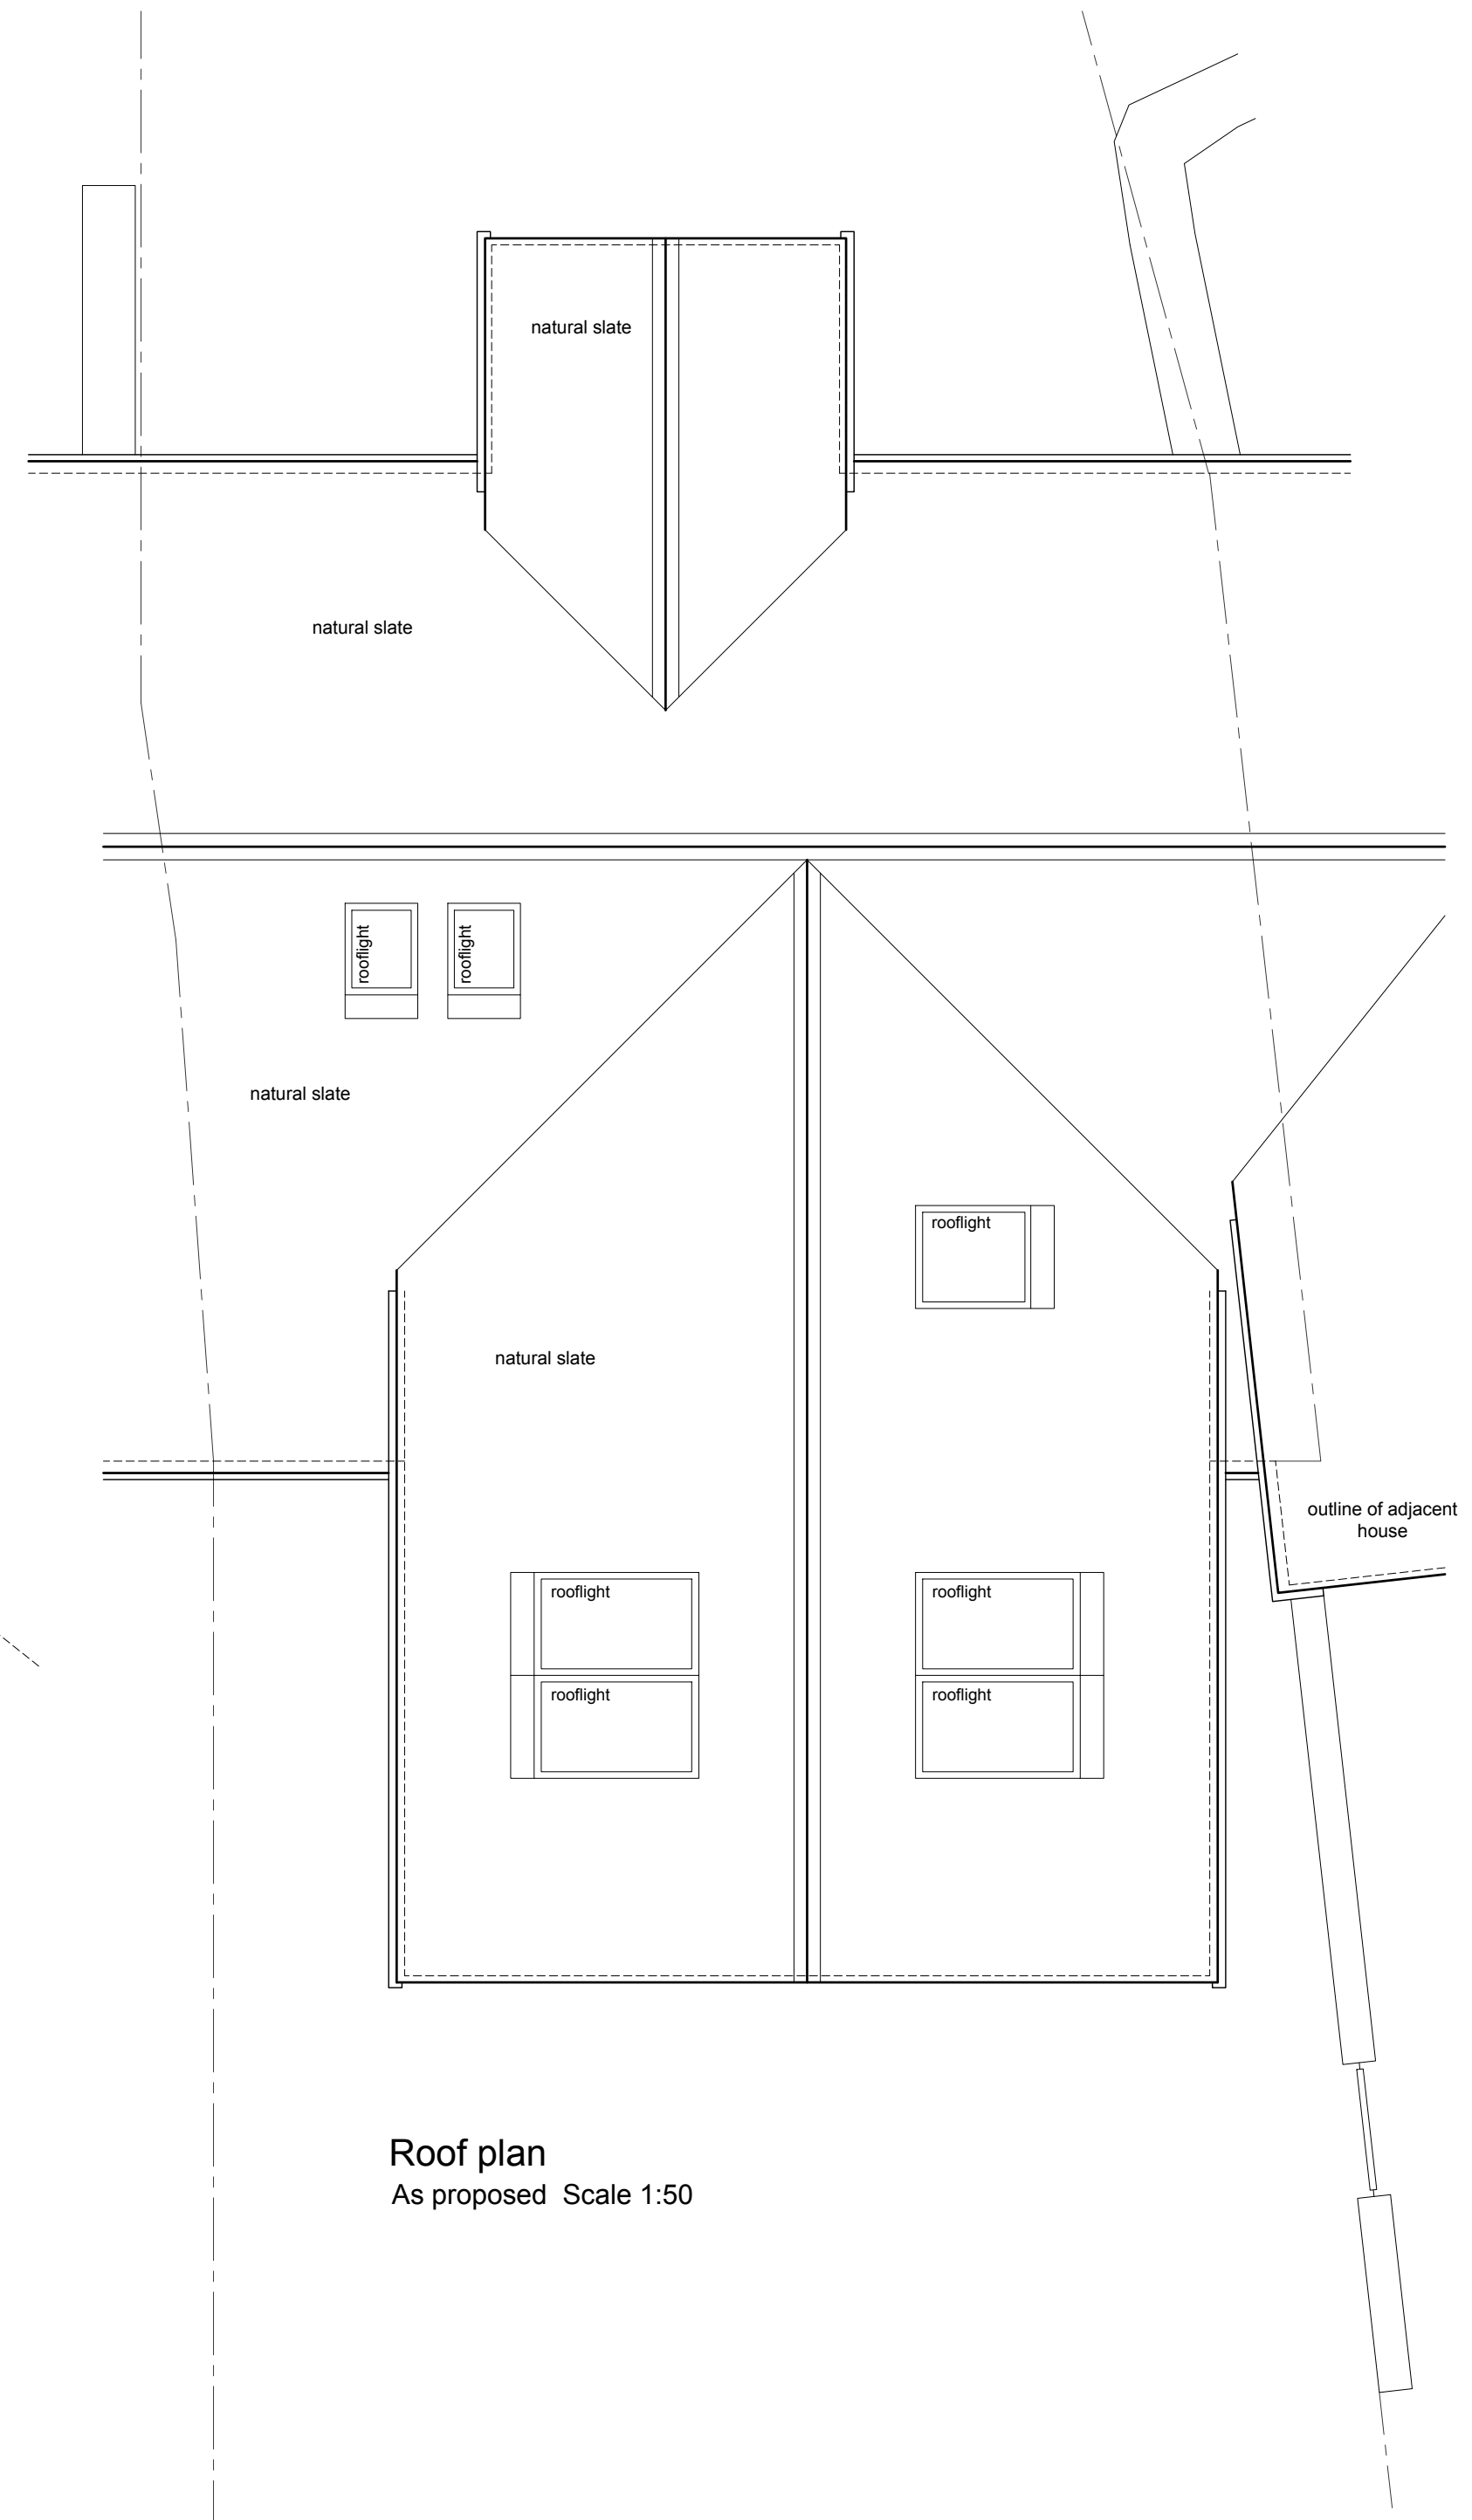
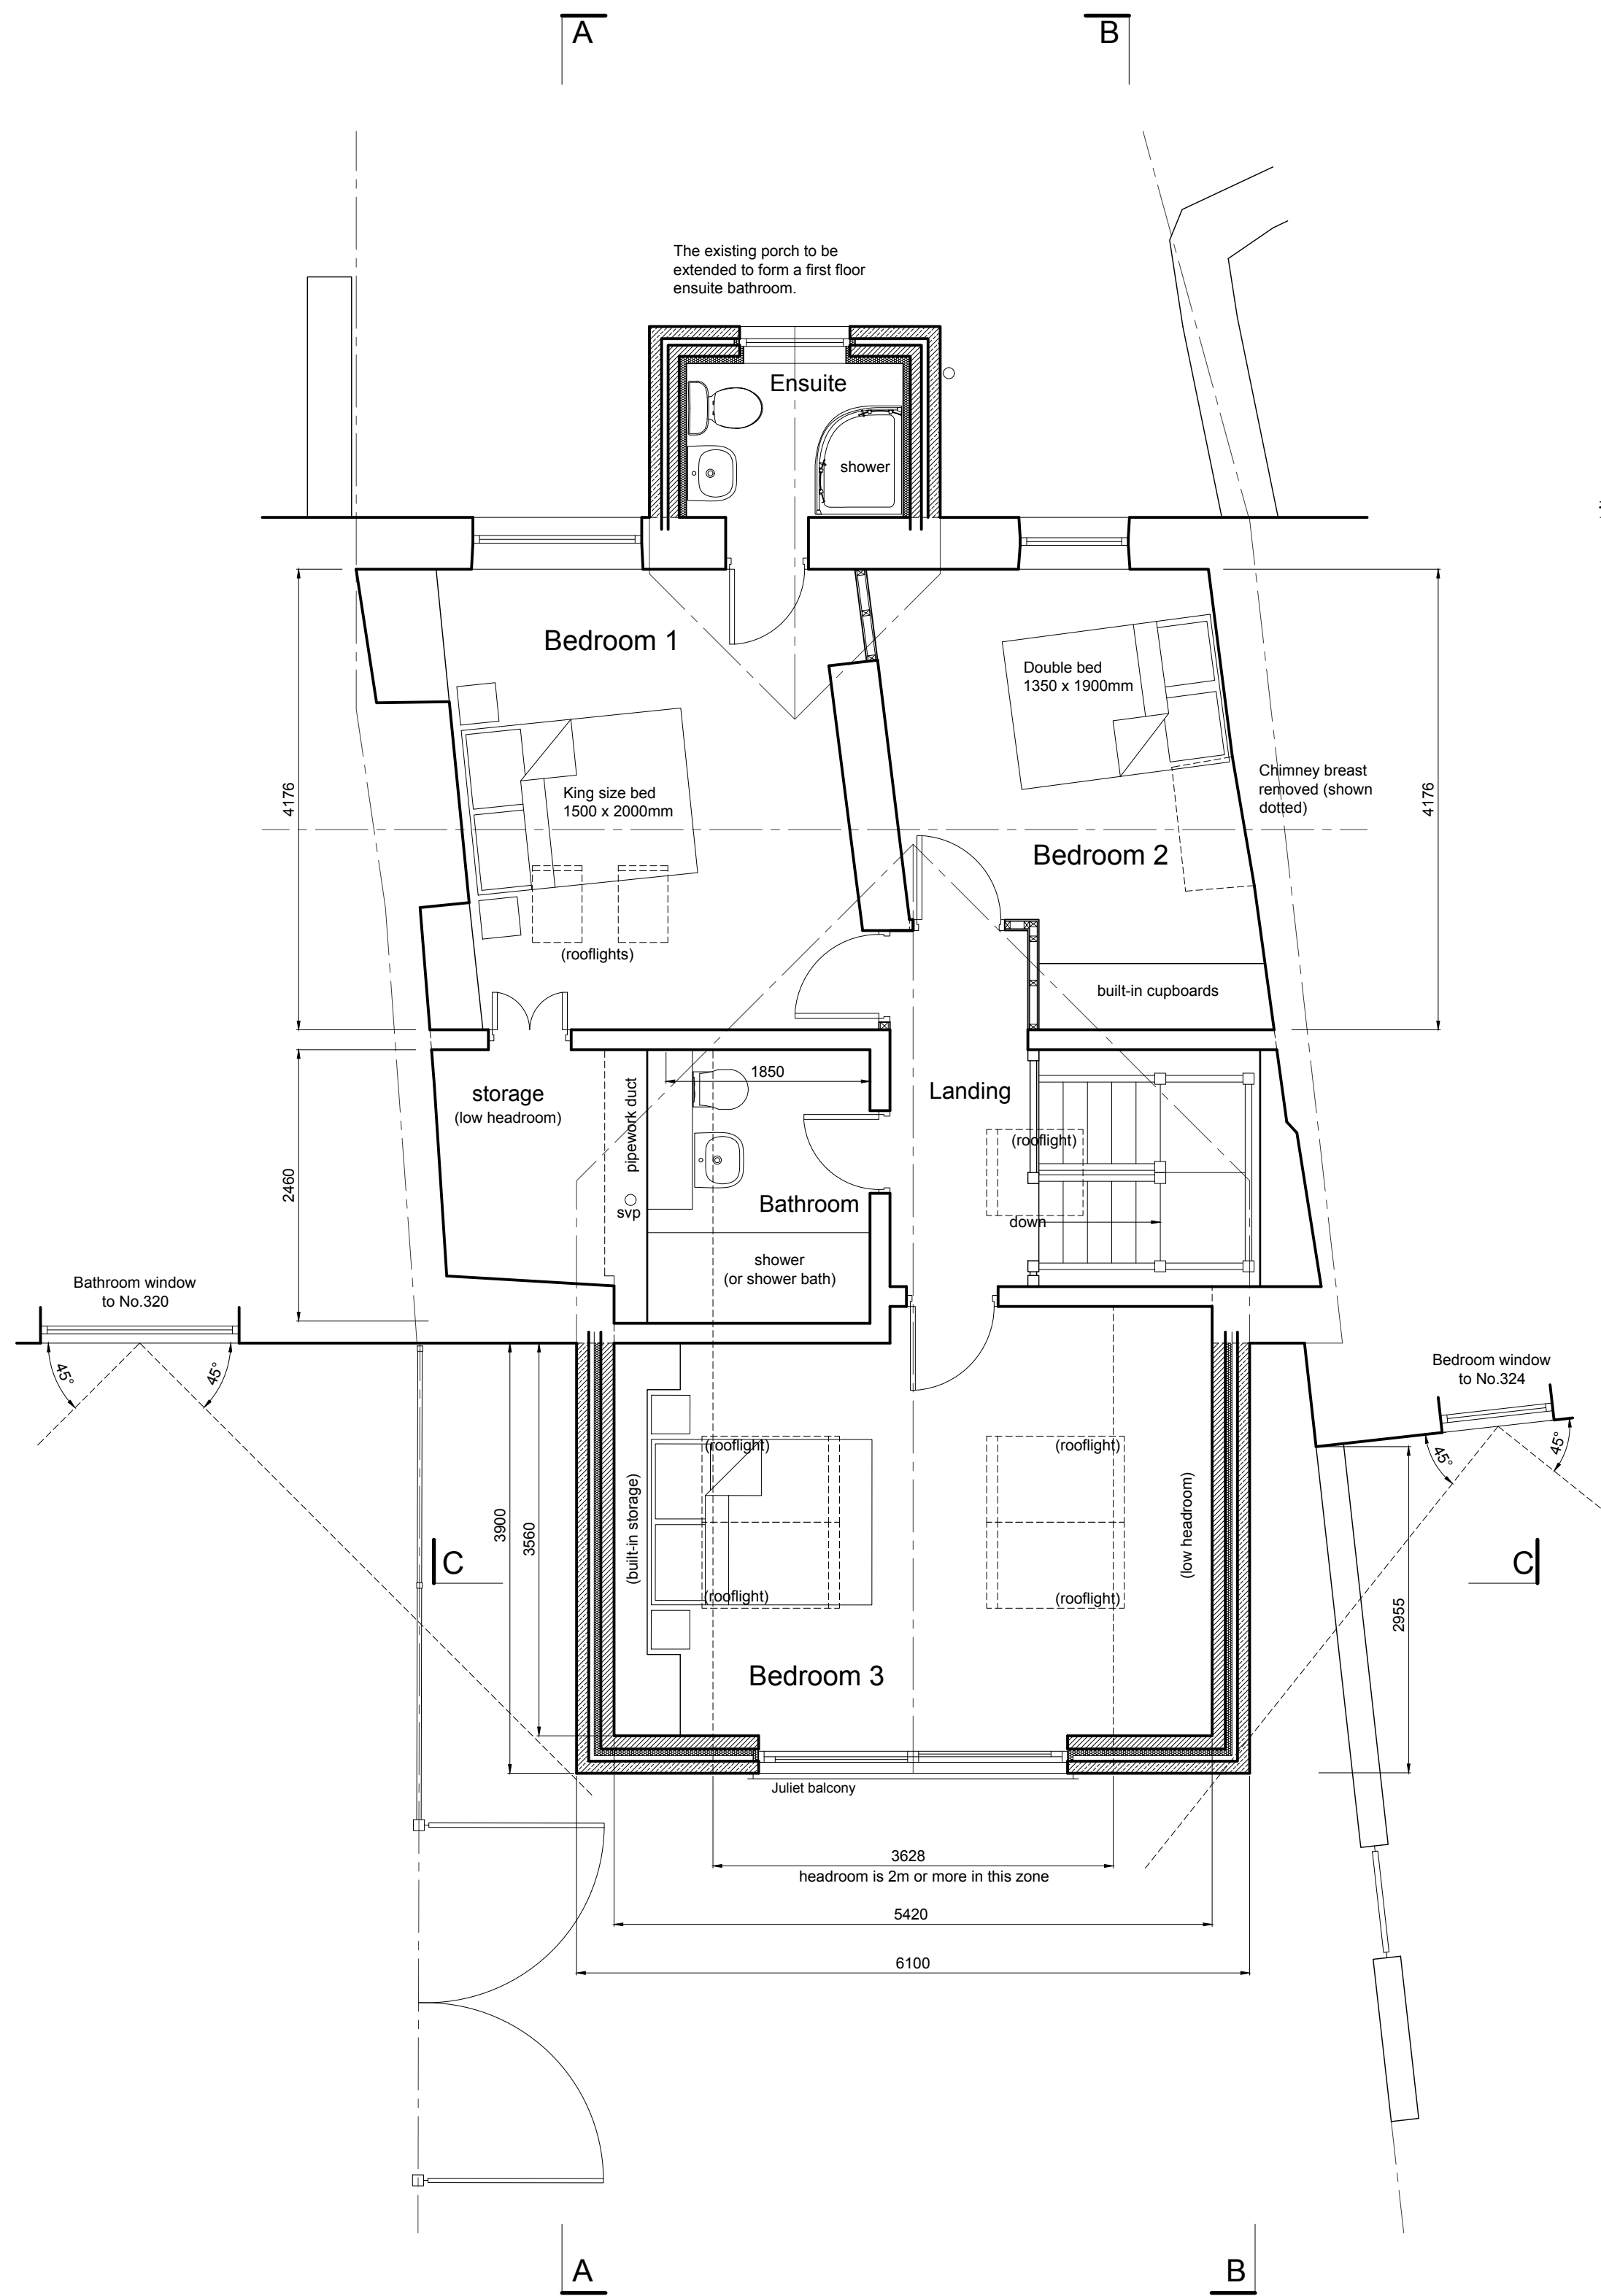
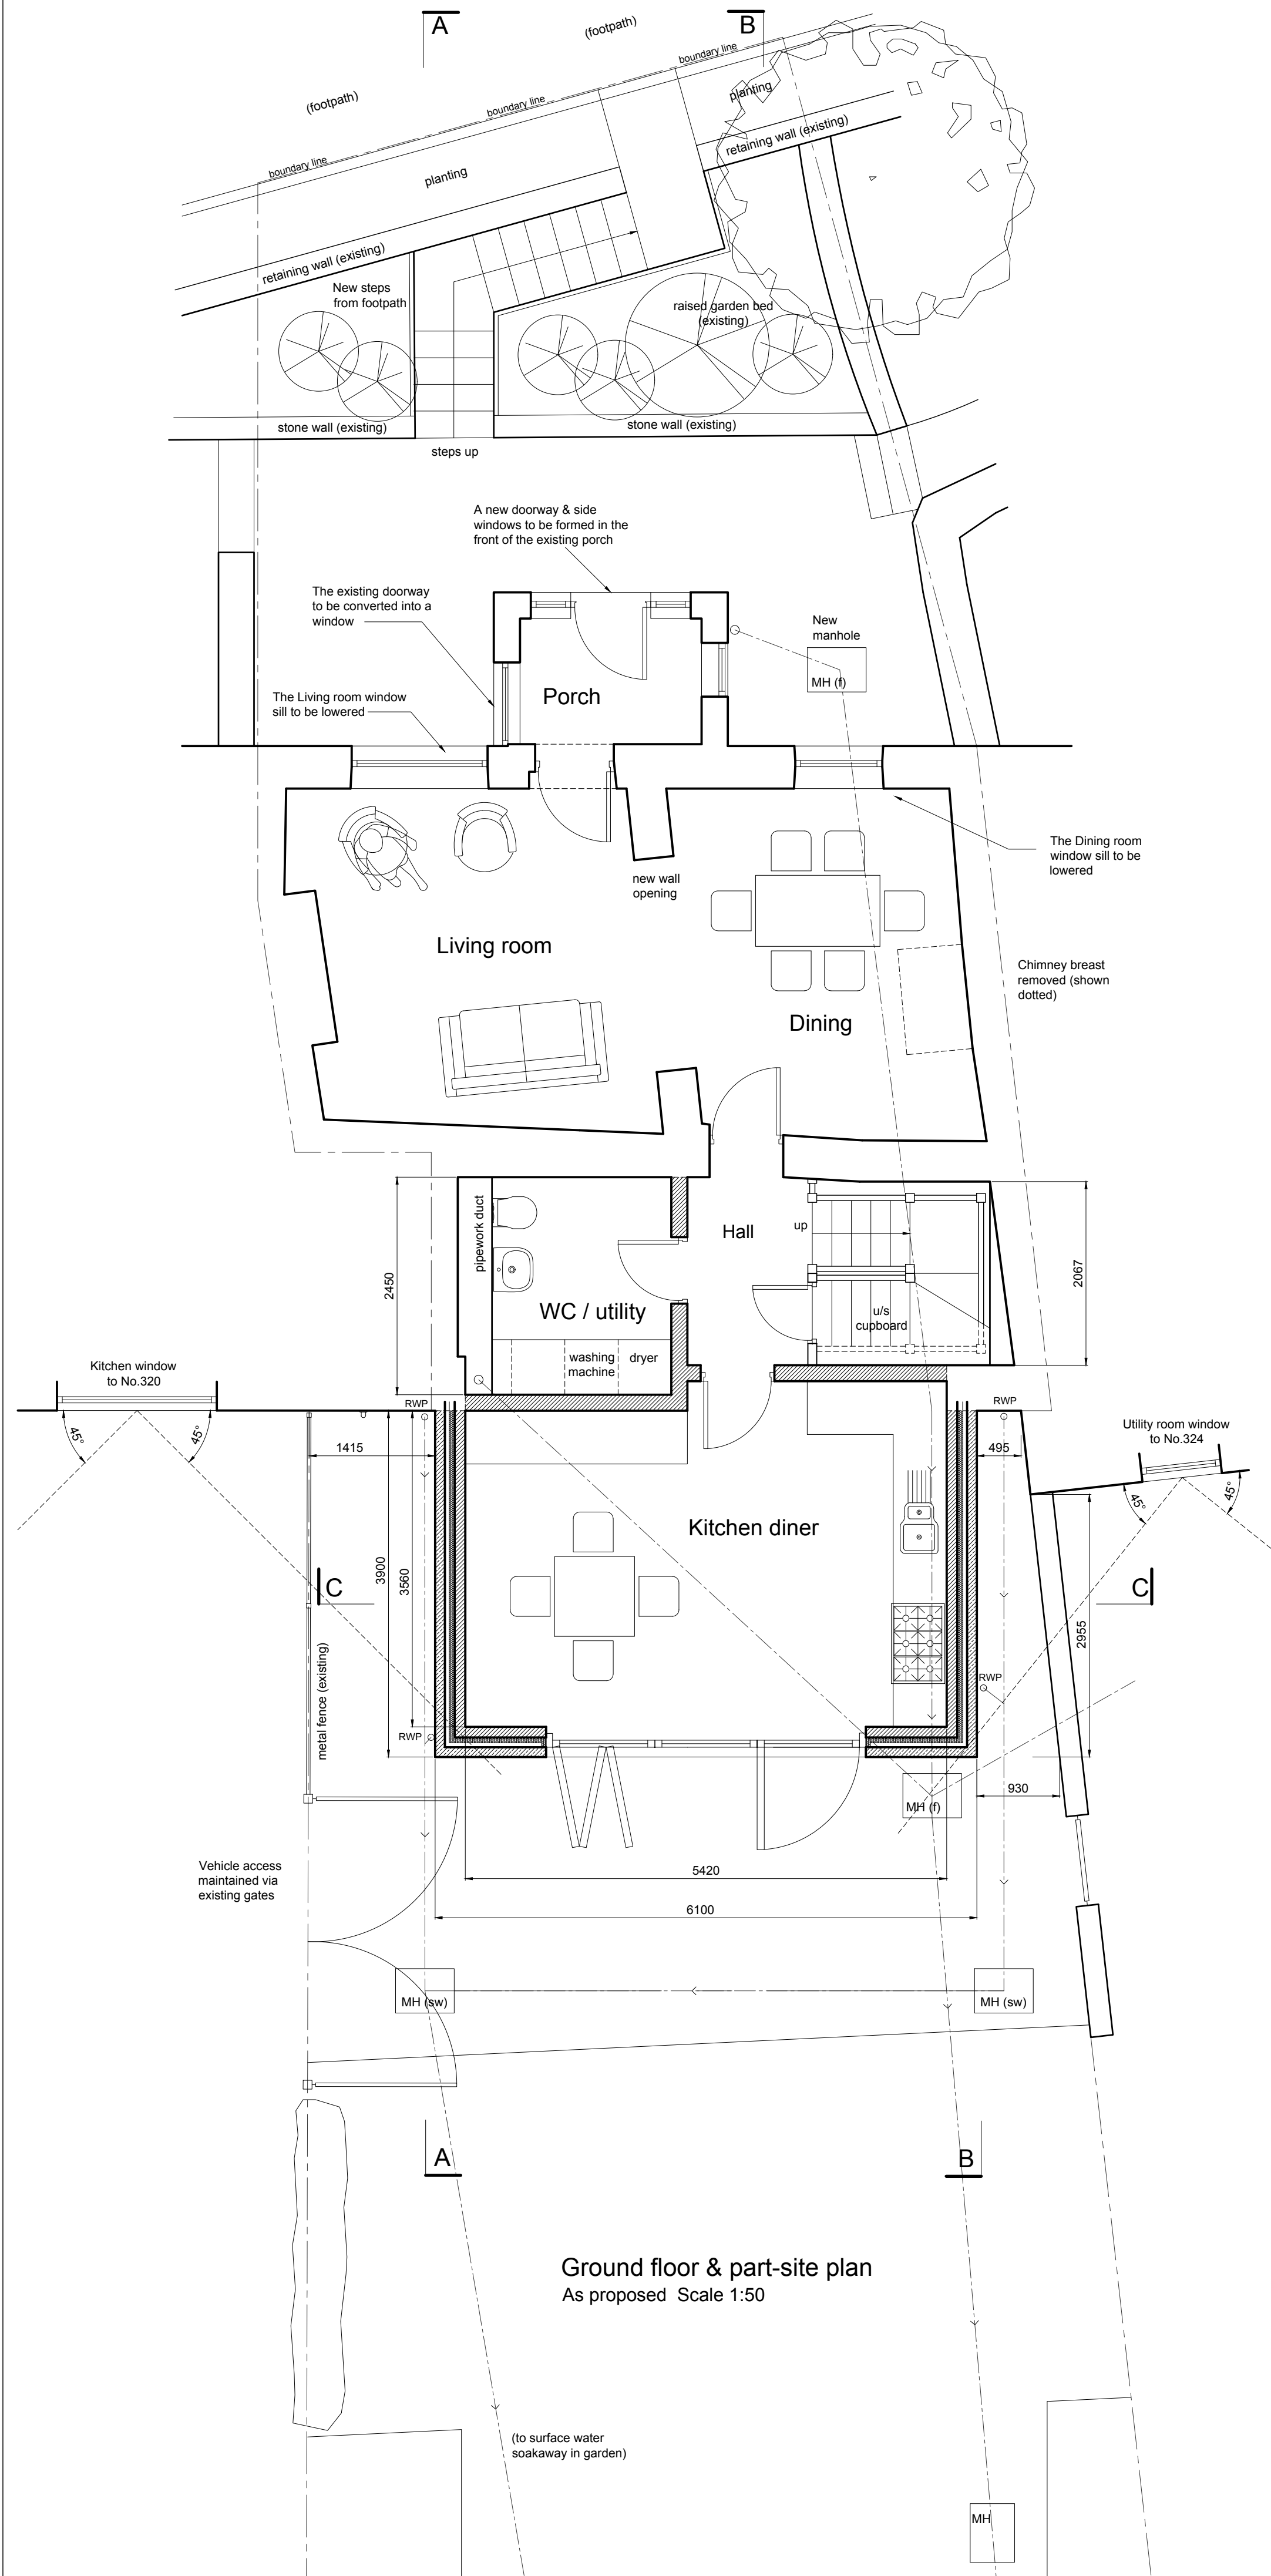


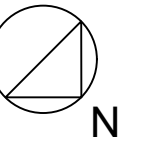

Purpose of issue Householder Planning Application Planning application amendment		Rev A	Date 1 Nov 2021 29 Dec 2021
Alison Grant architect			
01422 847927 www.alisongrantarchitect.co.uk			
Client: J & H Turner			
Property: 322 Turton Road, Tottington BL8 3QG			
Project: Extension & alterations			
Title: Proposed floor & roof plans			
Drawing: 214 01 12	Revision: A	Scale: 1:50 @A1	Date: Dec 2021