



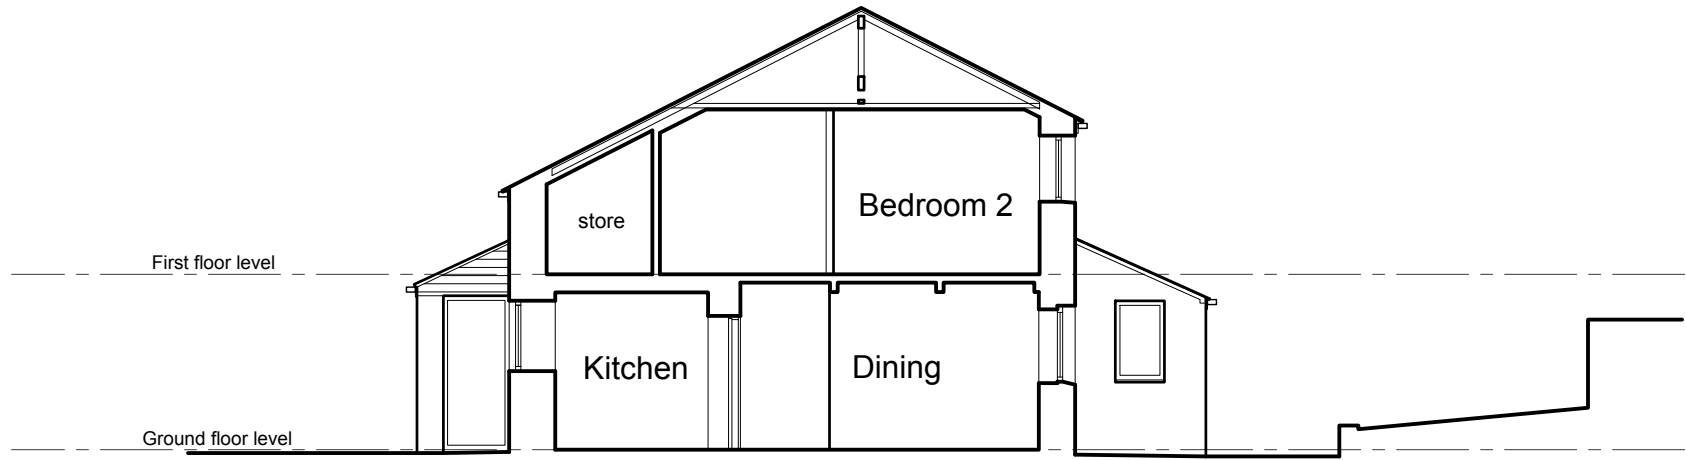


Section B-B & North west elevation
As existing Scale 1:100

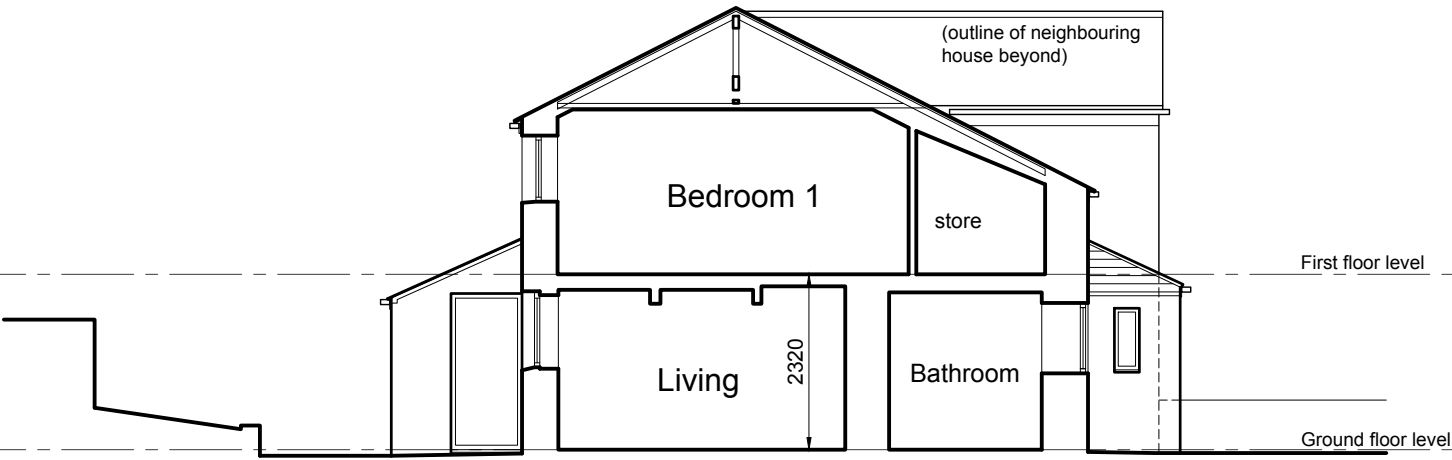


Section A-A & South east elevation
As existing Scale 1:100



South west (front) elevation
As existing Scale 1:100

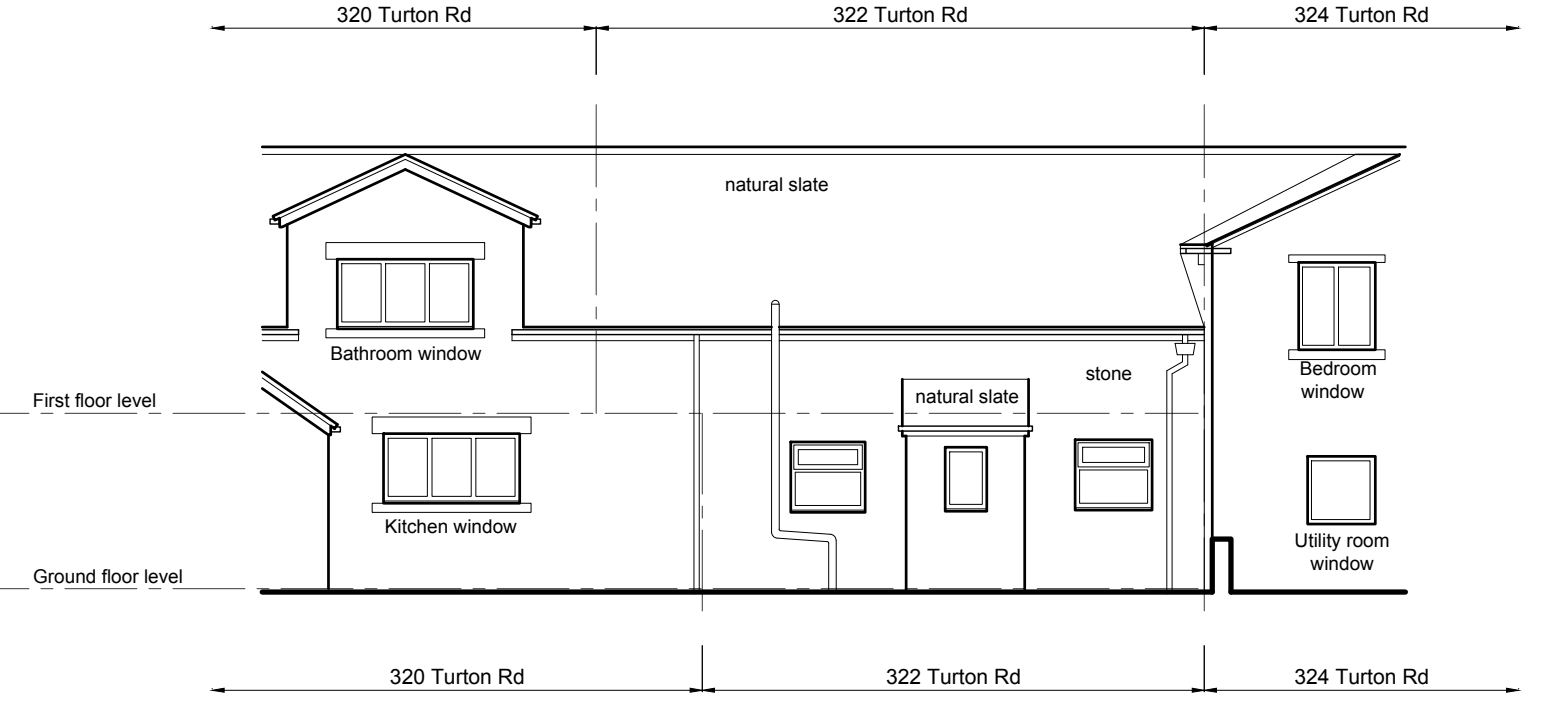


North east (rear) elevation
As existing Scale 1:100

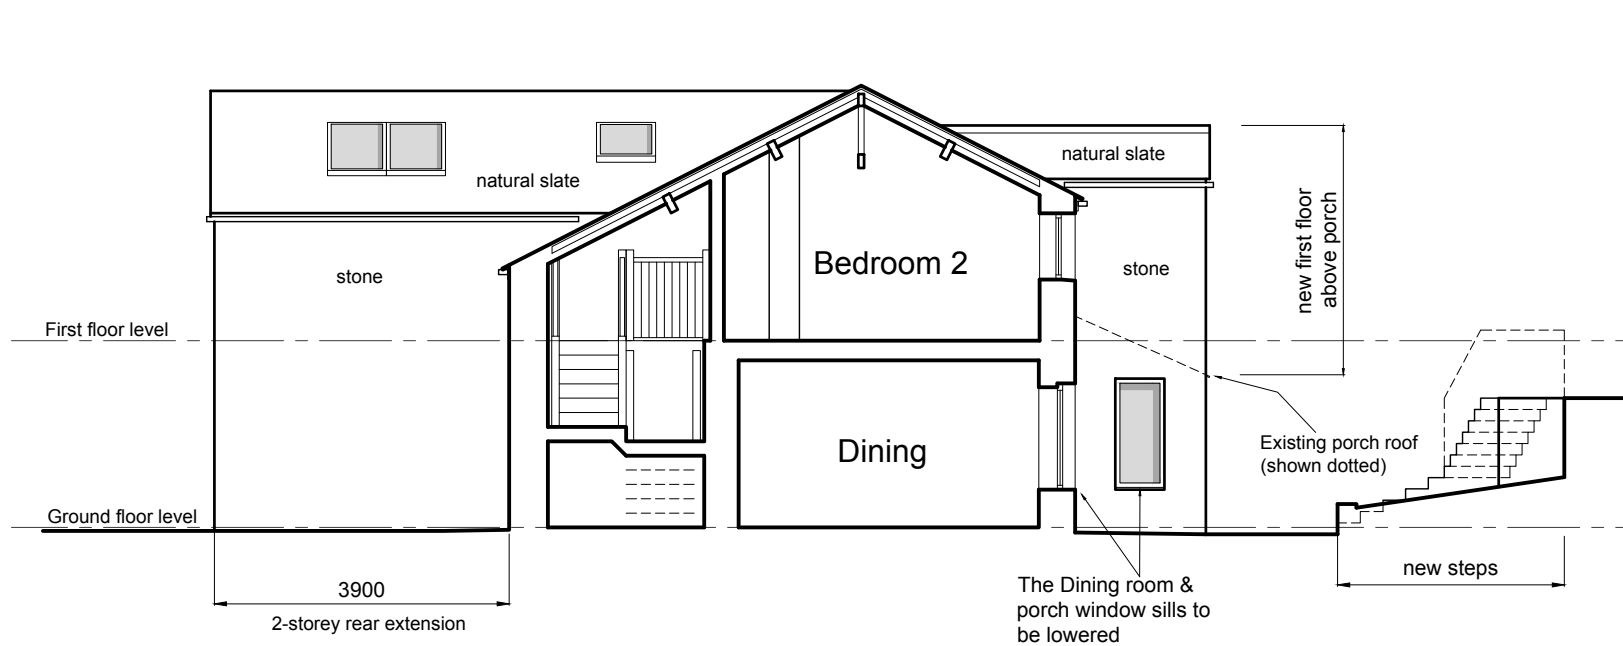


Section B-B & North west elevation
As proposed Scale 1:100

NOTE: New or altered windows are shown shaded

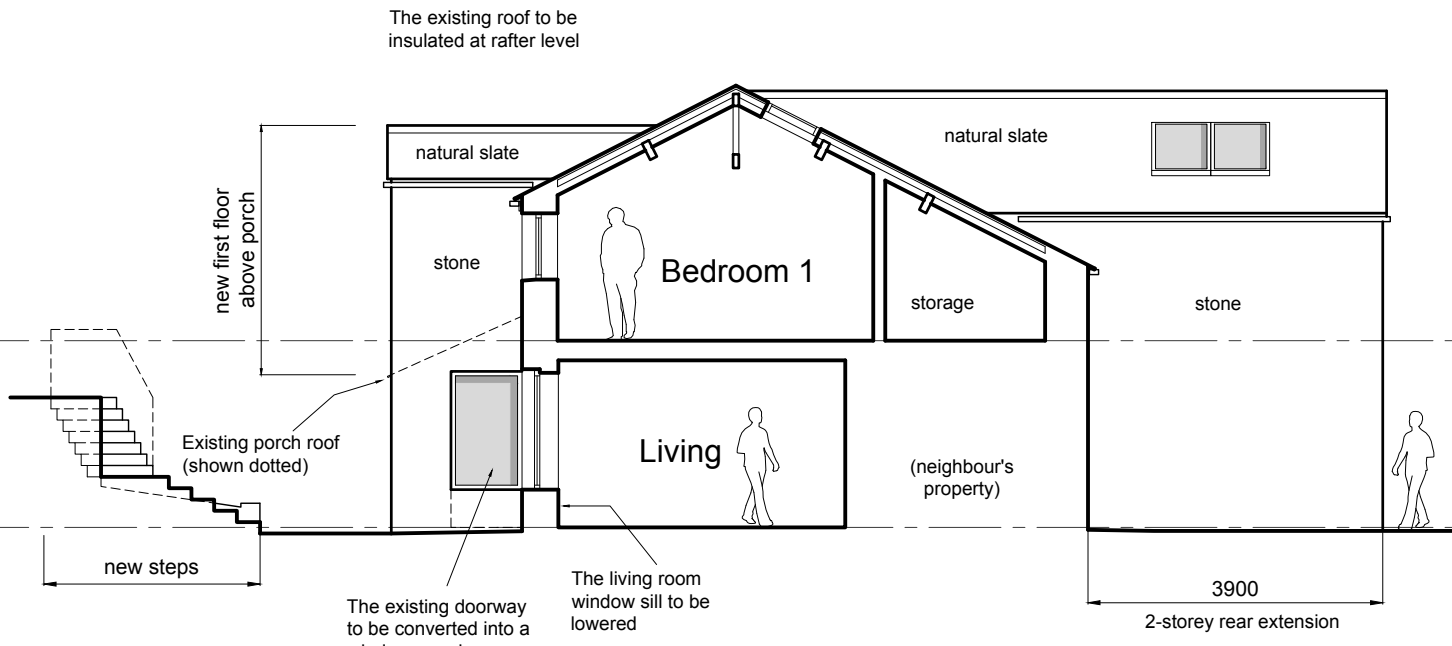


Section A-A & South east (side) elevation
As proposed Scale 1:100

NOTE: New or altered windows are shown shaded

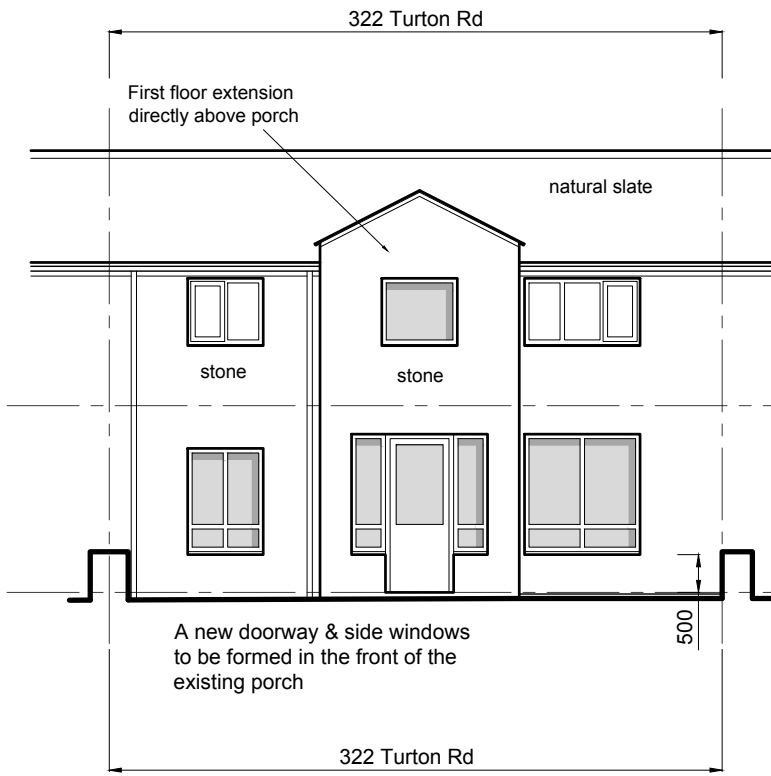

South west (front) elevation
As proposed Scale 1:100

NOTE: New or altered windows are shown shaded

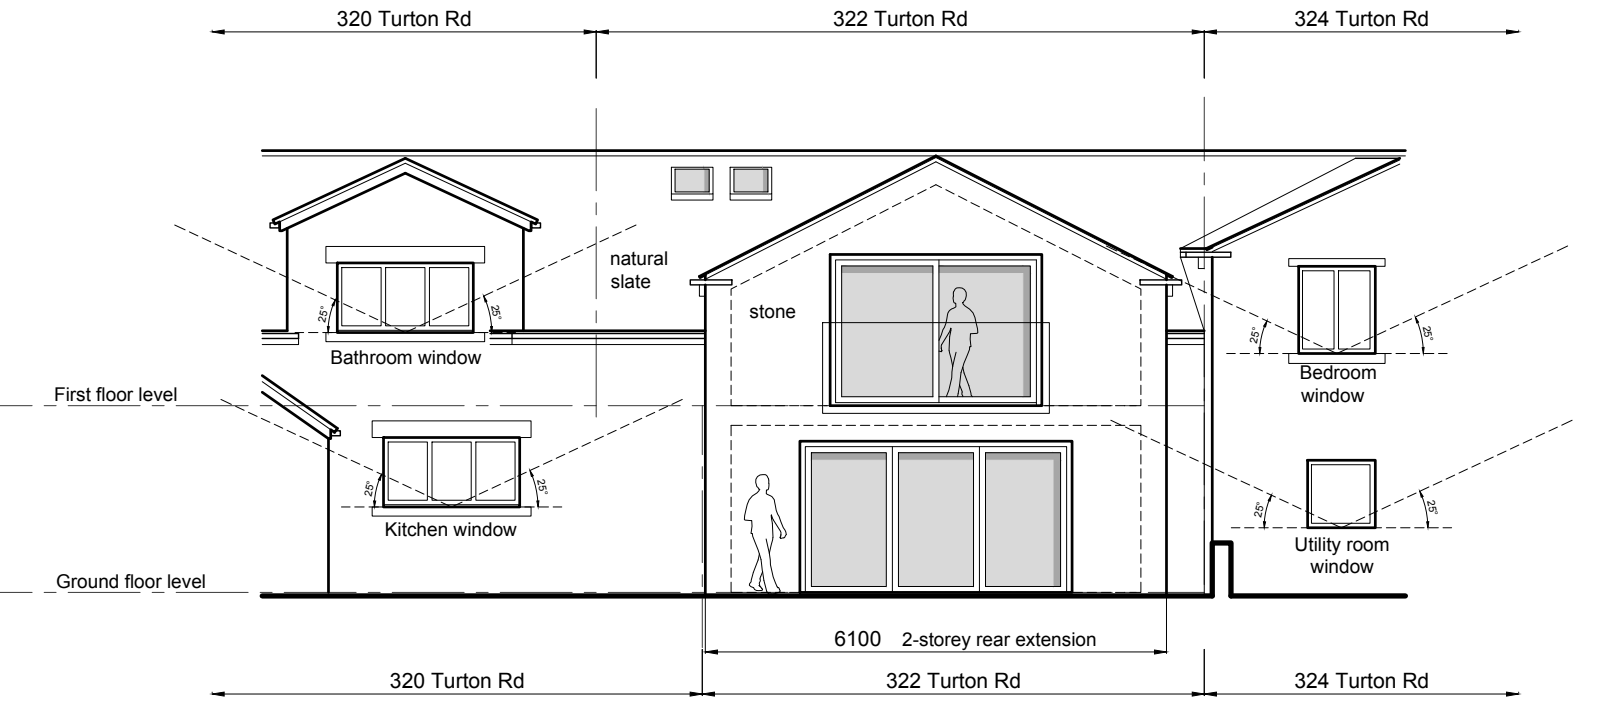

North east (rear) elevation
As proposed Scale 1:100

NOTE: New or altered windows are shown shaded

Alison Grant Architects Ltd owns the copyright to this drawing which much not be reproduced in whole or in part without prior written permission.
All dimensions to be checked on site prior to construction.

Purpose of issue Householder Planning Application Planning application amendment		Rev A	Date 1 Nov 2021 29 Dec 2021
Alison Grant architect			
01422 847927 www.alisongrantarchitect.co.uk			
Client: J & H Turner			
Property: 322 Turton Road, Tottington BL8 3QG			
Project: Extension & alterations			
Title: Existing & proposed elevations & sections			
Drawing: 214 01 13	Revision: A	Scale: 1:100 @A1	Date: Dec 2021